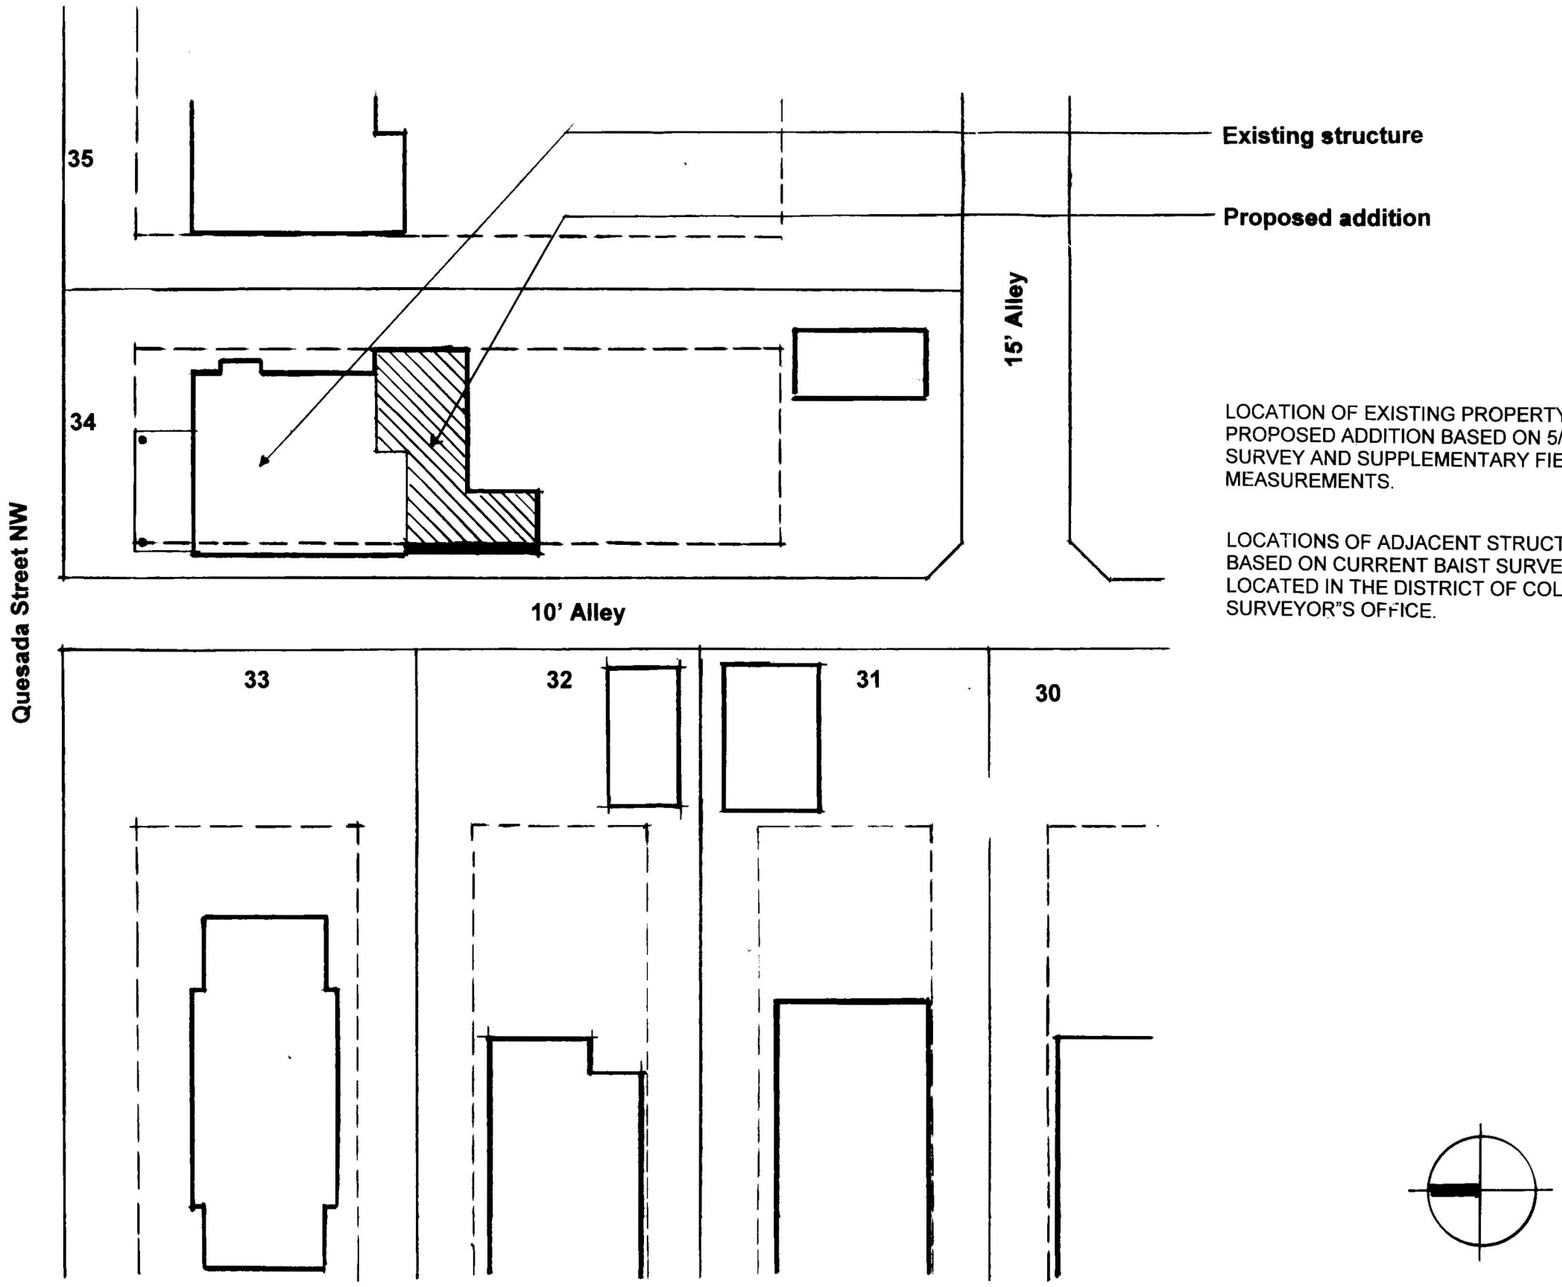


LOCATION OF EXISTING PROPERTY AND PROPOSED ADDITION BASED ON 5/18/93 SURVEY AND SUPPLEMENTARY FIELD MEASUREMENTS.

LOCATIONS OF ADJACENT STRUCTURES BASED ON CURRENT BAIST SURVEYS LOCATED IN THE DISTRICT OF COLUMBIA SURVEYOR"S OFFICE.

BZA
Case No. 17258
Exhibit No. 10

1
A1

SITE CONTEXT PLAN

1" = 20'-0"

FREDERICK TAYLOR, AIA
1433 OTIS STREET NE
WASHINGTON DC, 20017
(202) 635-9067

PFEIFER RESIDENCE
3246 QUESADA STREET NW
WASHINGTON, DC 20015


DATE:

TITLE:

SCALE:

Board of Zoning Adjustment
District of Columbia
CASE NO. 17258
EXHIBIT NO. 10

A1

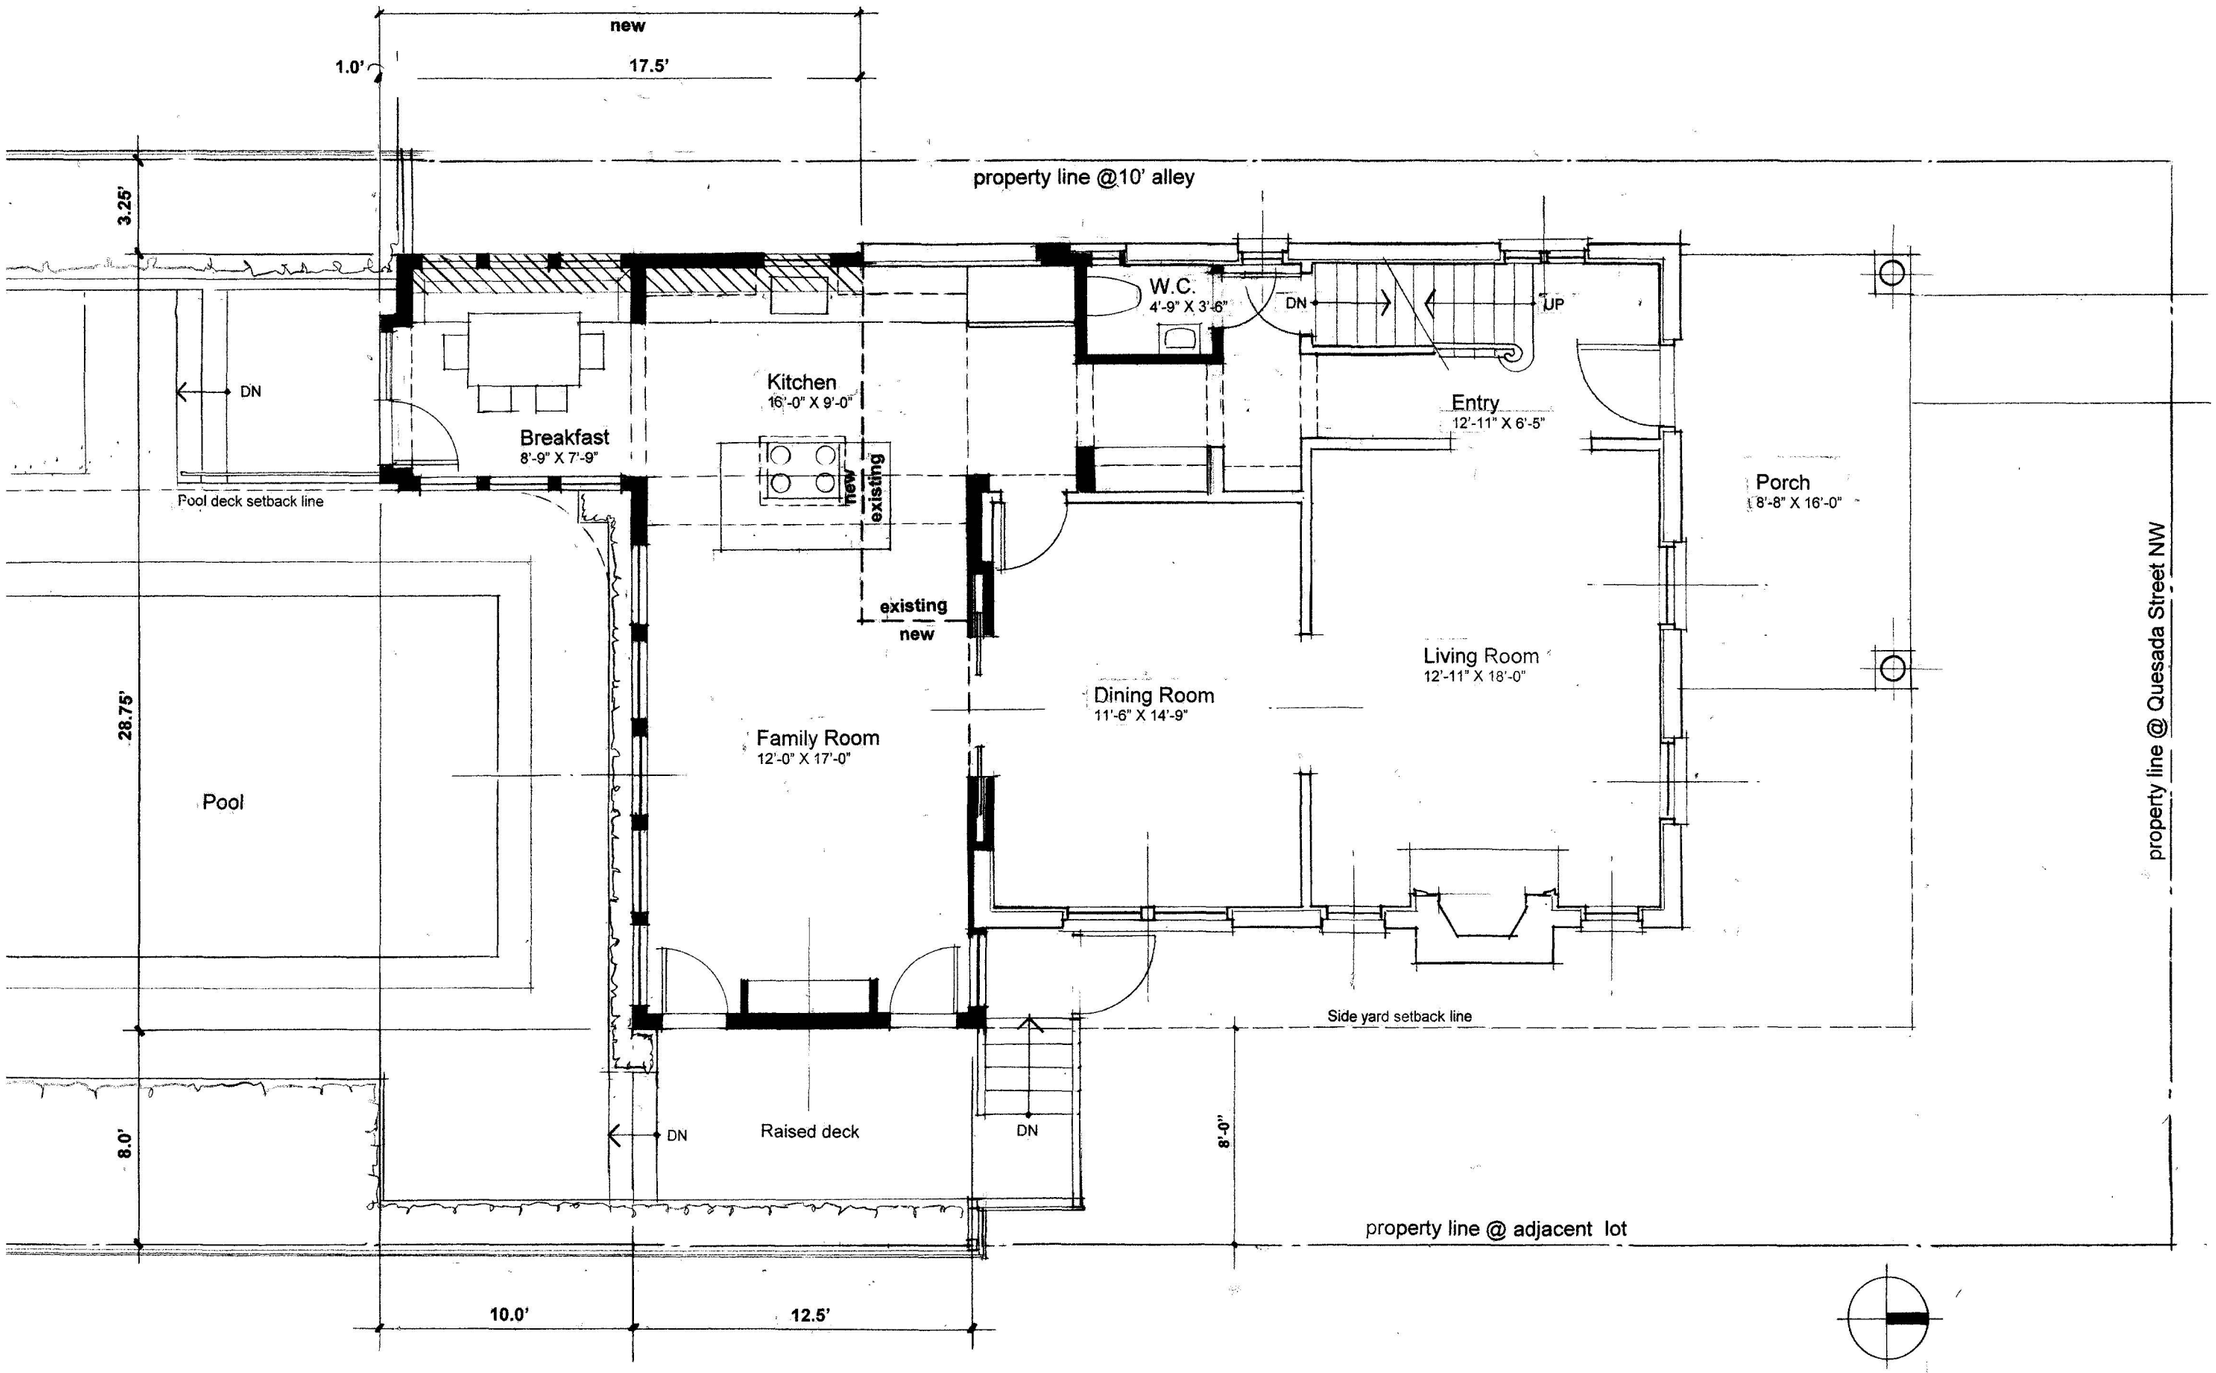

1/A2 FIRST FLOOR PLAN

3/16" = 1'-0"

FREDERICK TAYLOR, AIA
1433 OTIS STREET NE
WASHINGTON DC, 20017
(202) 635-8087

PFEIFER RESIDENCE


3246 QUESADA STREET NW
WASHINGTON, DC 20015

TITLE:

SCALE:

DATE:

A2

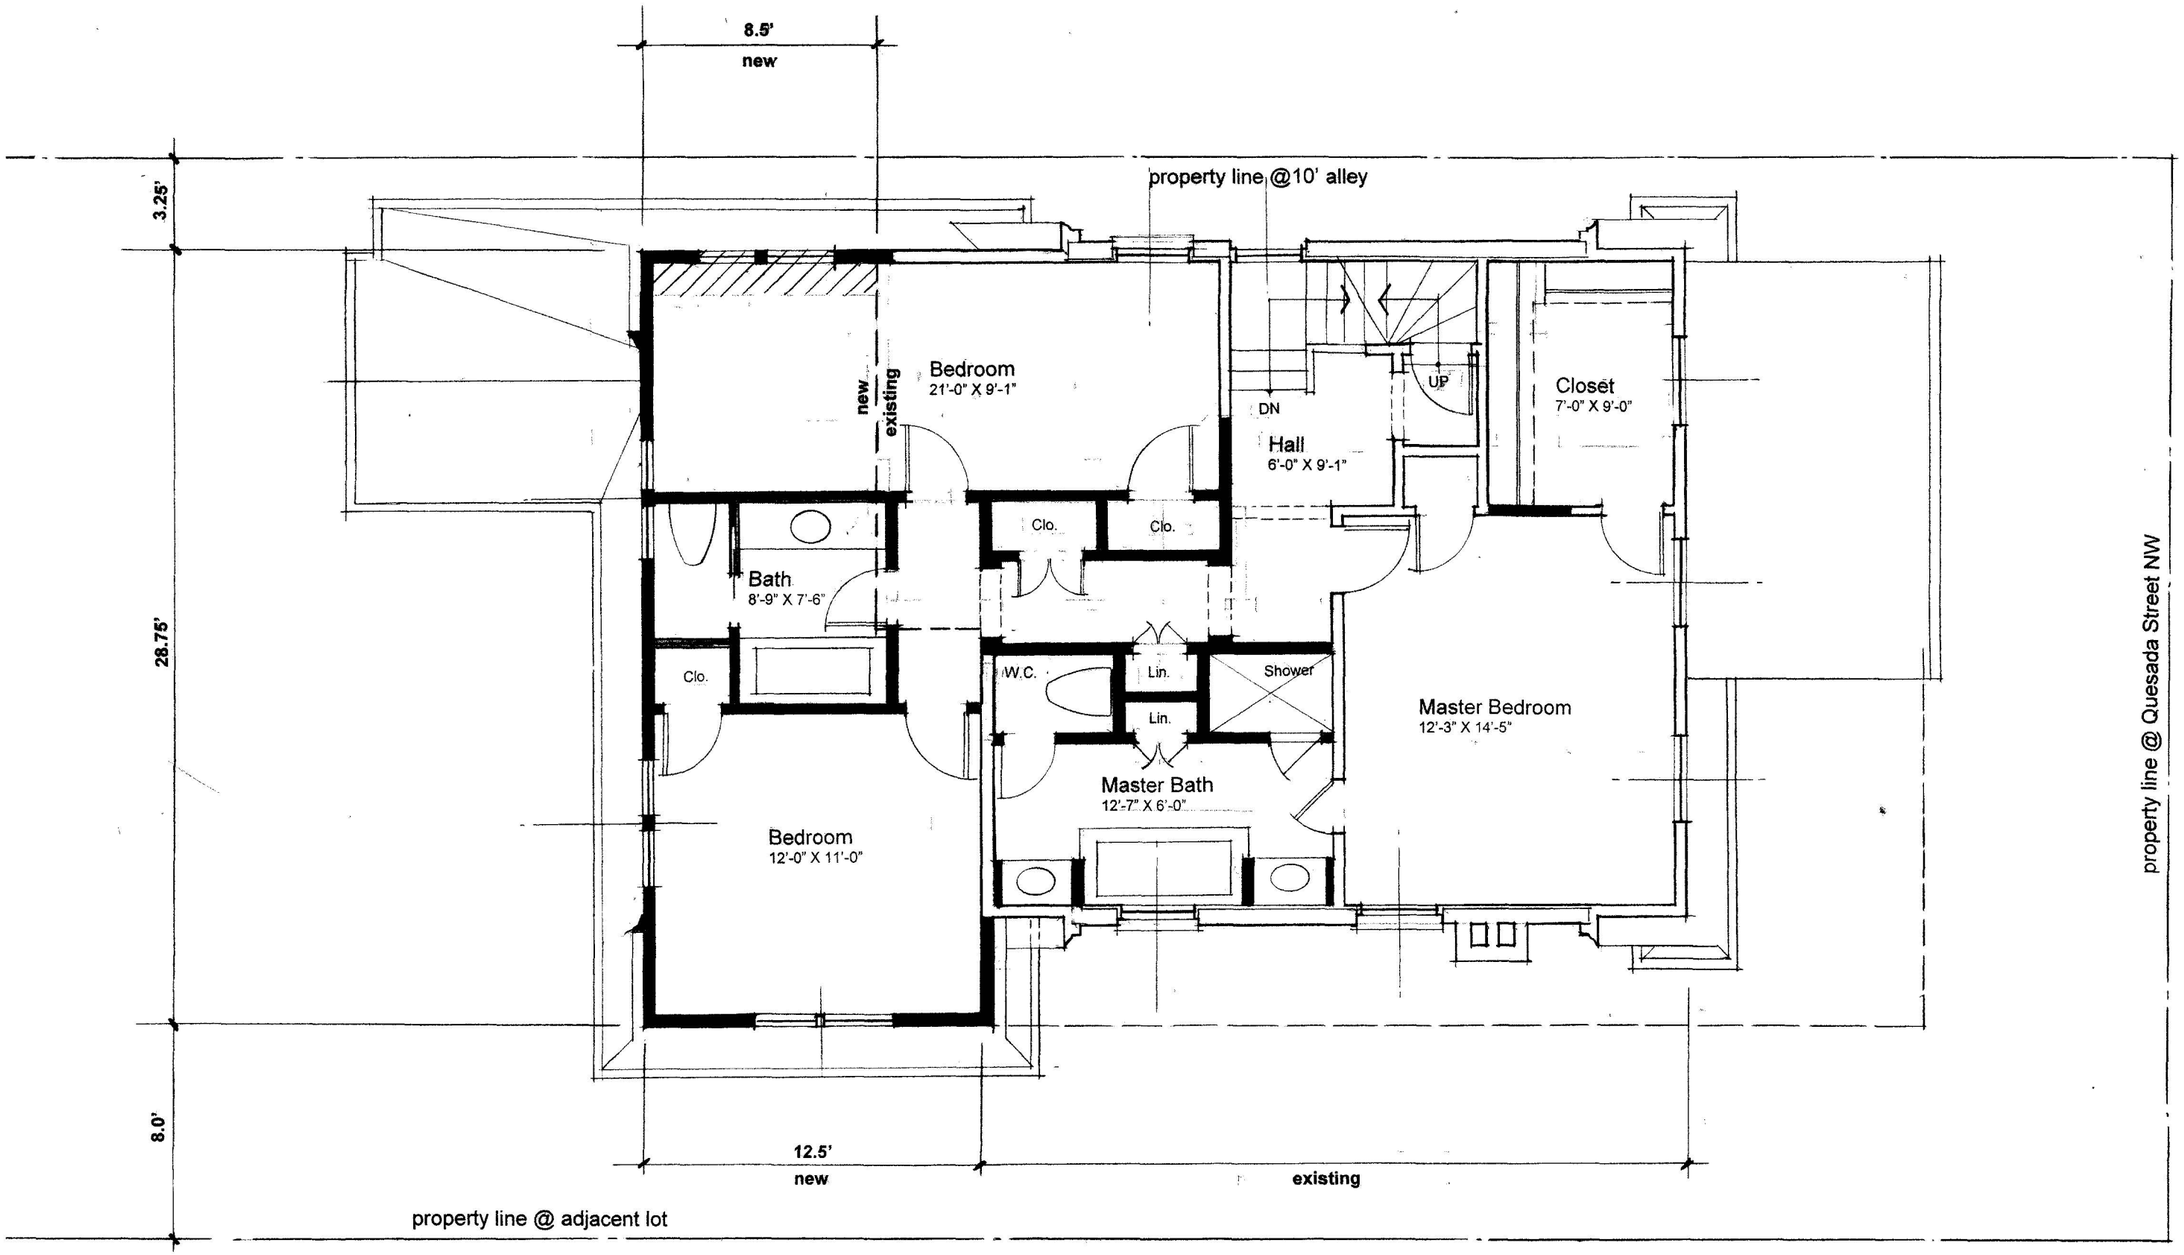

1/A3 SECOND FLOOR PLAN

0 1 2 4 8

3/16" = 1'-0"

FREDERICK TAYLOR, AIA
1433 OTIS STREET NE
WASHINGTON, DC 20017
(202) 635-8087

PFEIFER RESIDENCE


3246 QUESADA STREET NW
WASHINGTON, DC 20015

TITLE:

SCALE:

DATE:

A3

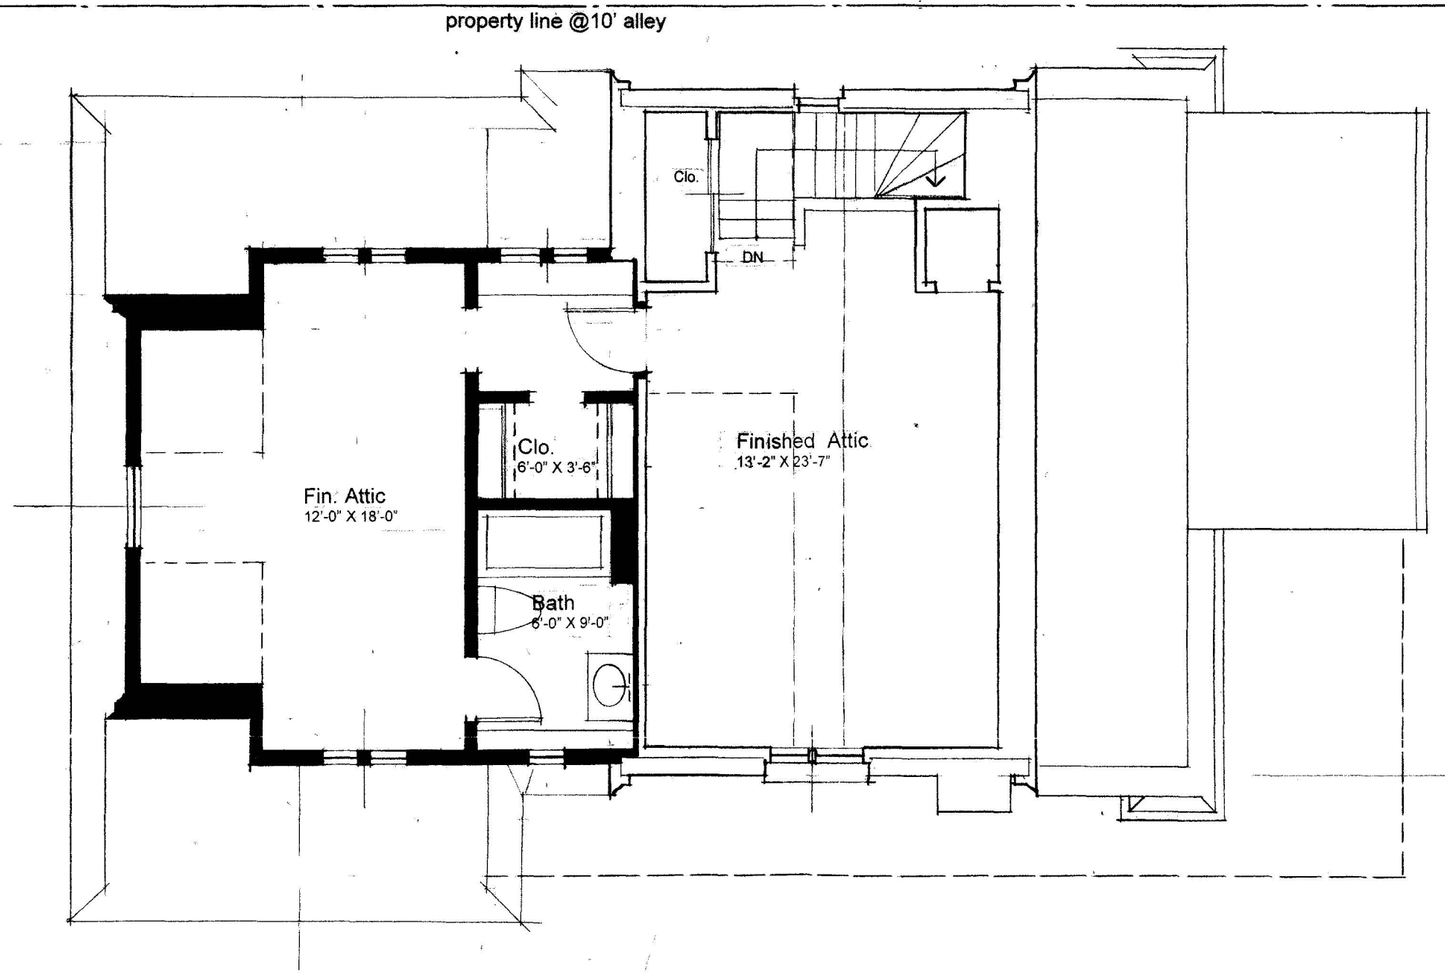

1 / A4 ATTIC PLAN

0 1 2 4 8

3/16" = 1'-0"

FREDERICK TAYLOR, AIA
1433 OTIS STREET NE
WASHINGTON, DC 20017
(202) 635-8087

PFEIFER RESIDENCE


3246 QUESADA STREET NW
WASHINGTON, DC 20015

TITLE:

SCALE:

DATE:

A4

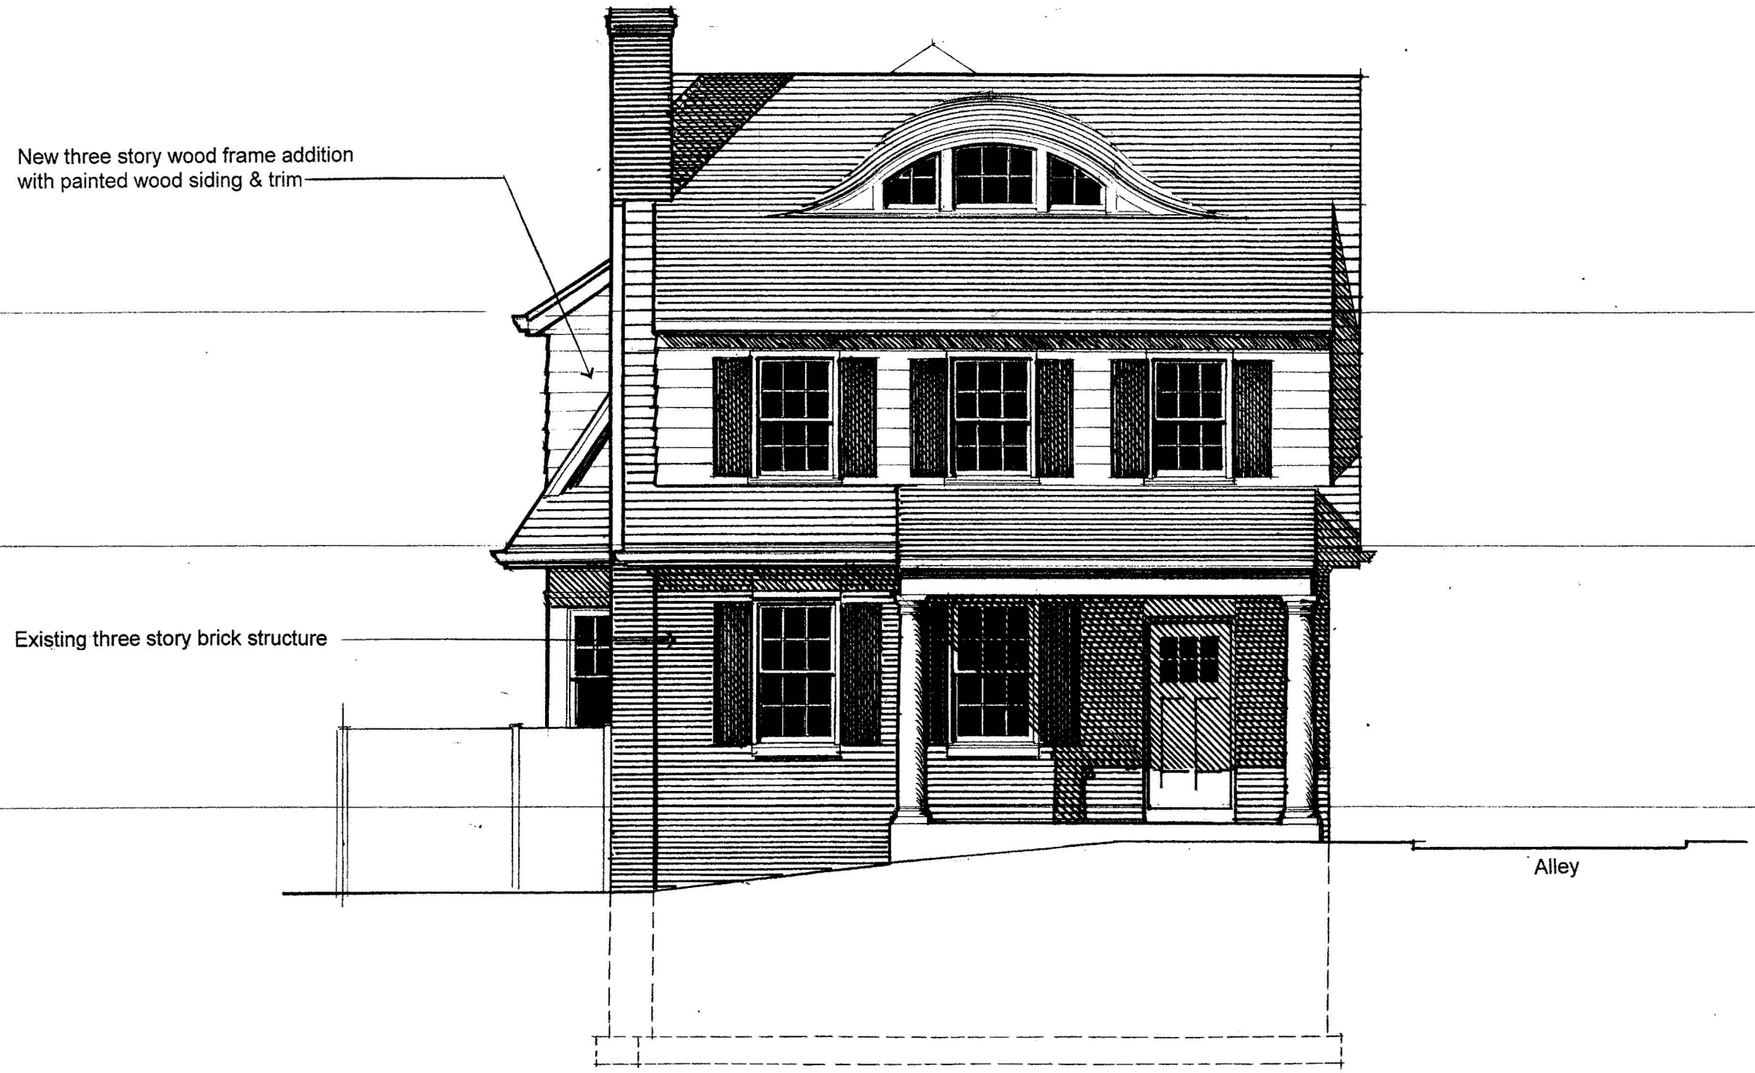

1/A5 NORTH ELEVATION
¼" = 1'-0"

0 1 2 4 8

3/16" = 1'-0"

FREDERICK TAYLOR, AIA
1433 OTIS STREET NE
WASHINGTON, DC 20017
(202) 635-8087

PFEIFER RESIDENCE
3246 QUESADA STREET NW
WASHINGTON, DC 20015

DATE:

TITLE:

SCALE:

A5



1/AC WEST ELEVATION

3/16" = 1'-0"

FREDERICK TAYLOR, AIA
1433 OTIS STREET NE
WASHINGTON, DC 20017
(202) 635-8087

PFEIFER RESIDENCE
3246 QUESADA STREET NW
WASHINGTON, DC 20015

DATE:

TITLE:

SCALE:

A6



1/A7 SOUTH ELEVATION

0 1 2 4 8

3/16" = 1'-0"

FREDERICK TAYLOR, AIA
1433 OTIS STREET NE
WASHINGTON, DC 20017
(202) 635-8087

PFEIFER RESIDENCE
3246 QUESADA STREET NW
WASHINGTON, DC 20015

DATE:

TITLE:

SCALE:

A7



1/A8 EAST ELEVATION

3/16" = 1'-0"

FREDERICK TAYLOR, AIA
1433 OTIS STREET NE
WASHINGTON, DC 20017
(202) 635-8087

PFEIFER RESIDENCE
3246 QUESADA STREET NW
WASHINGTON, DC 20015

DATE:

TITLE:

SCALE:

A8