
RECEIVED
D.C. OFFICE OF ZONING
2014 OCT 29 PM 2:27

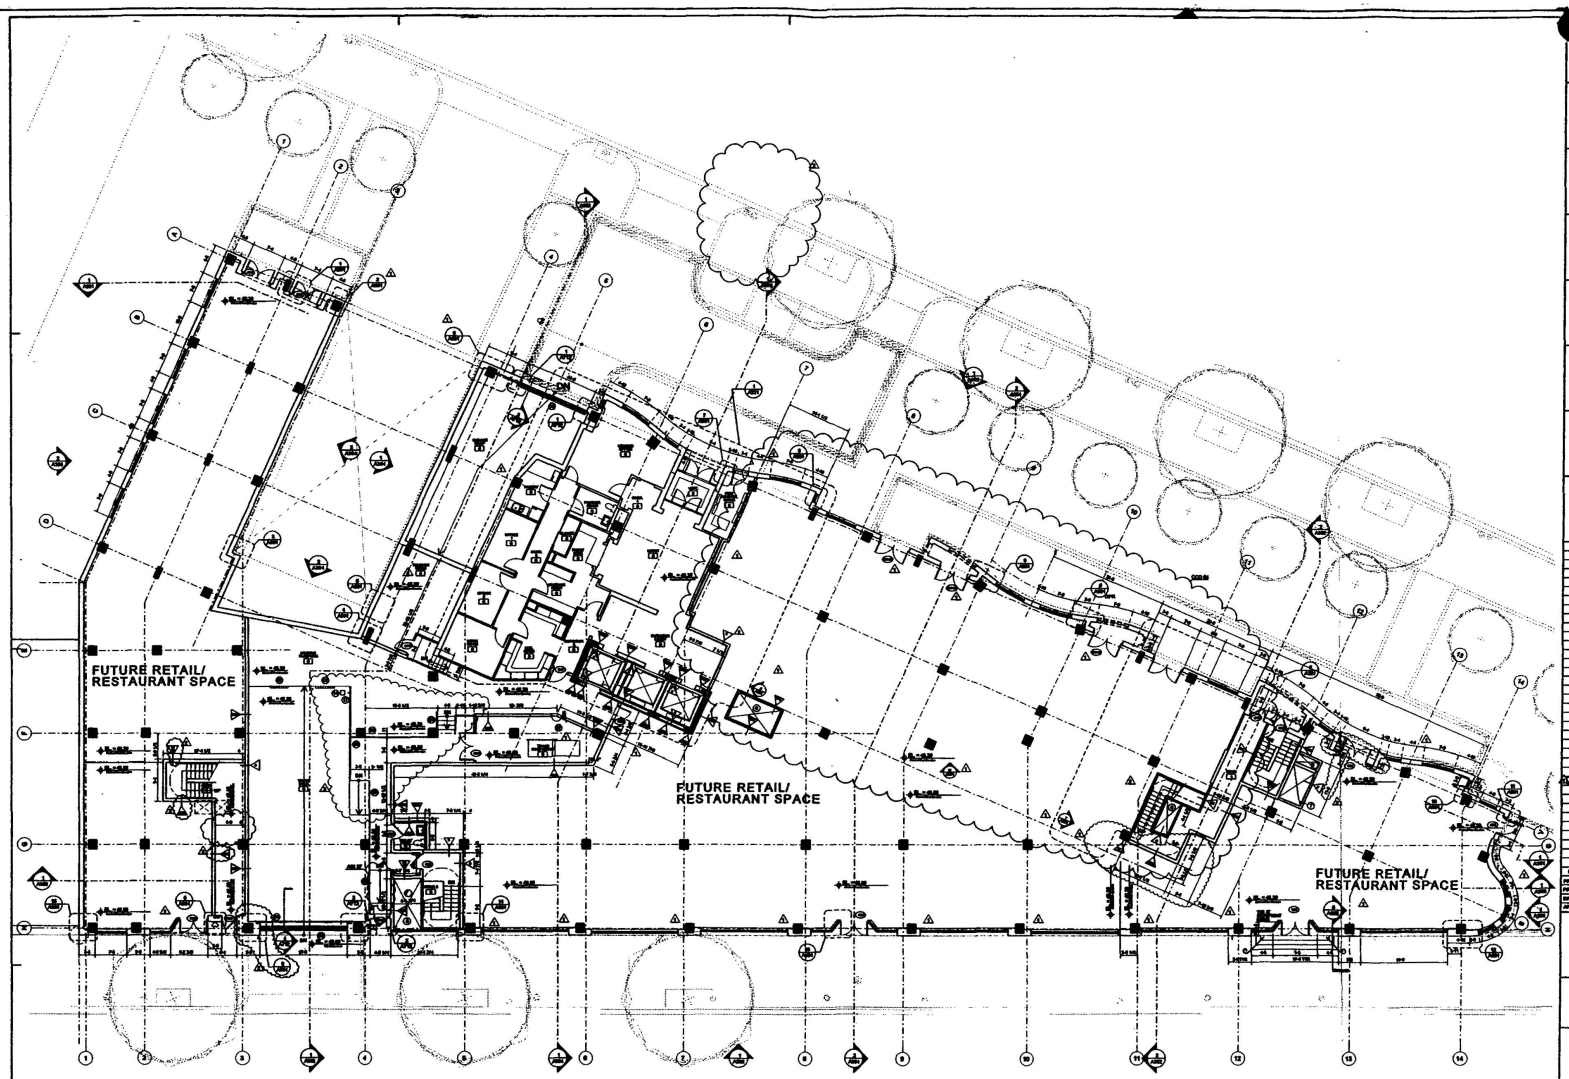

SOCOFF & ASSOCIATES
architects

400 Massachusetts Avenue, LLC


400 Massachusetts Avenue NW
WASHINGTON, DC

GROUND FLOOR PLAN

A205

BZA
Case No. 17266
Exhibit No. 11

Board of Zoning Adjustment
District of Columbia
CASE NO. 17266
EXHIBIT NO. 11

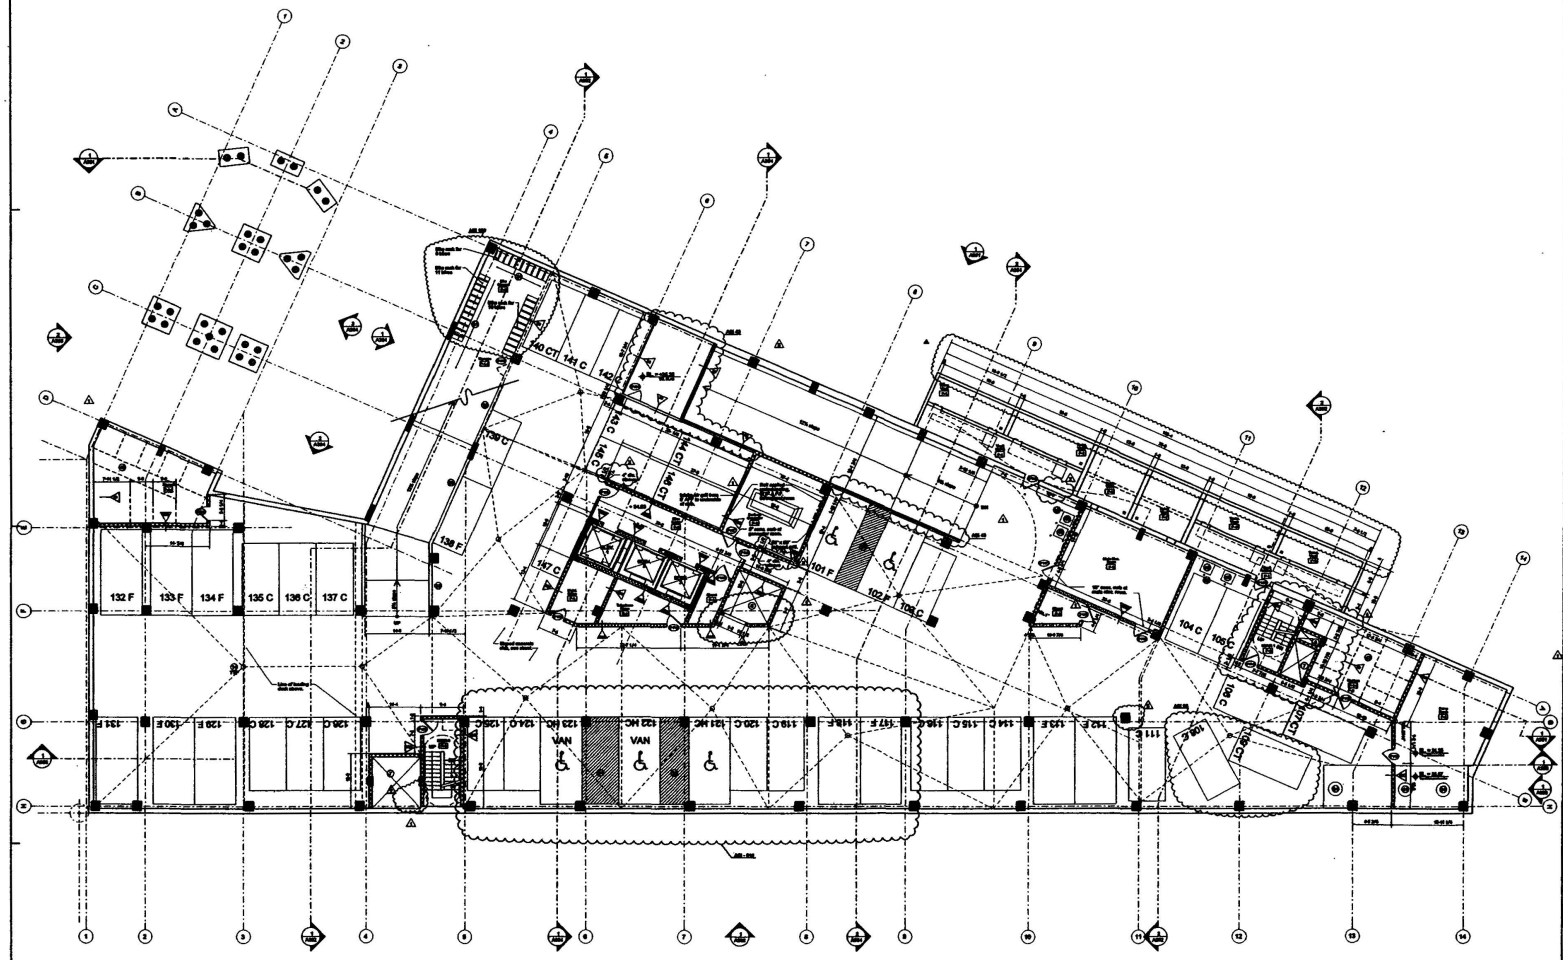

P-1 FLOOR PLAN
SCALE: 1/8" = 1'-0"


ESCHOFF & ASSOCIATES
architects

400 Massachusetts Avenue, LLC

400 Massachusetts Avenue NW
WASHINGTON, DC

P-1
FLOOR PLAN

A204

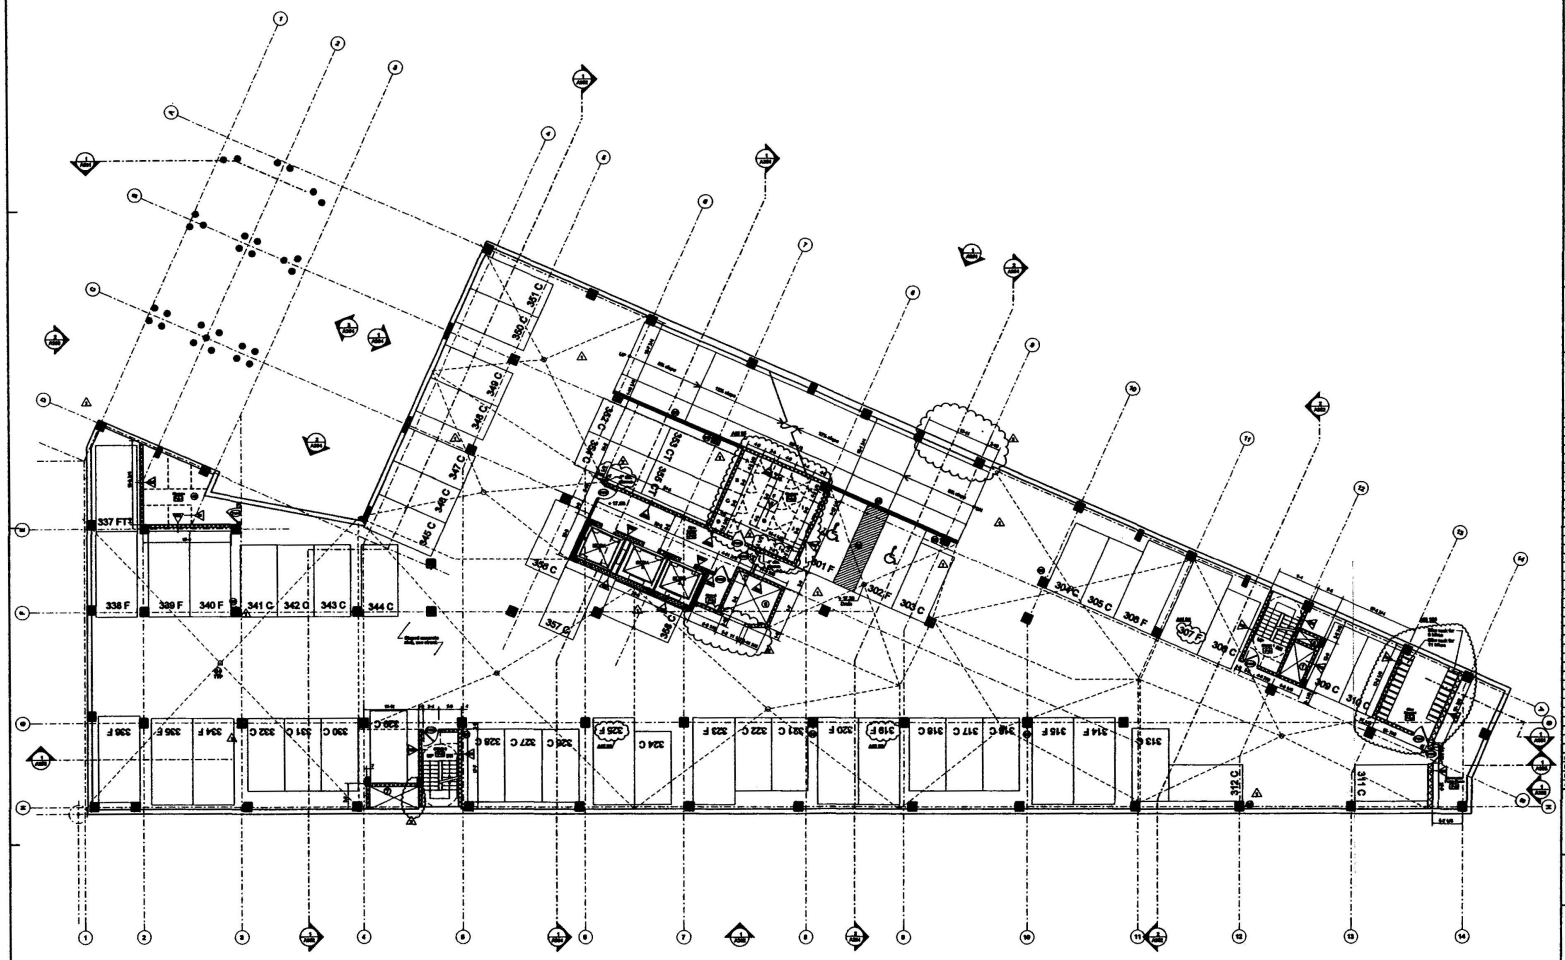

GRAPHIC KEY

FLOOR PLAN KEYNOTES

GARAGE KEYNOTES

GARAGE GENERAL NOTES

1 A202 P-3 FLOOR PLAN
SCALE: 1/8" = 1'-0"

SOCOFF & ASSOCIATES architects


A. MORTON THOMAS & ASSOCIATES


400 Massachusetts Avenue, LLC

400 Massachusetts Avenue NW
WASHINGTON, DC

P-3 FLOOR PLAN

A202

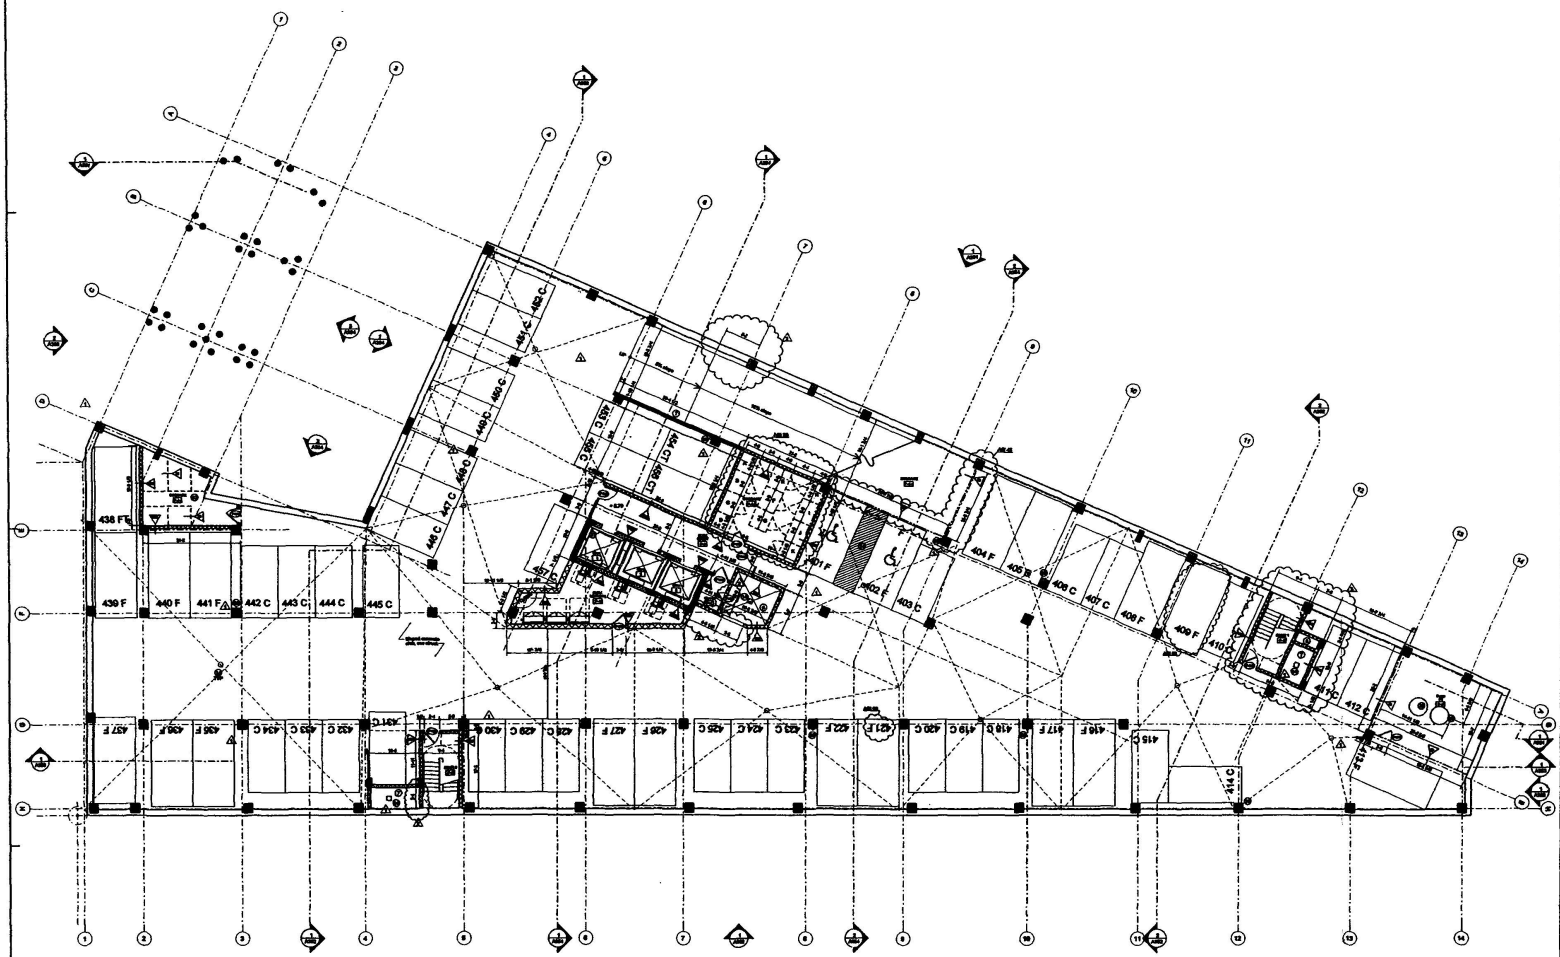

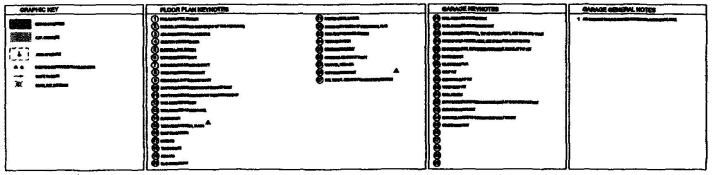

P-4 FLOOR PLAN
SCALE: 1/8" = 1'-0"

SOCOFF & ASSOCIATES architects

400 Massachusetts Avenue, LLC

400 Massachusetts Avenue NW
WASHINGTON, DC

P-4
FLOOR PLAN

A201