




1 A1.1 SITE PLAN 1/16"=1'-0"

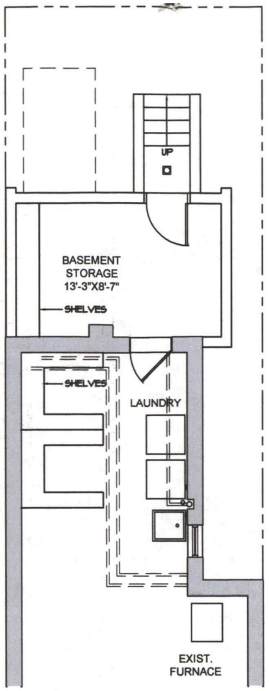


2 A1.1 BASEMENT FLOOR PLAN 1/8"=1'-0"

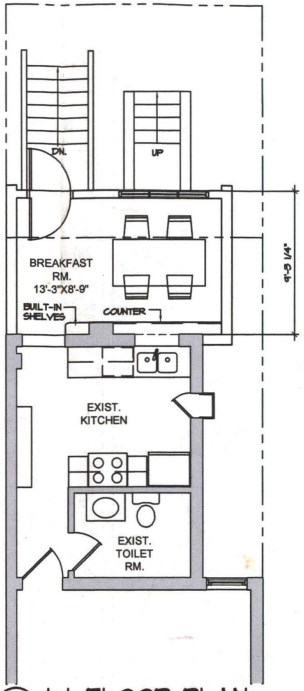

3 A1.1 1st FLOOR PLAN 1/8"=1'-0"

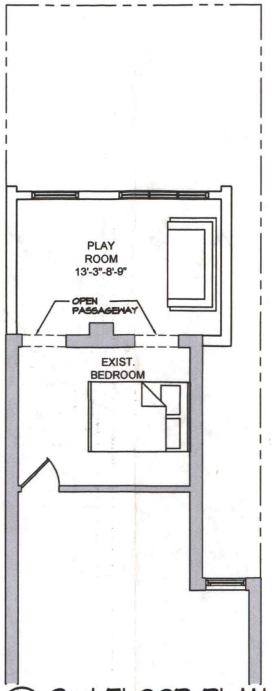

4 A1.1 2nd FLOOR PLAN 1/8"=1'-0"

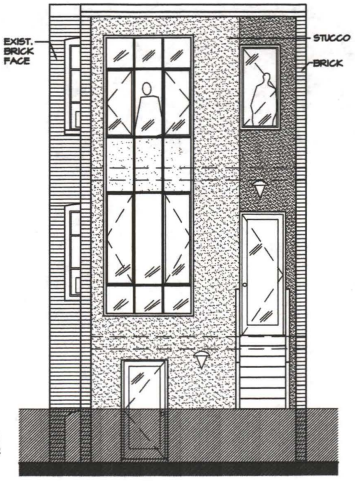

5 A1.1 ELEVATION 1/8"=1'-0"

N

PROJECT NORTH

BZA
Case No. 17279
Exhibit No. 7

NS
a design corporation
8555 16TH STREET SUITE 405
SILVER SPRING, MD 20910-2802
301.587.3333 FAX: 301.589.7357
E-MAIL: ns@nsarchitects.com
www.nsarchitects.com

RECEIVED
D.C. OFFICE OF PLANNING
2001 NOV 29 AM 9:27

ISSUED FOR REVIEW 11/22/04
REVISIONS DATE
SCALE: 1/8" = 1'-0"

HOME ADDITION

FISHMAN/PETERS RESIDENCE
2604 Mozart Place, NW
Washington, DC 20009

DRAWING TITLE
SITE PLAN, FLOOR PLANS & ELEVATION

THIS DRAWING IS AN INSTRUMENT OF THE ARCHITECT'S SERVICE AND REMAINS HIS SOLE PROPERTY. NOT TO BE USED OR REPRODUCED WITHOUT THE PERMISSION OF THE ARCHITECT.

NOTE: CONTRACTOR TO VERIFY ALL DIMENSIONS AND CONDITIONS AT BUILDING.

COPYRIGHT 2001

JOB NUMBER RA-04040 SHEET NUMBER A1.1
DRAWN AS APP'D AEN DATE 11/22/04

Board of Zoning Adjustment
District of Columbia
CASE NO. 17279
EXHIBIT NO. 7