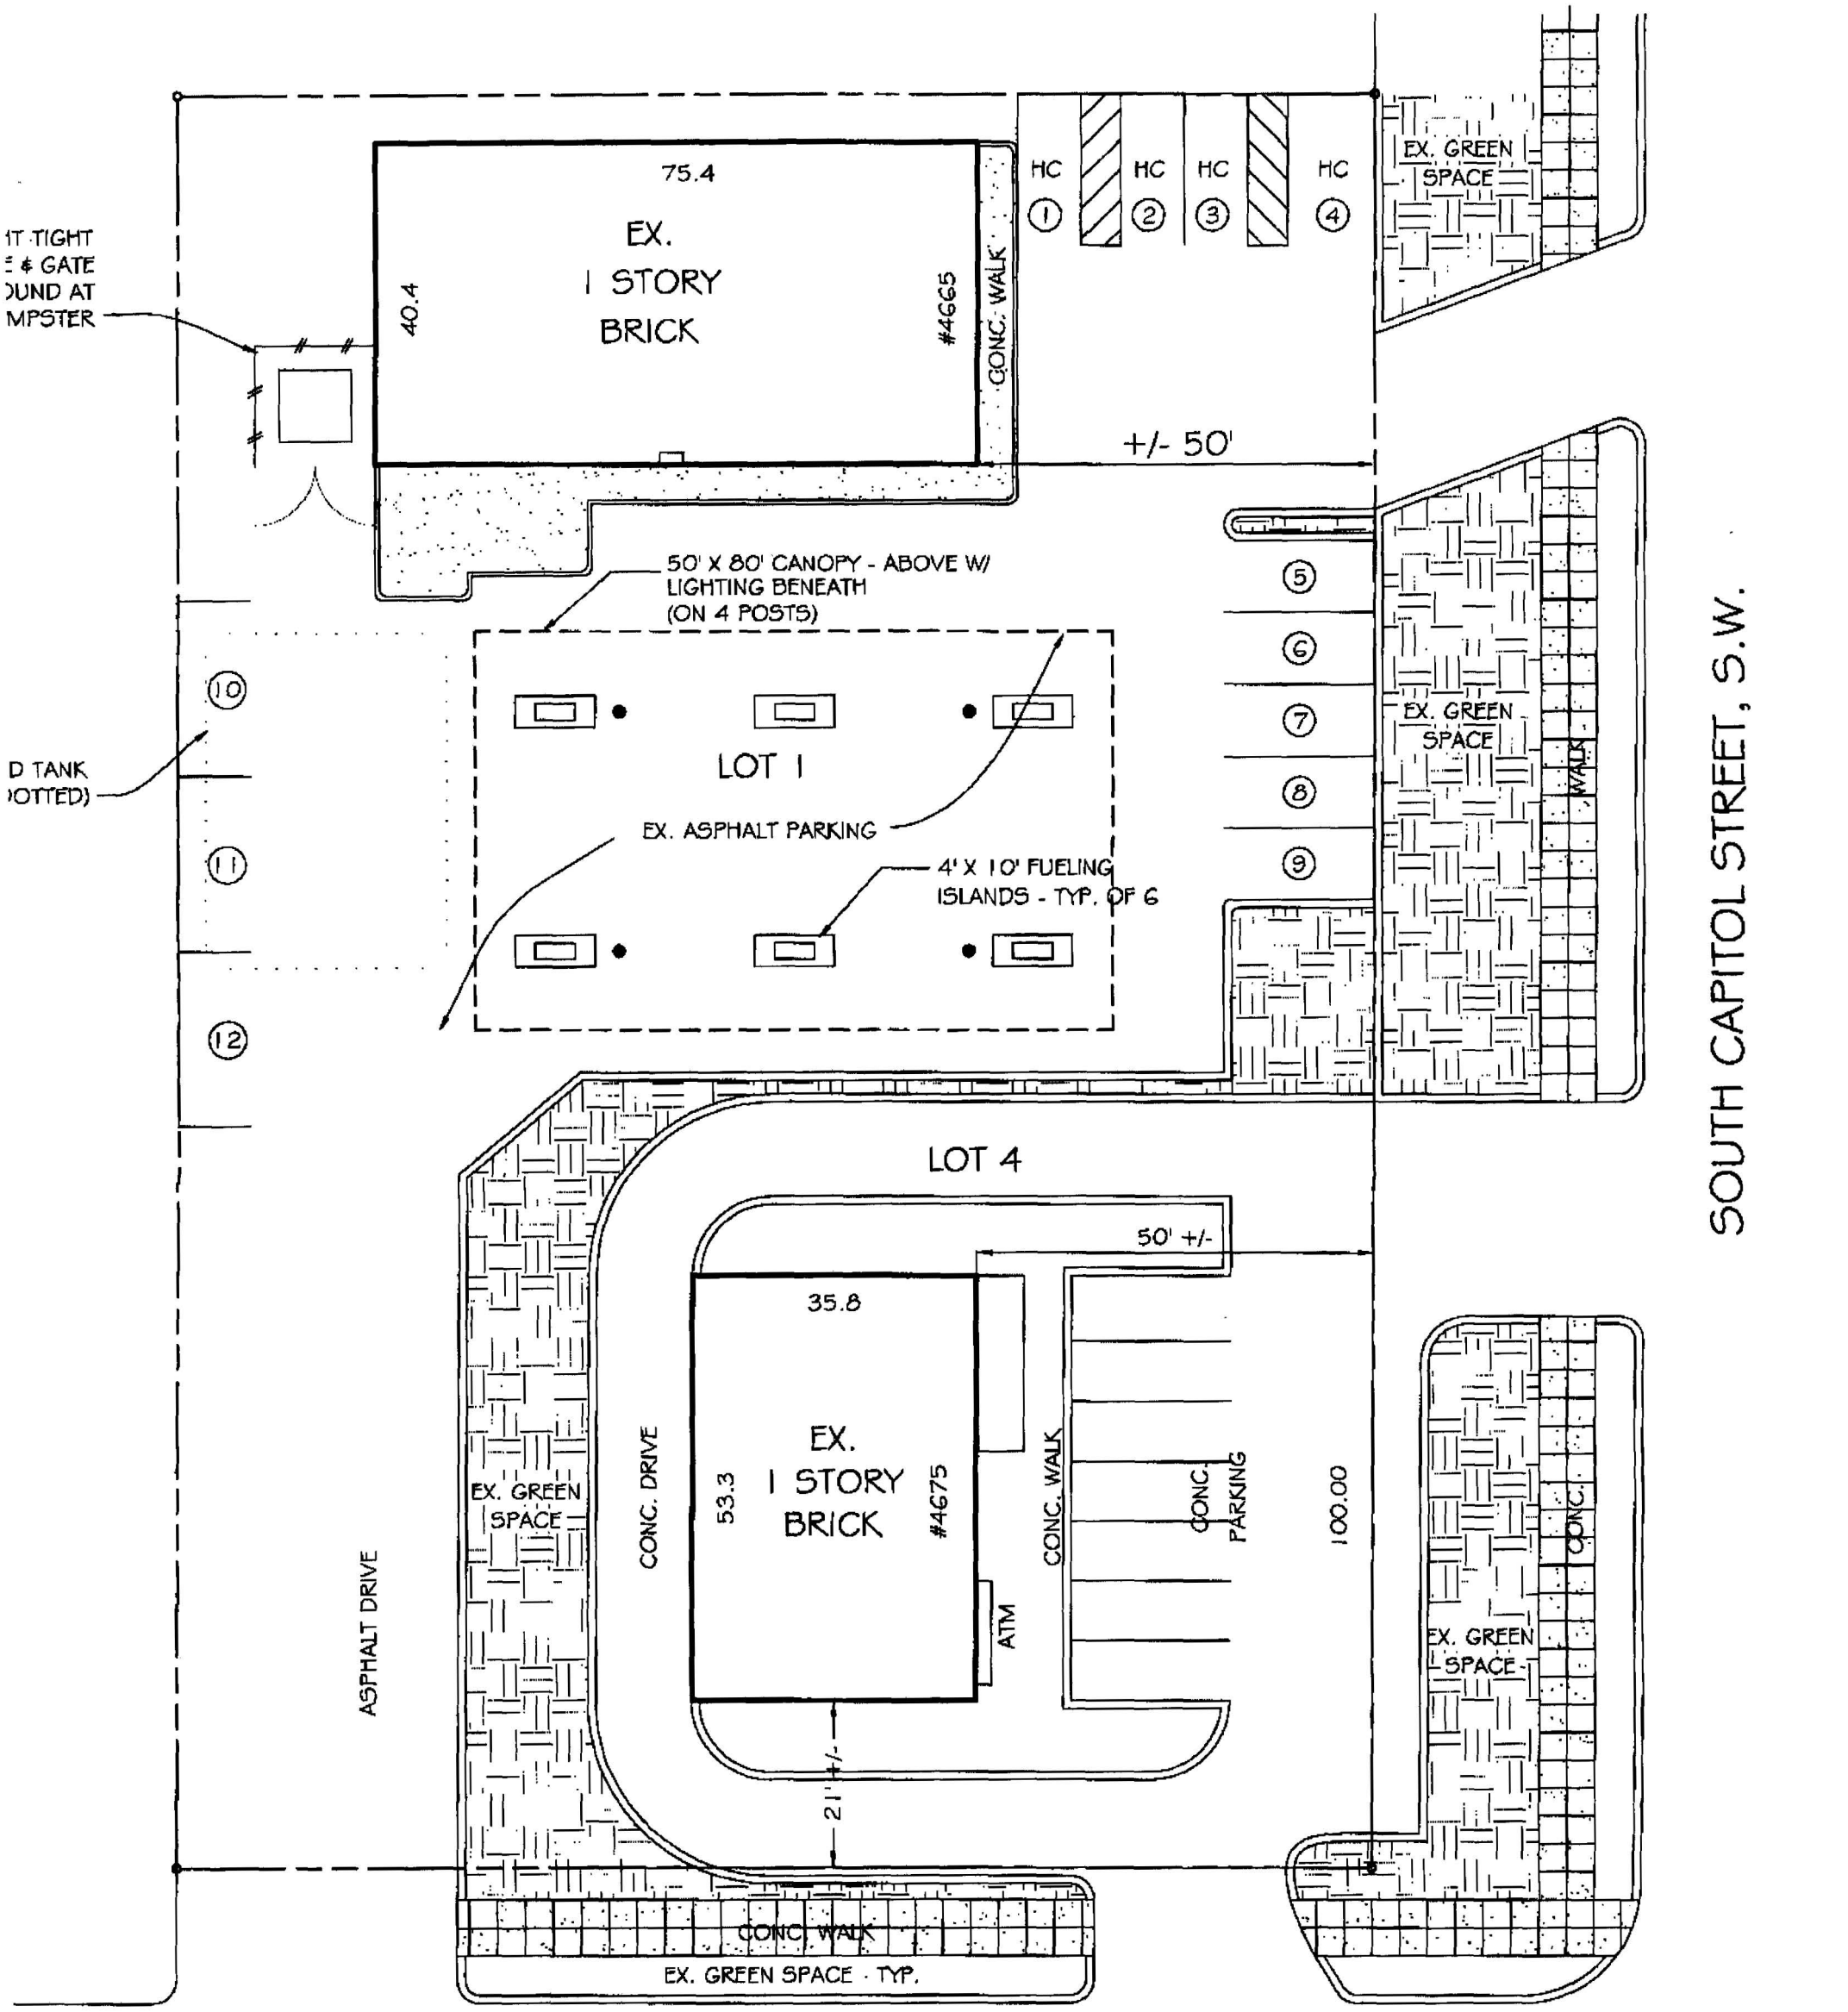



1 / SP-1 SITE PLAN W/ LANDSCAPING

SCALE: 1" = 15.0'

BZA
Case No. 17282
Exhibit No. 35

A-PLUS ARCHITECTURE, LLC
ARCHITECTS 2137 ESPEY COURT SUITE 4
CROFTON, MD 21114 301-261-3121

SHEET TITLE: PLANS & NOTES

PROJECT NUMBER:

DATE: FEBRUARY 3, 2005

SCALE: 1" = 15.0'

SHEET NUMBER: SP-1

PROJECT AND LOCATION:

4675 SOUTH CAPITOL STREET, S.W.
WASHINGTON, D.C.

THESE STUDIES & CONSTRUCTION DOCUMENTS ARE INTELLECTUAL PROPERTY OF A-PLUS ARCHITECTURE (AND/OR JEFFREY L. MAY, REGISTERED ARCHITECT). COPYING, DUPLICATION, USE OF, OR DISTRIBUTION OF THESE DRAWINGS, PLANS OR SPECIFICATIONS TO ANY UNAUTHORIZED PERSONS IS PROHIBITED. DO NOT REMOVE THIS NOTICE

CONSULTANT:

| REVISIONS | |
|---|---|
| DATE | |
| | |
| | |
| | |
| | |
| | |
| | |

| ISSUE | |
|---|---|
| DATE | |
| | |
| | |
| | |
| | |
| | |
| | |

STAMP: