LIST OF DRAWINGS

T-01 TITLE SHEET
T-02 SITE MAP & DIAGRAM

D-01 BASEMENT & FIRST FLOOR DEMOLITION PLANS
D-02 SECOND FLOOR DEMOLITION PLAN

A-01 BASEMENT & FIRST FLOOR CONSTRUCTION PLANS
A-02 SECOND FLOOR CONSTRUCTION PLAN & SECTION
A-03 ELEVATION

E-01 BASEMENT & FIRST FLOOR ELECTRICAL PLANS
E-02 SECOND FLOOR ELECTRICAL PLAN

S-01 FOUNDATION & FIRST FLOOR FRAMING PLANS
S-02 SECOND FLOOR FRAMING PLAN

ABBREVIATIONS

@	AT	EL	ELEVATION	LAV	LAVATORY	REINF	REINFORCING
A/C	AIR CONDITIONING	ELEC	ELECTRICAL	LH	LEFT HAND	REQD	REQUIRED
ABV	ABOVE	EQ	EQUAL	LL	LIVE LOAD	REV	REVISION (S), REVISED
AFF	ABOVE FINISHED FLOOR	EXH	EXHAUST	LLH	LONG LEG HORIZONTAL	RH	RIGHT HAND (ED)
ALT	ALTERNATE	EXIST	EXISTING	LLV	LONG LEG VERTICAL	RM	ROOM
ALUM	ALUMINUM	EXP	EXPOSED			RO	ROUGH OPENING
ARCT	ARCHITECT	EXT	EXTERIOR	MATL	MATERIAL (S)		
				MAX	MAXIMUM	SAN	SANITARY LINE
BD	BOARD	FF	FINISHED FLOOR	MC	MEDICINE CABINET	SC	SOLID CORE
BDBRD	BEAD BOARD	FIN	FINISHED	MECH	MECHANICAL	SCH	SCHEDULE
BLDG	BUILDING	FL	FLOOR	MFR	MANUFACTURER (S)	SECT	SECTION
BLKG	BLOCKING	FP	FROST PROOF	MIN	MINIMUM	SHT	SHEET
BM	BEAM	FT	FOOT (FEET)	MISC	MISCELLANEOUS	SIM	SIMILAR
BO	BOTTOM OF	FURR	FURRED (ING)	MO	MASONRY OPENING	SPEC	SPECIFICATION (S)
BR	BACKER ROD			MTD	MOUNTED	SQ	SQUARE
BRG	BEARING	GA	GUAGE	MTL	METAL	SQFT	SQUARE FOOT (FEET)
BSMT	BASEMENT	GALV	GALVANIZED			STD	STANDARD
BTM	BOTTOM	GC	GENERAL CONTRACT (OR)	NIC	NOT IN CONTRACT	STL	STEEL
		GL	GLASS, GLAZING	NOM	NOMINAL	STRUCT	STRUCTURE, STRUCTURAL
CAB	CABINET	GYP BD	GYPSUM DRYWALL BOARD	NTS	NOT TO SCALE		
CJ	CONTROL JOINT					T	TREAD
CLG	CEILING	HB	HOSE BIB	OC	ON CENTER	T&G	TONGUE AND GROOVE
CMU	CONCRETE MASONRY UNIT	HC	HOLLOW CORE	OD	OUTSIDE DIAMETER	TEL	TELEPHONE
CO	CLEAN-OUT	HDWR	HARDWARE	OH	OPPOSITE HAND	THK	THICK (NESS)
COL	COLUMN	HM	HOLLOW METAL	OPNG	OPENING	TO	TOP OF
CONC	CONCRETE	HORIZ	HORIZONTAL			TYP	TYPICAL
CONT	CONTINUOUS	HT	HEIGHT	PBD	PARTICLE BOARD		
CT	CERAMIC TILE	HVAC	HEATING, VENTILATION, & AIR CONDITIONING	PL	PLATE	VB	VAPOR BARRIER
				PLAM	PLASTIC LAMINATE	VERT	VERTICAL
DS	DOWNSPOUT	HWH	HOT WATER HEATER	PLWD	PLYWOOD	VIF	VERIFY IN FIELD
DEMO	DEMOLISH, DEMOLITION			POL	POLISHED	VIN	VINYL
DET	DETAIL	ID	INSIDE DIAMETER	PROP	PROPERTY	VP	VENT PIPE
DIA	DIAMETER	INCL	INCLUDE (D) (ING)	PSF	POUNDS PER SQUARE FOOT	VS	VENT STACK
DIM	DIMENSION	INSUL	INSULATION	PSI	POUNDS PER SQUARE INCH	VTR	VENT THRU ROOF
DL	DEADLOAD	INT	INTERIOR	PTD	PAINTED		
DN	DOWN			PVC	POLYVINYL CHLORIDE	W	WIDTH, WIDE
DR	DOOR	JT	JOINT			W/	WITH
DWG	DRAWING			QTY	QUANTITY	WC	WATER CLOSET
DWR	DRAWER	KIT	KITCHEN			WD	WOOD
				R	RISER	WO	WITHOUT
EA	EACH	L	LENGTH	RAD	RADIUS	WS	WASTE STACK
EJ	EXPANSION JOINT	LAM	LAMINATE	RECP	RECEPTICAL	WP	WASTE PIPE
				REF	REFERENCE	WWF	WELDED WIRE FABRIC

SYMBOLS

N — PROJECT OR BUILDING NORTH

01 — ROOM NUMBER

01 — DOOR NUMBER- SEE SCHEDULE

A — WINDOW TYPE- SEE SCHEDULE

1 — COLUMN LINES

AA / A-02 — BUILDING SECTION
DETAIL NO. OVER DRAWING NO.

1 / A-03 — ELEVATION/ INTERIOR ELEVATION
DETAIL NO. OVER DRAWING NO.

1 / A-03 — ENLARGED PLAN
DETAIL NO. OVER DRAWING NO.

1 / A-03 — DETAIL SECTION
DETAIL NO. OVER DRAWING NO.

1 — REVISIONS

ELEVATION LEVEL

CENTERLINE, FLOOR LINE, OR MATCHLINE

HIDDEN LINE

UP OR DN. 20 RISERS — STAIR OR RAMP DIRECTION

INDICATES FLOOR/ SLAB BREAK
ELEVATION IN RELATION TO DATUM

BZA
Case No. 17283
Exhibit No. 8

MATERIAL SYMBOLS

COMMON BRICK

CMU

EARTH

PLYWOOD

RIGID INSULATION

CONCRETE

WOOD FINISH

GWB

GRAVEL

FIREBRICK

NOMINAL LUMBER

KIRSTEN HARTWIG, DESIGNER

611 ACKER STREET NE
WASHINGTON, DC 20002
T 202.744.6070
F 202.544.3988
keh@kirstenhartwig.com

An Addition and Renovation of the Residence:

Julia Jones & Jason Pugh
429 1st Street SE
Washington, DC 20003


DATE OF PRINTING:
12-06-04

SHEET NUMBER:


T-01

Title Sheet


Board of Zoning Adjustment
District of Columbia
CASE NO. 17283

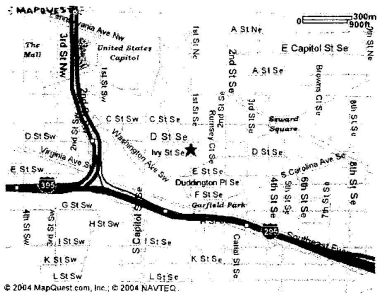

1 Vicinity Map

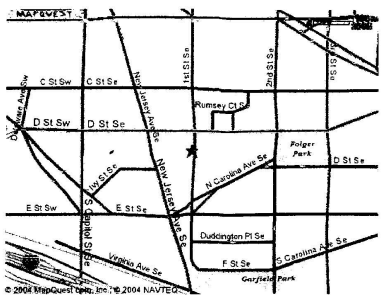

2 Detail Map

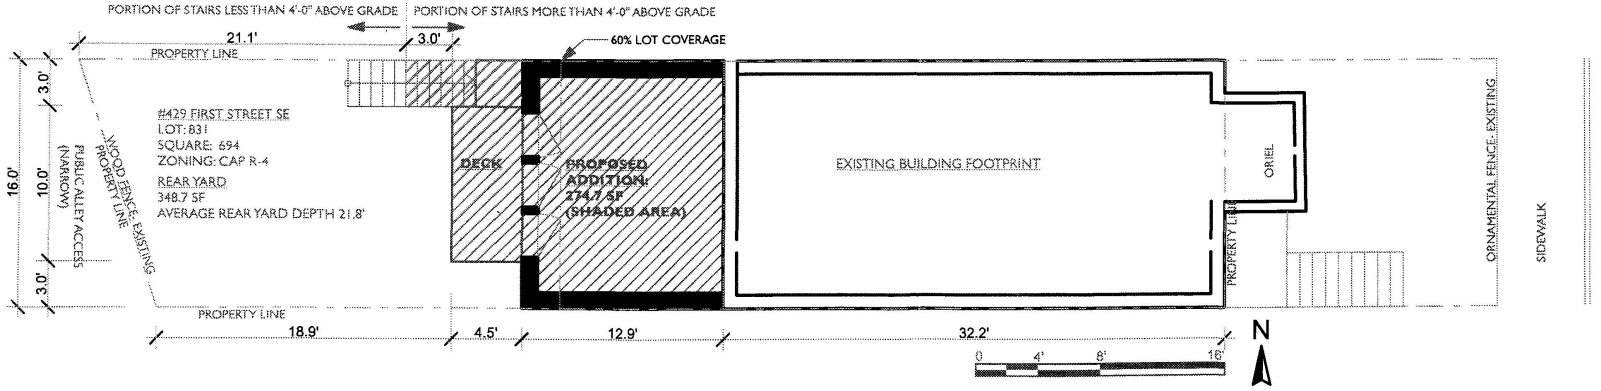

3 Site Diagram
1/8" = 1'-0"

BZA
Case No. 17283
Exhibit No. 8-A

KIRSTEN HARTWIG, DESIGNER
611 ACKER STREET NE
WASHINGTON, DC 20002
T 202.744.6070
F 202.544.3988
keh@kirstenhartwig.com

An Addition and Renovation of the Residence:


Julia Jones & Jason Pugh
429 1st Street SE
Washington, DC 20003

DATE OF PRINTING:
12-06-04

SHEET NUMBER:


T-02

Site Map & Diagram

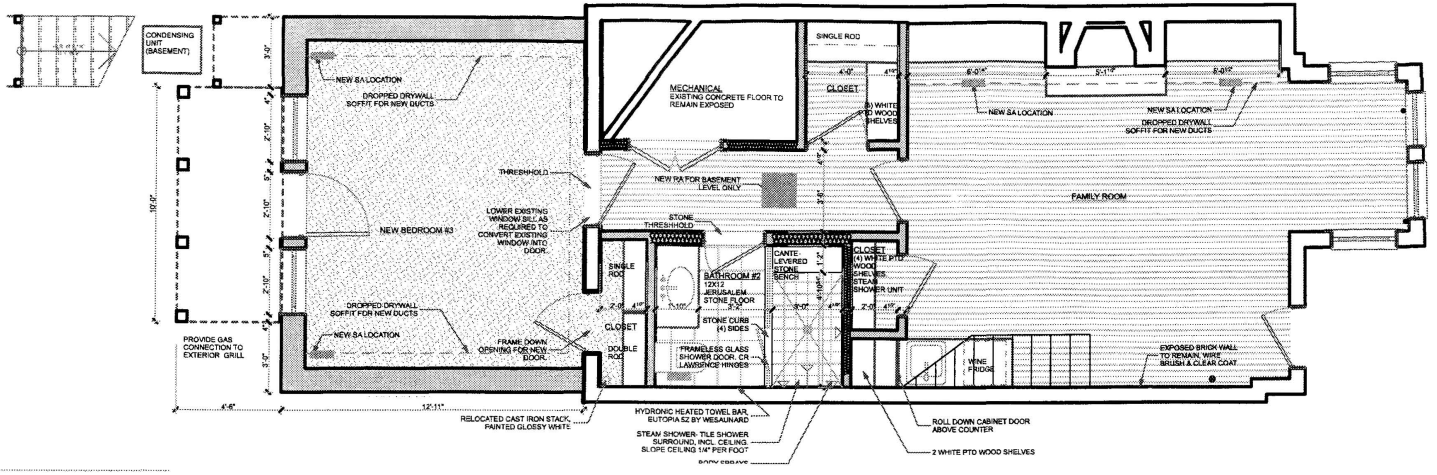

1 Basement

3/16"= 1'-0"

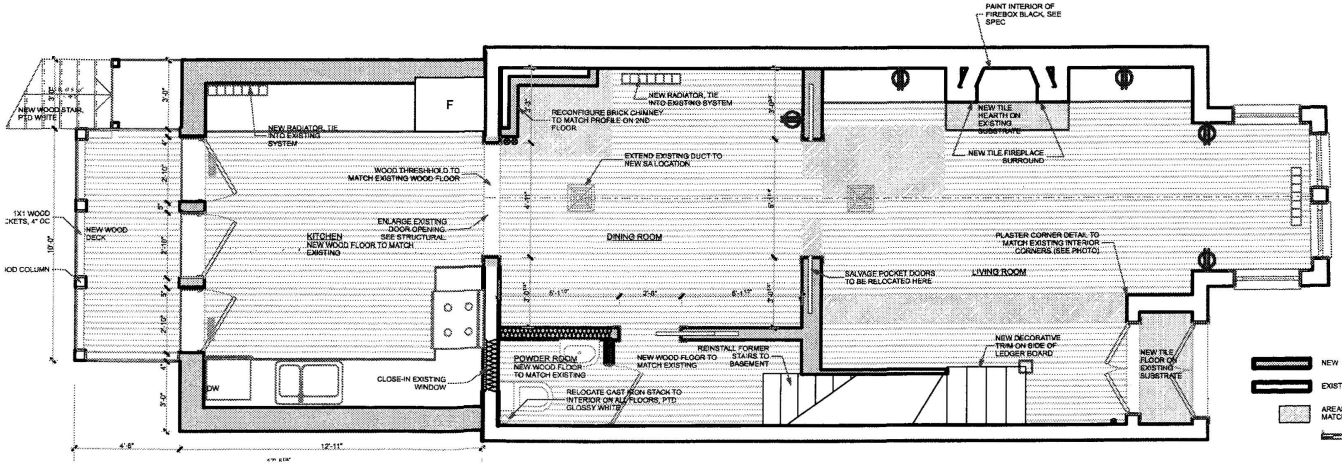

2 First Floor

3/16"= 1'-0"

An Addition and Renovation of the Residence:

Julia Jones & Jason Pugh

429 1st Street SE
Washington, DC 20003

BZA
Case No. 17283
Exhibit No. 8-B

KIRSTEN HARTWIG, DESIGNER
611 ACKER STREET NE, WASHINGTON, DC 20002
T 202.744.6070 F 202.544.3988 keh@kirstenhartwig.com

DATE: 12-06-04


SHEET NUMBER:

A-01

Basement and First Floor Construction Plans


1 Second Floor

3/16"= 1'-0"

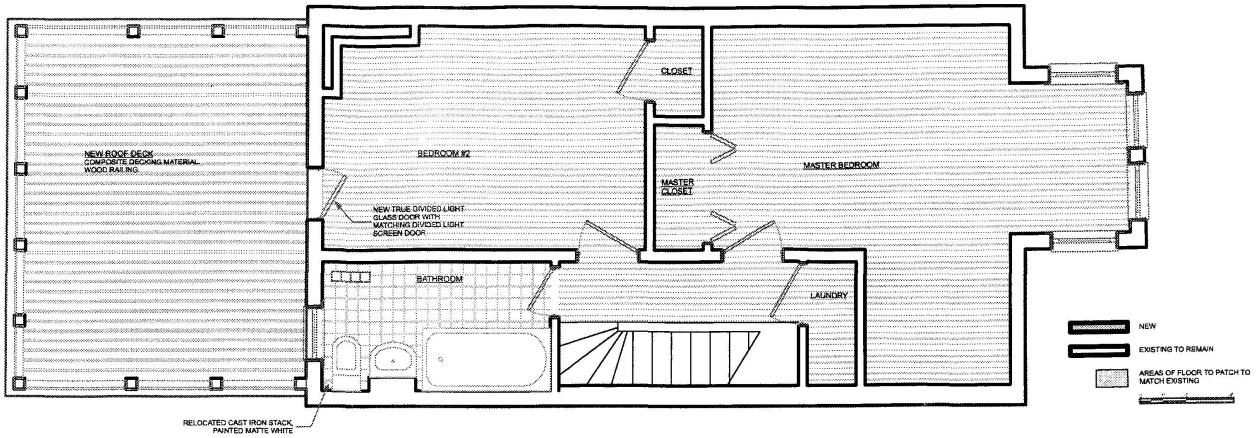

2 Section

1/8" = 1'-0"

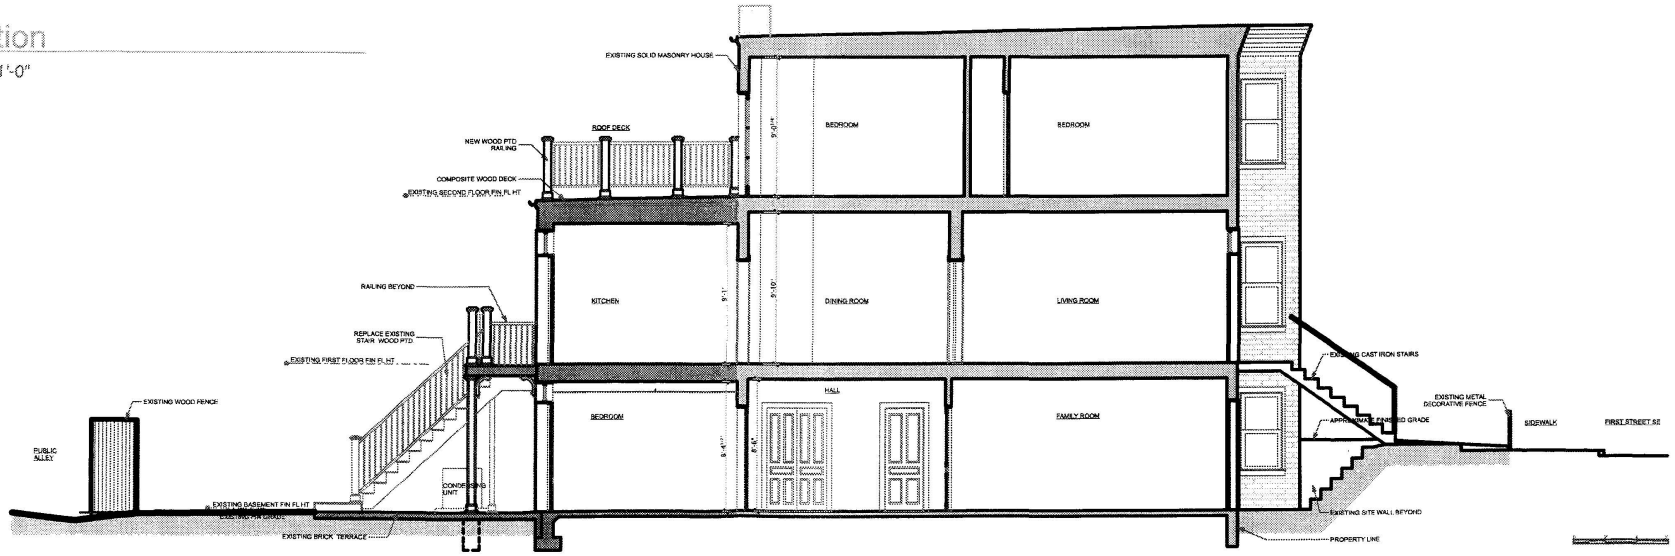

An Addition and Renovation of the Residence:

Julia Jones & Jason Pugh

429 1st Street SE
Washington, DC 20003

BZA
Case No. 17283
Exhibit No. 8-C


KIRSTEN HARTWIG, DESIGNER
611 ACKER STREET NE, WASHINGTON, DC 20002
T 202.744.6070 F 202.544.3988 keh@kirstenhartwig.com

DATE: 12-06-04

SHEET NUMBER:

A-02

Second Floor & Section

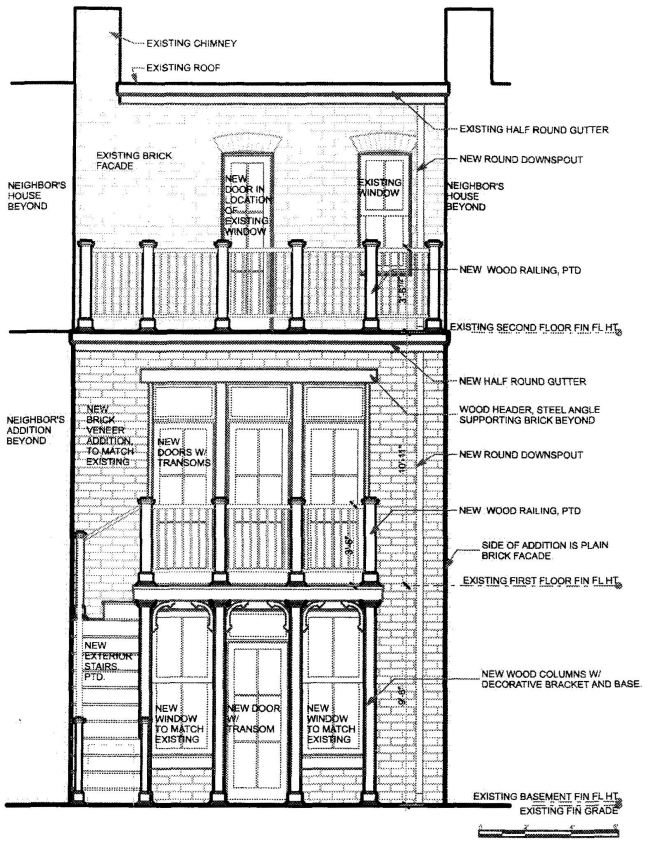

1 West Elevation

3/16"= 1'-0"

An Addition and Renovation of the Residence:

Julia Jones & Jason Pugh

429 1st Street SE

Washington, DC 20003

BZA

Case No. 17285

Exhibit No. 8-D


KIRSTEN HARTWIG, DESIGNER
611 ACKER STREET NE, WASHINGTON, DC 20002
T 202.744.6070 F 202.544.3988 keh@kirstenhartwig.com

DATE: 12-06-04


SHEET NUMBER:

A-03

Elevation

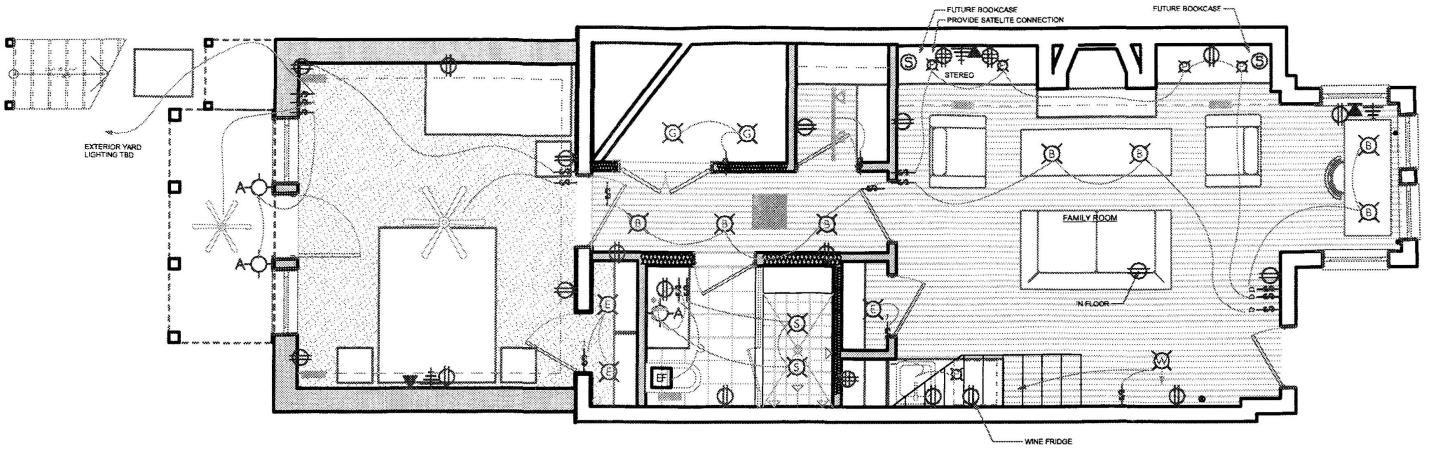

1 Basement
3/16"= 1'-0"

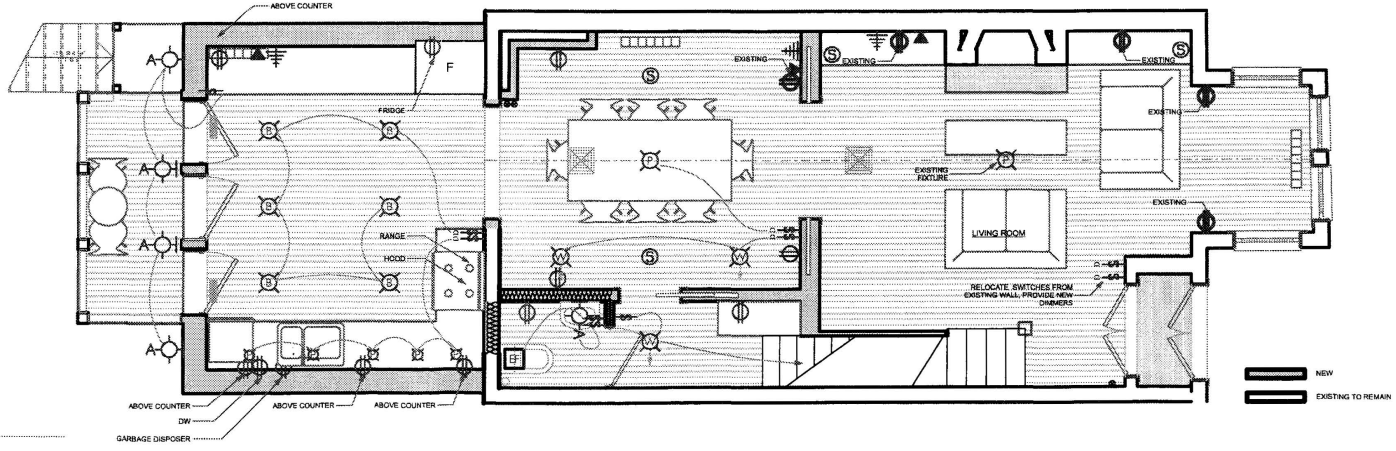

2 First Floor
3/16"= 1'-0"

An Addition and Renovation of the Residence:
Julia Jones & Jason Pugh
429 1st Street SE
Washington, DC 20003

BZA
Case No. 17288
Exhibit No. 8-E


KIRSTEN HARTWIG, DESIGNER
611 ACKER STREET NE, WASHINGTON, DC 20002
T 202.744.6070 F 202.544.3988 keh@kirstenhartwig.com

DATE: 12-06-04
SHEET NUMBER:
E-01
Basement & First Floor Electrical Plans

ELECTRICAL NOTES:

1. REMOVE AND REPLACE ALL ELECTRICAL IN NEW DINING ROOM, BASEMENT BEDROOM, AND BASEMENT BATHROOM. INCLUDING: RECEPTACLES, FIXTURES, WIRING, TELEPHONE (USE NEW CAT5E WIRING ONLY), AND COAX. PROVIDE NEW LOCATIONS AS SHOWN.
2. ALL RECEPTACLES IN NEW BATHROOM, POWDER ROOM, AND KITCHEN TO BE GFCI.
3. ALL RECEPTACLES TO BE 18" AFF UNLESS OTHERWISE NOTED.

- RECESSED CAN DOWNLIGHT
- RECESSED CAN DOWNLIGHT
- CLOSET LIGHT
- PORCELAIN SOCKET FIXTURE
- PENDANT, PROVIDED BY OWNER
- SHOWER LIGHT
- WALL WASHER
- "PUCK" LIGHT, 20 W HALOGEN, UNDER CABINET
- WALL SCONCE, PROVIDED BY OWNER
- HALOGEN TRACK LIGHT
- BASEBOARD ELECTRIC HEAT
- EXHAUST FAN
- DUPLEX RECEPTACLE
- 4 POLE RECEPTACLE
- TEL/ DATA (CAT5 E)
- SWITCH
- DIMMER SWITCH
- JAMB SWITCH
- COAX CABLE
- THERMOSTAT
- SMOKE DETECTOR
- CEILING MOUNTED SPEAKER

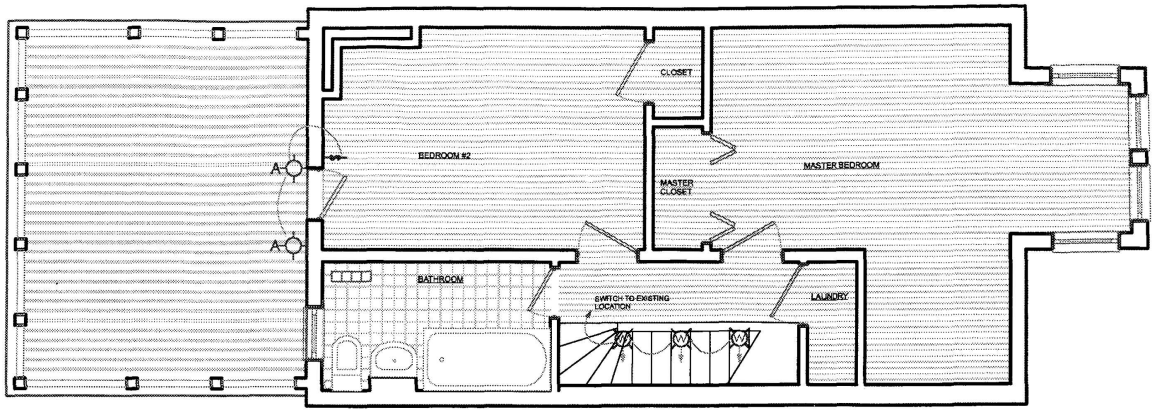


01 Second Floor
3/16"= 1'-0"

An Addition and Renovation of the Residence:
Julia Jones & Jason Pugh
429 1st Street SE
Washington, DC 20003


BZA
Case No. 17283
Exhibit No. 8-F

KIRSTEN HARTWIG, DESIGNER
611 ACKER STREET NE, WASHINGTON, DC 20002
T 202.744.6070 F 202.544.3988 keh@kirstenhartwig.com

DATE: 12-06-04
SHEET NUMBER:
E-02
Second Floor Electrical Plan

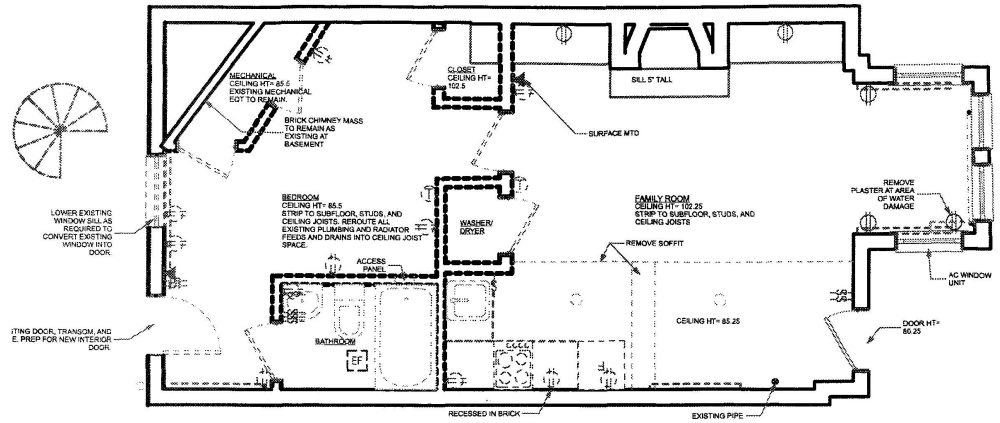

1 Basement
3/16"= 1'-0"

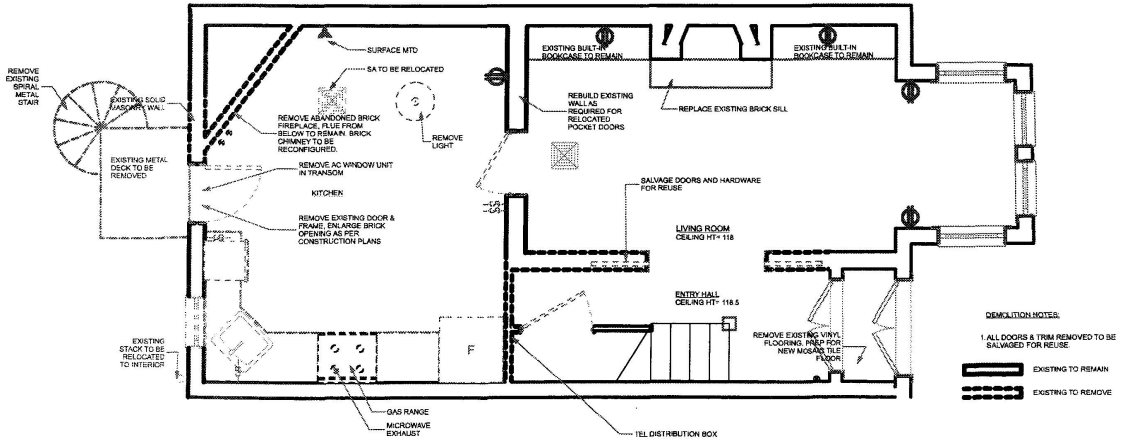


2 First Floor
3/16"= 1'-0"

An Addition and Renovation of the Residence:
Julia Jones & Jason Pugh
429 1st Street SE
Washington, DC 20003

BZA
Case No. 17289
Exhibit No. 8-G

KIRSTEN HARTWIG, DESIGNER
611 ACKER STREET NE, WASHINGTON, DC 20002
T 202.744.6070 F 202.544.3988 keh@kirstenhartwig.com

DATE: 12-06-04
SHEET NUMBER:
D-01
Basement & First Floor Demolition Plans

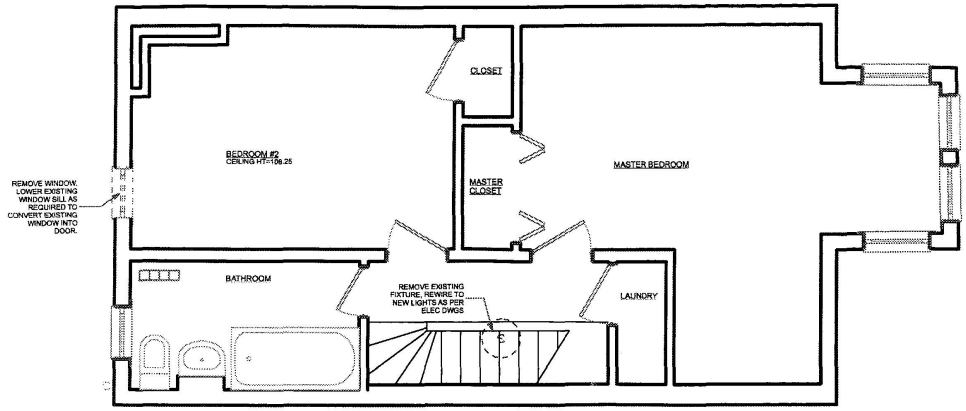

1 Second Floor

3/16"= 1'-0"

An Addition and Renovation of the Residence:

Julia Jones & Jason Pugh

429 1st Street SE

Washington, DC 20003

BZA

Case No. 17283

Exhibit No. 8-H

KIRSTEN HARTWIG, DESIGNER

611 ACKER STREET NE, WASHINGTON, DC 20002


T 202.744.6070 F 202.544.3988 keh@kirstenhartwig.com

DATE: 12-06-04


SHEET NUMBER:

D-02

Second Floor Demolition Plan

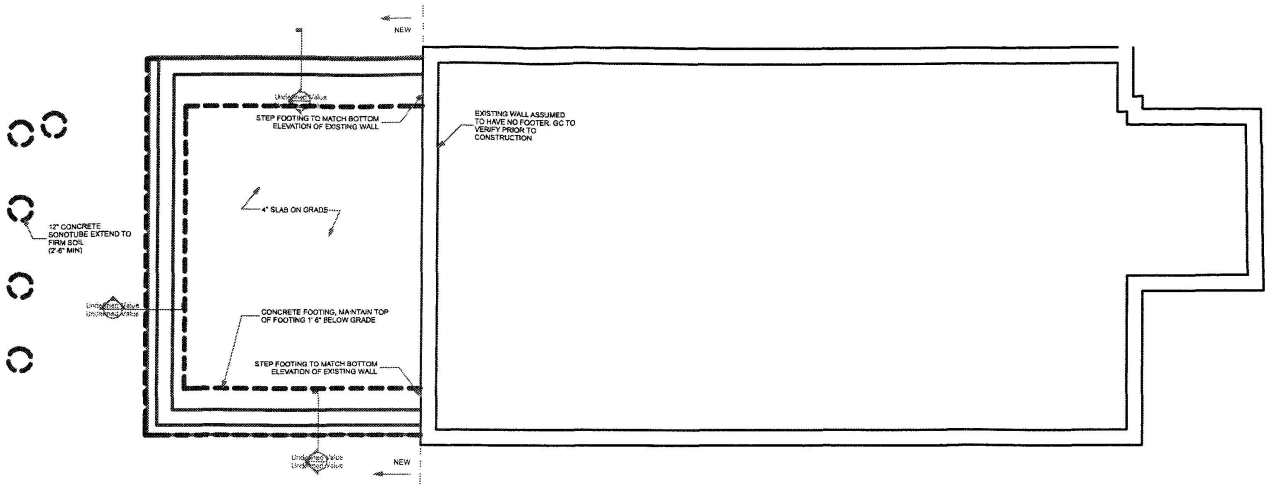

1 Foundation
3/16"= 1'-0"

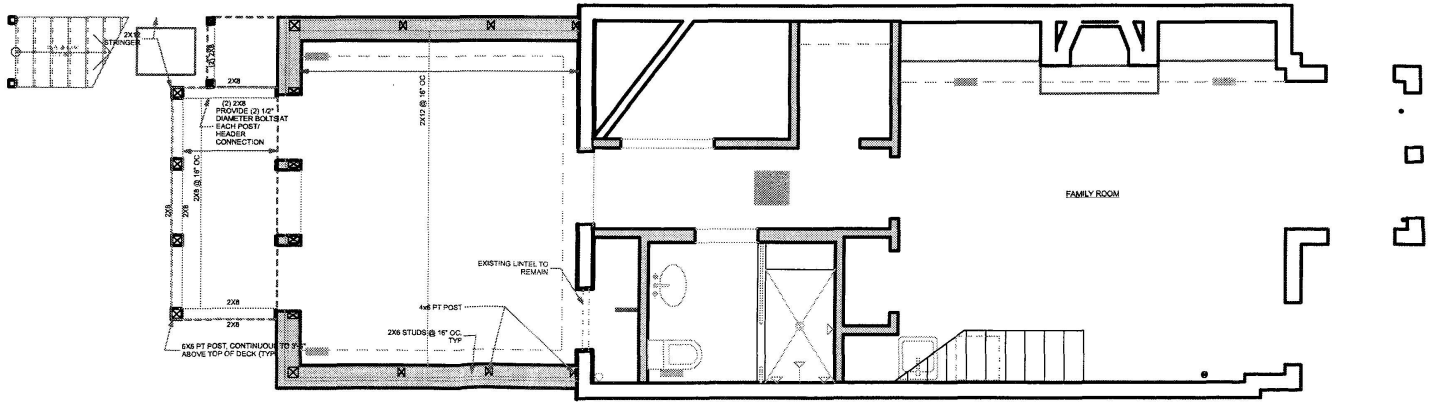


2 First Floor Framing Plan
3/16"= 1'-0"

An Addition and Renovation of the Residence:
Julia Jones & Jason Pugh
429 1st Street SE
Washington, DC 20003

BZA
Case No. 17283
Exhibit No. 8-I

KIRSTEN HARTWIG, DESIGNER
611 ACKER STREET NE, WASHINGTON, DC 20002
T 202.744.6070 F 202.544.3988 keh@kirstenhartwig.com

DATE: 12-06-04
SHEET NUMBER:
S-01
Foundation & First Floor Framin

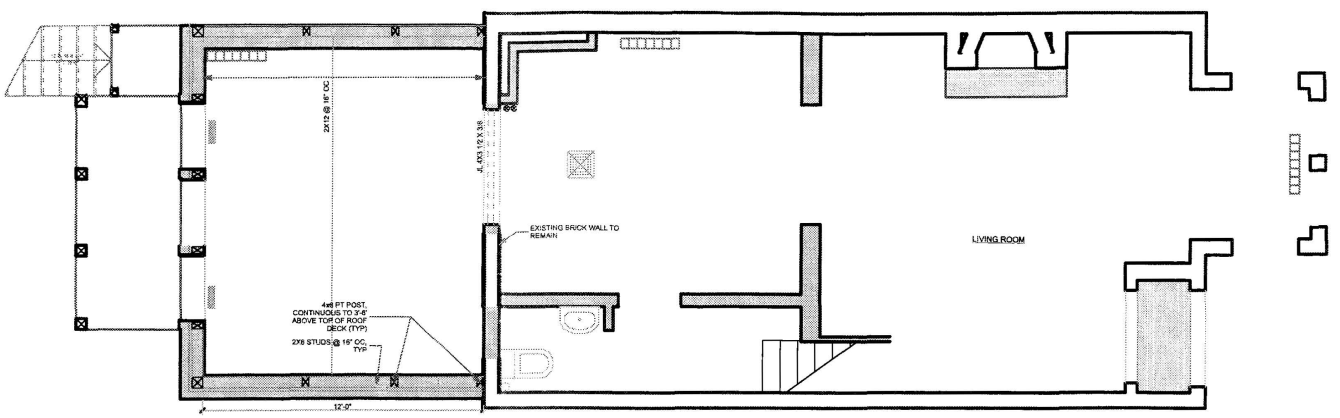

01 Second Floor Framing Plan

3/16"= 1'-0"

An Addition and Renovation of the Residence:

Julia Jones & Jason Pugh

429 1st Street SE

Washington, DC 20003

BZA

Case No. 17283

Exhibit No. 8-J

KIRSTEN HARTWIG, DESIGNER

611 ACKER STREET NE, WASHINGTON, DC 20002

T 202.744.6070 F 202.544.3988 keh@kirstenhartwig.com

DATE: 12-06-04

SHEET NUMBER:

S-02

2nd Floor Framing & Details