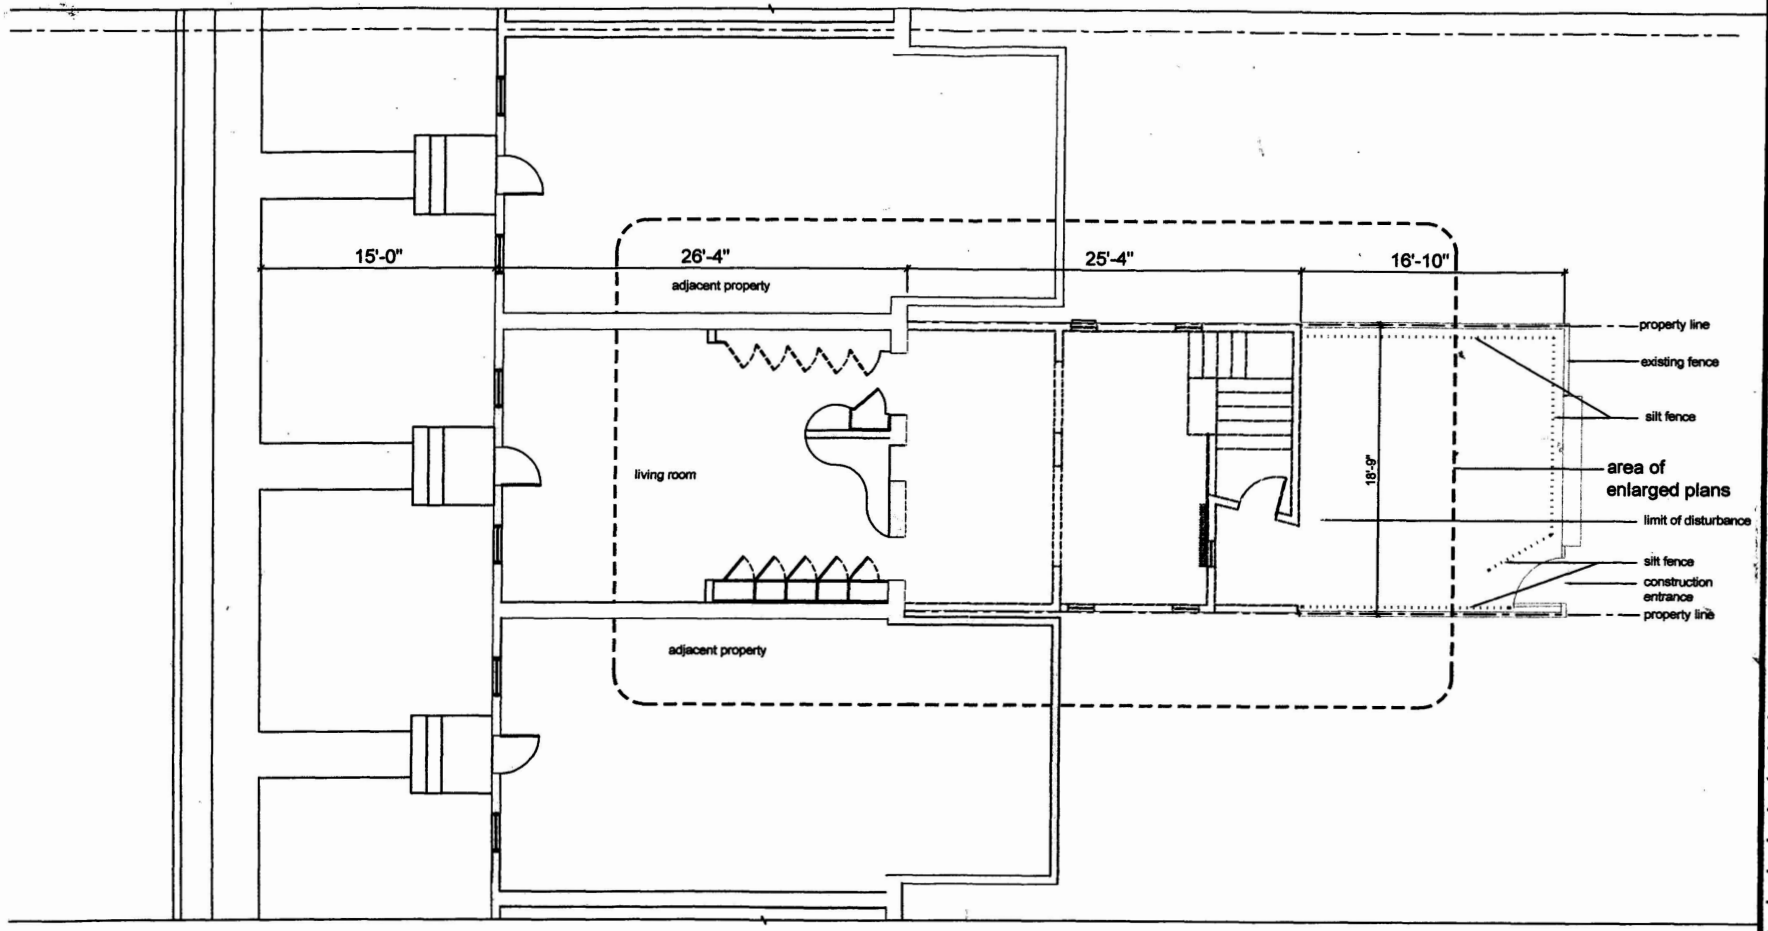


site plan with adjacent properties

scale : 1/8" = 1'-0"

1

removed dirt - 1,595 cubic feet

replaced dirt - 160 cubic feet

new partition

existing

object above

altered / existing fence

property line

silt fence

CASE # 17292

BZA
Case No. 17292
Exhibit No. 23

paperspace
w. kevin wyllie, associate aia

existing second floor plan
existing first floor plan

dalzell-payne additon
3707 S street nw
washington dc

issue dates
permit 8.04.04
75% bid 8.05.04
PERMIT 3.07.05

sp.1.1

Board of Zoning Adjustment
District of Columbia
CASE NO. 17292
EXHIBIT NO. 23