
BZA
Case No. 17297
Exhibit No. 8

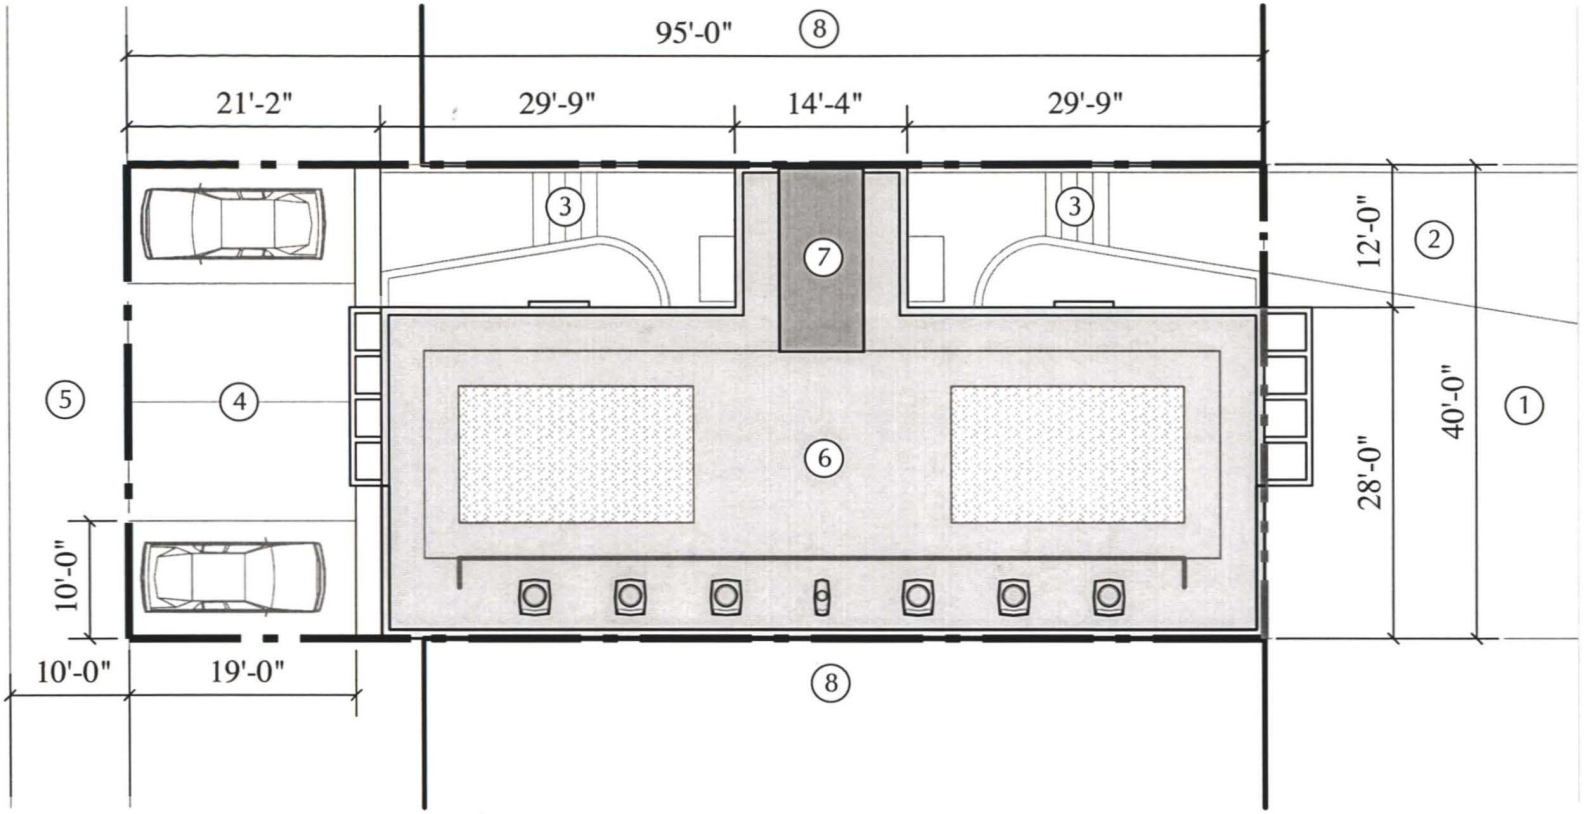

SITE PLAN

SCALE: 1/16" = 1'-0"

N

KEYED NOTES

1. PUBLIC PROPERTY
2. SIDEWALK
3. OPEN COURT
4. PARKING
5. ALLEY
6. ROOF TERRACE
7. STAIR
8. ADJACENT PROPERTY


RECEIVED
D.C. OFFICE OF ZONING
2005 JAN 18 PM 3:24

LARSON KOENIG ARCHITECTS LLC
2107 Mt. Vernon Avenue Studio 100 Alexandria, VA 22301
703.548.1378 (voice) 703.519.9604 (fax) rslarson@aol.com

DPO Developers 11/29/04
2128 11th Street NW
Washington DC

Board of Zoning Adjustment
District of Columbia
CASE NO. 17297
EXHIBIT NO. 8

A-1

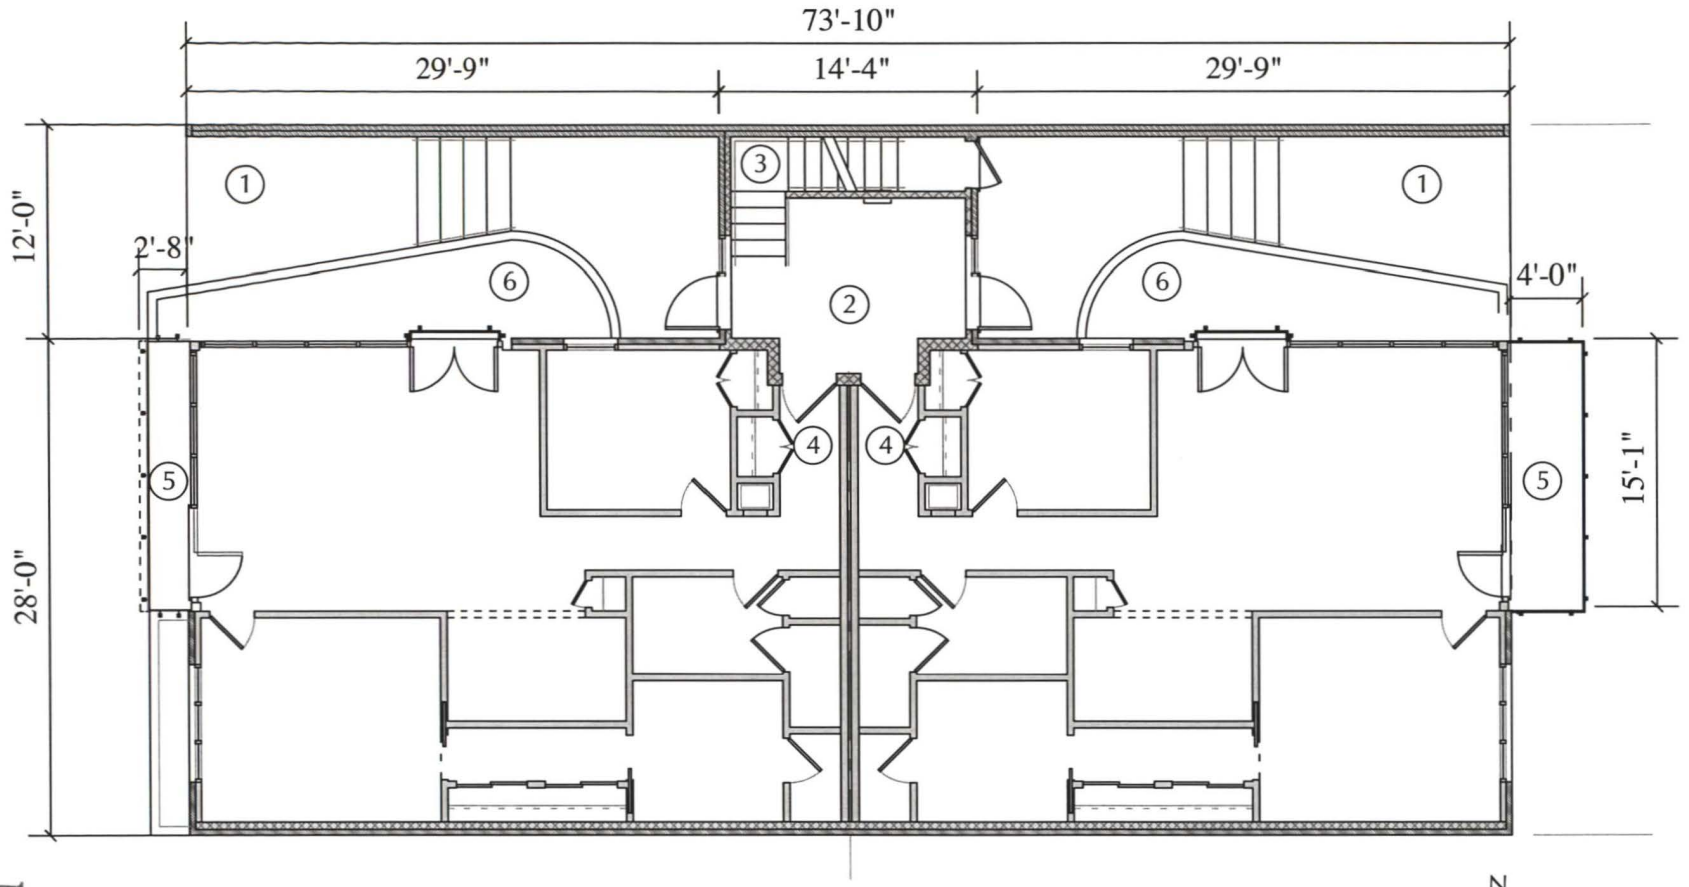

KEYED NOTES

1. ENTRY COURT
2. LOBBY
3. STAIR
4. APARTMENT ENTRY
5. BALCONY
6. PLANTER

1ST FLOOR PLAN

SCALE: 3/32" = 1'-0"

N

BZA
Case No. 17297
Exhibit No. 8A

RECEIVED
D.C. OFFICE OF ZONING
2005 JAN 18 PM 3:24


LARSON KOENIG ARCHITECTS LLC
2107 Mt. Vernon Avenue Studio 100 Alexandria, VA 22301
703.548.1378 (voice) 703.519.9604 (fax) rslarson@aol.com

DPO Developers
2128 11th Street NW
Washington DC

11/29/04

A-2

BZA
Case No. 17297
Exhibit No. 88

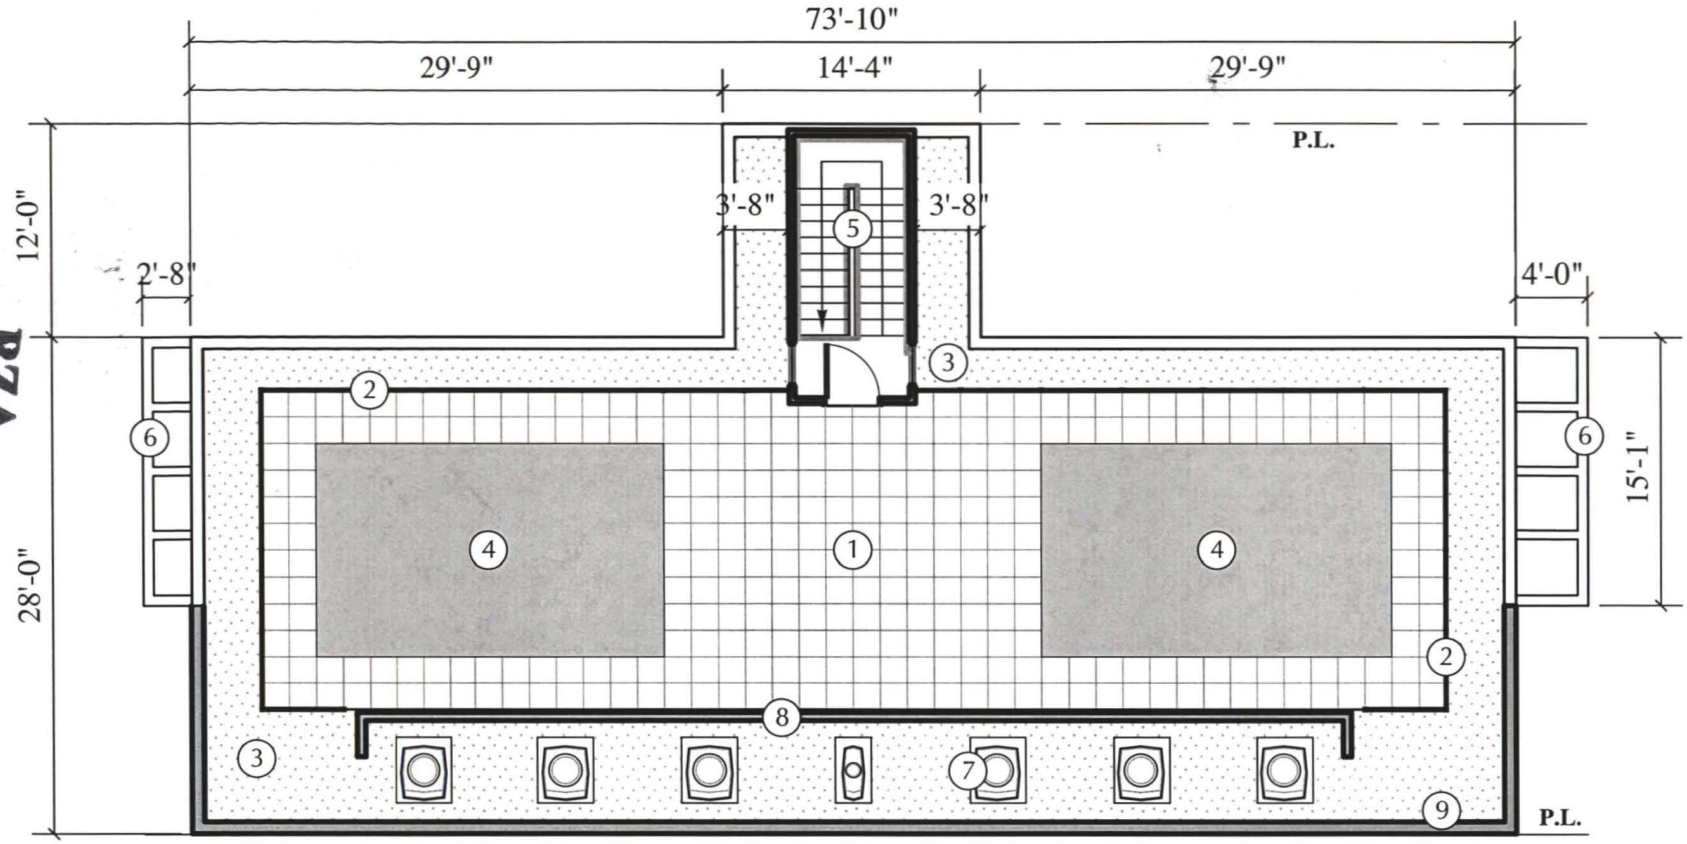

ROOF PLAN

SCALE: 3/32" = 1'-0"

N

KEYED NOTES

1. ROOF TERRACE
2. TERRACE RAILING
3. ROOF BALLAST
4. GREEN ROOF
5. TERRACE STAIR
6. ROOF TRELLIS
7. EQUIPMENT
8. SCREEN WALL
9. ROOF PARRAPET

RECEIVED
D.C. OFFICE OF ZONING
2005 JAN 18 PM 3:24

LARSON KOENIG ARCHITECTS LLC
2107 Mt. Vernon Avenue Studio 100 Alexandria, VA 22301
703.548.1378 (voice) 703.519.9604 (fax) rslarson@aol.com

DPO Developers
2128 11th Street NW
Washington DC


11/29/04

A-3



FRONT ELEVATION

SCALE: 3/32" = 1'-0"

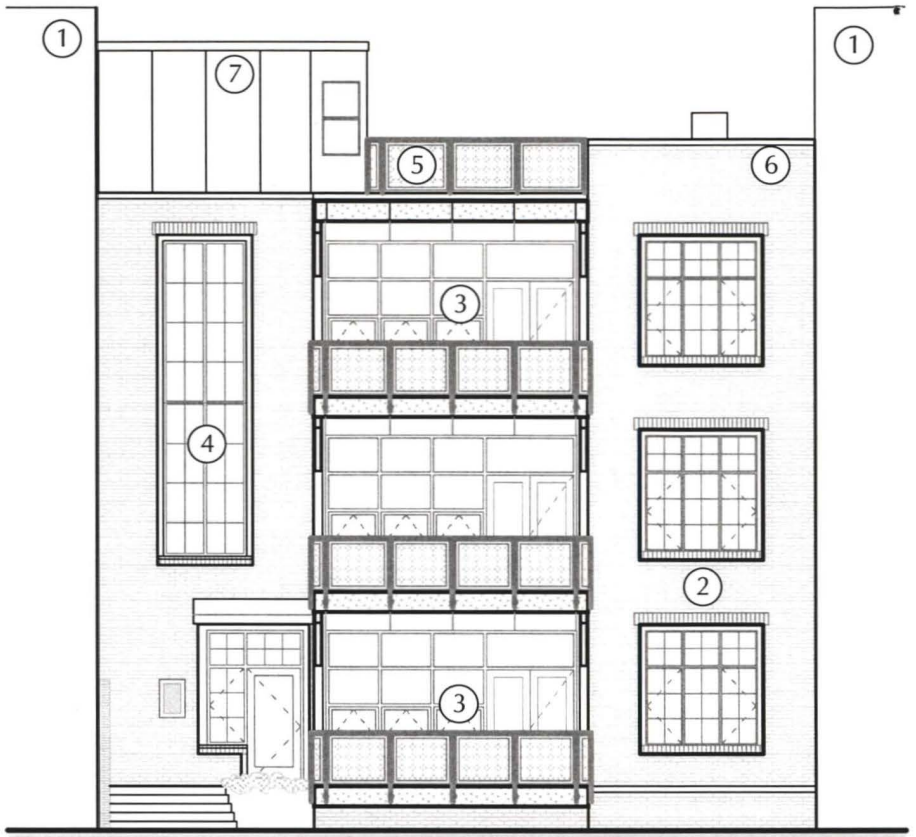

REAR ELEVATION

SCALE: 3/32" = 1'-0"

BZA
Case No. 17297
Exhibit No. 8C

KEYED NOTES

1. ADJACENT BUILDING
2. BRICK FACADE
3. BALCONY
4. STAIR
5. TERRACE RAILING
6. ROOF PARAPET
7. TERRACE STAIR

RECEIVED
D.C. OFFICE OF ZONING
2005 JAN 18 PM 3:25


LARSON KOENIG ARCHITECTS LLC
2107 Mt. Vernon Avenue Studio 100 Alexandria, VA 22301
703.548.1378 (voice) 703.519.9604 (fax) rslarson@aol.com

DPO Developers
2128 11th Street NW
Washington DC

11/29/04

A-4

BZA
Case No. 17297
Exhibit No. 8

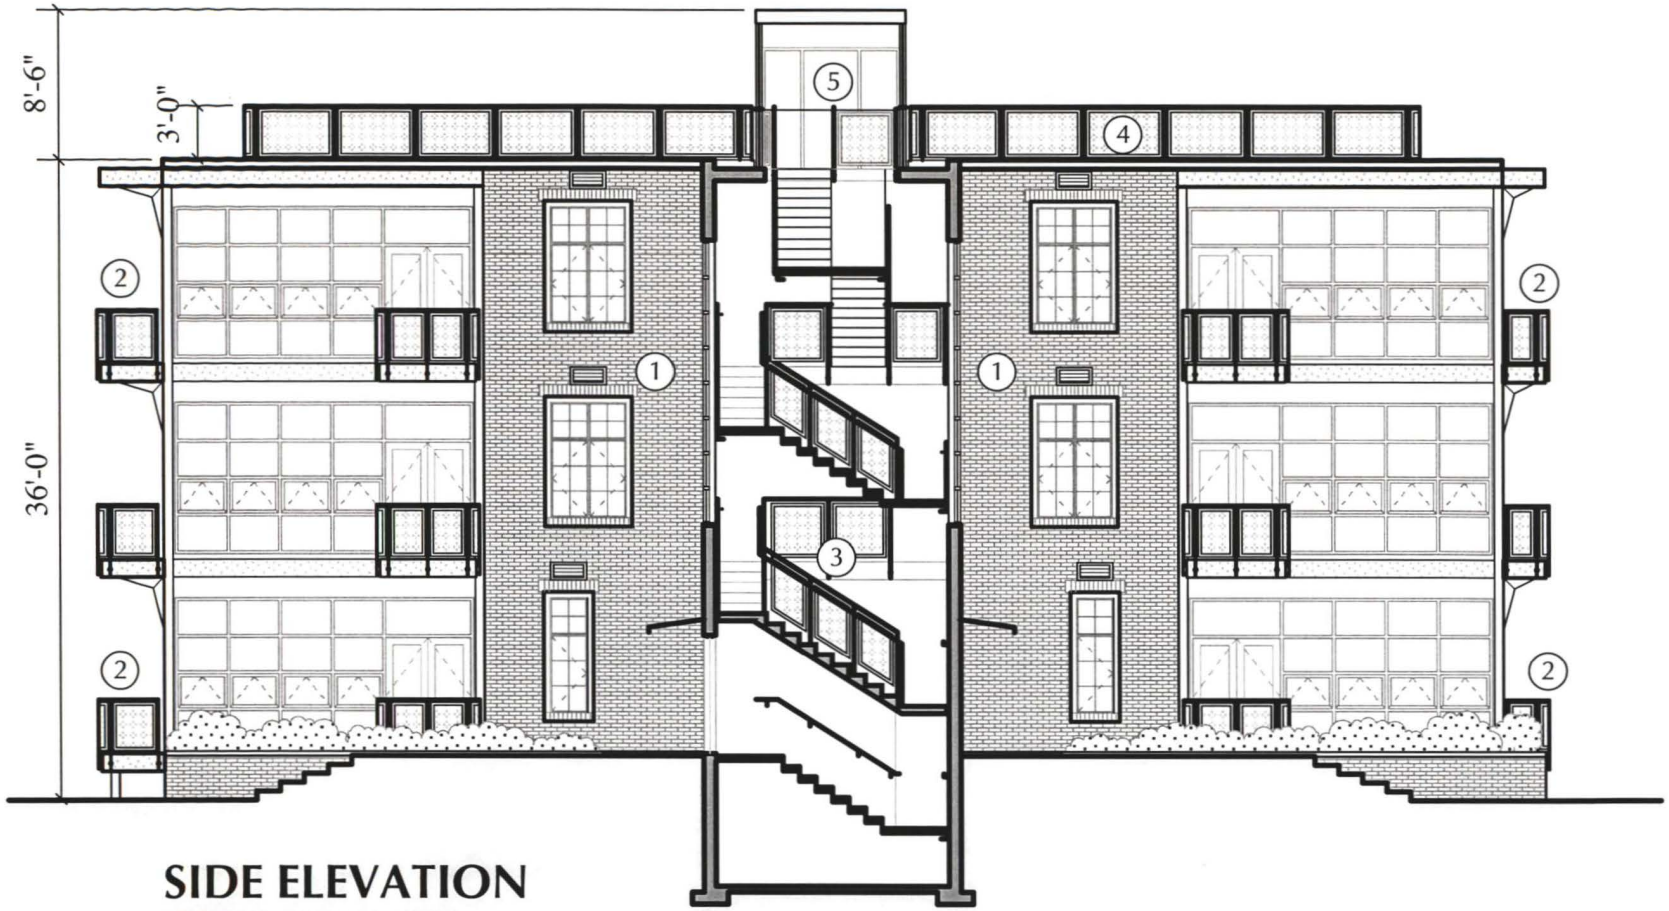

SIDE ELEVATION

SCALE: 3/32" = 1'-0"

KEYED NOTES

1. BRICK FACADE
2. BALCONY
3. STAIR
4. TERRACE RAILING
5. TERRACE STAIR

RECEIVED
D.C. OFFICE OF ZONING
2005 JAN 18 PM 3:25

LARSON KOENIG ARCHITECTS LLC
2107 Mt. Vernon Avenue Studio 100 Alexandria, VA 22301
703.548.1378 (voice) 703.519.9604 (fax) rslarson@aol.com

DPO Developers
2128 11th Street NW
Washington DC

11/29/04

A-5