
Board of Zoning Adjustment
District of Columbia
CASE NO. 17299
EXHIBIT NO. 5

C 3015 DOGWOOD LA.

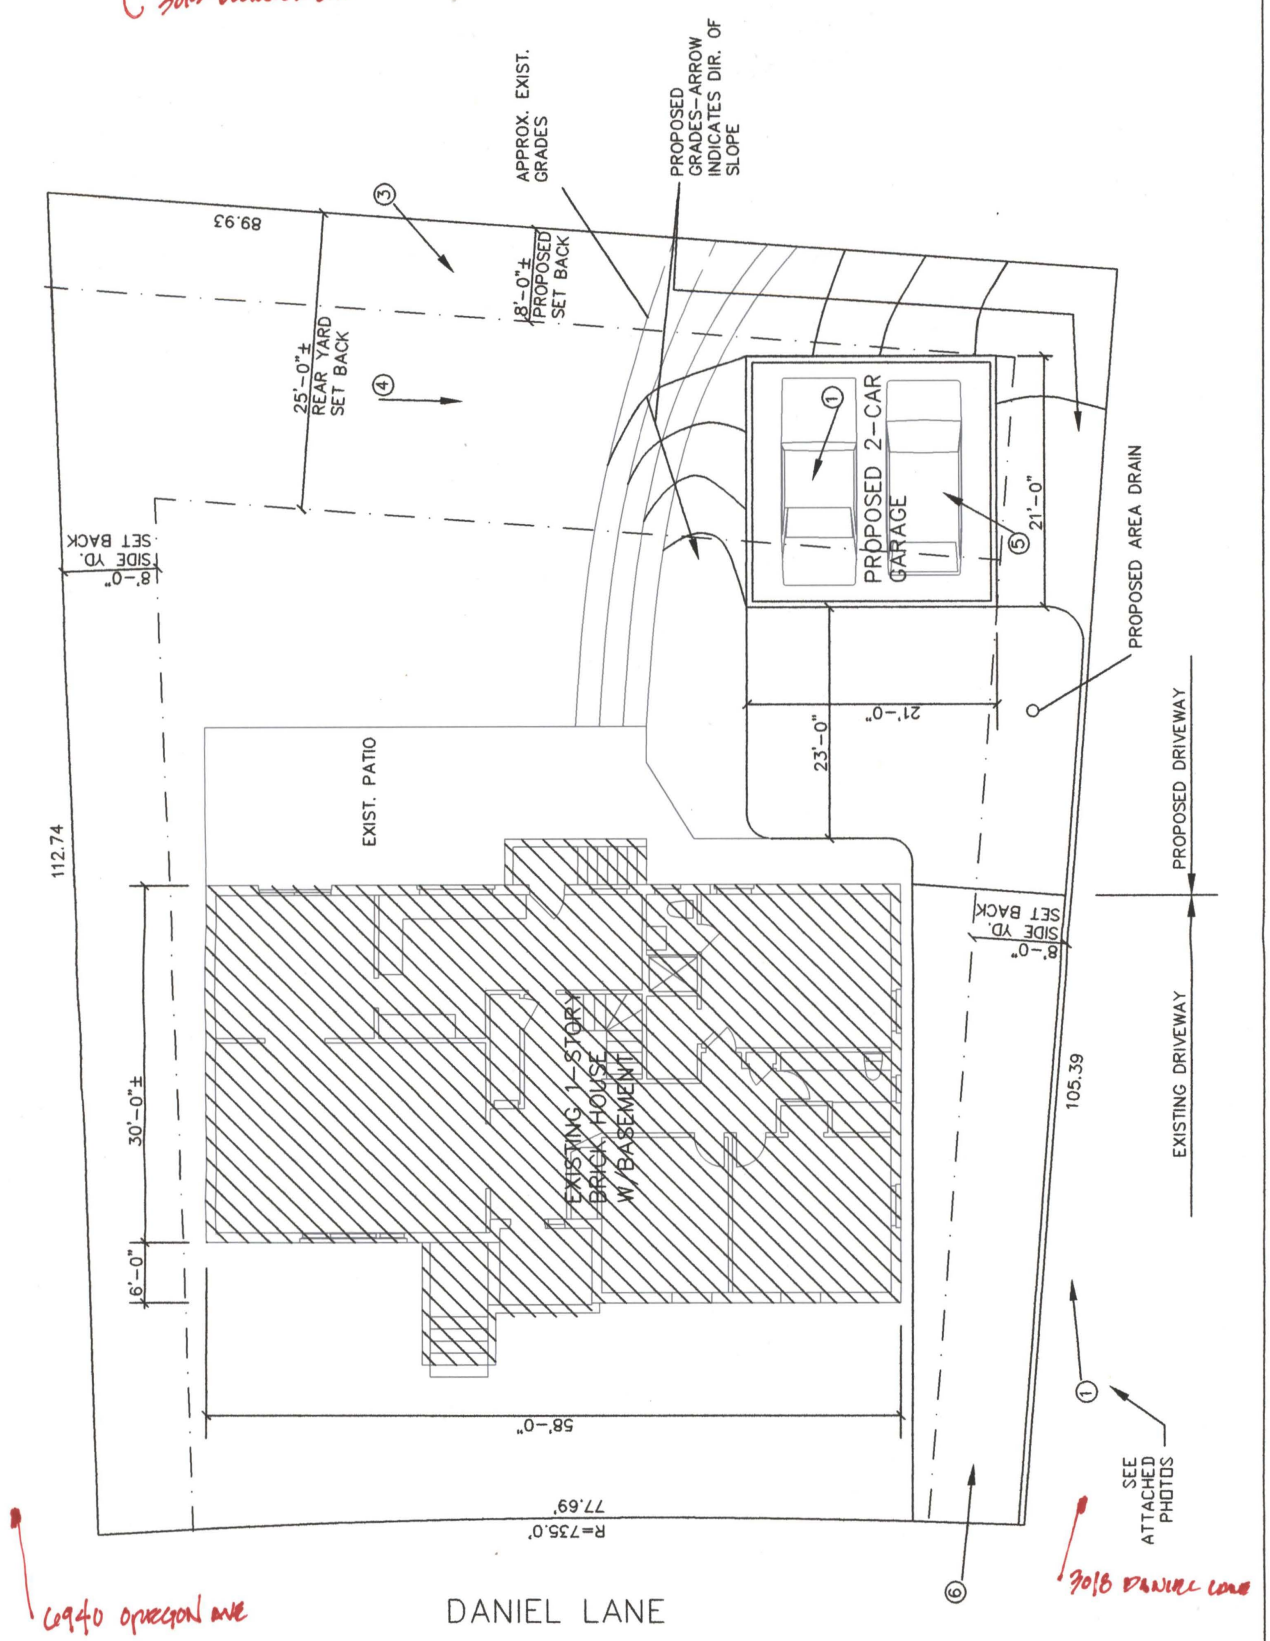

6940 OREGON AVE

3018 DANIEL LANE

LOT 813 SQUARE 2368

N

TITLE PROPOSED SITE / FLOOR PLAN

PROJECT FINNEGAN RESIDENCE

BOARD OF ZONING ADJUSTMENT
District of Columbia
CASE NO. 17299
EXHIBIT NO. 5

RECEIVED
D.C. OFFICE OF ZONING
2005 JAN 25 PM 12:07

DATE 1.19.05


DRAWN BY BTO

SK
NO. 1

BRIAN T O'CONNELL 1832 15TH STREET NW WASHINGTON,DC 20009


BRIAN T O'CONNELL 1832 15TH STREET NW WASHINGTON,DC 20009

TITLE PROPOSED ELEVATIONS
PROJECT FINNEGAN RESIDENCE
DATE 1.19.05
DRAWN BY BTO
SK NO. 2

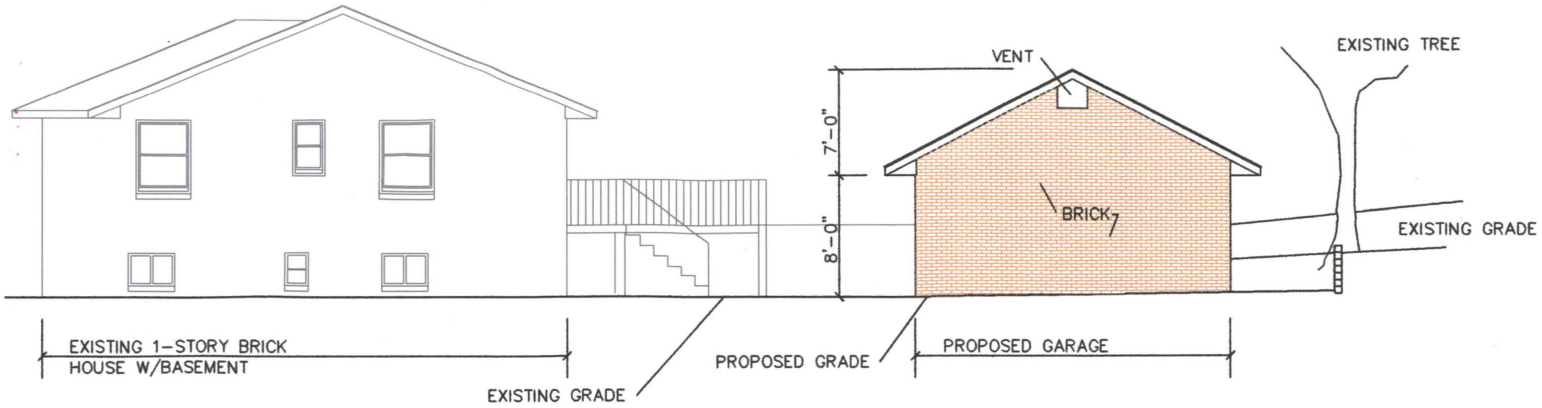

PROPOSED WEST ELEVATION

1
SK-2

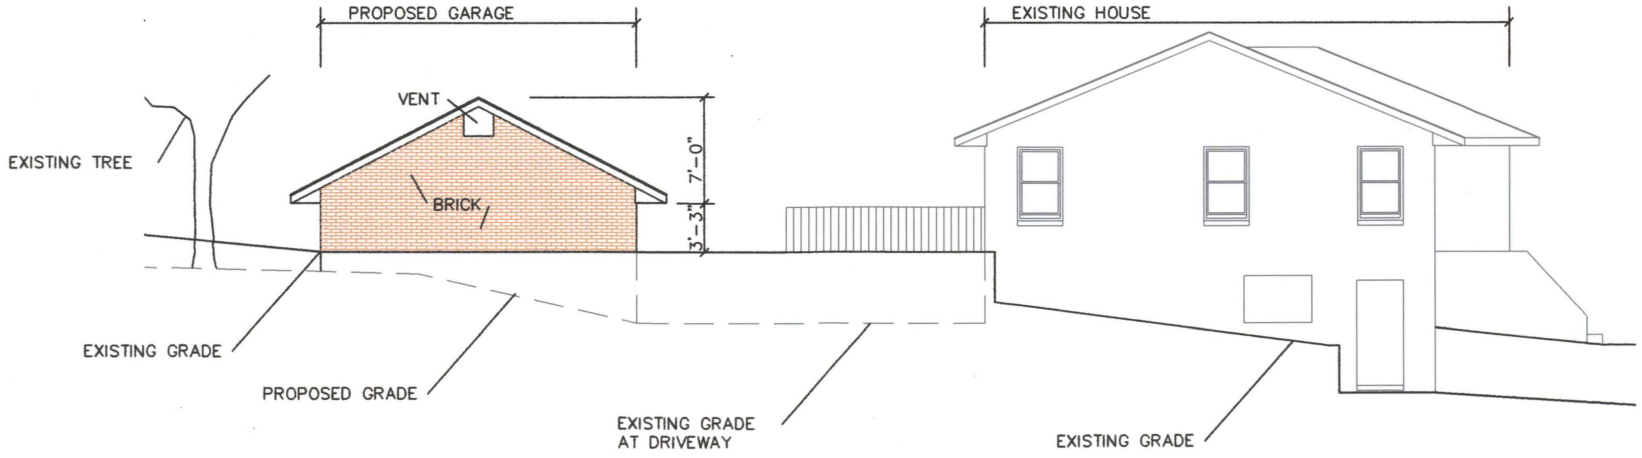

PROPOSED EAST ELEVATION

2
SK-2


BRIAN T O'CONNELL 1832 15TH STREET NW WASHINGTON,DC 20009

TITLE PROPOSED ELEVATIONS
PROJECT FINNEGAN RESIDENCE
DATE 1.19.05
DRAWN BY BTO
SK NO. 3



PROPOSED NORTH ELEVATION

1
SK–3

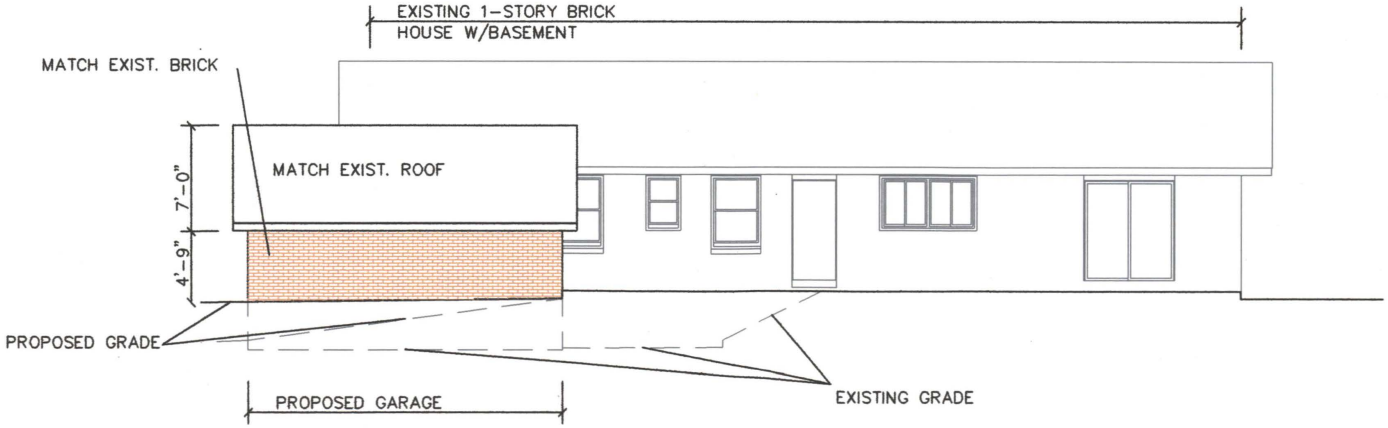

PROPOSED SOUTH ELEVATION

2
SK–3