


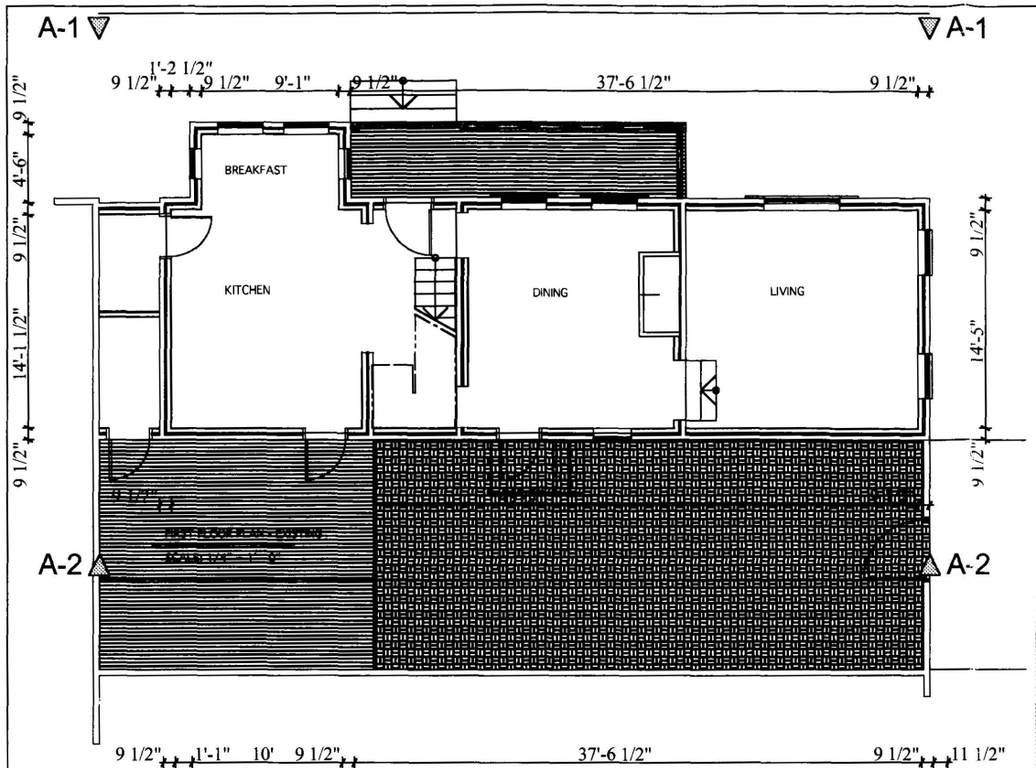


SECOND FLOOR PLAN

SCALE: 1/8" = 1' - 0"

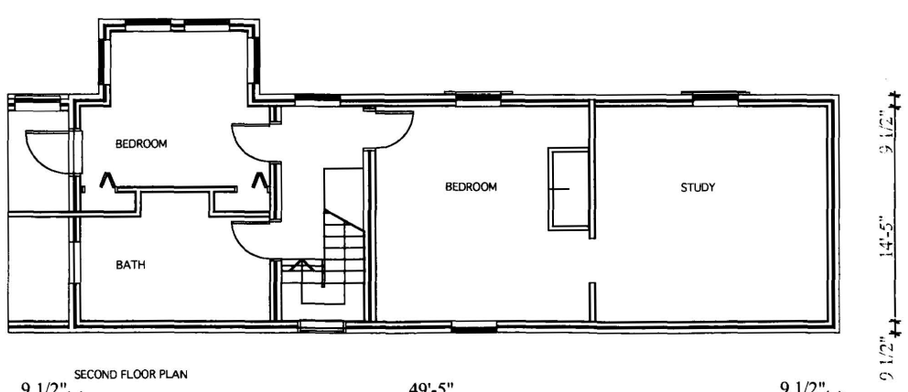


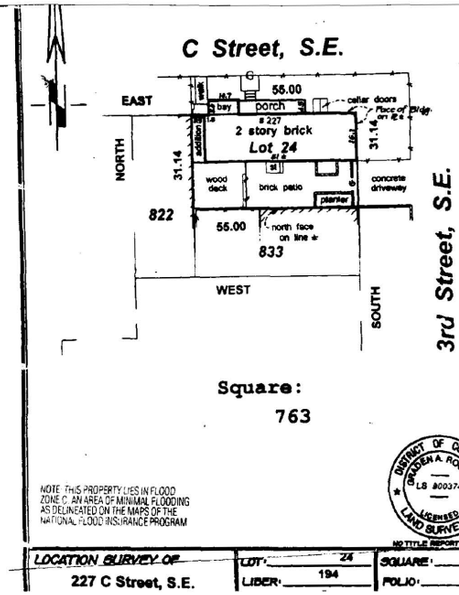

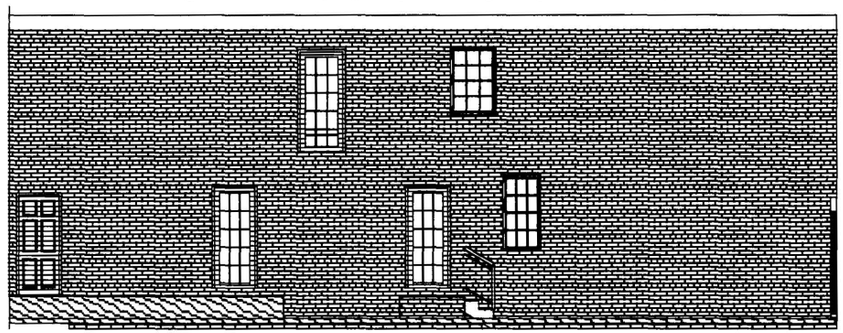

SOUTH ELEVATION - EXISTING

SCALE: 1/4" = 1' - 0"

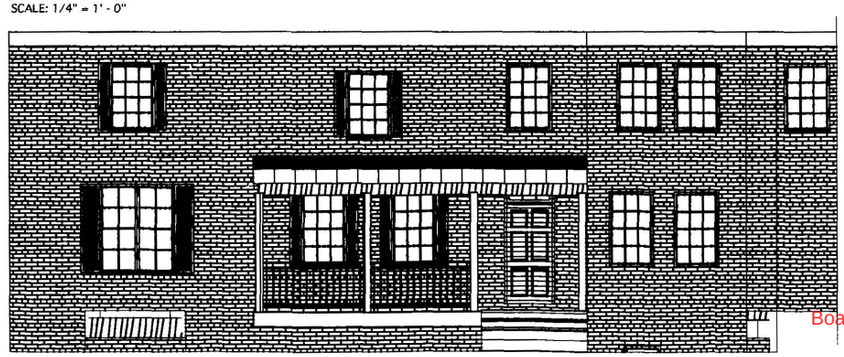

NORTH ELEVATION - EXISTING

SCALE: 1/4" = 1' - 0"

Nichols Design Associates, Inc.
2934 Fessenden Street, NW
Washington, DC 20008
Tel. 202.363.6843 TTY
FAX: 202.363.6844

RECEIVED
D.C. OFFICE OF ZONING
2005 FEB 15 PM 2:14

Reisman Residence Renovation
Washington, DC 20003

Existing Plans & Elevations / Plat


Scale: As Noted
Date: 01-21-05
Drawing No.
Drawn By: R.A.N.

BOARD OF ZONING ADJUSTMENT
District of Columbia
CASE NO. 17306
EXHIBIT NO. 5


Board of Zoning Adjustment
District of Columbia
CASE NO. 17306
EXHIBIT NO. 5

Nichols Design Associates, Inc.
2934 Fessenden Street, NW
Washington, DC 20008
Tel. 202.363.6843 TTY
FAX: 202.363.6844


RECEIVED
D.C. OFFICE OF PLANNING
2005 FEB 15 PM 2:14

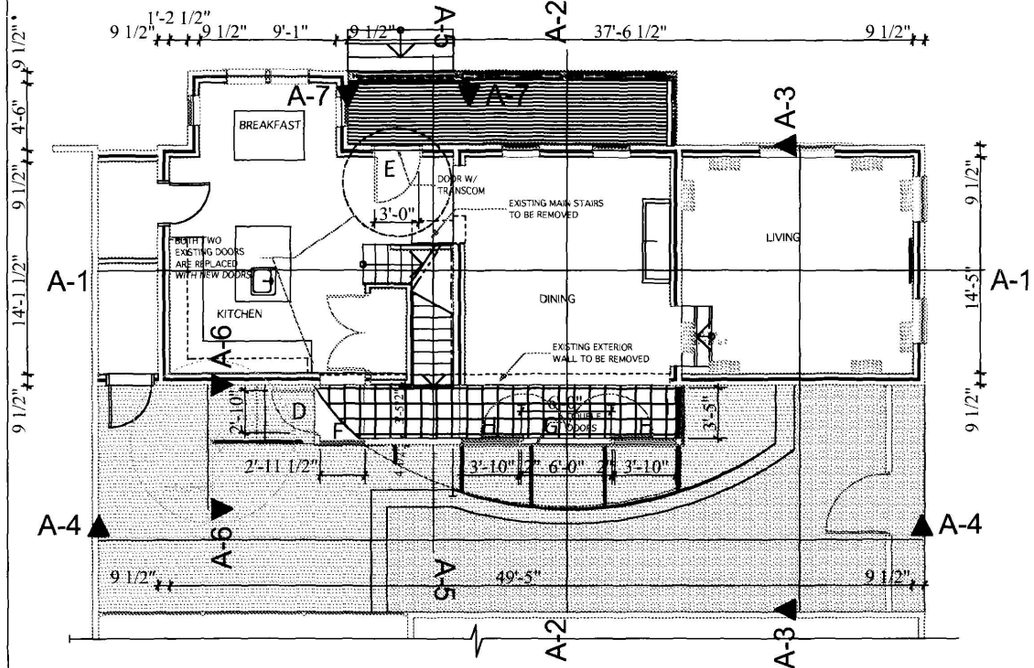


FIRST FLOOR PLAN
SCALE: 1/4" = 1' - 0"

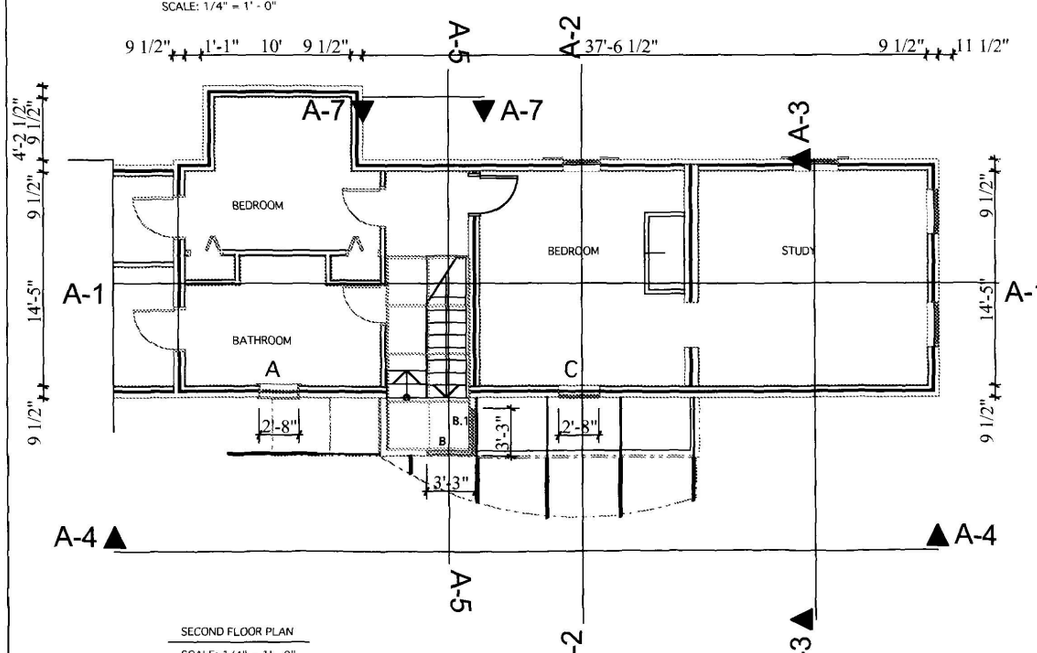


SECOND FLOOR PLAN
SCALE: 1/4" = 1' - 0"

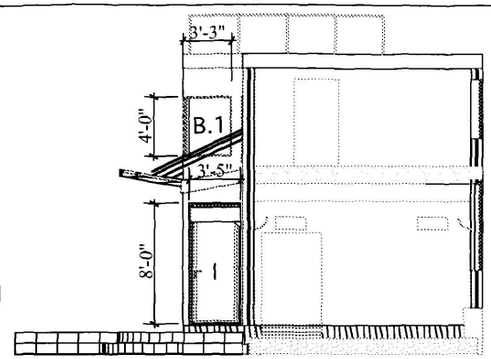

A-3 BUILDING SECTION
Scale: 1/4" = 1' - 0"

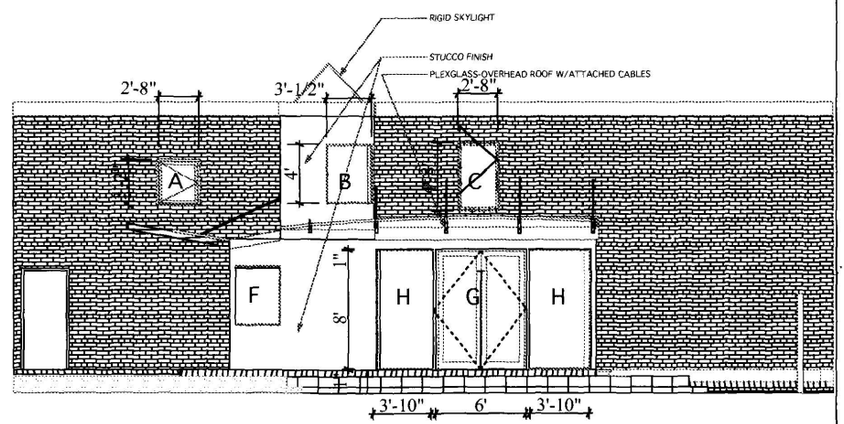

A-4 SOUTH ELEVATION
Scale: 1/4" = 1' - 0"

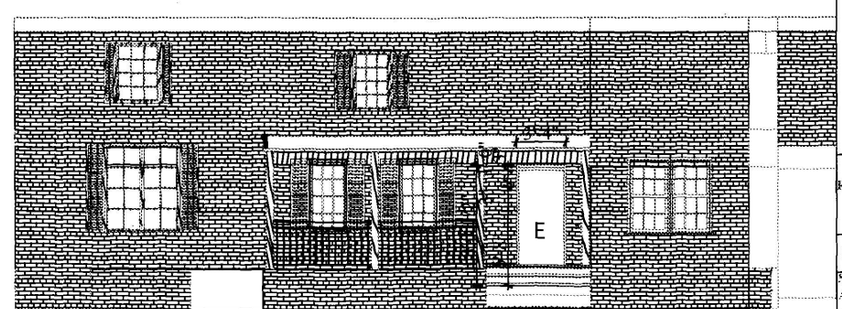

A-6 NORTH ELEVATION
Scale: 1/4" = 1' - 0"

Reisman Residence Renovation
Washington, DC 20003

Design Presentation

Scale:	Date:
As Noted	01-21-05
Drawing No. A-2	Drawn By: R.A.N.