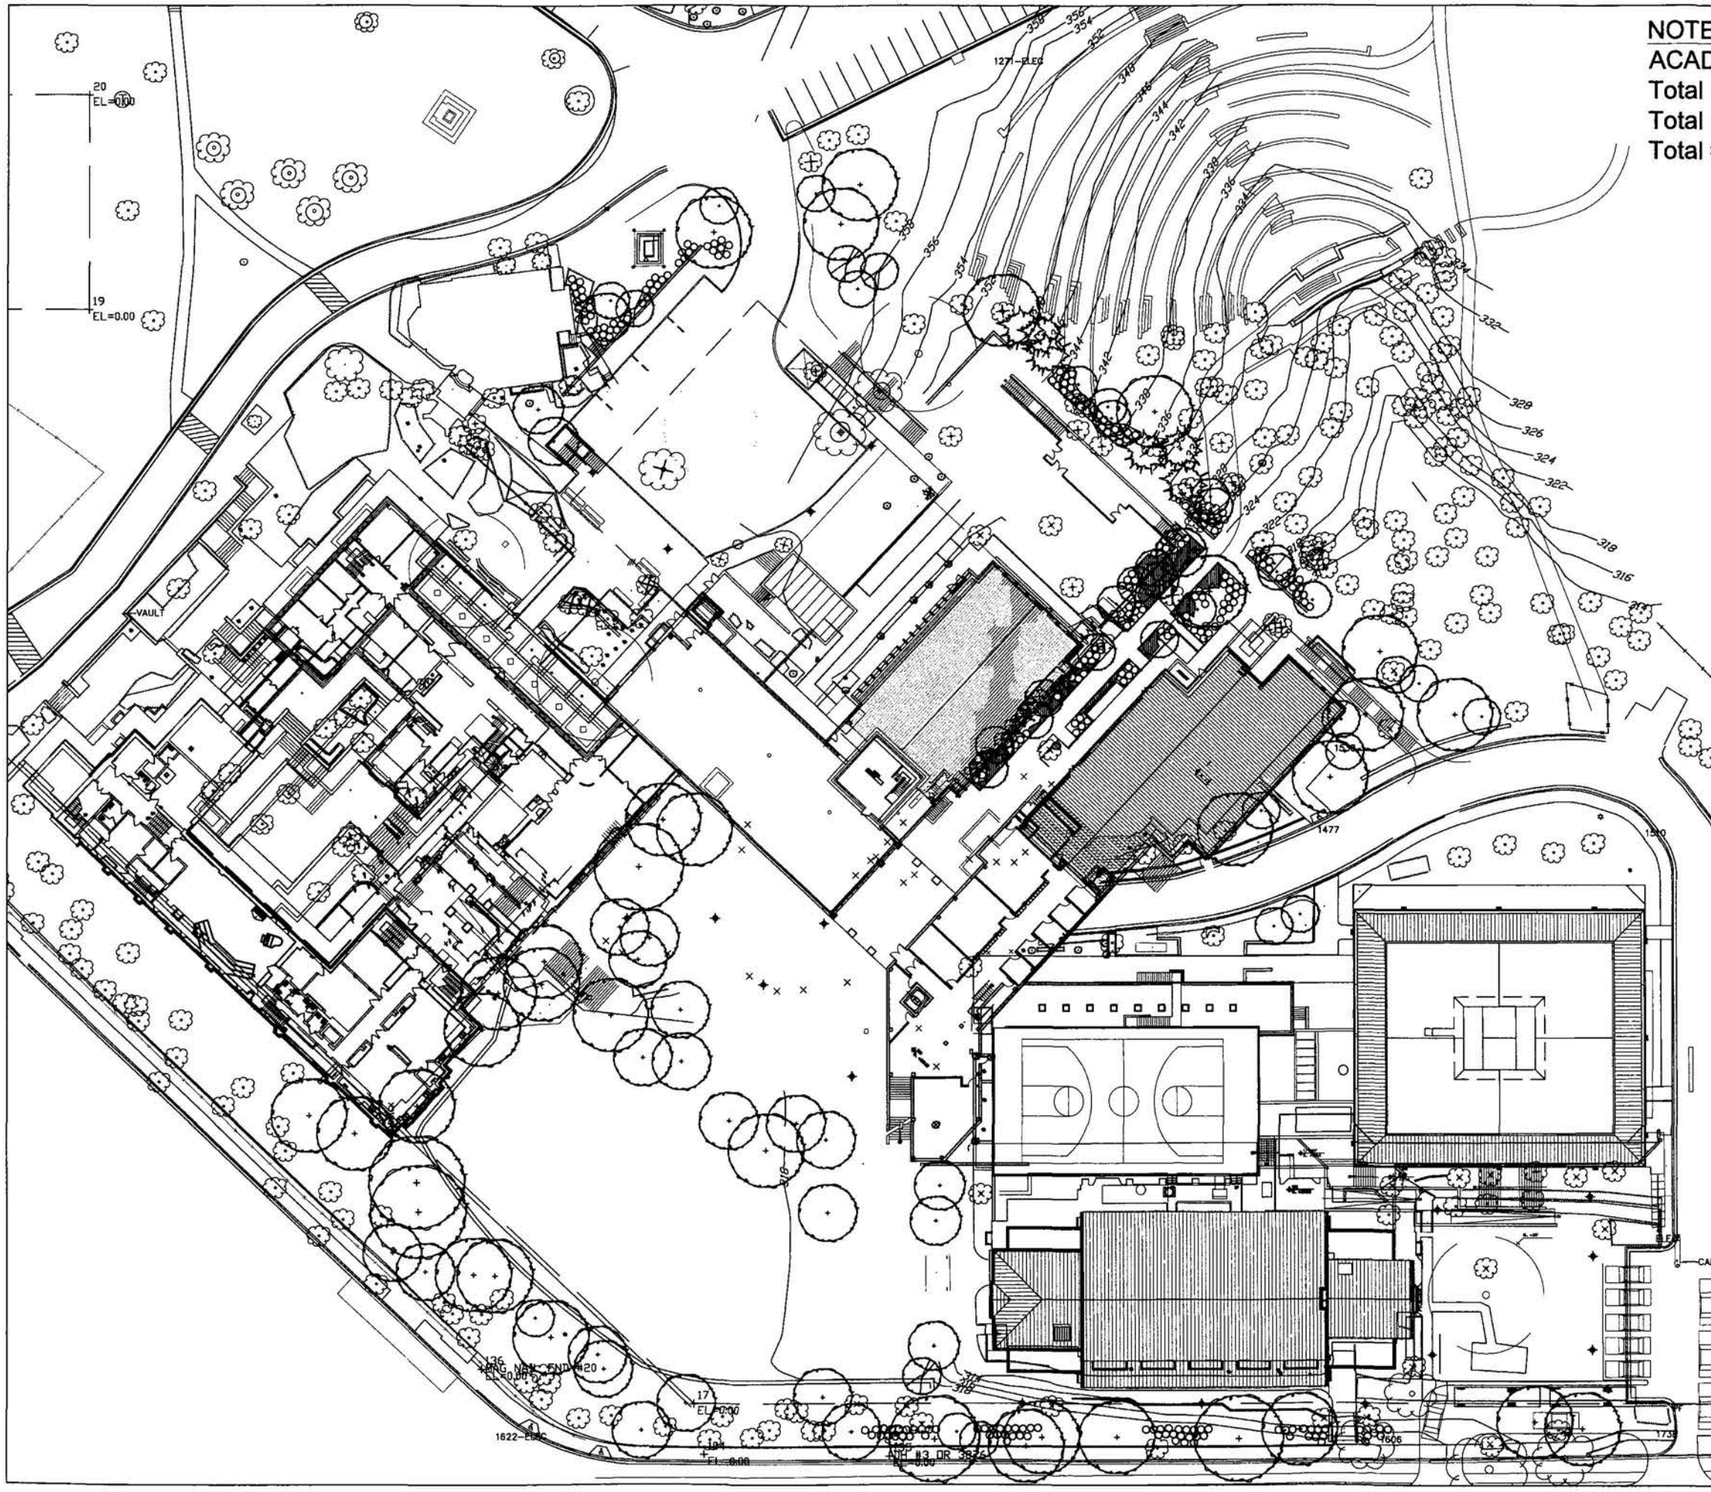


NOTE:

ACADEMIC CAMPUS

Total number of trees to be removed: 73

Total number of trees requiring mitigation: 8

Total # of new trees in landscape: 97

LEGEND:

QTY	KEY	PLANT TYPE	DESCRIPTION
97		Canopy Tree	(Note: Caliper Size noted within circle; If no size givin, assume 4" caliper. Assume all trees specimen grade.)
		Existing Tree	
6		Evergreen Tree	(Assume 6–8" ht. unless otherwise noted.)
6		Flowering Tree	(Assume 3" caliper unless otherwise noted.)
290		Shrub Mass	(Assume evergreen / semi-evergreen.)
		Ground Cover	(Assume 6" spacing, unless otherwise noted. Assume 2 ¼" pots.)
		LAWN AREAS	(All areas to be seeded unless otherwise noted)

NOTE: ASSUME ALL PLANTED AREAS ARE IRRIGATED

ST. ALBANS SCHOOL

The National Cathedral School For Boys
Mt. St. Alban
Washington, DC 20016-5095

SOM
SKIDMORE, OWINGS & MERRILL LLP
14 Wall Street
New York, NY 10005

ARUP CONSULTING ENGINEERS
155 Avenue of the Americas
New York, NY 10013

WILES MEINSCH CORPORATION
11860 Sunrise Valley Drive
Reston, VA 20191

HANSCOMB FAITHFUL & GOULD
11 East 26th Street
New York, NY 10010

ARENTZ LANDSCAPE ARCHITECTS LLC
4201 Connecticut NW
Washington, DC 20008

RICHARD BURCK & ASSOCIATES
7 Davis Square
Somerville, MA 02144

NORTH ARROW

GRAPHIC SCALE
0 15' 30' 60'
SCALE IN FEET

SCALE:
1" = 60'-0"

SHEET TITLE
PLANTING PLAN

DATE:
MAY 31, 2005

BZA

SHEET NO.:
L-102

Board of Zoning Adjustment
District of Columbia
CASE NO. 17320
EXHIBIT NO. 25A4

WISCONSIN AVENUE

PILGRIM ROAD

PROPERTY LINE

NEW PERFORMING ARTS CENTER BELOW GROUND. SHOWN DASHED

NEW DORMERS 5 TOTAL

NEW PERFORMING ARTS CENTER BELOW GROUND. SHOWN DASHED

GENERAL BOUNDARIES OF SITE FOR ST. ALBANS USE.

PORTIONS OF THESE ELEVATIONS OF THE NEW PERFORMING ARTS CENTER ARE ABOVE GROUND.

NEW ADDITION. SHOWN HATCHED

77'-10"

63'-7"

77'-8"

55'-8"

97'-5"

115'-5"

91'-10"

52'-7"

106'-5"

29'-8"

68'-8"

42" GARDEN WALL

146'-3"

36'-1"

22'-0"

COURT B

ELLISON LIBRARY (EXISTING)

26'-4"

STEUART BUILDING (EXISTING)

COURT C

45'-6"

104'-7"

LANE-JOHNSTON (EXISTING)

NEW WING (EXISTING)

TRUE-LUCAS BUILDING (EXISTING)

NEW DORMERS 5 TOTAL

76'-9"

117'-8"

16'-6"

EQ.

211'-6"

EQ.

EL. + 353'-8"

COURT A

NEW LOADING DOCK BELOW GROUND. SHOWN DASHED.

60'-7"

194'-10"

90'-1"

NEW ADDITION. SHOWN HATCHED.

99'-5"

EXISTING RETAINING WALL

MASSACHUSETTS AVENUE

GARFIELD STREET

6" AVERAGE HIGH RETAINING WALL

COURT D

122'-4"

112'-5"

92'-6"

LAWRENCE POOL (EXISTING)

MARTIN GYM (EXISTING)

105'-5"

90'-10"

44'-9"

ACTIVITIES BUILDING (EXISTING)

17'-7"

177'-0"

PROPERTY LINE

ST. ALBANS SCHOOL

The National Cathedral School For Boys
Mt. St. Alban
Washington, DC 20016-5095

SOM
SKIDMORE, OWINGS & MERRILL LLP
14 Wall Street
New York, NY 10005

ARUP CONSULTING ENGINEERS
155 Avenue of the Americas
New York, NY 10013

WILES MENSCH CORPORATION
11880 Sunrise Valley Drive
Reston, VA 20191

HANSCOMB FAITHFUL & GOULD
11 East 26th Street
New York, NY 10010

ARENTZ LANDSCAPE ARCHITECTS LLC
4301 Connecticut NW
Washington, DC 20008

RICHARD BURCK & ASSOCIATES
7 Davis Square
Somerville, MA 02144

RECEIVED
2005 JUN 13 P 2:43

NORTH ARROW

GRAPHIC SCALE
0 16' 32' 64'

SCALE: 1/64" = 1'-0"


SHEET TITLE
ACADEMIC AREA SITE PLAN

DATE: MAY 31, 2005

REQ: BZA

SHEET NO.: A-100

Skidmore, Owings & Merrill LLP 2004

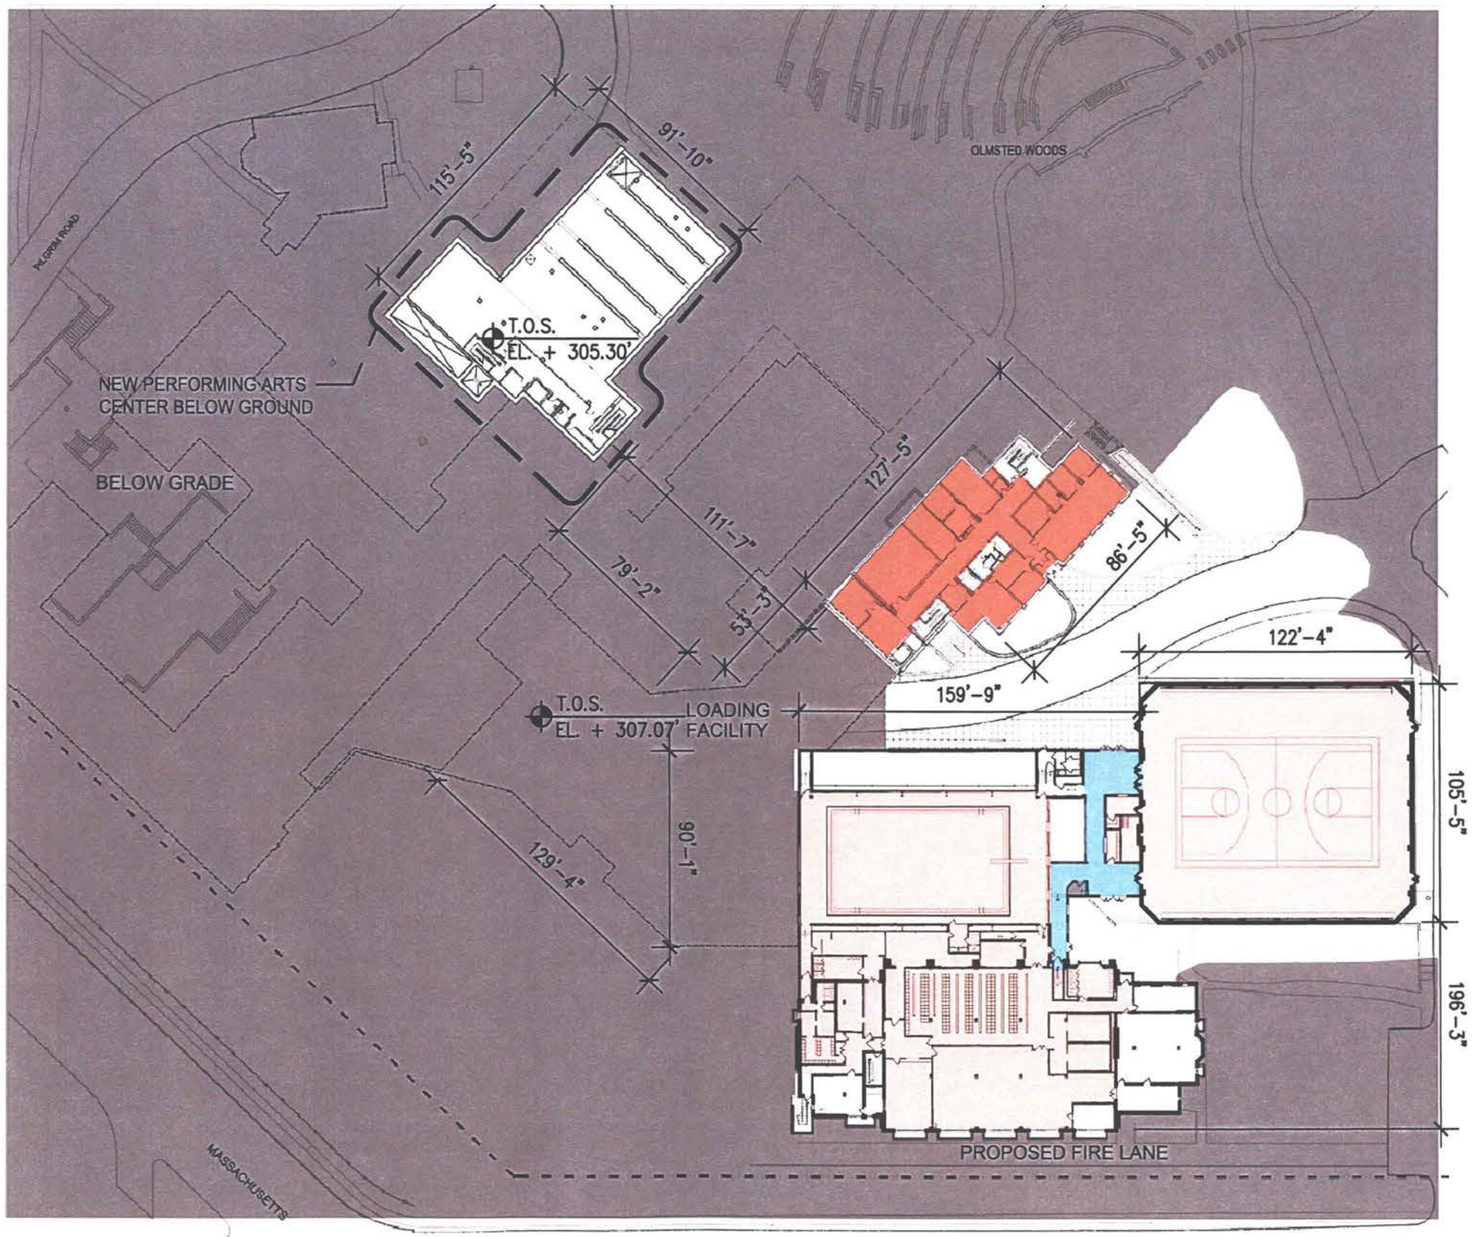

BELOW GRADE

ATHLETIC SPACES
STUDENT DORMITORIES
FACULTY APARTMENTS
ART SPACES (CLASSROOMS, OFFICES, STORAGE)
MUSIC SPACES (ENSEMBLE ROOMS, REHEARSAL, OFFICES)
THEATER SPACES (SEATING, STAGE, SHOP, CLASSROOM)
LEARNING SPACES (CLASSROOMS, STUDY HALL, TLI, LIBRARY)
ADMINISTRATIVE SPACES (OFFICES, KITCHEN, ETC.)
FACULTY SPACES (OFFICES, WORKROOM, BURLING LOUNGE)
INTERNAL CIRCULATION (GALLERIES, LOBBIES, HALLS)
STUDENT SPACES (REFECTORY, BOOKSTORE, STUDENT EXCHANGE)

GARFIELD STREET

ST. ALBANS SCHOOL

The National Cathedral School For Boys
Mt. St. Alban
Washington, DC 20016-5095

SOM
SKIDMORE, OWINGS & MERRILL LLP
14 Wall Street
New York, NY 10005

ARUP CONSULTING ENGINEERS
155 Avenue of the Americas
New York, NY 10013

WILES MENSCH CORPORATION
11980 Sunrise Valley Drive
Reston, VA 20191

HANSCOMB FAITHFUL & GOULD
11 East 26th Street
New York, NY 10010

ARENTZ LANDSCAPE ARCHITECTS LLC
4201 Connecticut NW
Washington, DC 20008

RICHARD BURCK & ASSOCIATES
7 Davis Square
Somerville, MA 02144

RECEIVED
D.C. OFFICE OF ZONING
2005 MAY 31 PM 2:43

N

0 16' 32' 64'


1/64" = 1'-0"

COMPOSITE
FLOOR PLANS
ELEV. 300'-00"

MAY 31, 2005

BZA

A-101

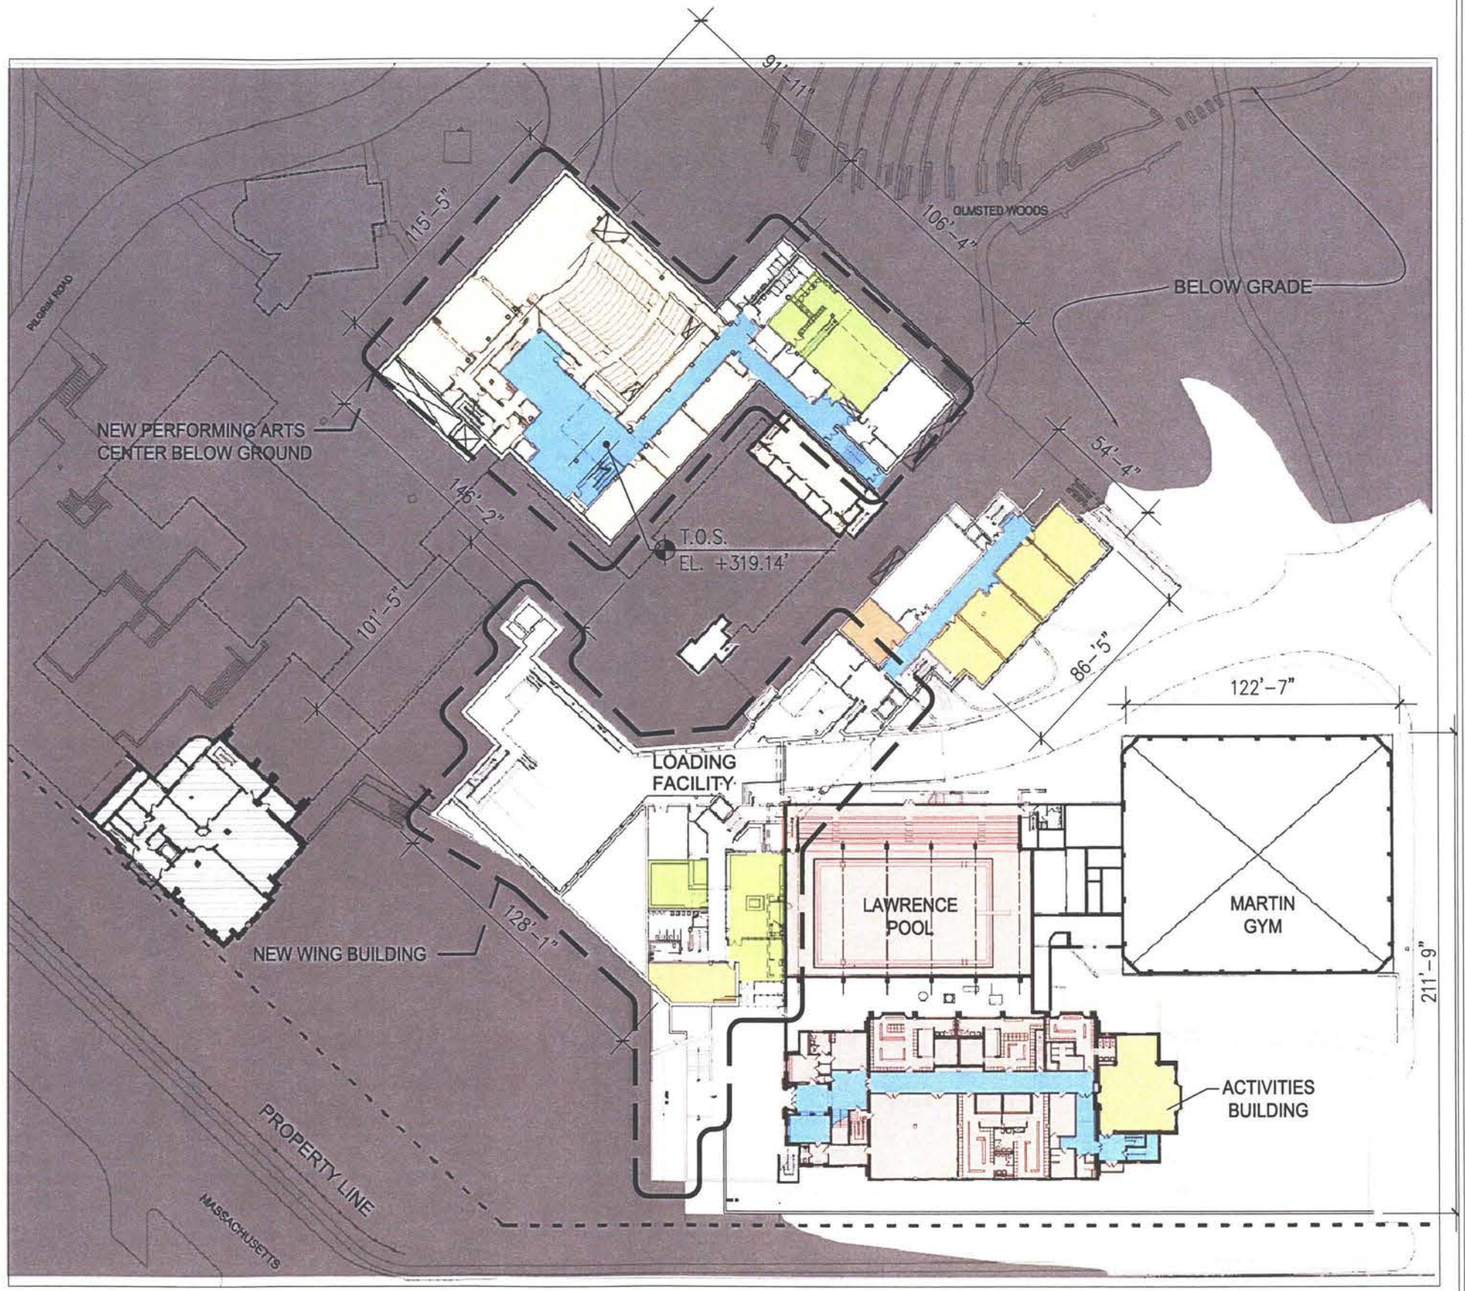

BELOW GRADE

ATHLETIC SPACES
STUDENT DORMITORIES
FACULTY APARTMENTS
ART SPACES (CLASSROOMS, OFFICES, STORAGE)
MUSIC SPACES (ENSEMBLE ROOMS, REHEARSAL, OFFICES,
THEATER SPACES (SEATING, STAGE, SHOP, CLASSROOM)
LEARNING SPACES (CLASSROOMS, STUDY HALL, TLI, LIBRARY,
ADMINISTRATIVE SPACES (OFFICES, KITCHEN, ETC.)
FACULTY SPACES (OFFICES, WORKROOM, BURLING LOUNGE)
INTERNAL CIRCULATION (GALLERIES, LOBBIES, HALLS)
STUDENT SPACES (REFECTORY, BOOKSTORE, STUDENT EXCHANGE)

ST. ALBANS SCHOOL

The National Cathedral School For Boys
Mt. St. Alban
Washington, DC 20016-5095

SOM
SKIDMORE, OWINGS & MERRILL LLP
14 Wall Street
New York, NY 10005

ARUP CONSULTING ENGINEERS
155 Avenue of the Americas
New York, NY 10013

WILES MENSCH CORPORATION
11860 Sunrise Valley Drive
Reston, VA 20191

HANSCOMB FAITHFUL & GOULD
11 East 26th Street
New York, NY 10010

ARENTZ LANDSCAPE ARCHITECTS LLC
4201 Connecticut NW
Washington, DC 20008

RICHARD BURCK & ASSOCIATES
7 Davis Square
Somerville, MA 02144

RECEIVED
D.C. OFFICE OF ZONING
2005 MAY 31 PM 2:43

NORTH ARROW

GRAPHIC SCALE
0 16' 32' 64'

SCALE: 1/64" = 1'-0"


SHEET TITLE
COMPOSITE
FLOOR PLANS
ELEV. 313'-00"

DATE: MAY 31, 2005

PKG: BZA

SHEET NO.: A-102

Skidmore, Owings & Merrill LLP 2004

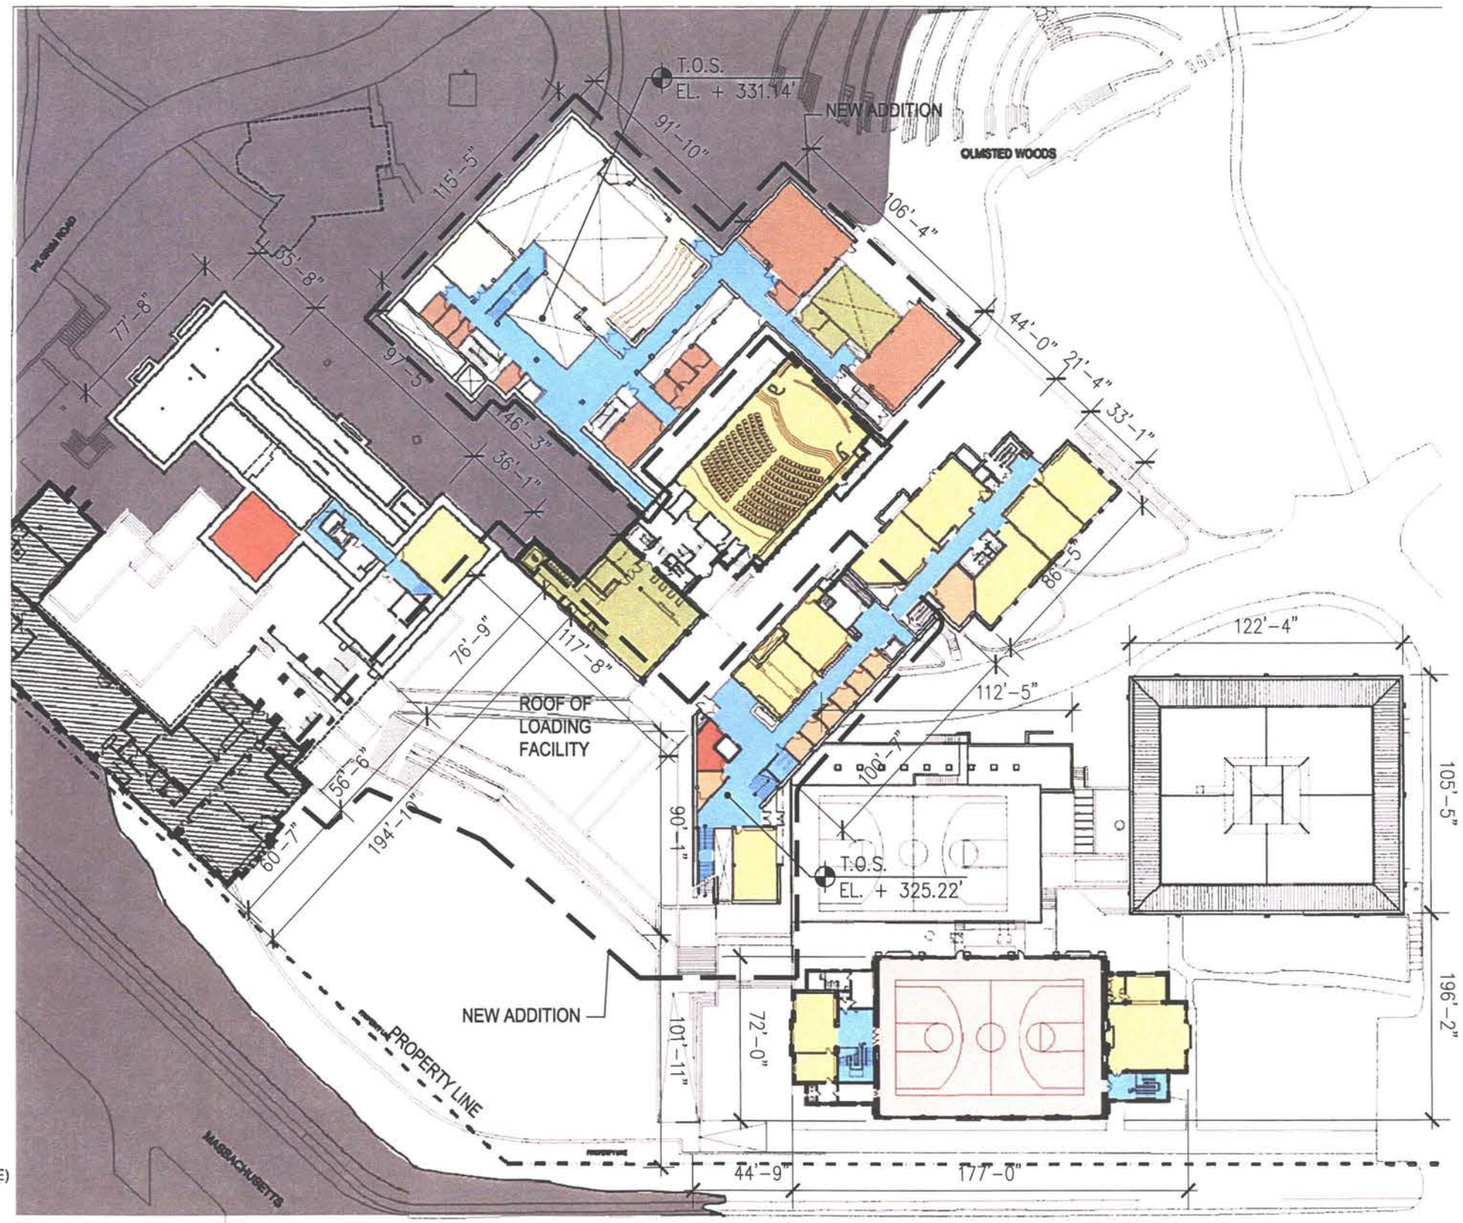

GARFIELD STREET

BELOW GRADE

ATHLETIC SPACES
STUDENT DORMITORIES
FACULTY APARTMENTS
ART SPACES (CLASSROOMS, OFFICES, STORAGE)
MUSIC SPACES (ENSEMBLE ROOMS, REHEARSAL, OFFICES)
THEATER SPACES (SEATING, STAGE, SHOP, CLASSROOM)
LEARNING SPACES (CLASSROOMS, STUDY HALL, TLI, LIBRARY)
ADMINISTRATIVE SPACES (OFFICES, KITCHEN, ETC.)
FACULTY SPACES (OFFICES, WORKROOM, BURLING LOUNGE)
INTERNAL CIRCULATION (GALLERIES, LOBBIES, HALLS)
STUDENT SPACES (REFECTORY, BOOKSTORE, STUDENT EXCHANGE)

ST. ALBANS SCHOOL

The National Cathedral School For Boys
Mt. St. Alban
Washington, DC 20016-5095

SOM
SKIDMORE, OWINGS & MERRILL LLP
14 Wall Street
New York, NY 10005

ARUP CONSULTING ENGINEERS
155 Avenue of the Americas
New York, NY 10013

WILES MENSCH CORPORATION
11860 Sunrise Valley Drive
Reston, VA 20191

HANSCOMB FAITHFUL & GOULD
11 East 26th Street
New York, NY 10010

ARENTZ LANDSCAPE ARCHITECTS LLC
4201 Connecticut NW
Washington, DC 20008

RICHARD BURCK & ASSOCIATES
7 Davis Square
Somerville, MA 02144

RECEIVED
D.C. OFFICE OF ZONING
2005 MAY 31 PM 2:44

NORTH ARROW

GRAPHIC SCALE
0 16' 32' 64'

SCALE: 1/64" = 1'-0"


SHEET TITLE
COMPOSITE
FLOOR PLANS
ELEV. 325'-00"

DATE: MAY 31, 2005

PKG: BZA

SHEET NO.: A-103

Skidmore, Owings & Merrill LLP 2004

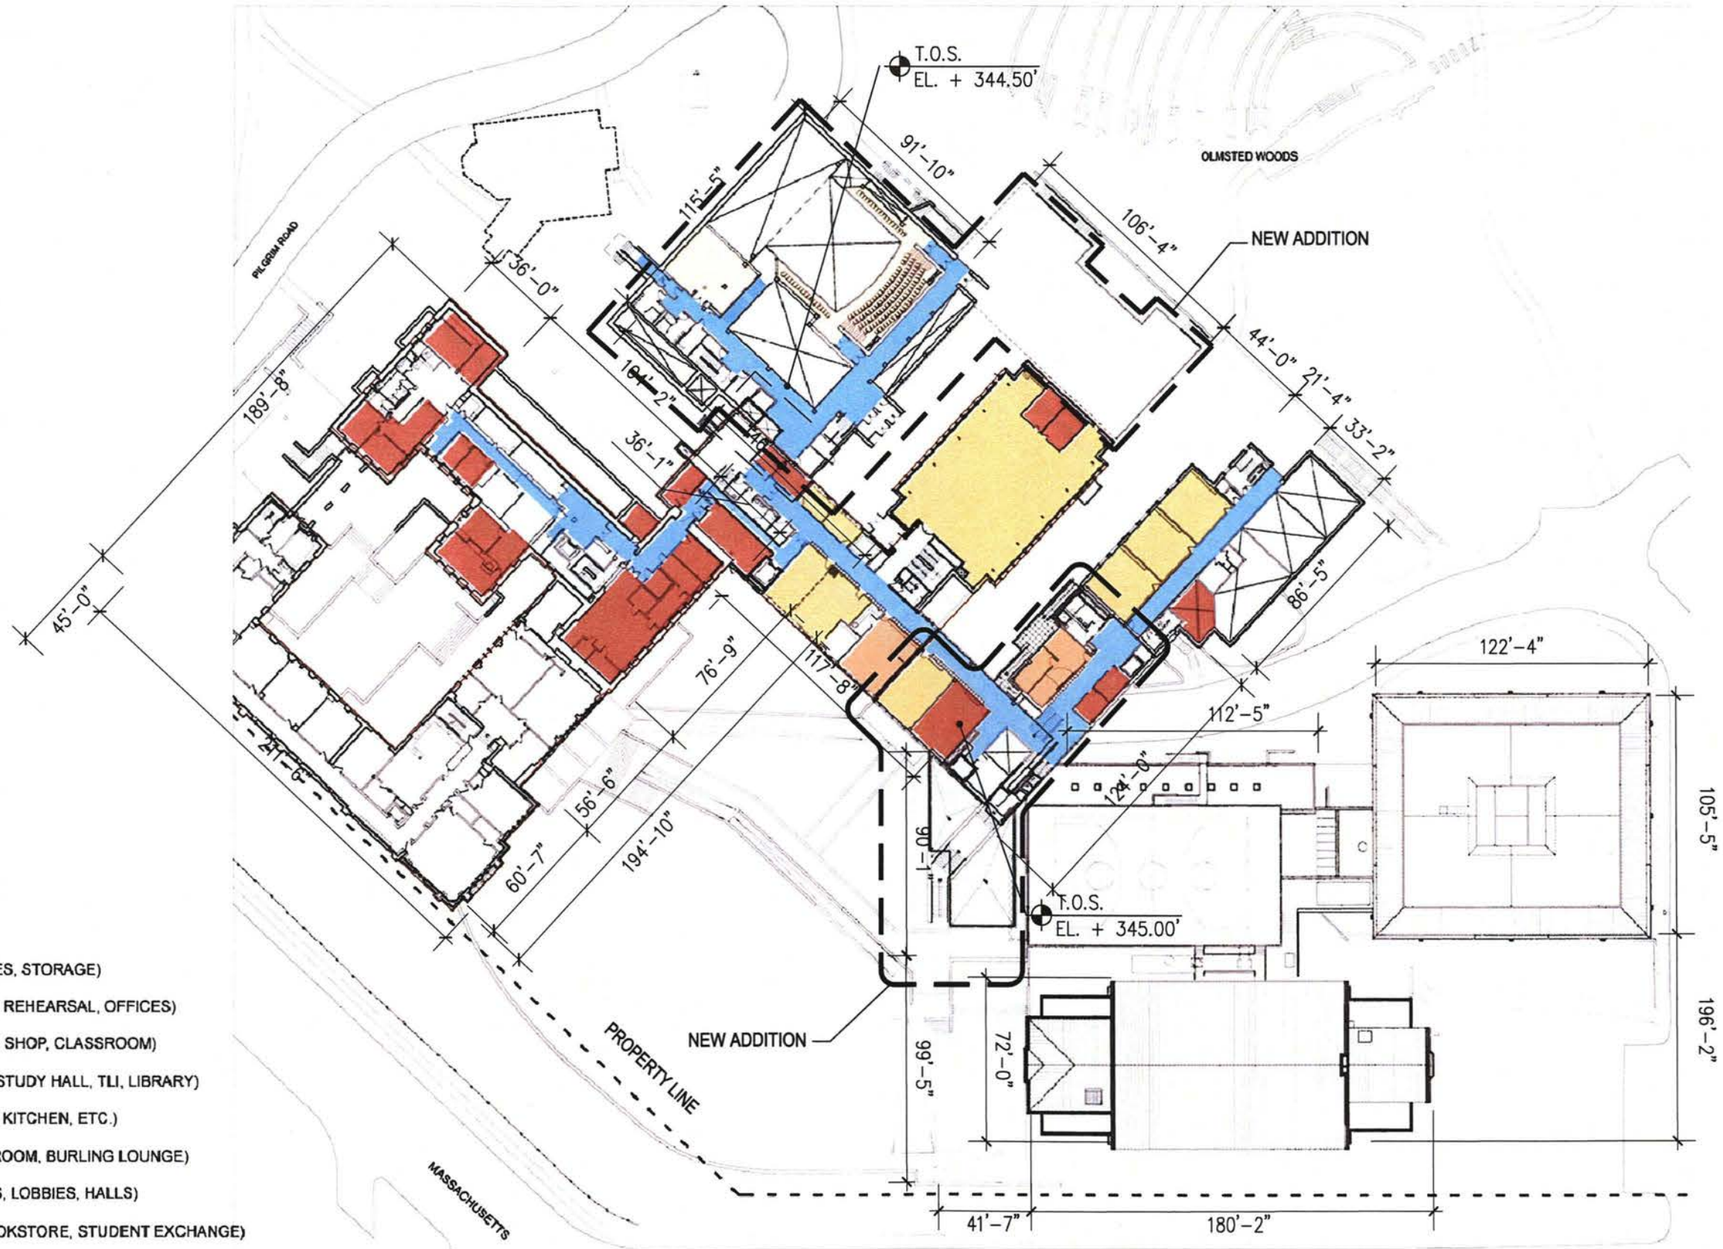

BELOW GRADE

ATHLETIC SPACES
STUDENT DORMITORIES
FACULTY APARTMENTS
ART SPACES (CLASSROOMS, OFFICES, STORAGE)
MUSIC SPACES (ENSEMBLE ROOMS, REHEARSAL, OFFICES)
THEATER SPACES (SEATING, STAGE, SHOP, CLASSROOM)
LEARNING SPACES (CLASSROOMS, STUDY HALL, TLI, LIBRARY)
ADMINISTRATIVE SPACES (OFFICES, KITCHEN, ETC.)
FACULTY SPACES (OFFICES, WORKROOM, BURLING LOUNGE)
INTERNAL CIRCULATION (GALLERIES, LOBBIES, HALLS)
STUDENT SPACES (REFECTORY, BOOKSTORE, STUDENT EXCHANGE)

ST. ALBANS SCHOOL

The National Cathedral School For Boys
Mt. St. Alban
Washington, DC 20016-5095

SOM
SKIDMORE, OWINGS & MERRILL LLP
14 Wall Street
New York, NY 10005

ARUP CONSULTING ENGINEERS
155 Avenue of the Americas
New York, NY 10013

WILES MENSCH CORPORATION
11950 Sunrise Valley Drive
Reston, VA 20191

HANSCOMB FAITHFUL & GOULD
11 East 26th Street
New York, NY 10010

ARENTZ LANDSCAPE ARCHITECTS LLC
4201 Connecticut NW
Washington, DC 20008

RICHARD BURCK & ASSOCIATES
7 Davis Square
Somerville, MA 02144

RECEIVED
D.C. OFFICE OF ZONING
2005 MAY 31 PM 2:44

NORTH ARROW

GRAPHIC SCALE
0 16' 32' 64'


SCALE: 1/64" = 1'-0"

SHEET TITLE
COMPOSITE FLOOR PLANS ELEV. 344'-00"

DATE: MAY 31, 2005

REG: BZA

SHEET NO.: A-104

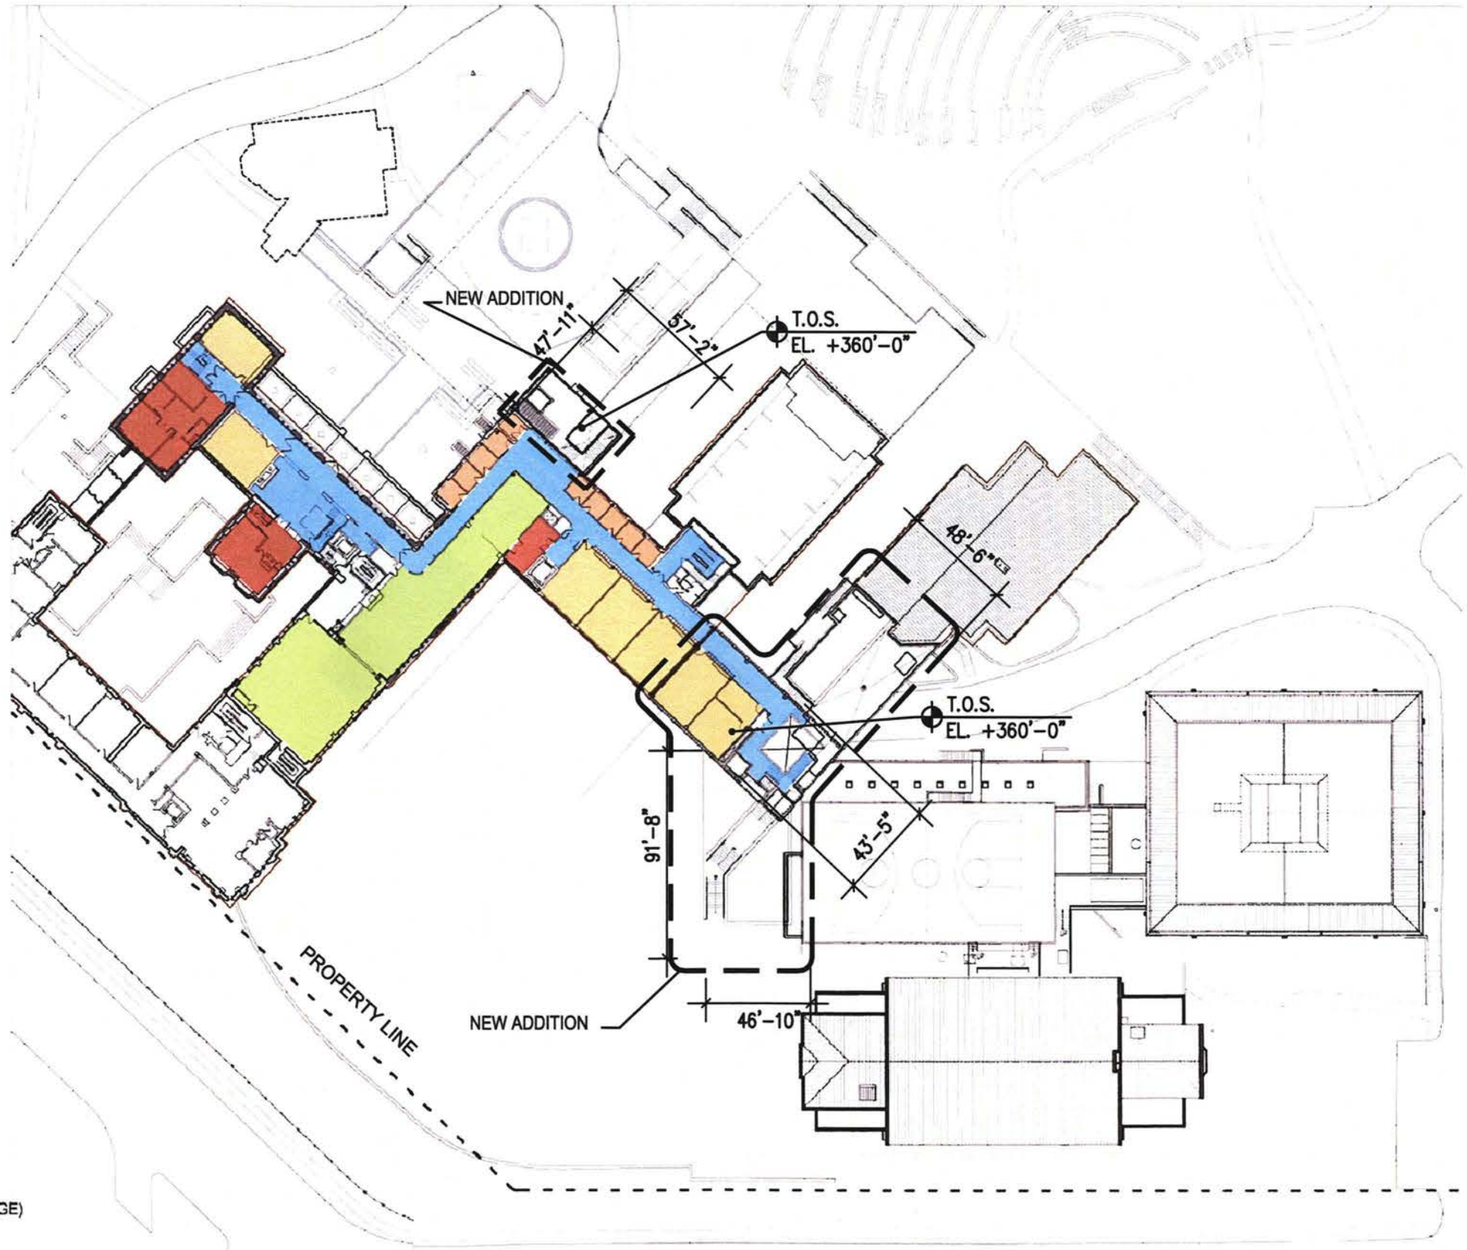

BELOW GRADE

ATHLETIC SPACES
STUDENT DORMITORIES
FACULTY APARTMENTS
ART SPACES (CLASSROOMS, OFFICES, STORAGE)
MUSIC SPACES (ENSEMBLE ROOMS, REHEARSAL, OFFICES)
THEATER SPACES (SEATING, STAGE, SHOP, CLASSROOM)
LEARNING SPACES (CLASSROOMS, STUDY HALL, TLI, LIBRARY)
ADMINISTRATIVE SPACES (OFFICES, KITCHEN, ETC.)
FACULTY SPACES (OFFICES, WORKROOM, BURLING LOUNGE)
INTERNAL CIRCULATION (GALLERIES, LOBBIES, HALLS)
STUDENT SPACES (REFECTORY, BOOKSTORE, STUDENT EXCHANGE)

ST. ALBANS SCHOOL

The National Cathedral School For Boys
Mt. St. Alban
Washington, DC 20016-5095

SOM
SKIDMORE, OWINGS & MERRILL LLP
14 Wall Street
New York, NY 10005

ARUP CONSULTING ENGINEERS
155 Avenue of the Americas
New York, NY 10013

WILES MENSCH CORPORATION
11960 Sunrise Valley Drive
Reston, VA 20191

HANSCOMB FAITHFUL & GOULD
11 East 26th Street
New York, NY 10010

ARENTZ LANDSCAPE ARCHITECTS LLC
4201 Connecticut NW
Washington, DC 20008

RICHARD BURCK & ASSOCIATES
7 Davis Square
Somerville, MA 02144

RECEIVED
D.C. OFFICE OF ZONING
2005 MAY 31 PM 2:44

N

0 16' 32' 64'


1/64" = 1'-0"

COMPOSITE
FLOOR PLANS
ELEV. 359'-00"

MAY 31, 2005

BZA

A-105

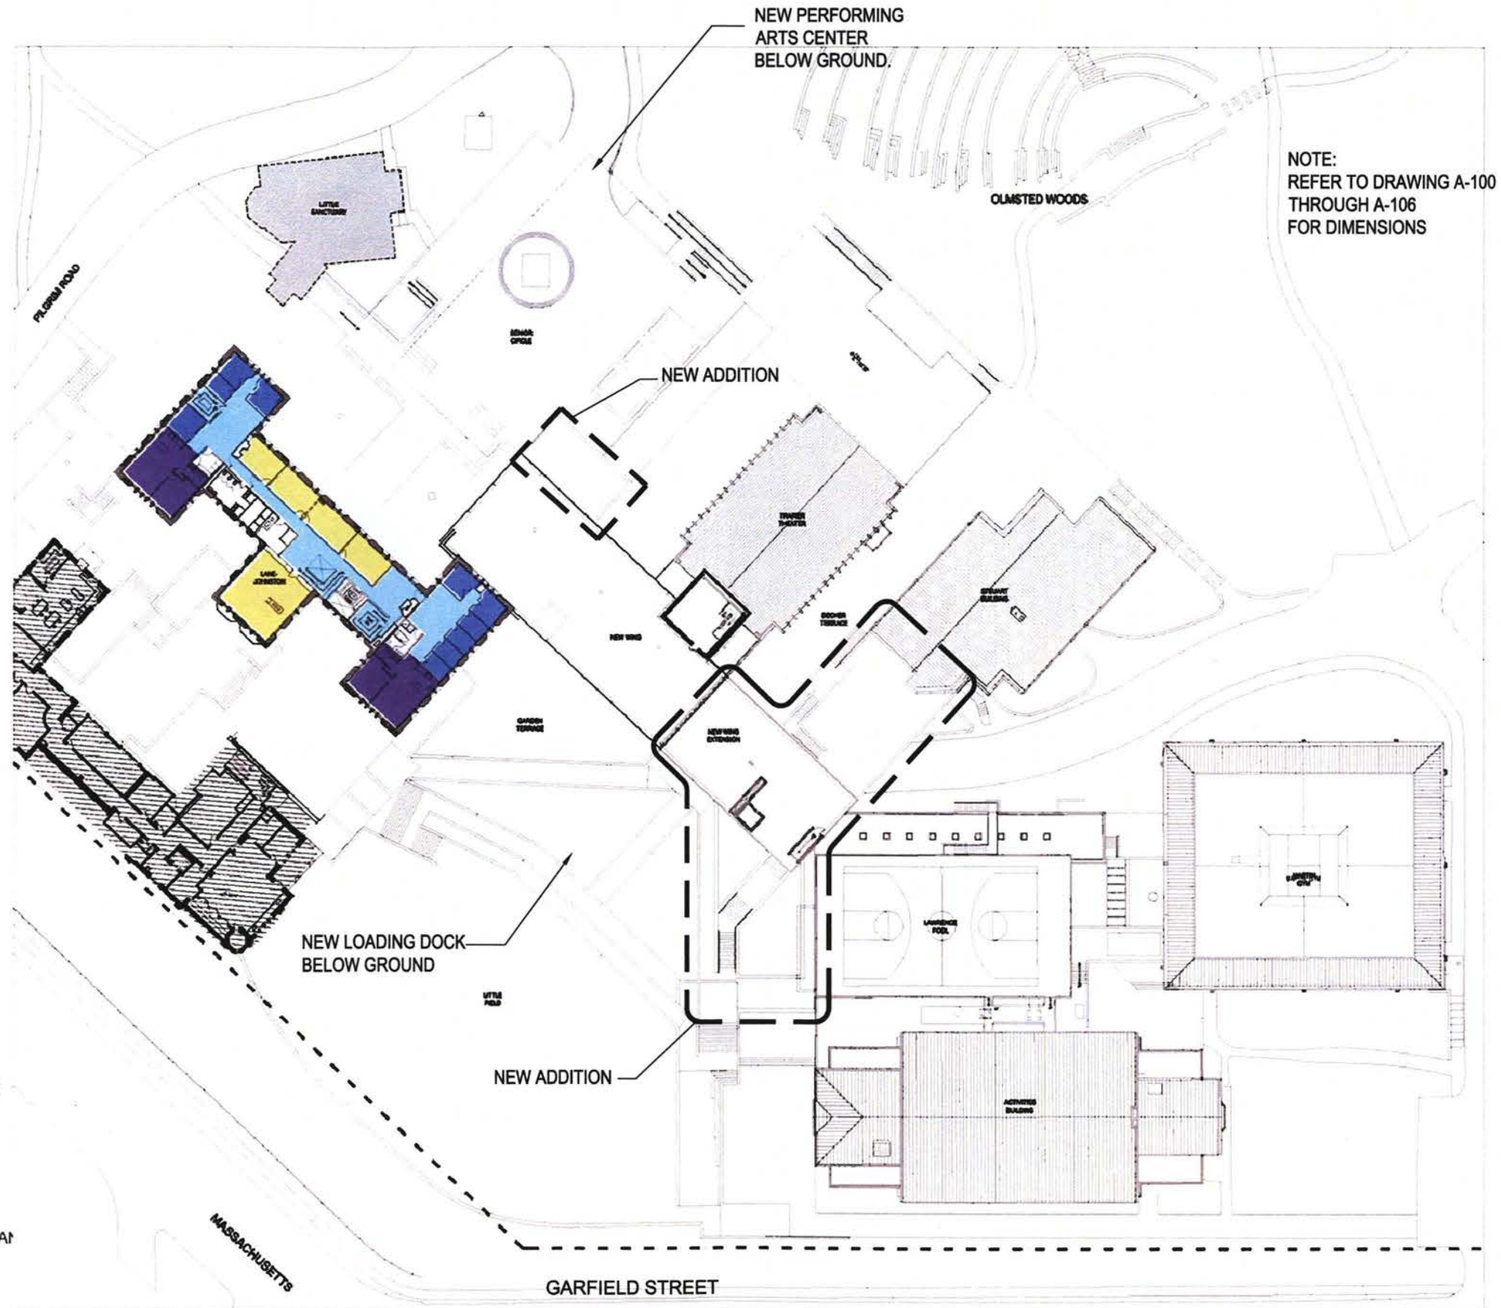

ST. ALBANS SCHOOL

The National Cathedral School For Boys
Mt. St. Alban
Washington, DC 20016-5095

SOM
SKIDMORE, OWINGS & MERRILL LLP
14 Wall Street
New York, NY 10005

ARUP CONSULTING ENGINEERS
155 Avenue of the Americas
New York, NY 10013

WILES MENSCH CORPORATION
11880 Sunrise Valley Drive
Reston, VA 20191

HANSCOMB FAITHFUL & GOULD
11 East 26th Street
New York, NY 10010

ARENTZ LANDSCAPE ARCHITECTS LLC
4201 Connecticut NW
Washington, DC 20008

RICHARD BURCK & ASSOCIATES
7 Davis Square
Somerville, MA 02144

RECEIVED
D.C. OFFICE OF ZONING
2005 MAY 31 PM 2:44

NORTH ARROW

GRAPHIC SCALE
0 16' 32' 64'


SCALE: 1/64" = 1'-0"

SHEET TITLE
COMPOSITE
FLOOR PLANS
ELEV. 373'-00"

DATE: MAY 31, 2005

REG: BZA

SHEET NO.: A-106

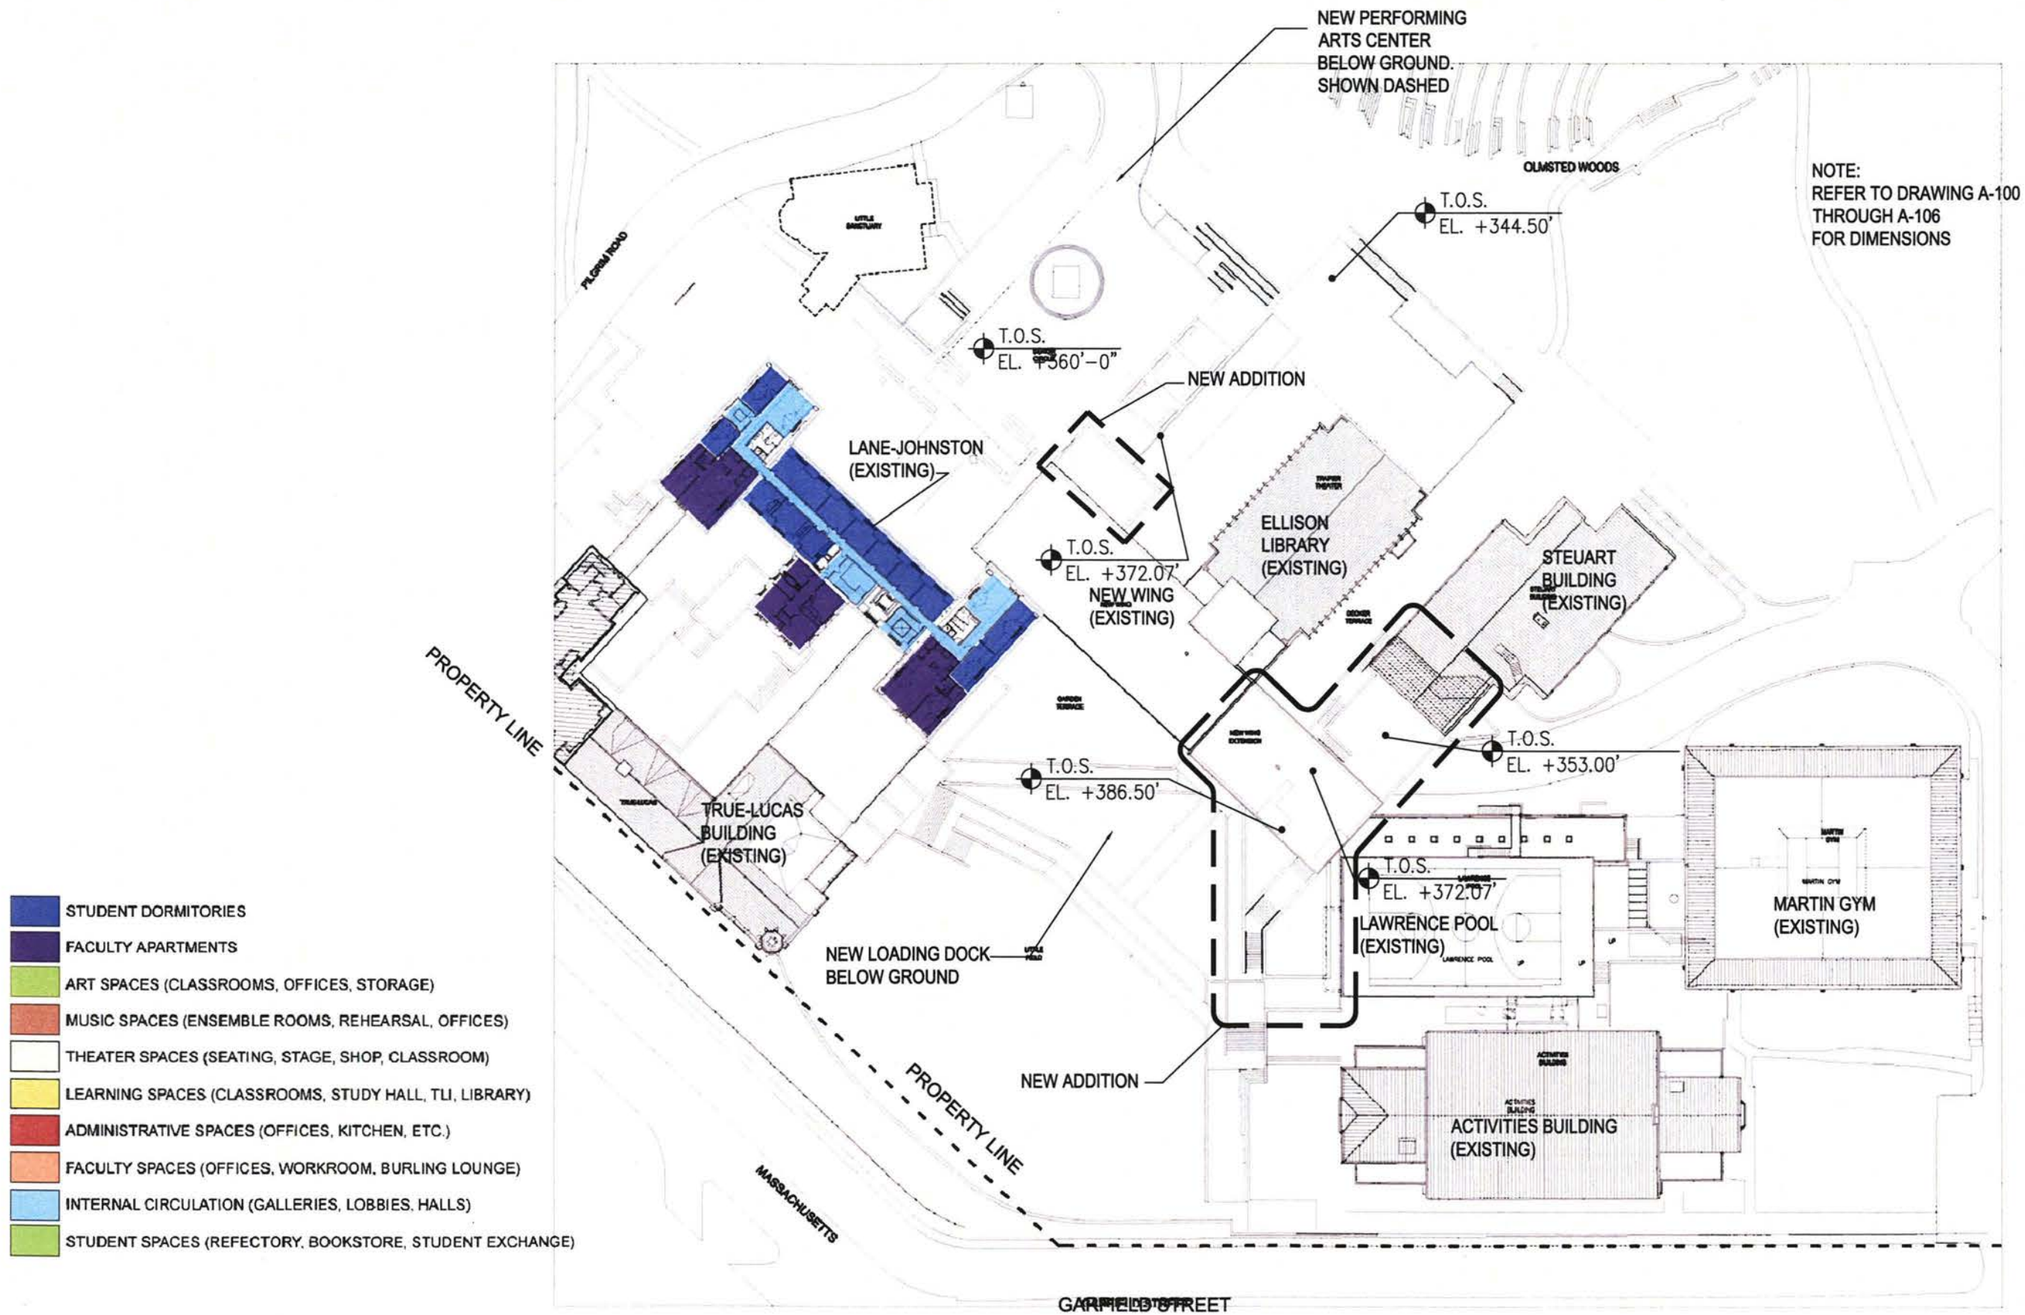

ST. ALBANS SCHOOL

The National Cathedral School For Boys
Mt. St. Alban
Washington, DC 20016-5095

SOM
SKIDMORE, OWINGS & MERRILL LLP
14 Wall Street
New York, NY 10005

ARUP CONSULTING ENGINEERS
155 Avenue of the Americas
New York, NY 10013

WILES MENSCH CORPORATION
11860 Sunrise Valley Drive
Reston, VA 20191

HANSCOMB FAITHFUL & GOULD
11 East 26th Street
New York, NY 10010

ARENTZ LANDSCAPE ARCHITECTS LLC
4201 Connecticut NW
Washington, DC 20008

RICHARD BURCK & ASSOCIATES
7 Davis Square
Somerville, MA 02144

RECEIVED
D.C. OFFICE OF ZONING
2005 MAY 31 PM 2:44

NORTH ARROW

GRAPHIC SCALE
0 16' 32' 64'

SCALE: 1/64" = 1'-0"

SHEET TITLE
ROOF
PLANS
ELEV. 384'-00"

DATE: MAY 31, 2005

FOR: BZA

SHEET NO.: A-107

P-2

PRIVATE
DRIVEWAY
560 FT FROM
STREET CURB

8'-9"

55'-0"

SERVICE
ELEVATOR

LINE OF
BLDGS ABOVE

RAMP UP

RAMP UP

UP

LOADING
BERTH

12'-0"

24'-0"

TO PLATFORMS
EL. +311.07'

LOADING
BERTH

12'-0"

UP

8'-6"

TOS
EL. +307.07

UP

10'-0"
TYP

LOADING
PLATFORM A
210 SF

LOADING
PLATFORM B
102 SF

(3) DELIVERY
LOADING
SPACES

UP

20'-7"

17'-8"

DN

UP

ST. ALBANS SCHOOL

The National Cathedral School For Boys
Mt. St. Alban
Washington, DC 20016-5095

SOM
SKIDMORE, OWINGS & MERRILL LLP
14 Wall Street
New York, NY 10005

ARUP CONSULTING ENGINEERS
155 Avenue of the Americas
New York, NY 10013

WILES MENSCH CORPORATION
11800 Sunrise Valley Drive
Reston, VA 20191

HANSCOMB FAITHFUL & GOULD
11 East 26th Street
New York, NY 10010

ARENTZ LANDSCAPE ARCHITECTS LLC
4201 Connecticut NW
Washington, DC 20008

RICHARD BURCK & ASSOCIATES
7 Davis Square
Somerville, MA 02144

D.C. OFFICE OF ZONING
RECEIVED
2005 MAY 31 PM 2:44

NORTH ARROW

GRAPHIC SCALE
0 4' 8' 16'

SCALE:
1/16" = 1'-0"


SHEET TITLE:
LOADING
FACILITY
PLAN

DATE:
MAY 31, 2005

FOR:
BZA

SHEET NO.:
A-108



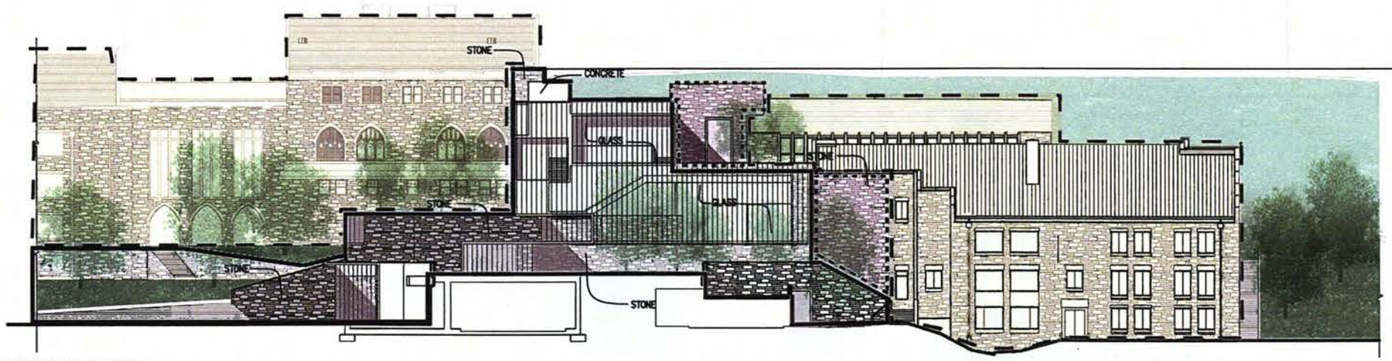

A SOUTHEAST ELEVATION - OVERALL

EXISTING TO REMAIN

EXISTING FACADE TO BE RE-CLAD

NEW PROPOSED

0' 10' 20' 50'

ST. ALBANS SCHOOL

The National Cathedral School For Boys
Mt. St. Alban
Washington, DC 20016-5095

SOM
SKIDMORE, OWINGS & MERRILL LLP
14 Wall Street
New York, NY 10005

ARUP CONSULTING ENGINEERS
155 Avenue of the Americas
New York, NY 10013

WILES MENSCH CORPORATION
11800 Sunrise Valley Drive
Reston, VA 20191

HANSCOMB FAITHFUL & GOULD
11 East 26th Street
New York, NY 10010

ARENTZ LANDSCAPE ARCHITECTS LLC
4201 Connecticut NW
Washington, DC 20008

RICHARD BURCK & ASSOCIATES
7 Davis Square
Somerville, MA 02144

RECEIVED
D.C. OFFICE OF ZONING
2005 MAY 31 PM 2:45

NORTH ARROW

GRAPHIC SCALE

SCALE:


SHEET TITLE

BUILDING ELEVATIONS


DATE:
MAY 31, 2005


FOR:
BZA

SHEET NO.:
A-110

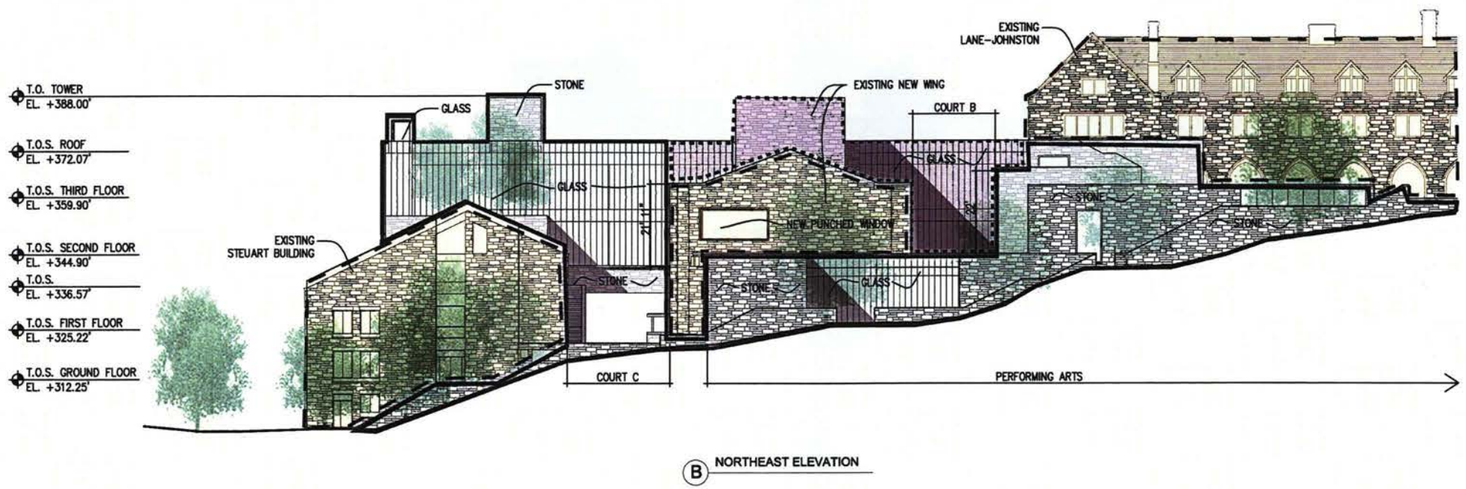

B NORTHEAST ELEVATION

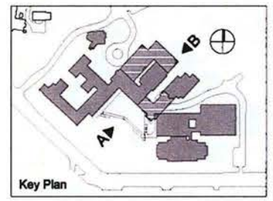

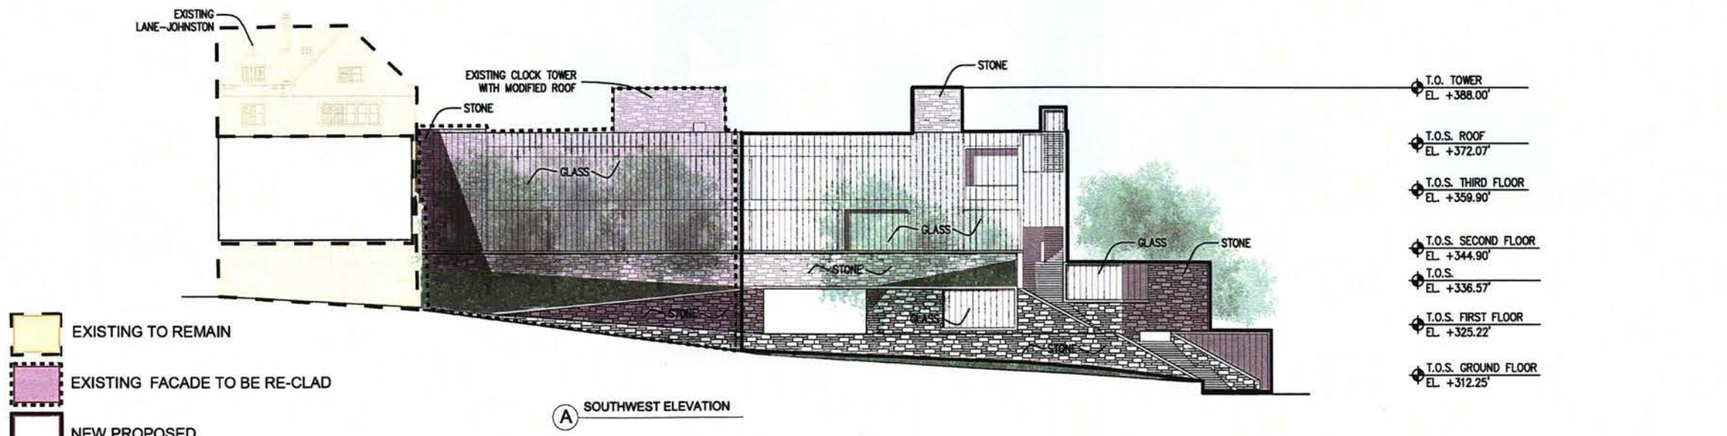

A SOUTHWEST ELEVATION

0' 10' 20' 50'

ST. ALBANS SCHOOL

The National Cathedral School For Boys
Mt. St. Alban
Washington, DC 20016-5095

SOM
SKIDMORE, OWINGS & MERRILL LLP
14 Wall Street
New York, NY 10005

ARUP CONSULTING ENGINEERS
155 Avenue of the Americas
New York, NY 10013

WILES MENSCH CORPORATION
11990 Sunrise Valley Drive
Reston, VA 20191

HANSCOMB FAITHFUL & GOULD
11 East 26th Street
New York, NY 10010

ARENTZ LANDSCAPE ARCHITECTS LLC
4201 Connecticut NW
Washington, DC 20008

RICHARD BUROK & ASSOCIATES
7 Davis Square
Somerville, MA 02144

RECEIVED
D.C. OFFICE OF ZONING
2005 MAY 31 PM 2:45

NORTH ARROW

GRAPHIC SCALE

SCALE:


SHEET TITLE

BUILDING ELEVATIONS


DATE: MAY 31, 2005

FOR: BZA

SHEET NO.: A-111

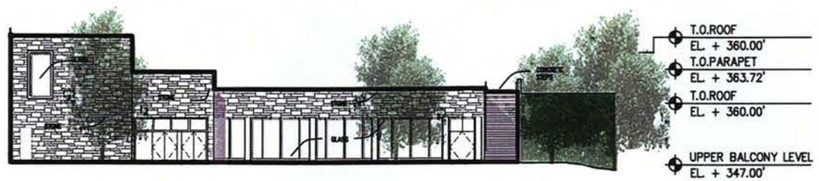

B SOUTHEAST ELEVATION - PERFORMING ARTS

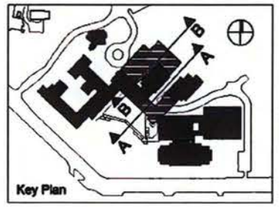

A SOUTHEAST ELEVATION - DECKER TERRACE

0' 10' 20' 50'

ST. ALBANS SCHOOL

The National Cathedral School For Boys
Mt. St. Alban
Washington, DC 20016-5095

SOM
SKIDMORE, OWINGS & MERRILL LLP
14 Wall Street
New York, NY 10005

ARUP CONSULTING ENGINEERS
155 Avenue of the Americas
New York, NY 10013

WILES MENSCH CORPORATION
11660 Sunrise Valley Drive
Reston, VA 20191

HANSCOMB FAITHFUL & GOULD
11 East 26th Street
New York, NY 10010

ARENTZ LANDSCAPE ARCHITECTS LLC
4201 Connecticut NW
Washington, DC 20008

RICHARD BURCK & ASSOCIATES
7 Davis Square
Somerville, MA 02144

RECEIVED
D.C. OFFICE OF ZONING
2005 MAY 31 PM 2:45

NORTH ARROW

GRAPHIC SCALE

SCALE:

SHEET TITLE


BUILDING ELEVATIONS

DATE: MAY 31, 2005


PHASE: BZA

SHEET NO.: A-112

Skidmore, Owings & Merrill LLP 2004

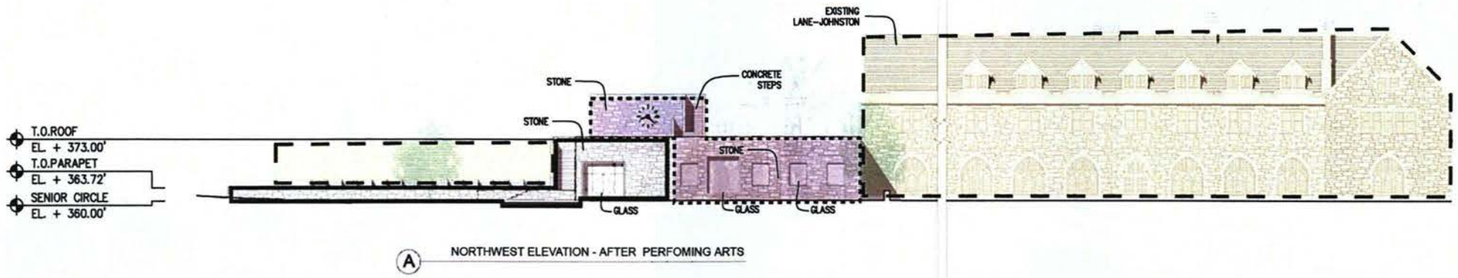

A NORTHWEST ELEVATION - AFTER PERFOMING ARTS

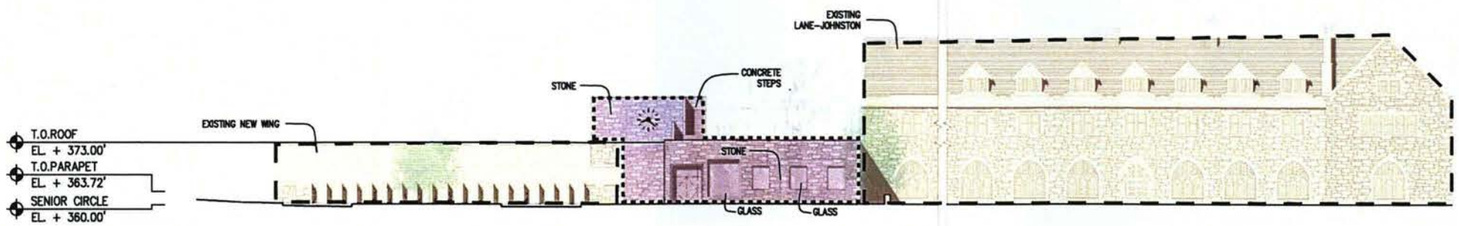

A NORTHWEST ELEVATION - BEFORE PERFOMING ARTS

EXISTING TO REMAIN

EXISTING FACADE TO BE RE-CLAD

NEW PROPOSED

0' 10' 20' 50'



ST. ALBANS SCHOOL

The National Cathedral School For Boys
Mt. St. Alban
Washington, DC 20016-5095

SOM
SKIDMORE, OWINGS & MERRILL LLP
14 Wall Street
New York, NY 10005

ARUP CONSULTING ENGINEERS
155 Avenue of the Americas
New York, NY 10013

WILES MENSCH CORPORATION
11800 Sunrise Valley Drive
Reston, VA 20191

HANSCOMB FAITHFUL & GOULD
11 East 26th Street
New York, NY 10010

ARENTZ LANDSCAPE ARCHITECTS LLC
4201 Connecticut NW
Washington, DC 20008

RICHARD BURCK & ASSOCIATES
7 Davis Square
Somerville, MA 02144

RECEIVED
D.C. OFFICE OF ZONING
2005 MAY 31 PM 2:45

NORTH ARROW

GRAPHIC SCALE

SCALE:

SHEET TITLE


BUILDING ELEVATIONS

DATE: MAY 31, 2005


PHASE: BZA

SHEET NO.: A-113


In order to minimize the intrusion of structures on the site and to maximize the utility of athletic space for St. Albans School, much of the proposed indoor athletic space will be located underground. For example, the Beauvoir School pool pavilion, the tennis pavilion, storage areas, and rest rooms are proposed to be located below-grade. An arcade of Potomac bluestone 15 ft. high and a 3 ft. cheek wall separate the Multi-purpose Field (above) and the baseball field and practice field (below. The arcade serves as a pedestrian spine enabling players and spectators to walk safely from one field to another without disturbing play. By treating athletic fields as terraces, views up the hill toward the Cathedral are preserved and enhanced.

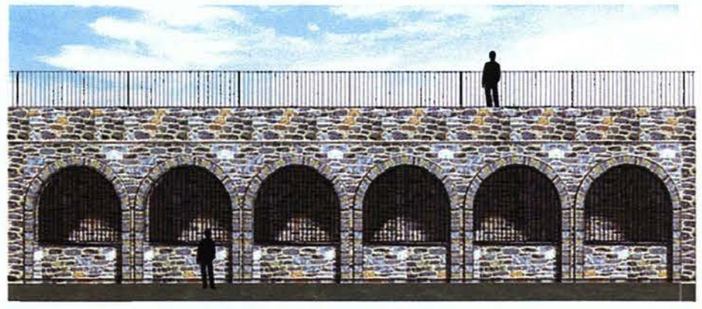


ARCADE RENDERED ELEVATION OF 6 STRUCTURAL BAYS

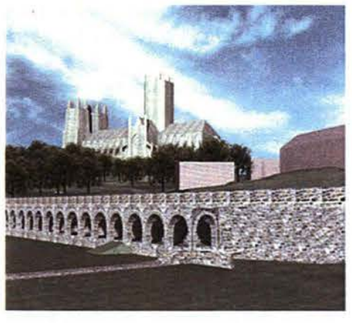

FOREGROUNDING THE CATHEDRAL

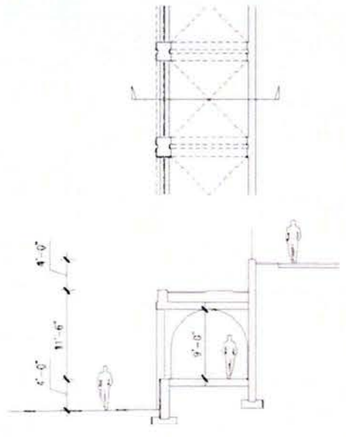

ARCADE SECTION AND KEY PLAN

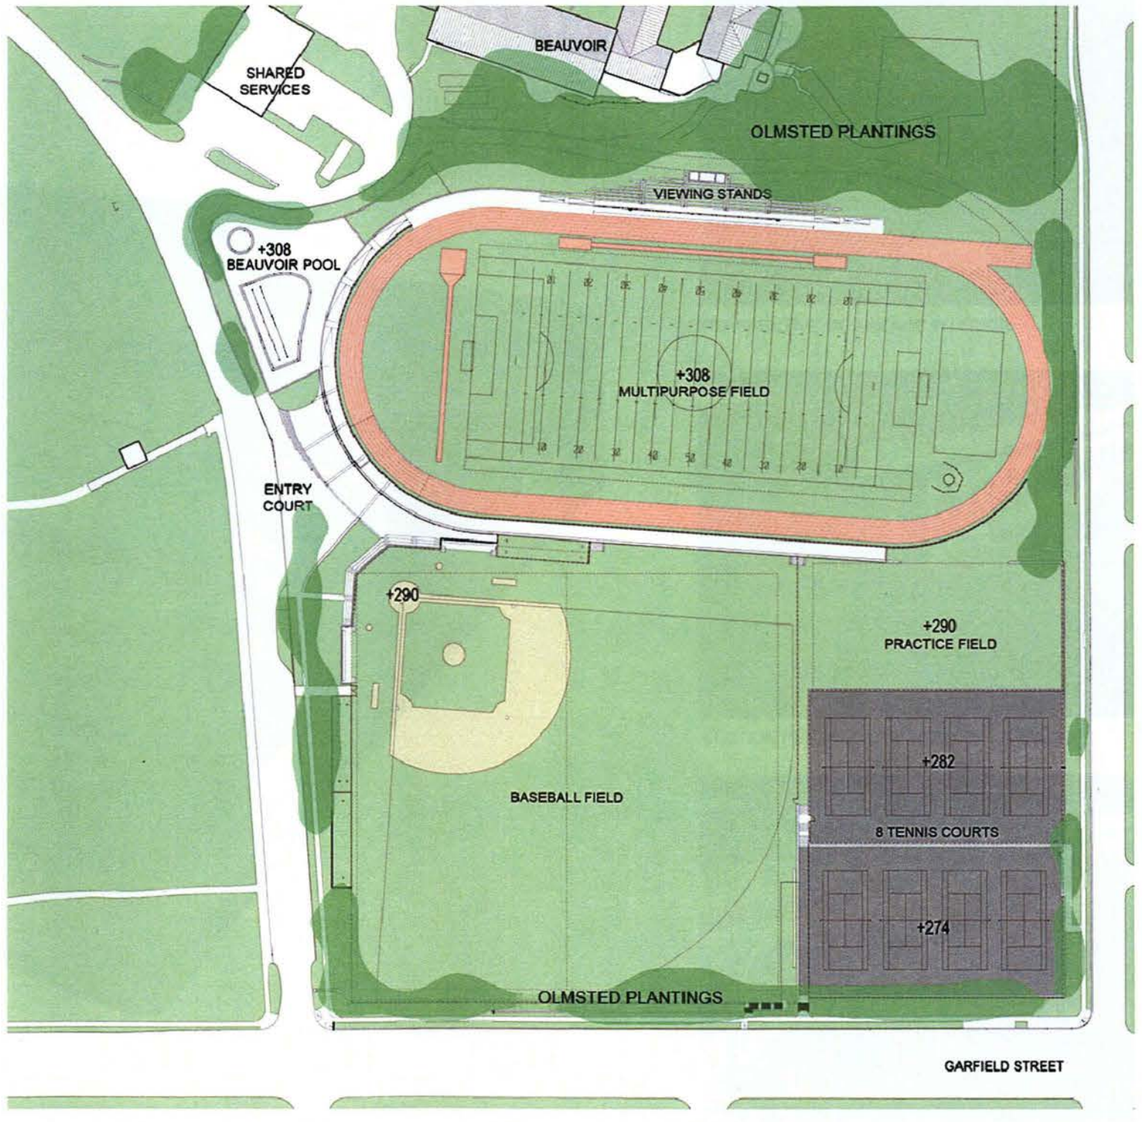

ATHLETICS SITE PLAN WITH OLMSTED VEGETATION EXTENDING PERIMETER OF OMSTED WOODS

ST. ALBANS SCHOOL

The National Cathedral School For Boys
Mt. St. Alban
Washington, DC 20016-5095

SOM
SKIDMORE, OWINGS & MERRILL LLP
14 Wall Street
New York, NY 10005

ARUP CONSULTING ENGINEERS
155 Avenue of the Americas
New York, NY 10013

WILES MENSCH CORPORATION
11660 Sunrise Valley Drive
Reston, VA 20191

HANSCOMB FAITHFUL & GOULD
11 East 26th Street
New York, NY 10010

ARENTZ LANDSCAPE ARCHITECTS LLC
4201 Connecticut NW
Washington, DC 20008

RICHARD BURCK & ASSOCIATES
7 Davis Square
Somerville, MA 02144

RECEIVED
D.C. OFFICE OF ZONING
2005 MAY 31 PM 2:45

NORTH ARROW

GRAPHIC SCALE

SCALE:

SHEET TITLE


ATHLETIC FIELDS:
INTRODUCTION

DATE:
MAY 31, 2005


FOR:
BZA

SHEET NO.:
A-200


Skidmore, Owings & Merrill LLP 2005

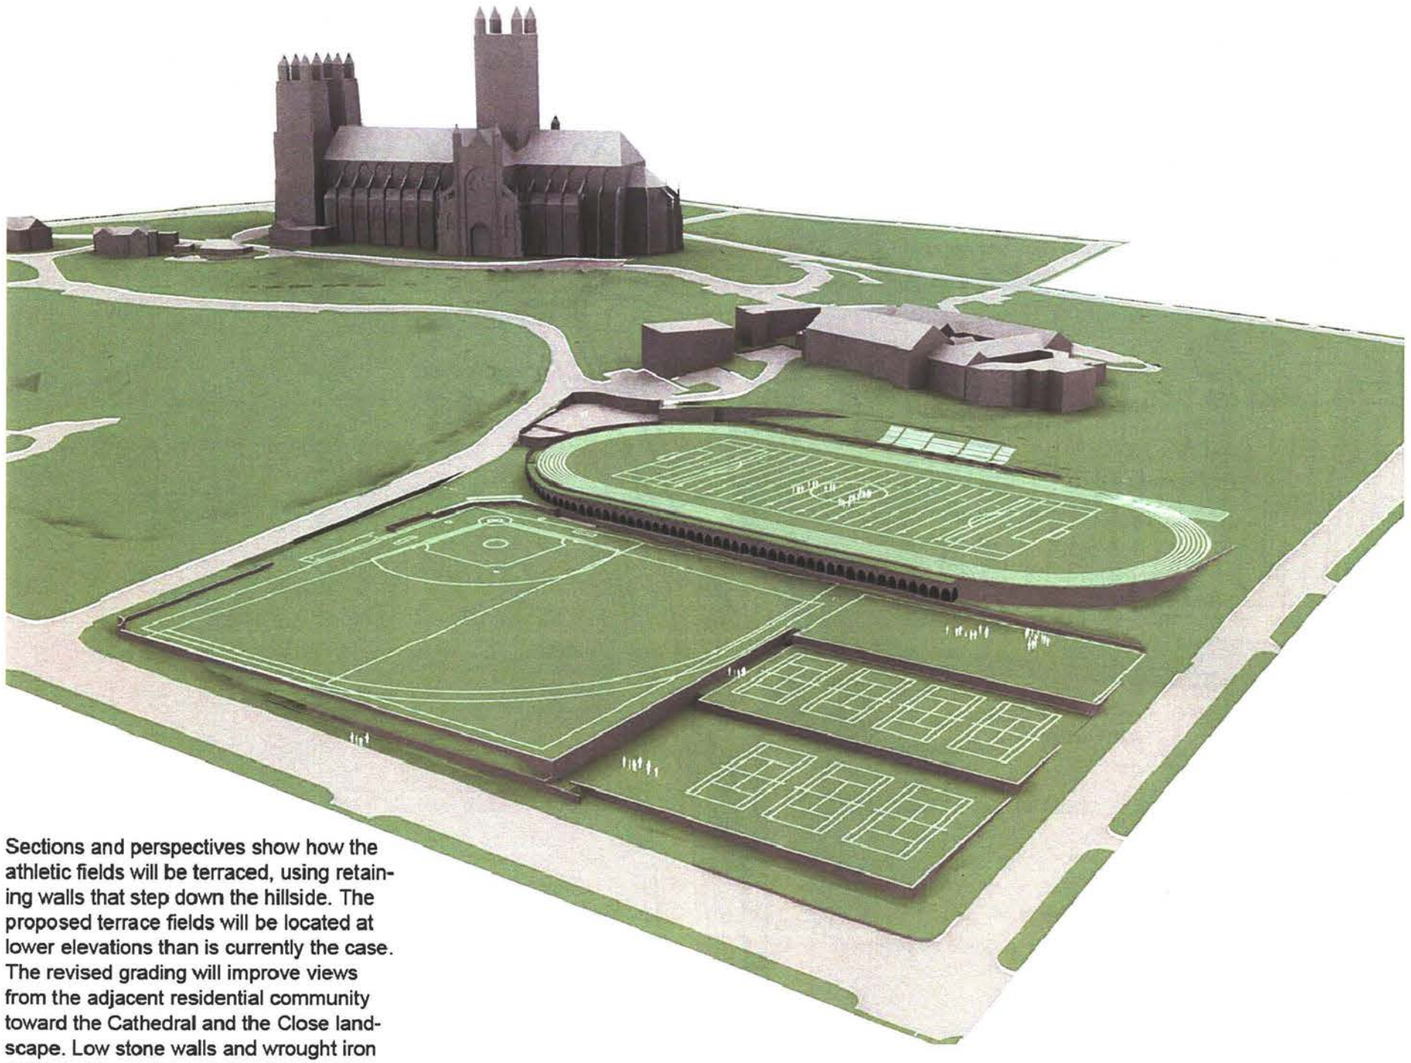


Sections and perspectives show how the athletic fields will be terraced, using retaining walls that step down the hillside. The proposed terrace fields will be located at lower elevations than is currently the case. The revised grading will improve views from the adjacent residential community toward the Cathedral and the Close landscape. Low stone walls and wrought iron fencing will create a coherent and gentle foreground for the Cathedral. This foreground base condition will further improve views from the residential community into the Close and toward the Cathedral.

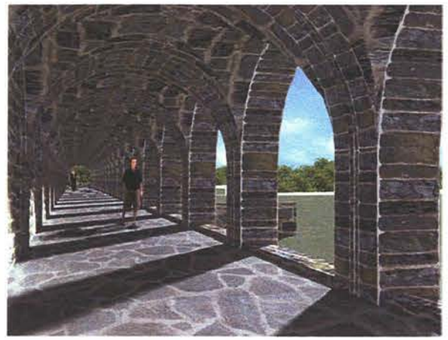

PERSPECTIVE OF ARCADE INTERIOR

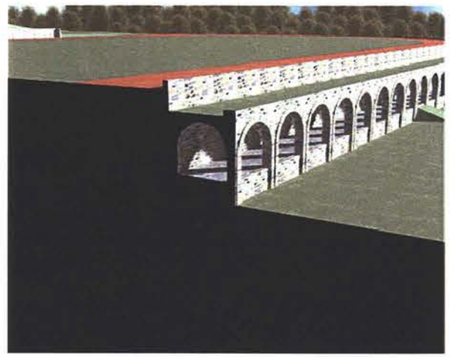

SECTION PERSPECTIVE THROUGH ARCADE

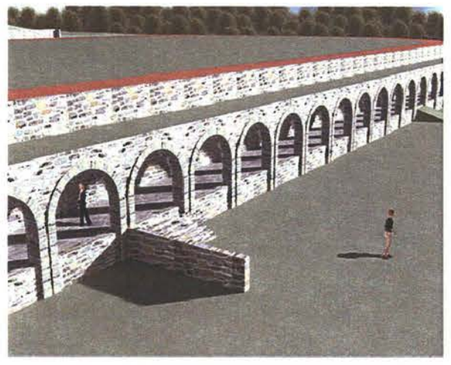

VIEW OF THE ACRADE FROM THE BASEBALL FIELD

ST. ALBANS SCHOOL

The National Cathedral School For Boys
Mt. St. Alban
Washington, DC 20016-5095

SOM
SKIDMORE, OWINGS & MERRILL LLP
14 Wall Street
New York, NY 10005

ARUP CONSULTING ENGINEERS
155 Avenue of the Americas
New York, NY 10013

WILES MENSCH CORPORATION
11660 Sunrise Valley Drive
Reston, VA 20191

HANSCOMB FAITHFUL & GOULD
11 East 26th Street
New York, NY 10010

ARENTZ LANDSCAPE ARCHITECTS LLC
4201 Connecticut NW
Washington, DC 20008

RICHARD BURCK & ASSOCIATES
7 Davis Square
Somerville, MA 02144

RECEIVED
D.C. OFFICE OF ZONING
2005 MAY 31 PM 2:45

NORTH ARROW

GRAPHIC SCALE

SCALE:

SHEET TITLE


ATHELTIC FIELDS:
INTRODUCTION

DATE:
MAY 31, 2005

PKG:
BZA

SHEET NO.:
A-201

Skidmore, Owings & Merrill LLP 2004

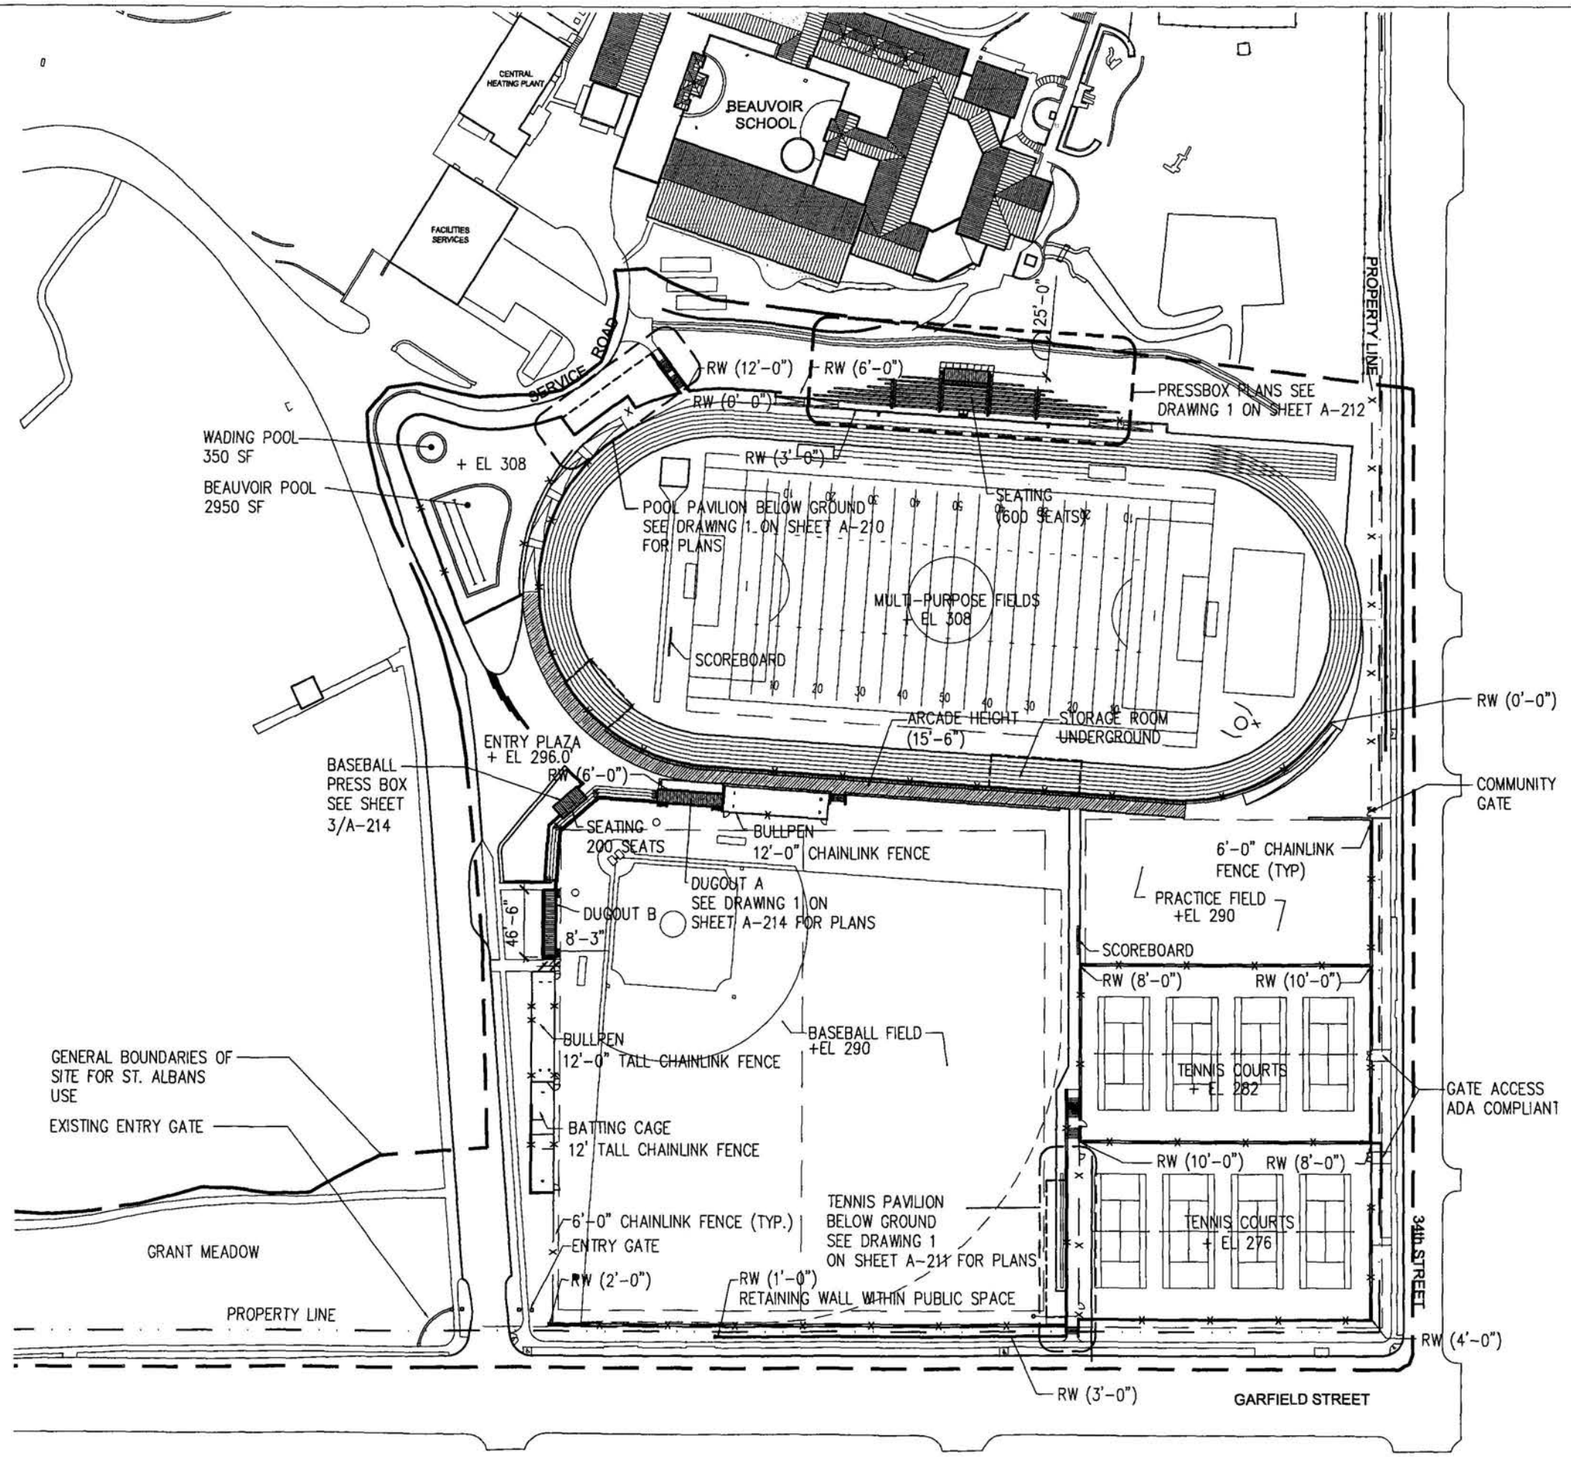

LEGEND

RW (1'-0") ← RW: RETAINING WALL HEIGHT AT END OF WALL

—X—X— CHAIN LINK FENCE

ST. ALBANS SCHOOL

The National Cathedral School For Boys
Mt. St. Alban
Washington, DC 20016-5095

SOM
SKIDMORE, OWINGS & MERRILL LLP
14 Wall Street
New York, NY 10005

ARUP CONSULTING ENGINEERS
155 Avenue of the Americas
New York, NY 10013

WILES MENSCH CORPORATION
11800 Sunrise Valley Drive
Reston, VA 20191

HANSCOMB FAITHFUL & GOULD
11 East 26th Street
New York, NY 10010

ARENTZ LANDSCAPE ARCHITECTS LLC
4201 Connecticut NW
Washington, DC 20008

RICHARD BURCK & ASSOCIATES
7 Davis Square
Somerville, MA 02144

RECEIVED
D.C. OFFICE OF ZONING
2005 MAY 31 PM 2:45

NORTH ARROW

GRAPHIC SCALE 0 50 100

SCALE: 1"=100'-0"


SHEET TITLE


SITE PLAN ATHLETIC FACILITY

DATE: MAY 31, 2005


FILE: BZA

SHEET NO.: A-202

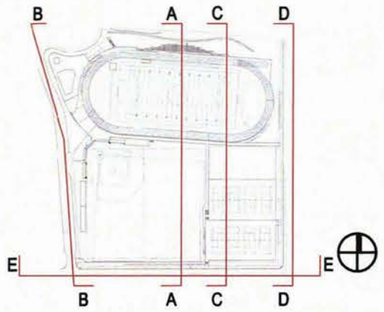

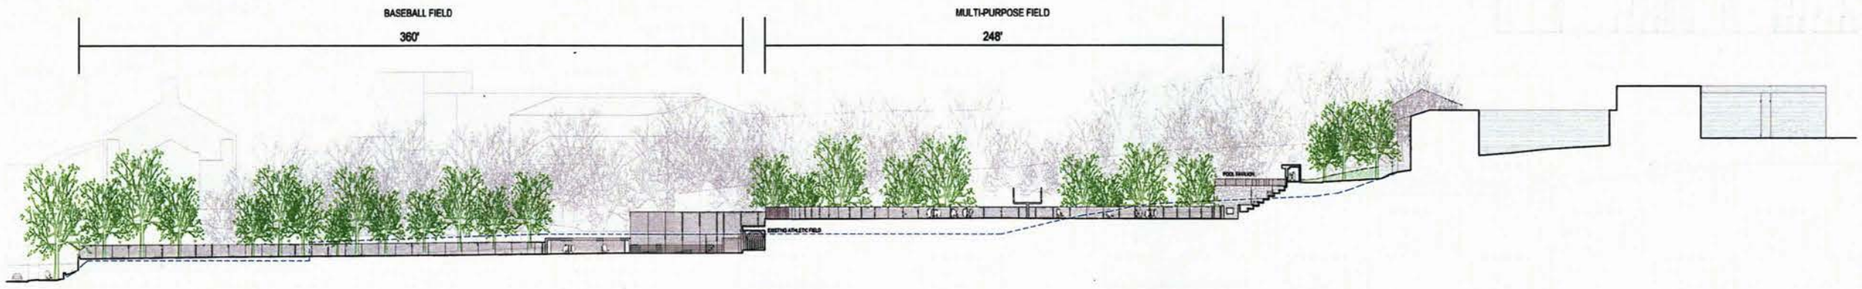

SECTION A-A'
MULTI-PURPOSE FIELD - BASEBALL SECTION

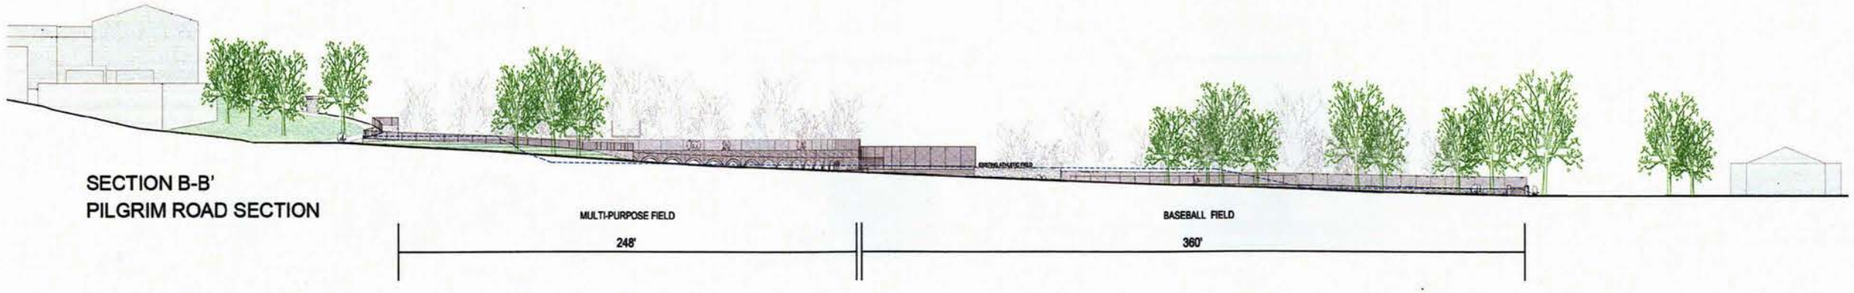

SECTION B-B'
PILGRIM ROAD SECTION



ST. ALBANS SCHOOL

The National Cathedral School For Boys
Mt. St. Alban
Washington, DC 20016-5095

SOM
SKIDMORE, OWINGS & MERRILL LLP
14 Wall Street
New York, NY 10005

ARUP CONSULTING ENGINEERS
155 Avenue of the Americas
New York, NY 10013

WILES MENSCH CORPORATION
11660 Sunrise Valley Drive
Reston, VA 20191

HANSCOMB FAITHFUL & GOULD
11 East 26th Street
New York, NY 10010

ARENTZ LANDSCAPE ARCHITECTS LLC
4201 Connecticut NW
Washington, DC 20008

RICHARD BURCK & ASSOCIATES
7 Davis Square
Somerville, MA 02144

RECEIVED
D.C. OFFICE OF ZONING
2005 MAY 31 PM 2:46

NORTH ARROW

GRAPHIC SCALE

SCALE:


SHEET TITLE


ATHLETIC FIELDS:
SITE SECTIONS

DATE: MAY 31, 2005


PCD: BZA

SHEET NO.: A-203

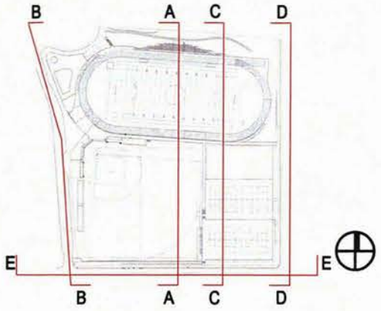

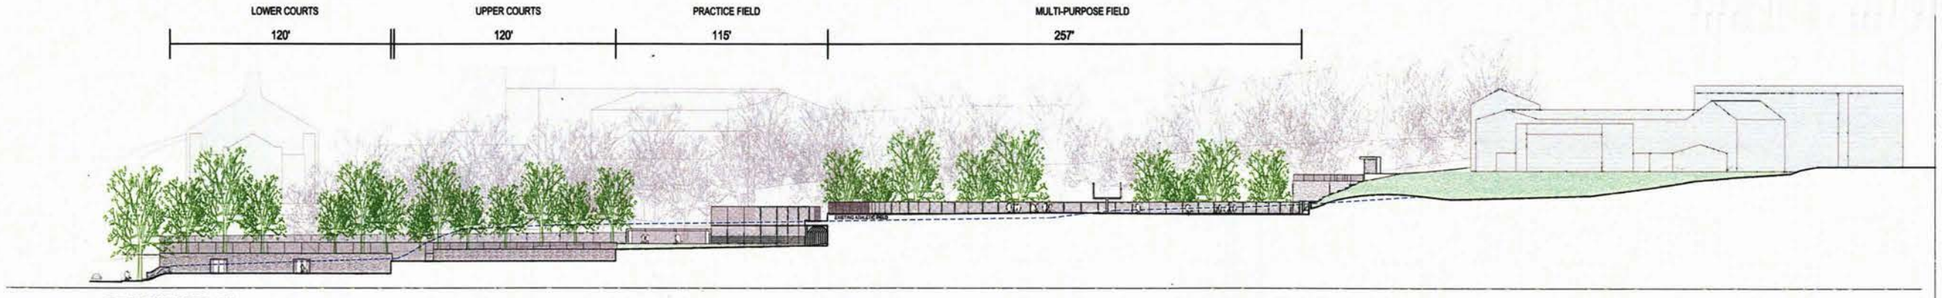

SECTION D-D'
TENNIS COURTS - PRACTICE FIELD - MULTIPURPOSE FIELD SECTION

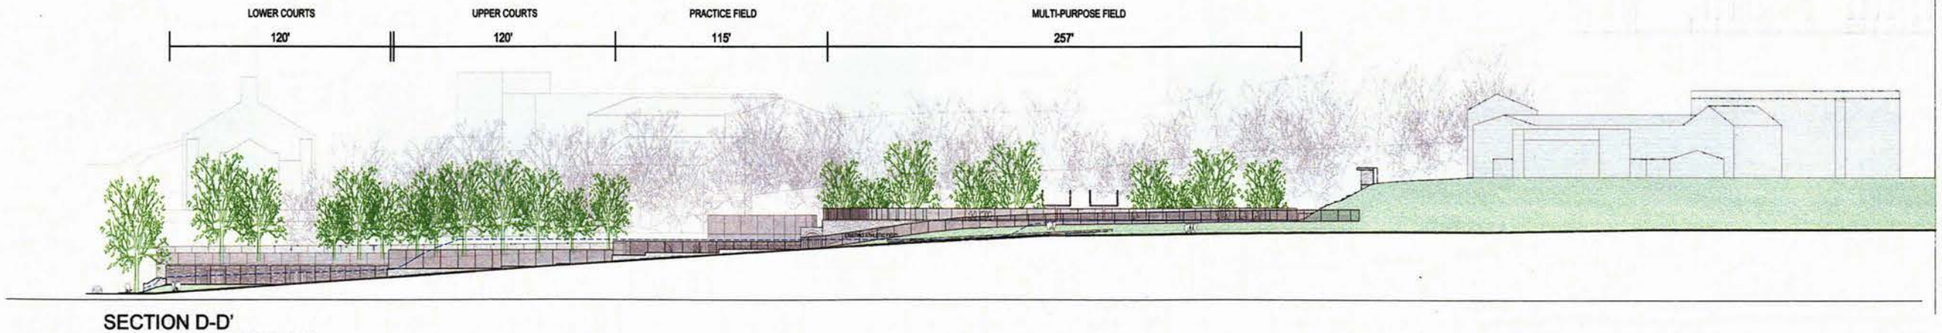

SECTION D-D'
34TH STREET SECTION

0" 1" 2"
0' 30' 60' 100' 200'

ST. ALBANS SCHOOL

The National Cathedral School For Boys
Mt. St. Alban
Washington, DC 20016-5095

SOM
SKIDMORE, OWINGS & MERRILL LLP
14 Wall Street
New York, NY 10005

ARUP CONSULTING ENGINEERS
155 Avenue of the Americas
New York, NY 10013

WILES MENSCH CORPORATION
11800 Sunrise Valley Drive
Reston, VA 20191

HANSCOMB FAITHFUL & GOULD
11 East 26th Street
New York, NY 10010

AREHTZ LANDSCAPE ARCHITECTS LLC
4201 Connecticut NW
Washington, DC 20008

RICHARD BURCK & ASSOCIATES
7 Davis Square
Somerville, MA 02144

RECEIVED
D.C. OFFICE OF ZONING
2005 MAY 31 PM 2:46

NORTH ARROW

GRAPHIC SCALE

SCALE:

SHEET TITLE


ATHLETIC FIELDS:
SITE SECTIONS


DATE:
MAY 31, 2005

PRO.
BZA

SHEET NO.:
A-204

Skidmore, Owings & Merrill LLP 2004

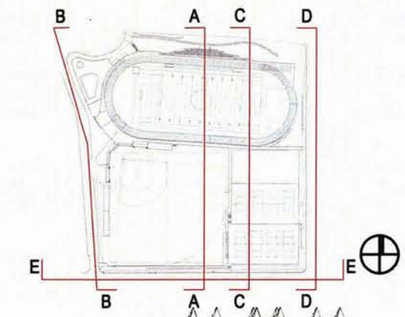

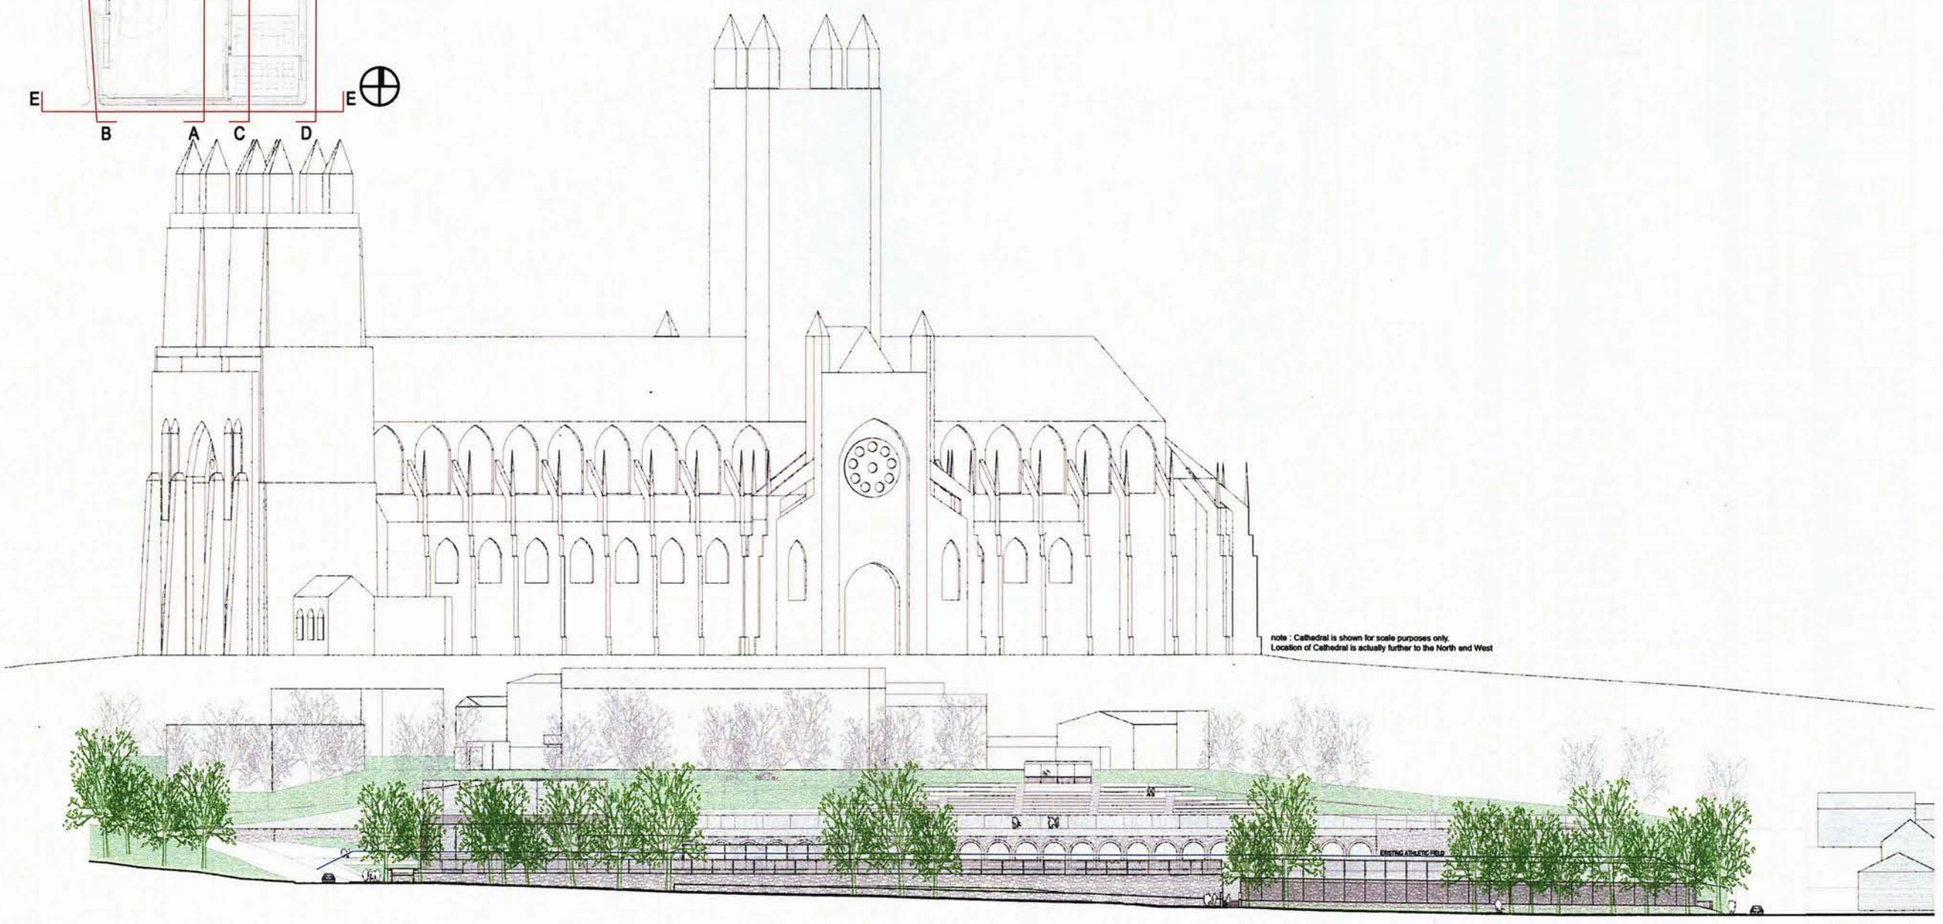

SECTION E-E'
GARFIELD STREET SECTION

ST. ALBANS SCHOOL

The National Cathedral School For Boys
Mt. St. Alban
Washington, DC 20016-5095

SOM
SKIDMORE, OWINGS & MERRILL LLP
14 Wall Street
New York, NY 10005

ARUP CONSULTING ENGINEERS
155 Avenue of the Americas
New York, NY 10013

WILES MENSCH CORPORATION
11560 Sunrise Valley Drive
Reston, VA 20191

HANSCOMB FAITHFUL & GOULD
11 East 26th Street
New York, NY 10010

ARENTZ LANDSCAPE ARCHITECTS LLC
4201 Connecticut NW
Washington, DC 20008

RICHARD BURCK & ASSOCIATES
7 Davis Square
Somerville, MA 02144

RECEIVED
D.C. OFFICE OF ZONING
2005 MAY 31 PM 2:46

NORTH ARROW

GRAPHIC SCALE

SCALE:

SHEET TITLE


ATHLETIC FIELDS:
SITE SECTIONS

DATE:
MAY 31, 2005

PRO:
BZA

SHEET NO.:
A-205

Skidmore, Owings & Merrill LLP 2005

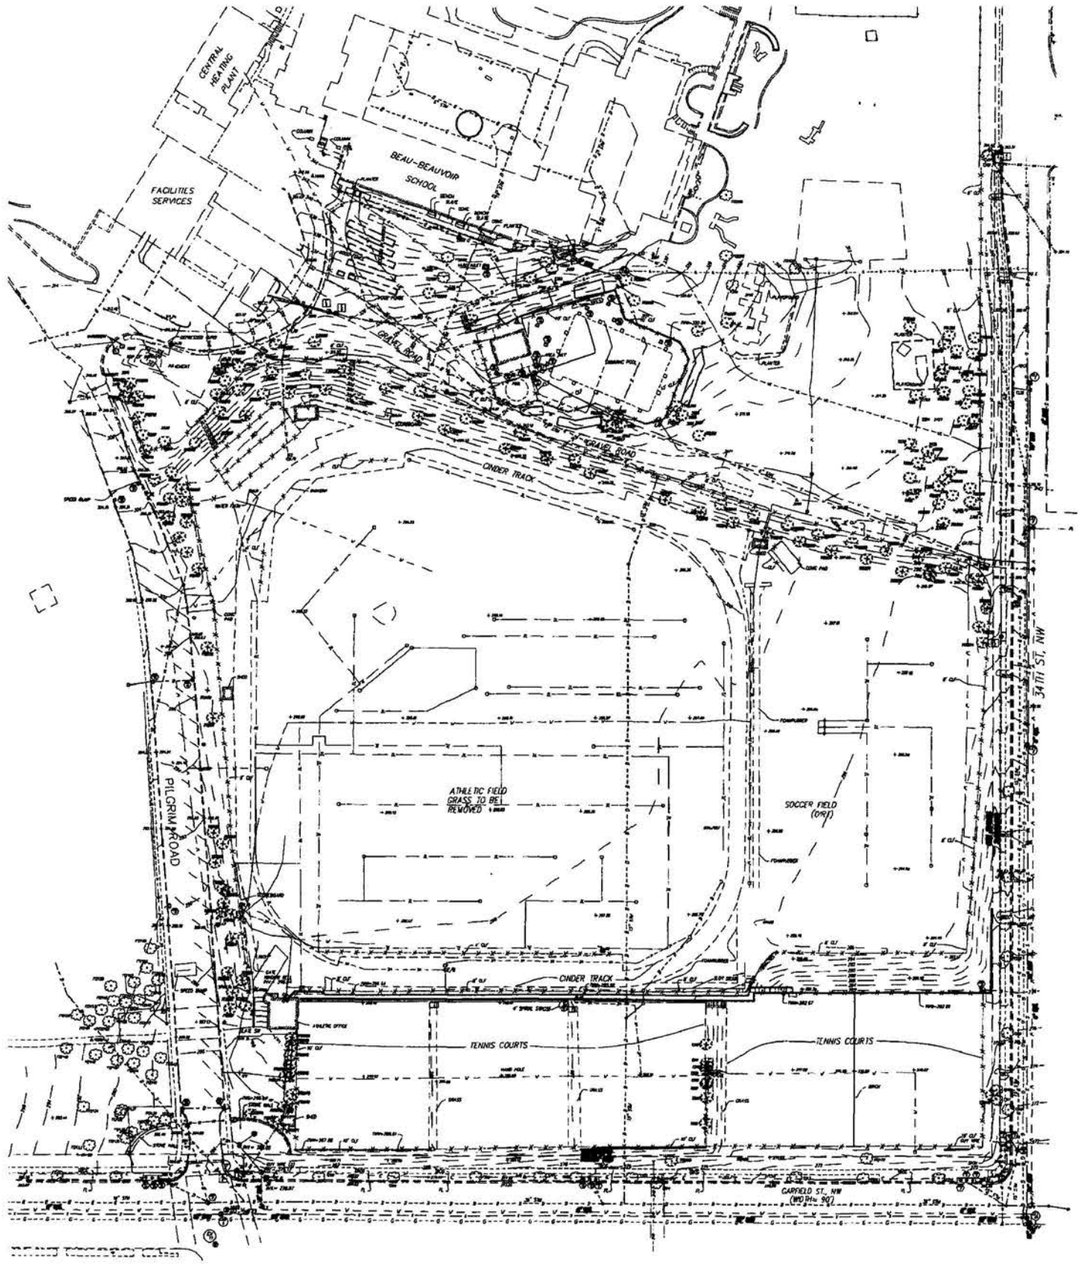

ATHLETIC FIELDS
Total trees to be removed: 157
Total number of tress requiring mitigation: 29
Total number of tress to be planted: 183

TREE REMOVAL LEGEND

TREE #	DBH (IN.)	SPECIES
2200	8	SUGAR MAPLE
2201	4	SUGAR MAPLE
2202	5	SUGAR MAPLE
2203	4	SUGAR MAPLE
2204	7	SUGAR MAPLE
2205	12	SUGAR MAPLE
2206	8	SOUTHERN MAGNOLIA
2207	12	BEECH
2208	17	BEECH
2209	29	CHESTNUT OAK
2210	11	WHITE OAK
2211	12	CHESTNUT OAK
2212	18	CHESTNUT OAK
2213	24	CHESTNUT OAK
2214	19	ALANTHUS
2215	3	SPRUCE
2216	6	SPRUCE
2217	4	WHITE PINE
2218	5	WHITE PINE
2219	7	WHITE PINE
2220	8	WHITE PINE
2221	11	WHITE PINE
2222	14	WHITE PINE
2223	31	CHESTNUT OAK
2224	9	CEDAR
2225	10	CEDAR
2226	8	CEDAR
2227	9	CEDAR
2228	8	CEDAR
2229	6	BLACK LOCUST
2230	8	CEDAR
2231	8	CEDAR
2232	2	CEDAR
2233	6	SUGAR MAPLE
2234	4	SUGAR MAPLE
2235	6	SUGAR MAPLE
2236	8	SUGAR MAPLE
2237	11	SUGAR MAPLE
2238	5	SUGAR MAPLE
2239	7	SUGAR MAPLE
2240	16	SUGAR MAPLE
2241	13	SUGAR MAPLE
2242	2	SUGAR MAPLE
2243	5	SUGAR MAPLE
2244	16	SUGAR MAPLE
2245	11	SUGAR MAPLE
2246	10	SUGAR MAPLE
2247	3	SUGAR MAPLE
2248	14	SUGAR MAPLE
2249	2	SUGAR MAPLE
2250	19	CATALPA
2251	5	SUGAR MAPLE
2252	16	SUGAR MAPLE
2253	6	SUGAR MAPLE
2254	16	SUGAR MAPLE
2255	11	SUGAR MAPLE
2256	12	SUGAR MAPLE
2257	12	SUGAR MAPLE
2258	13	SUGAR MAPLE
2259	4	SUGAR MAPLE
2260	11	SUGAR MAPLE
2261	12	SUGAR MAPLE
2262	12	SUGAR MAPLE
2263	13	SUGAR MAPLE
2264	13	SUGAR MAPLE
2265	14	SUGAR MAPLE
2266	12	SUGAR MAPLE
2267	14	SUGAR MAPLE
2268	13	SUGAR MAPLE
2269	8	HOLLY
2270	MULTI	HOLLY
2271	12	HOLLY

TREE #	DBH (IN.)	SPECIES
2272	MULTI	NS HOLLY
2273	MULTI	NS HOLLY
2274	MULTI	NS HOLLY
2275	MULTI	PHOTINIA
2276	MULTI	PHOTINIA
2277	MULTI	PHOTINIA
2278	MULTI	PHOTINIA
2279	MULTI	PHOTINIA
2280	MULTI	PHOTINIA
2281	2	CREPE MYRTLES
2282	2	CREPE MYRTLES
2283	2	CREPE MYRTLES
2284	4	FL PEAR
2285	8	UNION PT
2286	2	WILLOW OAK
T296	6	HOLLY
T297	8	HOLLY
T298	6	MAPLE
T299	3	SYCAMORE
T300	10	MAPLE
T301	8	MAPLE
T302	3	SYCAMORE
T303	2	SYCAMORE
T304	36	POPLAR
T305	10	ELM
T306	8	ELM
T307	6	ELM
T308	16	ELM
T309	6	ELM
T310	4	ELM
T311	14	ELM
T312	16	ELM
T313	8	MAPLE
T314	4	MAPLE
T315	4	MAPLE
T316	12	PIN OAK
T317	36	LOCUST
T318	24	LOCUST (DEAD
T319	30	PIN OAK
T320	30	PIN OAK
T321	20	PIN OAK
T322	25	PIN OAK
T323	4	CREPE MYRTLE
T324	4	CREPE MYRTLE
T325	10	CREPE MYRTLE
T326	5	DOGWOOD
T327	6	PINE
T328	5	DOGWOOD
T329	5	DOGWOOD
T330	10	PINE
T331	5	DOGWOOD
T332	5	POPLAR
T333	5	DOGWOOD
T334	5	DOGWOOD
T335	5	DOGWOOD
T336	15	MAPLE
T337	2	HOLLY
T338	12	CHERRY
T339	10	TREE
T340	10	TREE
T341	10	TREE
T342	24	TREE
T343	4	CEDAR
T344	15	MAPLE
T345	18	TREE
T346	18	TREE
T347	18	TREE

0' 50' 100'

ST. ALBANS SCHOOL

The National Cathedral School For Boys
Mt. St. Alban
Washington, DC 20016-5699

SOM
SKIDMORE, OWINGS & MERRILL LLP
14 Wall Street
New York, NY 10005

ARUP CONSULTING ENGINEERS
155 Avenue of the Americas
New York, NY 10013

WILES MENSCH CORPORATION
11892 Sunrise Valley Drive
Reston, VA 20191

HANSCOMB FAITHFUL & GOULD
11 East 26th Street
New York, NY 10010

ARENTZ LANDSCAPE ARCHITECTS LLC
4201 Connecticut NW
Washington, DC 20008

RICHARD BURCK & ASSOCIATES
7 Davis Square
Somerville, MA 02144

RECEIVED
D.C. OFFICE OF ZONING
2005 MAY 31 PM 2:46

NORTH ARROW

GRAPHIC SCALE

SCALE:


SHEET TITLE

ATHLETIC FIELDS:
TREE REMOVAL PLAN

DATE: MAY 31, 2005

PHASE: BZA

SHEET NO.: L-200

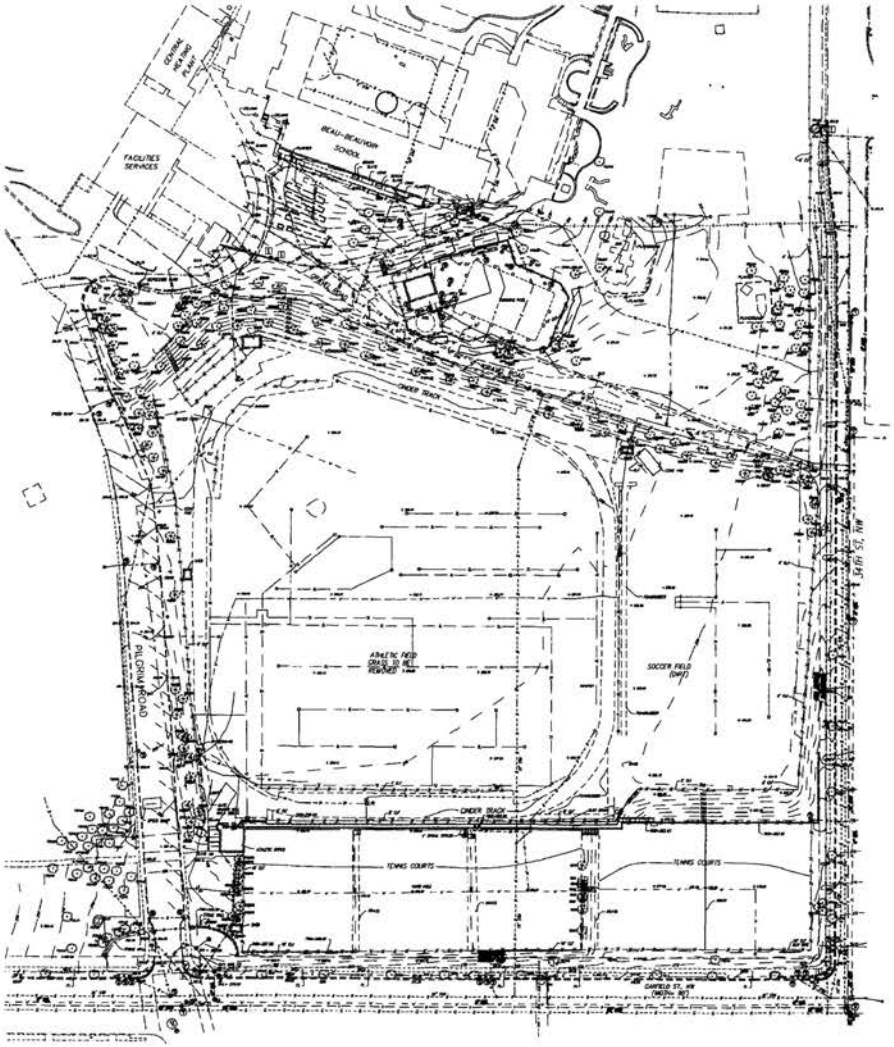

ATHLETIC FIELDS
Total trees to be removed: 157
Total number of tress requiring mitigation: 29
Total number of tress to be planted: 183

Tree Mitigation Legend

Trees to be removed that require mitigation (qty = 31)

Tree #	DBH (Diameter at 4.5 feet above grade)	Common Name	Circumference	Tree Fund Payment	Replacement Trees Option in DBH
2173	19	Red Oak	60	$2,089.16	19
2178	27	Black Locust	85	$2,968.81	27
2208	17	Beech	53	$1,869.25	17
2209	29	Chestnut Oak	91	$3,188.72	29
2212	18	Chestnut Oak	57	$1,979.20	18
2213	24	Chestnut Oak	75	$2,638.94	24
2214	19	Alanthus	60	$2,089.16	19
2223	31	Chestnut Oak	97	$3,408.63	31
2250	19	Catalpa	60	$2,089.16	19
2270	30	Holly	94	$3,298.67	30
2272	30	NS Holly	94	$3,298.67	30
2273	30	NS Holly	94	$3,298.67	30
2274	30	NS Holly	94	$3,298.67	30
2275	30	Photinia	94	$3,298.67	30
2276	30	Photinia	94	$3,298.67	30
2277	30	Photinia	94	$3,298.67	30
2278	30	Photinia	94	$3,298.67	30
2279	30	Photinia	94	$3,298.67	30
2280	30	Photinia	94	$3,298.67	30
2290	36	Red oak	113	$3,958.41	36
2301	24	Willow Oak	75	$2,638.94	24
2302	18	Crepe Myrtles	57	$1,979.20	18
2303	18	Crepe Myrtles	57	$1,979.20	18
2305	18	Crepe Myrtles	57	$1,979.20	18
2306	18	Crepe Myrtles	57	$1,979.20	18
2307	18	Crepe Myrtles	57	$1,979.20	18
2308	28	Elm	88	$3,078.76	28
2311	28	Pin Oak	88	$3,078.76	28
2313	36	Alanthus/Black	113	$3,958.41	36
2314	24	Black cherry	75	$2,638.94	24
2322	24	Red oak	75	$2,638.94	24
T317	36	Locust	113	$3,958.41	36
				$91,153.31	
				qty 1" cal.	829
				qty 2"cal.	414.5

0' 50' 100'

ST. ALBANS SCHOOL

The National Cathedral School For Boys
Mt. St. Alban
Washington, DC 20016-5095

SOM
SKIDMORE, OWINGS & MERRILL LLP
14 Wall Street
New York, NY 10005

ARUP CONSULTING ENGINEERS
708 Avenue of the Americas
New York, NY 10013

WILES MENSCH CORPORATION
11800 Sunrise Valley Drive
Reston, VA 20191

HANSCOMB FAITHFUL & GOULD
11 East 26th Street
New York, NY 10010


ARENT LANDSCAPE ARCHITECTS LLC
4201 Connecticut NW
Washington, DC 20008

RICHARD BURCK & ASSOCIATES
7 Davis Square
Somerville, MA 02144

RECEIVED
2005 MAY 31 PM 2:49
OFFICE OF ZONING

ATHLETIC FIELDS: TREE MITIGATION PLAN

DATE: MAY 31, 2005
FOR: BZA
SHEET NO.: L-201

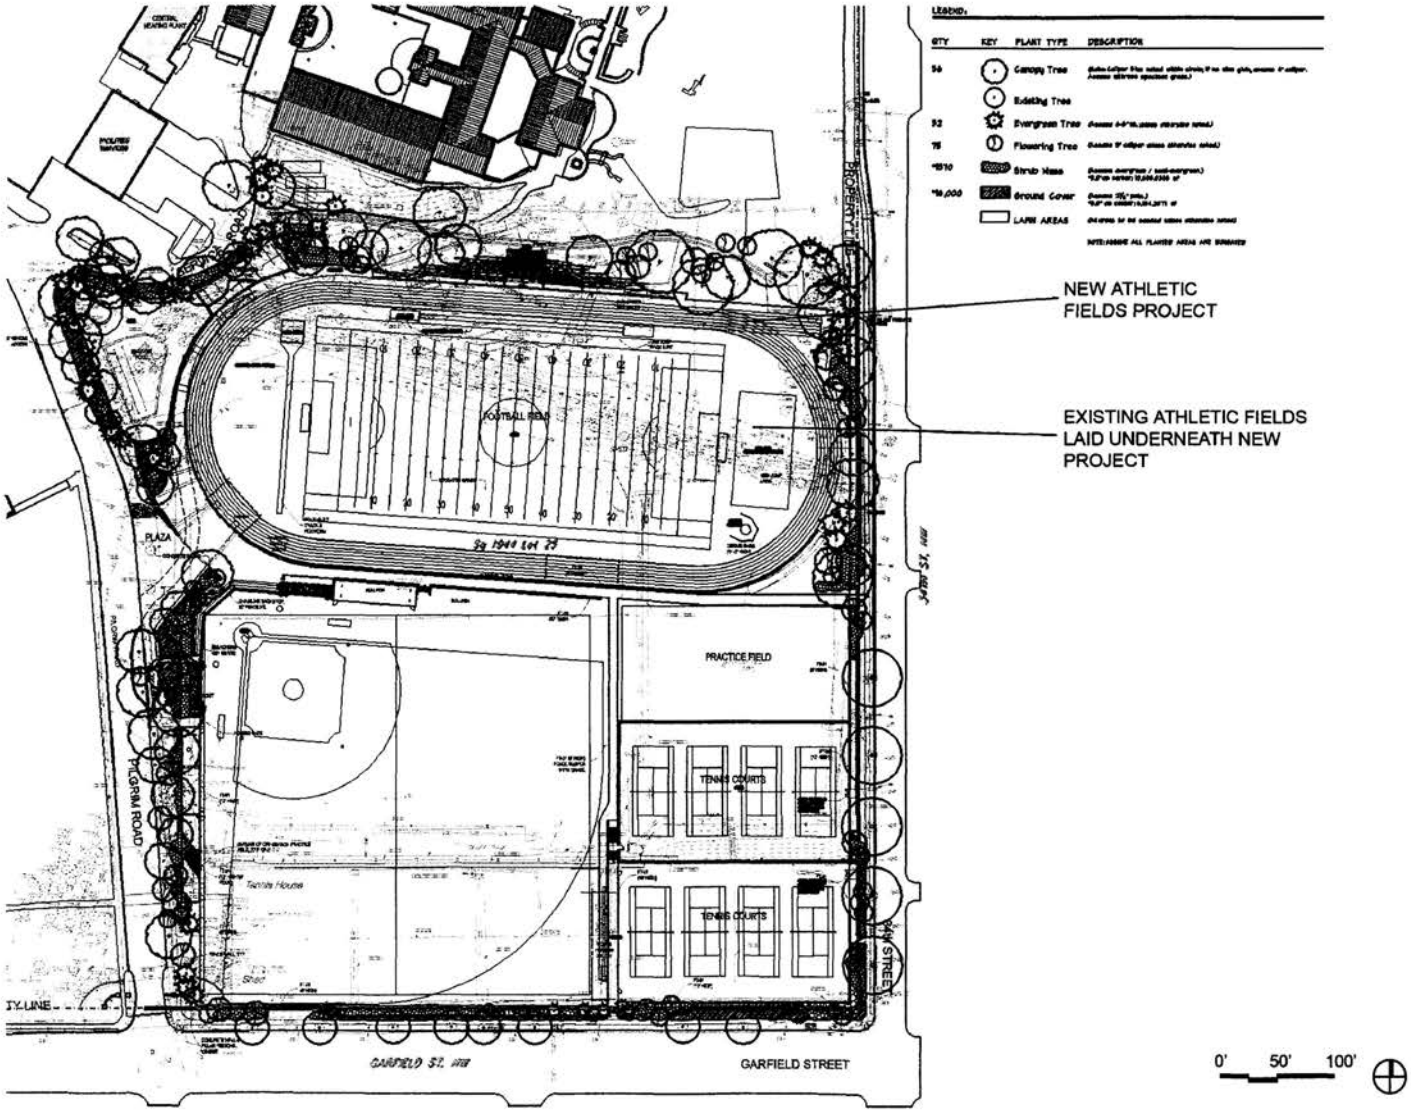

ST. ALBANS SCHOOL

The National Cathedral School For Boys
Washington, DC 20016-5095

SOM
SKIDMORE, OWINGS & MERRILL LLP
14 Wall Street
New York, NY 10005

AKRF CONSULTING ENGINEERS
150 Avenue of the Americas
New York, NY 10013

WILES MENSCH CORPORATION
11995 Sunrise Valley Drive
Reston, VA 20191

HANDCOMB FAITHFUL & GOULD
11 East 26th Street
New York, NY 10010

AMIRIZ LANDSCAPE ARCHITECTS LLC
4301 Connecticut NW
Washington, DC 20008

RICHARD BURCK & ASSOCIATES
7 Dorie Square
Somerville, MA 02144


RECEIVED
D.C. OFFICE OF ZONING
2005 MAY 31 PM 2:46


ATHLETIC FIELDS: PLANTING PLAN

MAY 31, 2005


BZA

L-202

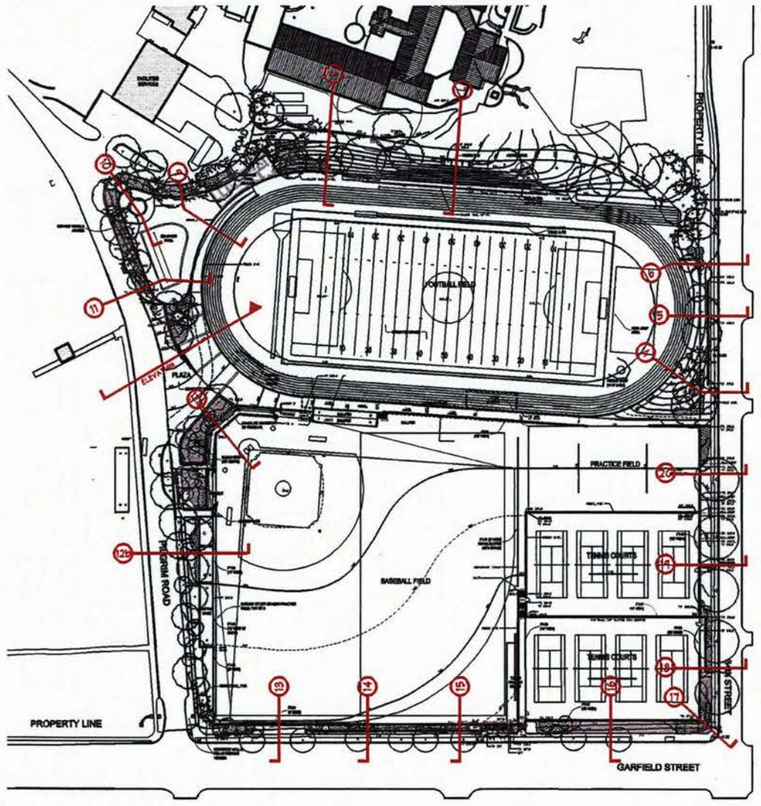


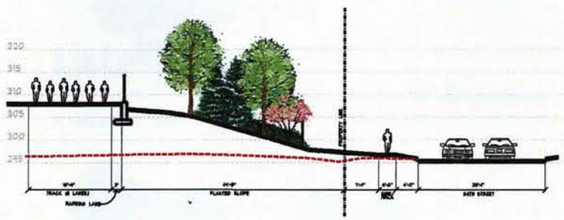


SECTION 4

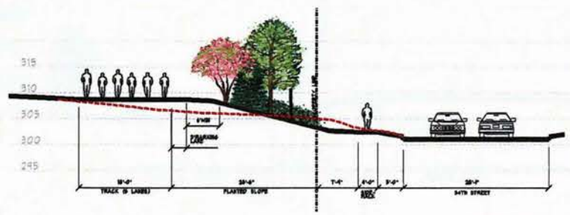


SECTION 9

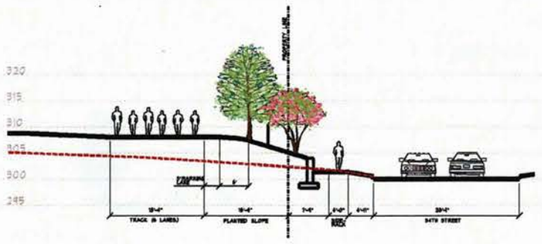


SECTION 5

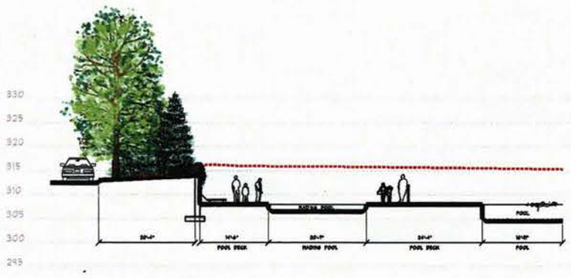


SECTION 10

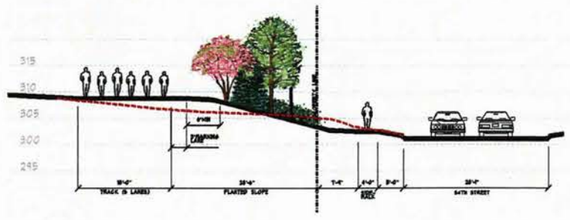

SECTION 6

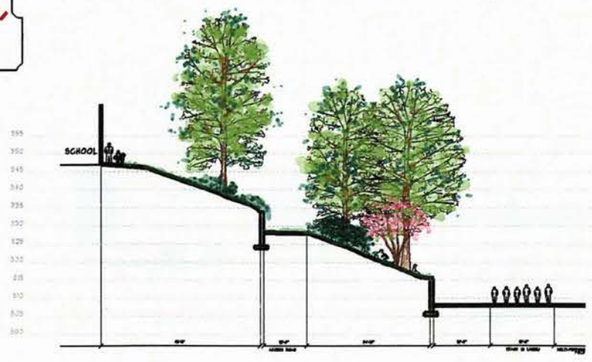

SECTION 8

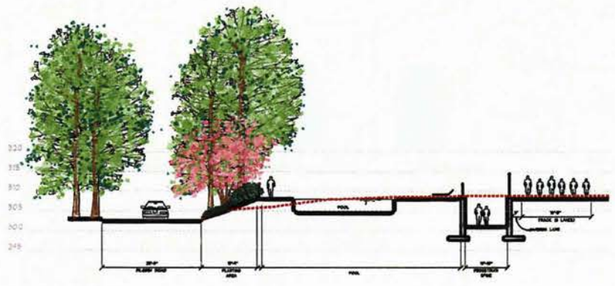

SECTION 11

ST. ALBANS SCHOOL

The National Cathedral School For Boys
Mt. St. Alban
Washington, DC 20016-5095

SOM
SKIDMORE, OWINGS & MERRILL LLP
14 Wall Street
New York, NY 10005

ARUP CONSULTING ENGINEERS
155 Avenue of the Americas
New York, NY 10013

WILES MENSCH CORPORATION
11660 Sunrise Valley Drive
Reston, VA 20191

HANSCOMB FAITHFUL & GOULD
11 East 26th Street
New York, NY 10010

ARENTZ LANDSCAPE ARCHITECTS LLC
4201 Connecticut NW
Washington, DC 20008

RICHARD BURCK & ASSOCIATES
7 Davis Square
Somerville, MA 02144

RECEIVED
D.C. OFFICE OF ZONING
2005 MAY 31 PM 2:46

NORTH ARROW

GRAPHIC SCALE

SCALE:


SHEET TITLE


ATHLETIC FIELDS:
PERIMETER
EDGE SECTIONS

DATE: MAY 31, 2005


PKG: BZA

SHEET NO: L-203

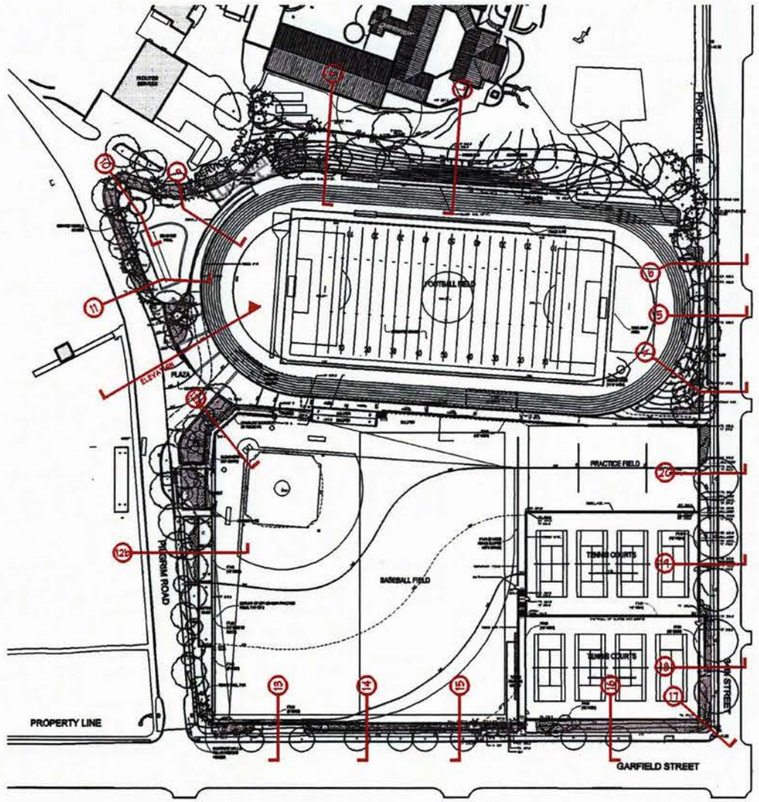


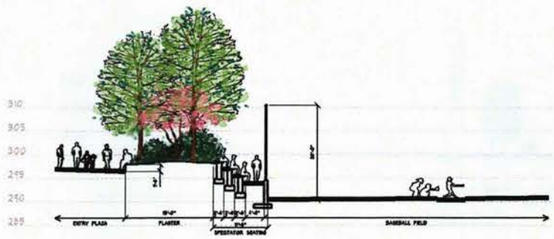


SECTION 12A

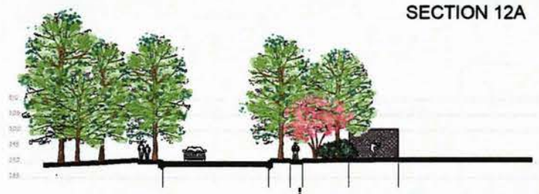


SECTION 12B

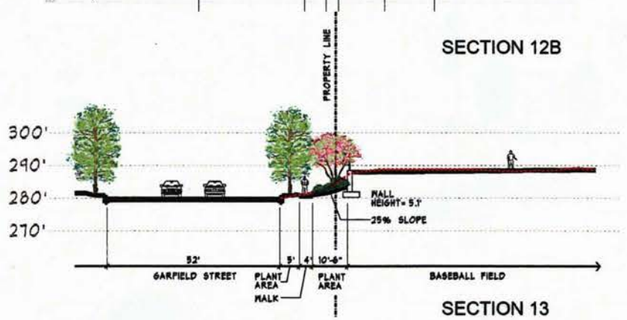


SECTION 13

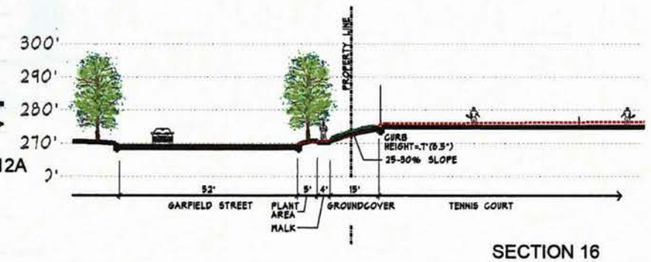


SECTION 16

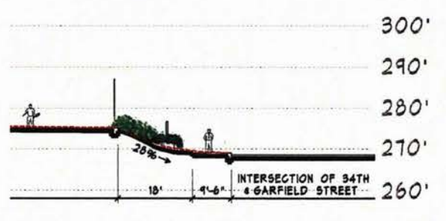


SECTION 17

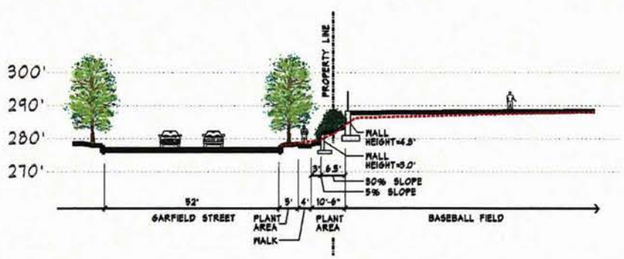

SECTION 14

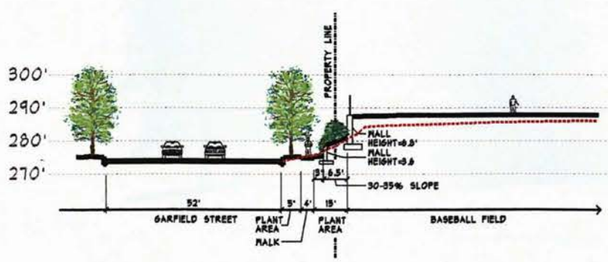

SECTION 15

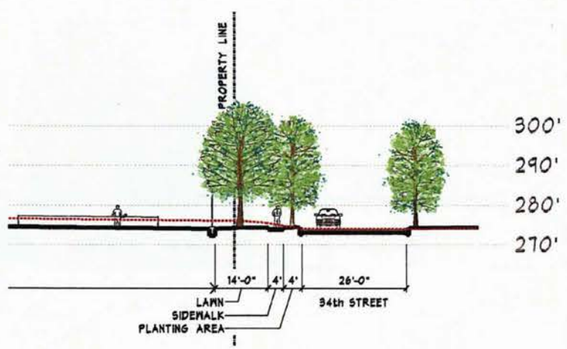

SECTION 18

ST. ALBANS SCHOOL

The National Cathedral School For Boys
Mt. St. Alban
Washington, DC 20016-5095

SOM
SKIDMORE, OWINGS & MERRILL LLP
14 Wall Street
New York, NY 10005

ARUP CONSULTING ENGINEERS
155 Avenue of the Americas
New York, NY 10013

WILES MENSCH CORPORATION
11660 Sunrise Valley Drive
Reston, VA 20191

HANSCOMB FAITHFUL & GOULD
11 East 26th Street
New York, NY 10010

ARENTZ LANDSCAPE ARCHITECTS LLC
4201 Connecticut NW
Washington, DC 20008

RICHARD BURCK & ASSOCIATES
7 Davis Square
Somerville, MA 02144

RECEIVED
D.C. OFFICE OF ZONING
2005 MAY 31 PM 2:47

NORTH ARROW

GRAPHIC SCALE

SCALE:


SHEET TITLE


ATHLETIC FIELDS:
PERIMETER
EDGE SECTIONS

DATE:
MAY 31, 2005


PHASE:
BZA

SHEET NO.:
L-204

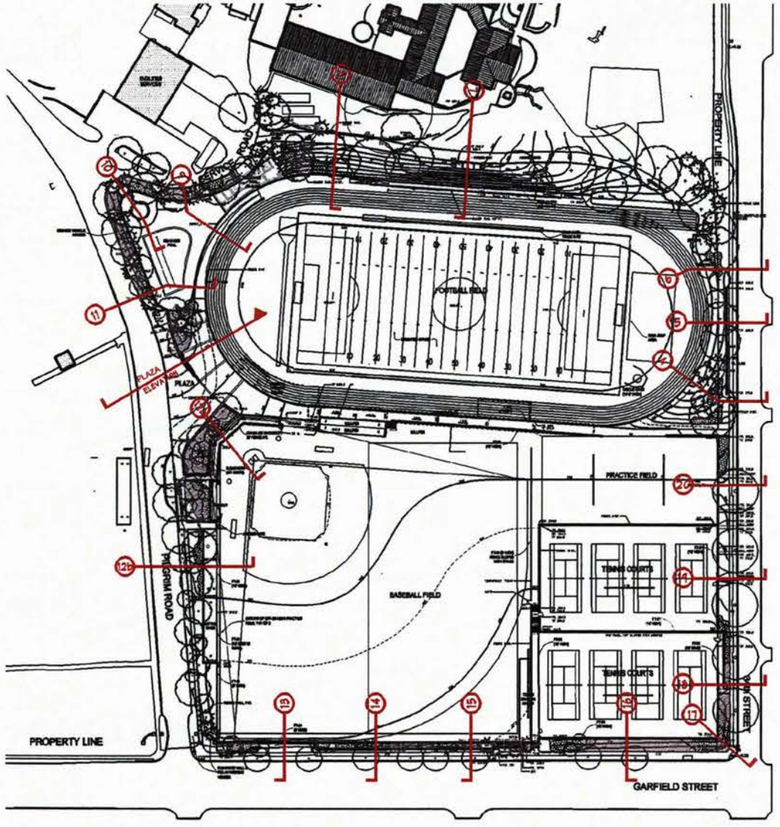


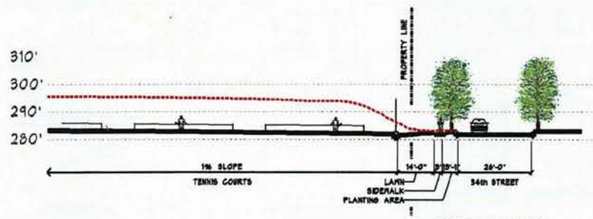

SECTION 19

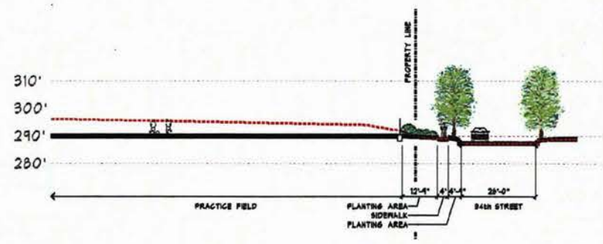

SECTION 20

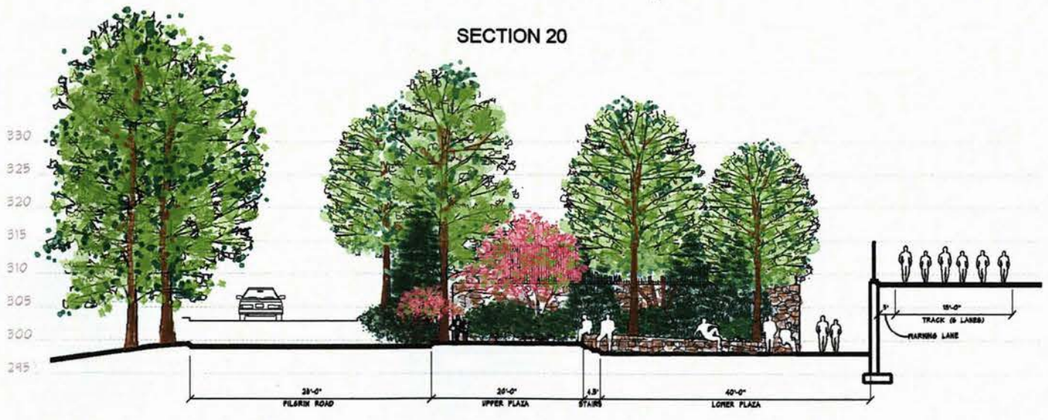

PLAZA ELEVATION

ST. ALBANS SCHOOL

The National Cathedral School For Boys
Mt. St. Alban
Washington, DC 20016-5095

SOM
SKIDMORE, OWINGS & MERRILL LLP
14 Wall Street
New York, NY 10005

ARUP CONSULTING ENGINEERS
155 Avenue of the Americas
New York, NY 10013

WILES MENSCH CORPORATION
11890 Sunrise Valley Drive
Reston, VA 20191

HANSCOMB FAITHFUL & GOULD
11 East 26th Street
New York, NY 10010

ARENTZ LANDSCAPE ARCHITECTS LLC
4301 Connecticut NW
Washington, DC 20008

RICHARD BURCK & ASSOCIATES
7 Davis Square
Somerville, MA 02144

RECEIVED
D.C. OFFICE OF ZONING
2005 MAY 31 PM 2:47

NORTH ARROW

GRAPHIC SCALE

SCALE:


SHEET TITLE

ATHLETIC FIELDS:
PERIMETER
EDGE SECTIONS


DATE:
MAY 31, 2005

PROJ.
BZA

SHEET NO.:
L-205

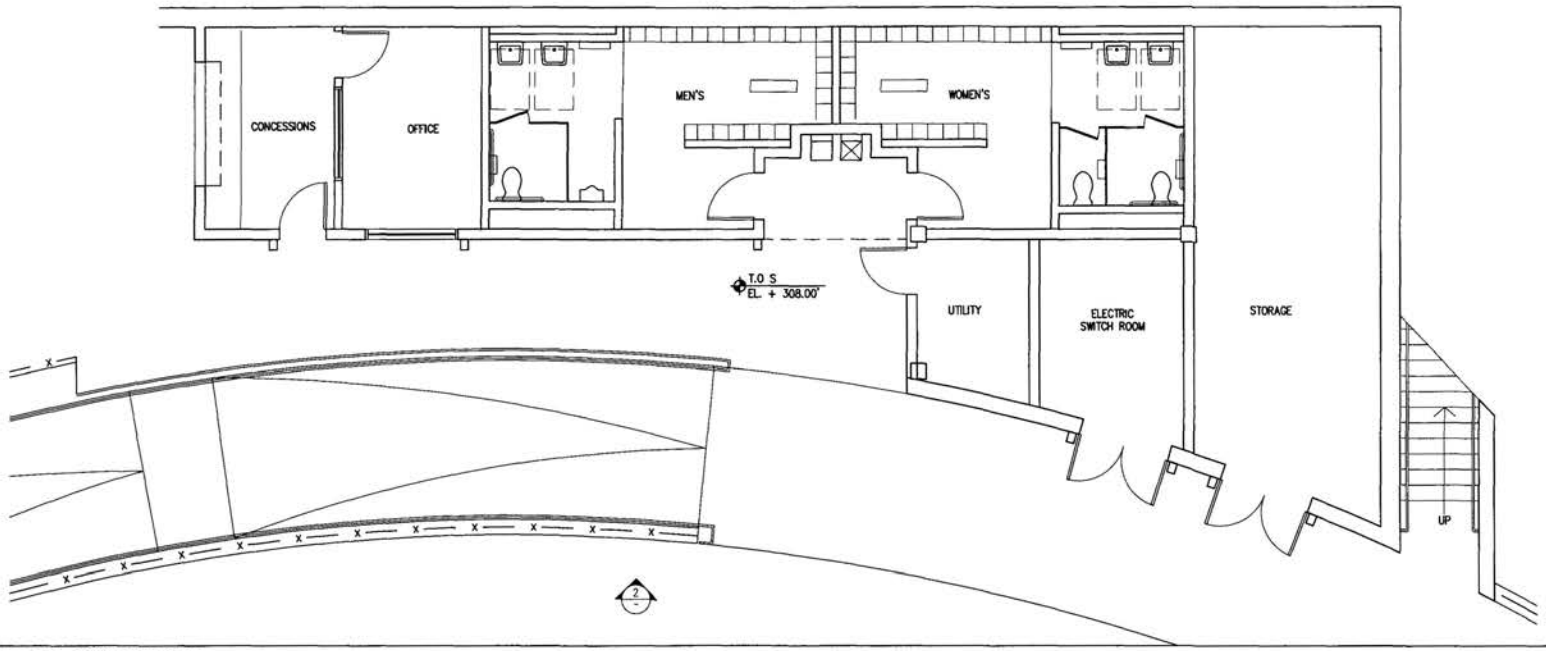

1 **BEAUVOIR POOL PAVILION PLAN**
SCALE: 1/8" = 1'-0"

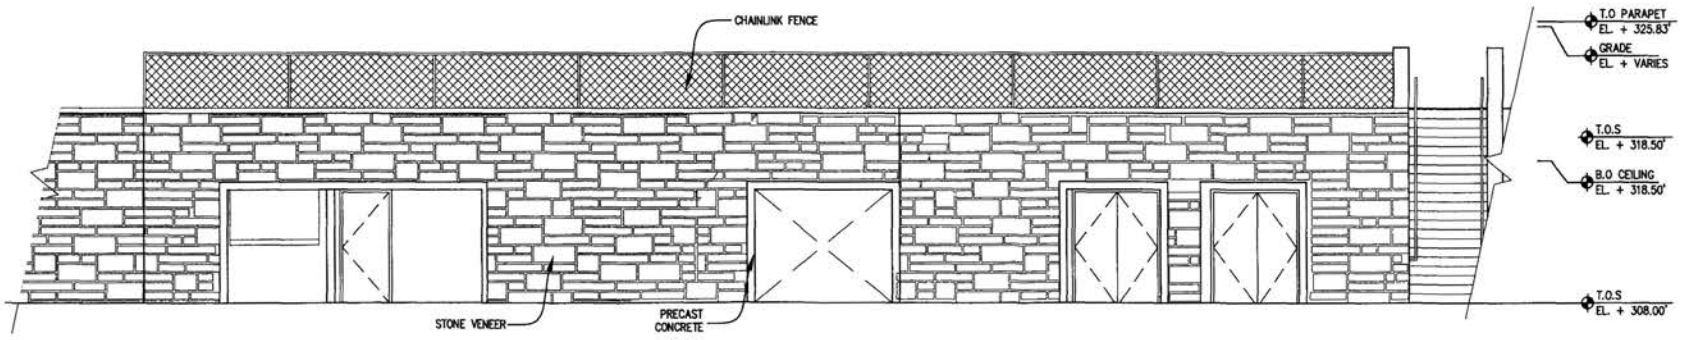

2 **ELEVATION**
SCALE: 1/8" = 1'-0"

ST. ALBANS SCHOOL

The National Cathedral School For Boys
Mt. St. Alban
Washington, DC 20016-5095

SOM
SKIDMORE, OWINGS & MERRILL LLP
14 Wall Street
New York, NY 10005

ARUP CONSULTING ENGINEERS
155 Avenue of the Americas
New York, NY 10013

WILES MENSCH CORPORATION
11260 Sunrise Valley Drive
Reston, VA 20191

HANSCOMB FAITHFUL & GOULD
11 East 26th Street
New York, NY 10010

ARENTZ LANDSCAPE ARCHITECTS LLC
4201 Connecticut NW
Washington, DC 20008

RICHARD BURCK & ASSOCIATES
7 Davis Square
Somerville, MA 02144

RECEIVED
D.C. OFFICE OF ZONING
2005 MAY 31 PM 2:47

NORTH ARROW

GRAPHIC SCALE
0 4' 8' 16'


SCALE
1/8" = 1'-0"

SHEET TITLE
ATHLETIC FIELDS BEAUVOIR POOL

DATE
MAY 31, 2005


PROJECT
BZA

SHEET NO.
A-210

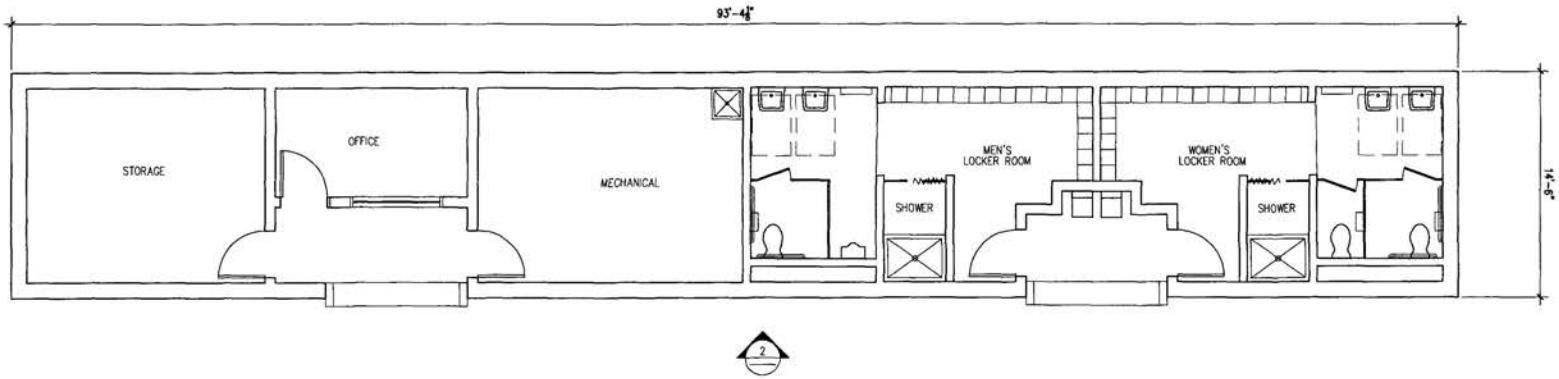

1 FLOOR PLAN

SCALE: 1/8" = 1'

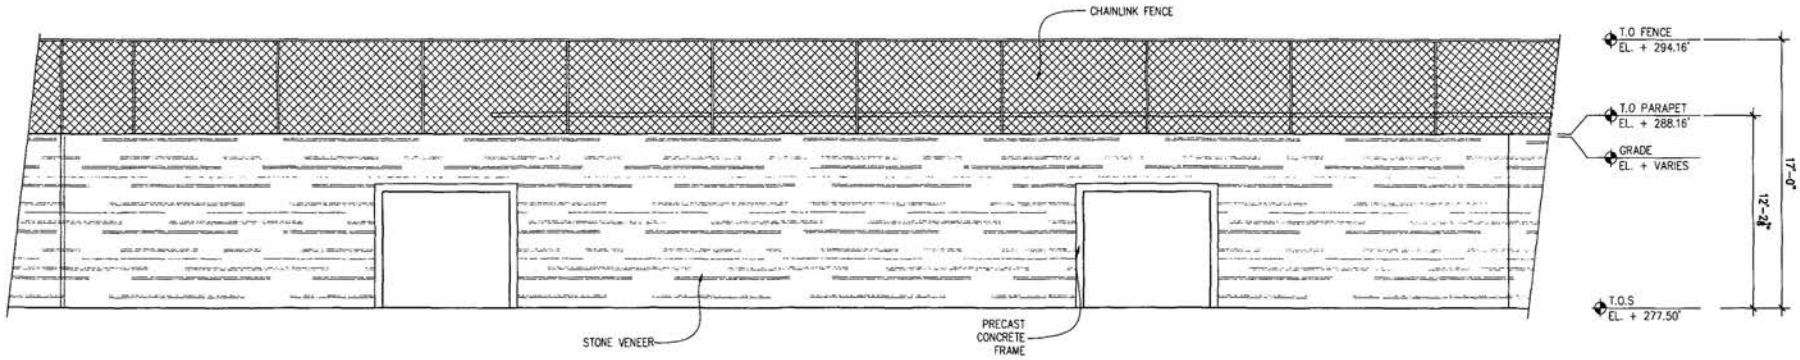

2 ELEVATION

SCALE: 1/8" = 1'-0"

ST. ALBANS SCHOOL

The National Cathedral School For Boys
Mt. St. Alban
Washington, DC 20016-5095

SOM
SKIDMORE, OWINGS & MERRILL LLP
14 Wall Street
New York, NY 10005

ARUP CONSULTING ENGINEERS
155 Avenue of the Americas
New York, NY 10013

WILES MENSCH CORPORATION
11660 Sunrise Valley Drive
Reston, VA 20191

HANSCOMB FAITHFUL & GOULD
11 East 26th Street
New York, NY 10010

ARIETTA LANDSCAPE ARCHITECTS LLC
4241 Connecticut NW
Washington, DC 20008

RICHARD BURCK & ASSOCIATES
7 Davis Square
Somerville, MA 02144

RECEIVED
D.C. OFFICE OF ZONING
2005 MAY 31 PM 2:47

NORTH ARROW

GRAPHIC SCALE
0 4' 8' 16'


SCALE
1/8" = 1'-0"

SHEET TITLE
ATHLETIC FIELDS TENNIS PAVILION


DATE
MAY 31, 2005

PHASE
BZA


SHEET NO.
A-211

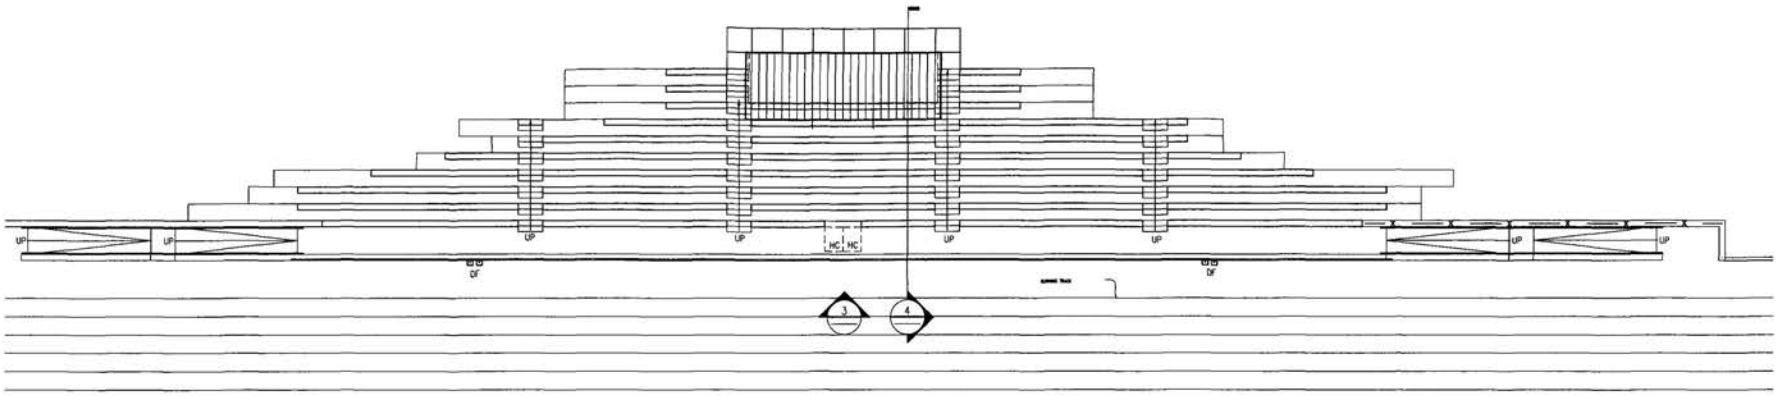


1 SEATING PLAN
SCALE: 1"=20'-0"

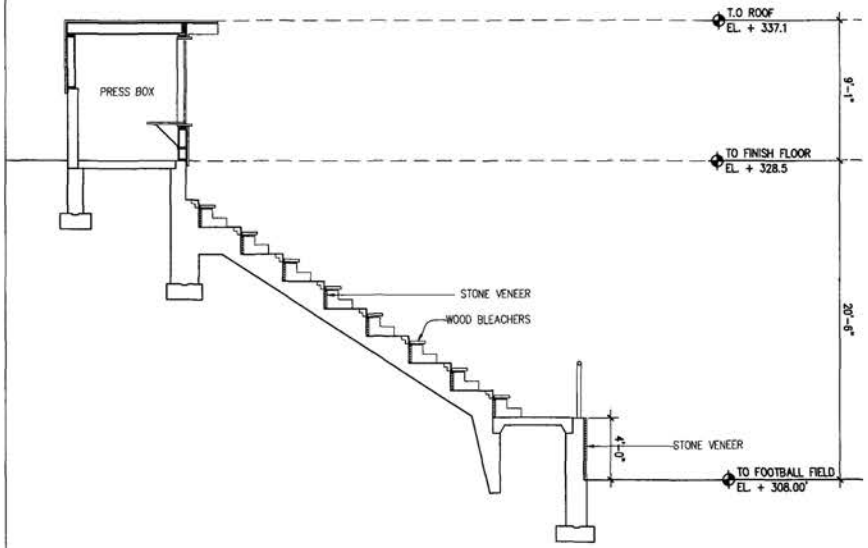

4 SECTION
SCALE: 1/8" = 1'-0"

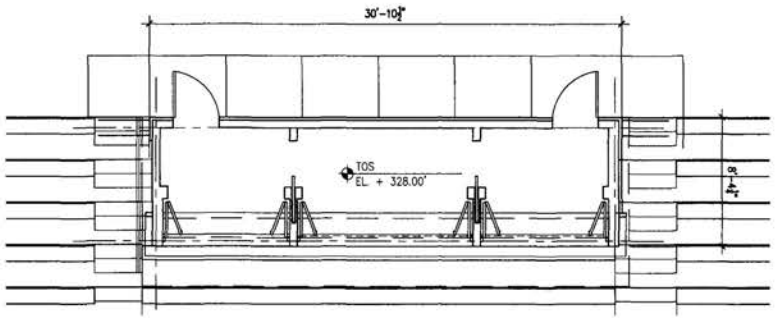

2 PRESS BOX PLAN
SCALE: 1/8" = 1'-0"

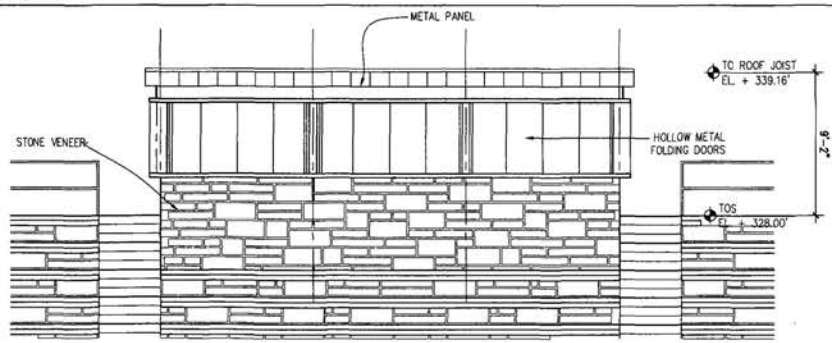

3 SOUTH ELEVATION
SCALE: 1/8" = 1'-0"

ST. ALBANS SCHOOL

The National Cathedral School For Boys
Mt. St. Alban
Washington, DC 20016-5095

SOM
SKIDMORE, OWINGS & MERRILL LLP
14 Wall Street
New York, NY 10005

ARUP CONSULTING ENGINEERS
155 Avenue of the Americas
New York, NY 10013

WILES MENSCH CORPORATION
11950 Sunrise Valley Drive
Reston, VA 20191

HANSCOMB FAITHFUL & GOULD
11 East 26th Street
New York, NY 10010

ARENTZ LANDSCAPE ARCHITECTS LLC
4201 Connecticut NW
Washington, DC 20008

RICHARD BURCK & ASSOCIATES
7 Dana Square
Somerville, MA 02144

RECEIVED
D.C. OFFICE OF PLANNING
2005 MAY 31 PM 2:48

NORTH ARROW

GRAPHIC SCALE


SCALE: AS SHOWN

SHEET TITLE:
ATHLETIC FIELDS PRESS BOX


DATE: MAY 31, 2005

FILE: BZA


SHEET NO.: A-212

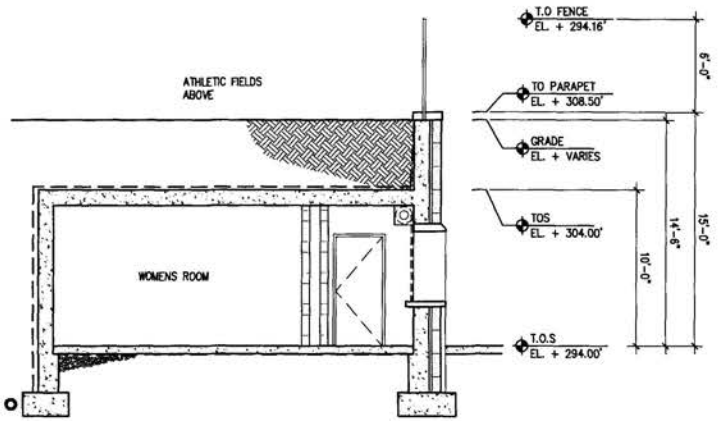

3 **SECTION**
SCALE: 1/8" = 1'-0"

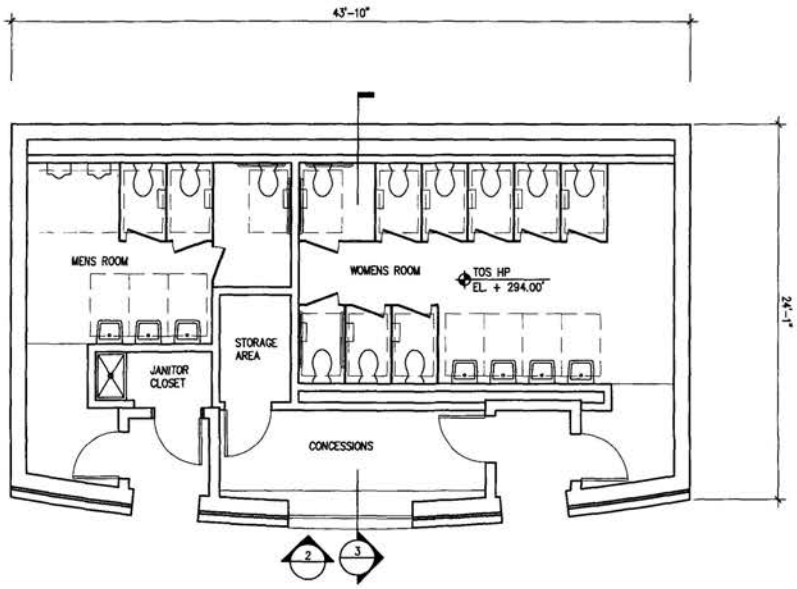

1 **PLAN**
SCALE: 1/8" = 1'-0"

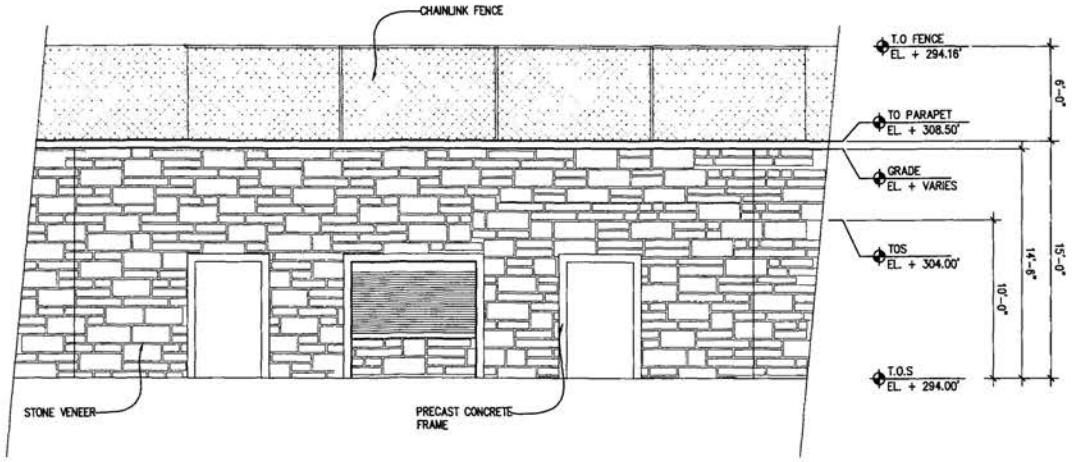

2 **ELEVATION**
SCALE: 1/8" = 1'-0"

ST. ALBANS SCHOOL

The National Cathedral School For Boys
Mt. St. Alban
Washington, DC 20016-5095

SOM
SKIDMORE, OWINGS & MERRILL LLP
14 Wall Street
New York, NY 10005

ARUP CONSULTING ENGINEERS
155 Avenue of the Americas
New York, NY 10013

WILES MENSCH CORPORATION
11960 Sunrise Valley Drive
Reston, VA 20191

HANSCOMB FAITHFUL & GOULD
11 East 26th Street
New York, NY 10010

ARENTZ LANDSCAPE ARCHITECTS LLC
4201 Connecticut NW
Washington, DC 20008

RICHARD BURCK & ASSOCIATES
7 Davis Square
Somerville, MA 02144

RECEIVED
D.C. OFFICE OF ZONING
2005 MAY 31 PM 2:48

NORTH ARROW

GRAPHIC SCALE
0 4' 8' 16'


SCALE
1/8" = 1'-0"

SHEET TITLE
ATHLETIC
FIELDS
CONCESSIONS


DATE
MAY 31, 2005

PER
BZA


SHEET NO.
A-213

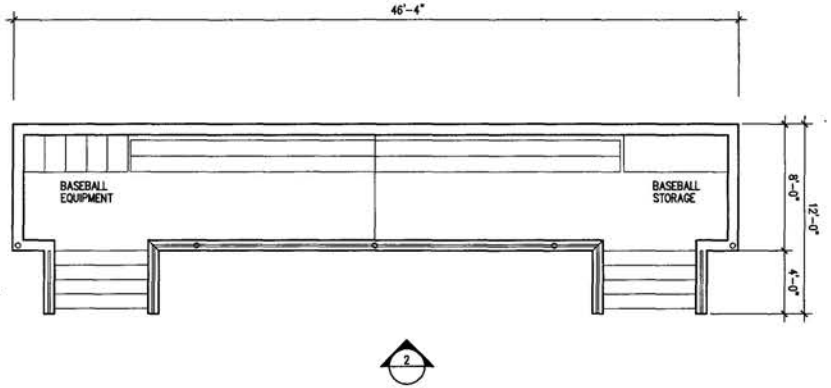

1 DUGOUT "A" & "B" PLAN
SCALE: 1/8" = 1'-0"

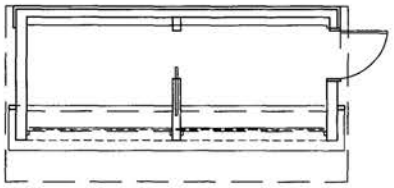

3 BASEBALL PRESS BOX PLAN
SCALE: 1/8" = 1'

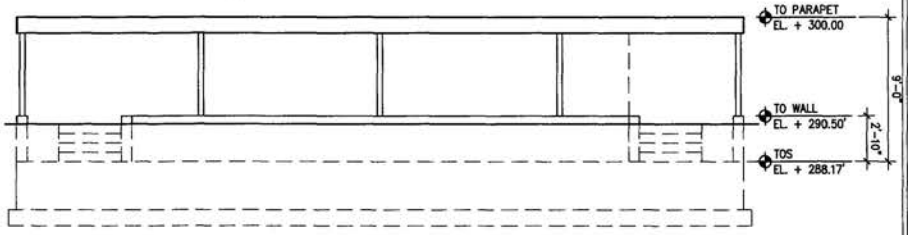

2 DUGOUT "A" & "B" ELEVATION
SCALE: 1/8" = 1'-0"

ST. ALBANS SCHOOL

The National Cathedral School For Boys
Mt. St. Alban
Washington, DC 20016-5095

SOM
SKIDMORE, OWINGS & MERRILL LLP
14 Wall Street
New York, NY 10005

ARUP CONSULTING ENGINEERS
155 Avenue of the Americas
New York, NY 10013

WILES MENSCH CORPORATION
11000 Sunrise Valley Drive
Reston, VA 20191

HANSCOMB FAITHFUL & GOULD
11 East 26th Street
New York, NY 10010

ARENTZ LANDSCAPE ARCHITECTS LLC
4201 Connecticut NW
Washington, DC 20008

RICHARD BURCK & ASSOCIATES
7 Davis Square
Somerville, MA 02144

RECEIVED
D.C. OFFICE OF ZONING
2005 JUN 1 P 2:

NORTH ARROW

GRAPHIC SCALE
0 4' 8' 16'

SCALE:
1/8" = 1'-0"

SHEET TITLE
ATHLETIC FIELDS FACILITY

DATE:
MAY 31, 2005

PHASE:
BZA

SHEET NO.:
A-214



GARFIELD & PILGRIM ROAD VIEW

ST. ALBANS SCHOOL

The National Cathedral School For Boys
Mt. St. Alban
Washington, DC 20016-5095

SOM
SKIDMORE, OWINGS & MERRILL LLP
14 Wall Street
New York, NY 10005

ARUP CONSULTING ENGINEERS
155 Avenue of the Americas
New York, NY 10013

WILES MENSCH CORPORATION
11950 Sunrise Valley Drive
Reston, VA 20191

HANSCOMB FAITHFUL & GOULD
11 East 26th Street
New York, NY 10010

ARENTZ LANDSCAPE ARCHITECTS LLC
4201 Connecticut NW
Washington, DC 20008

RICHARD BURCK & ASSOCIATES
7 Davis Square
Somerville, MA 02144

RECEIVED
D.C. OFFICE OF ZONING
2005 MAY 31 PM 2:48

NORTH ARROW

GRAPHIC SCALE

SCALE:

SHEET TITLE

RENDERING

DATE: MAY 31, 2005

PKG: BZA

SHEET NO.: A-300



GARFIELD & 34TH STREET VIEW

ST. ALBANS SCHOOL

The National Cathedral School For Boys
Mt. St. Alban
Washington, DC 20016-5095

SOM

SKIDMORE, OWINGS & MERRILL LLP
14 Wall Street
New York, NY 10005

ARUP CONSULTING ENGINEERS
155 Avenue of the Americas
New York, NY 10013

WILES MENSCH CORPORATION
11890 Sunrise Valley Drive
Reston, VA 20191

HANSCOMB FAITHFUL & GOULD
11 East 26th Street
New York, NY 10010

ARENTZ LANDSCAPE ARCHITECTS LLC
4201 Connecticut NW
Washington, DC 20008

RICHARD BUROK & ASSOCIATES
7 Davis Square
Somerville, MA 02144

RECEIVED
D.C. OFFICE OF ZONING
2005 MAY 31 PM 2:48

NORTH ARROW

GRAPHIC SCALE

SCALE:

SHEET TITLE

RENDERING

DATE: MAY 31, 2005

PROJ: BZA

SHEET NO.: A-301

Skidmore, Owings & Merrill LLP 2005



34TH STREET VIEW

ST. ALBANS SCHOOL

The National Cathedral School For Boys
Mt. St. Alban
Washington, DC 20016-5095

SOM
SKIDMORE, OWINGS & MERRILL LLP
14 Wall Street
New York, NY 10005

ARUP CONSULTING ENGINEERS
155 Avenue of the Americas
New York, NY 10013

WILES MENSCH CORPORATION
11890 Sunrise Valley Drive
Reston, VA 20191

HANSCOMB FAITHFUL & GOULD
11 East 26th Street
New York, NY 10010

ARENTZ LANDSCAPE ARCHITECTS LLC
4301 Connecticut NW
Washington, DC 20008

RICHARD BURCK & ASSOCIATES
7 Davis Square
Somerville, MA 02144

D.C. OFFICE OF ZONING
RECEIVED
2005 MAY 31 PM 2:48

NORTH ARROW

GRAPHIC SCALE

SCALE:

SHEET TITLE

RENDERING

DATE: MAY 31, 2005

PKG: BZA

SHEET NO.: A-302

Skidmore, Owings & Merrill LLP 2004



VIEW OF HILLSIDE SEATING

ST. ALBANS SCHOOL

The National Cathedral School For Boys
Mt. St. Alban
Washington, DC 20016-5095

SOM
SKIDMORE, OWINGS & MERRILL LLP
14 Wall Street
New York, NY 10005

ARUP CONSULTING ENGINEERS
155 Avenue of the Americas
New York, NY 10013

WILES MENSCH CORPORATION
11680 Sunrise Valley Drive
Reston, VA 20191

HANSCOMB FAITHFUL & GOULD
11 East 26th Street
New York, NY 10010

ARENTZ LANDSCAPE ARCHITECTS LLC
4201 Connecticut NW
Washington, DC 20008

RICHARD BURCK & ASSOCIATES
7 Davis Square
Somerville, MA 02144

RECEIVED
D.C. OFFICE OF ZONING
2005 MAY 31 PM 2:49

NORTH ARROW

GRAPHIC SCALE

SCALE:

SHEET TITLE

RENDERING

DATE: MAY 31, 2005

PHASE: BZA

SHEET NO.: A-303

Skidmore, Owings & Merrill LLP 2005