



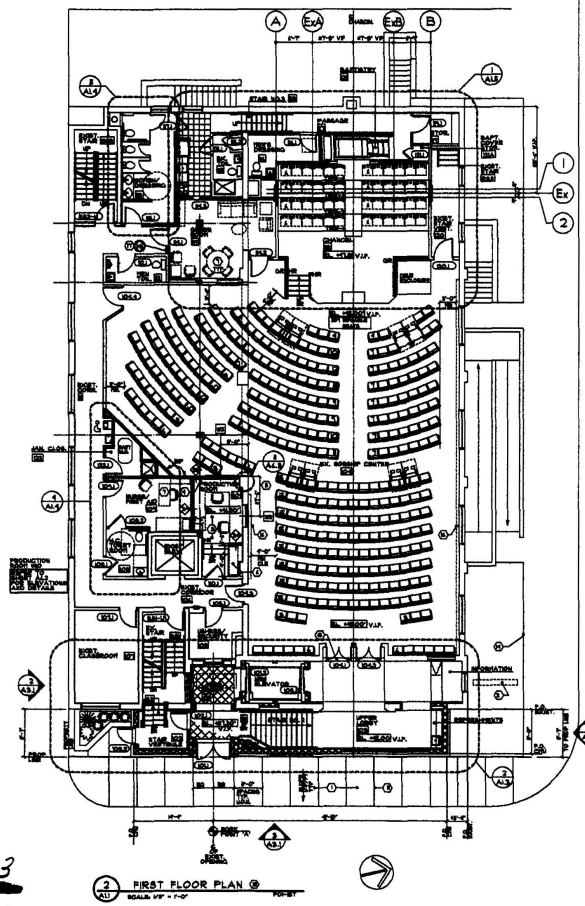


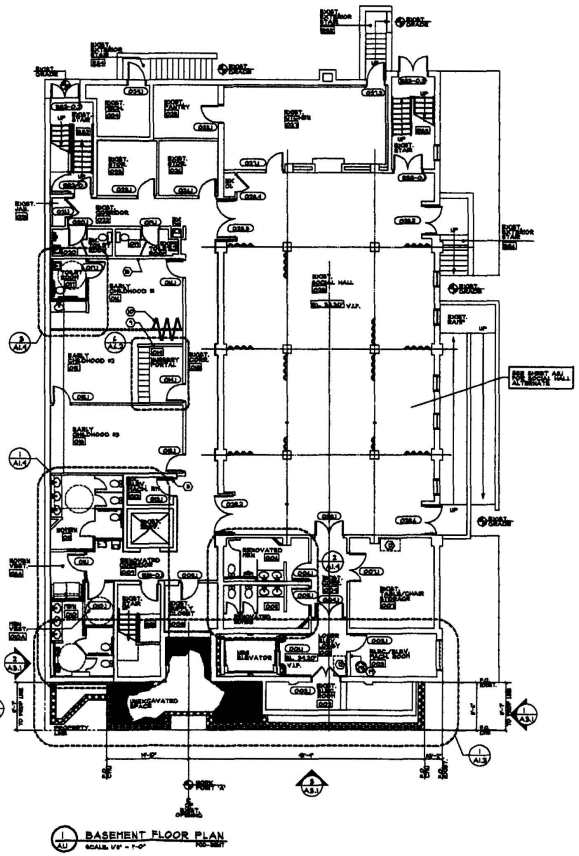

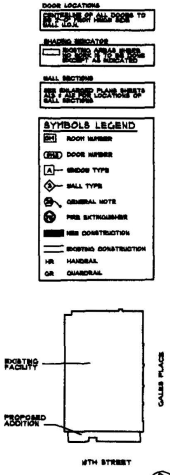

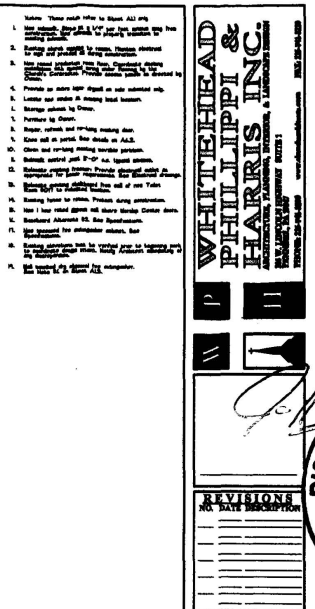


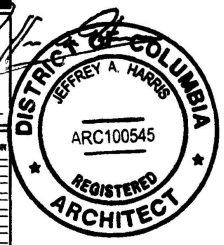

RECEIVED
D.C. OFFICE OF ZONING
2005 MAR -6 PM 12:36


BZA
Case No. 17343
Exhibit No. 11

Board of Zoning Adjustment
District of Columbia
CASE NO. 17343
EXHIBIT NO. 11

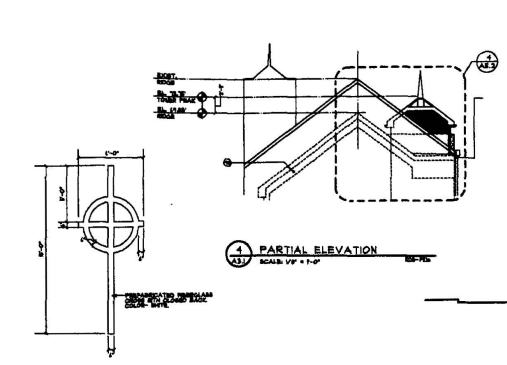


4 A3.1 PARTIAL ELEVATION
SCALE: 1/8" = 1'-0"


4 A3.1 CROSS ELEVATION
SCALE: 1/8" = 1'-0"

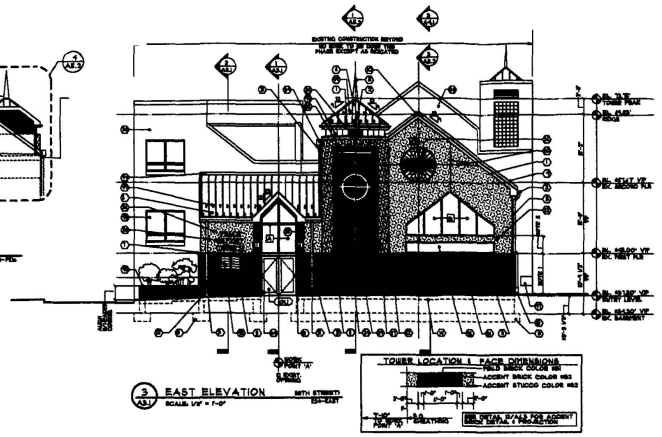


3 A3.1 EAST ELEVATION
SCALE: 1/8" = 1'-0"

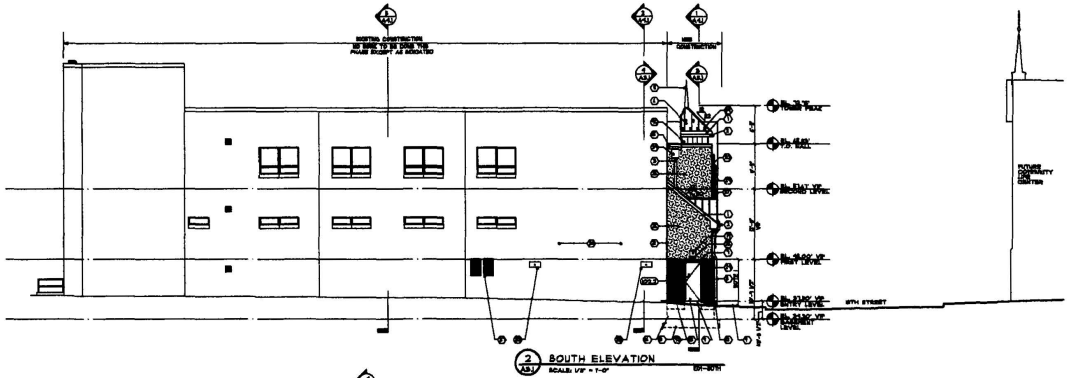


2 A3.1 SOUTH ELEVATION
SCALE: 1/8" = 1'-0"

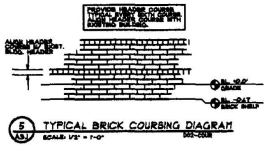

5 A3.1 TYPICAL BRICK COURSING DIAGRAM
SCALE: 1/2" = 1'-0"

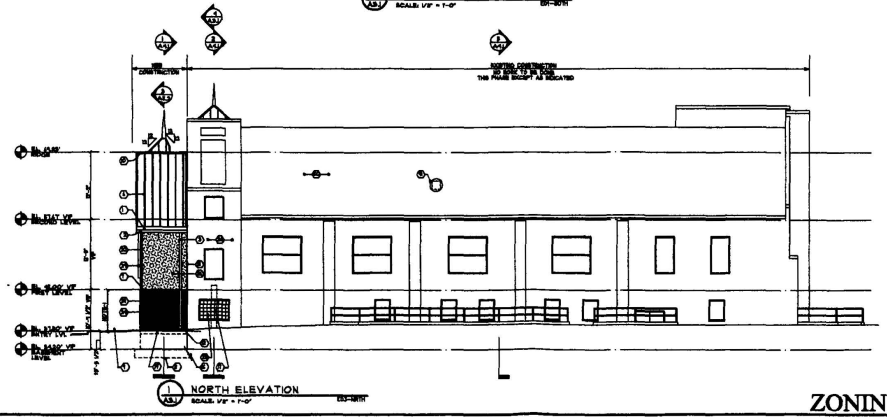

1 A3.1 NORTH ELEVATION
SCALE: 1/8" = 1'-0"

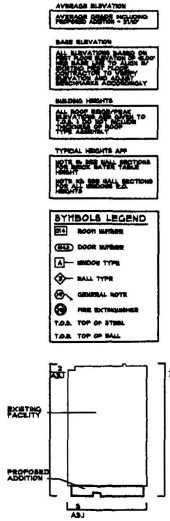

KEY PLAN

ZONING SUBMISSION 03.21.05

WHITEHEAD PHILLIPPI & HARRIS INC.

REVISIONS
NO. DATE DESCRIPTION

RECEIVED
D.C. OFFICE OF
2005 APR -6 P 12:

DISTRICT OF COLUMBIA
JEFFREY A. HARRIS
ARC100545
REGISTERED
ARCHITECT

Project Title
PEACE BAPTIST CHURCH
Renovations and Additions
712 16th Street NE
Washington, DC 20002-7210

Sheet Title
ELEVATIONS

Drawn TWB
Scale AS NOTED
Approved
Date 7/03
Project Number 7103-SC ELEVATION
Sheet A3.1