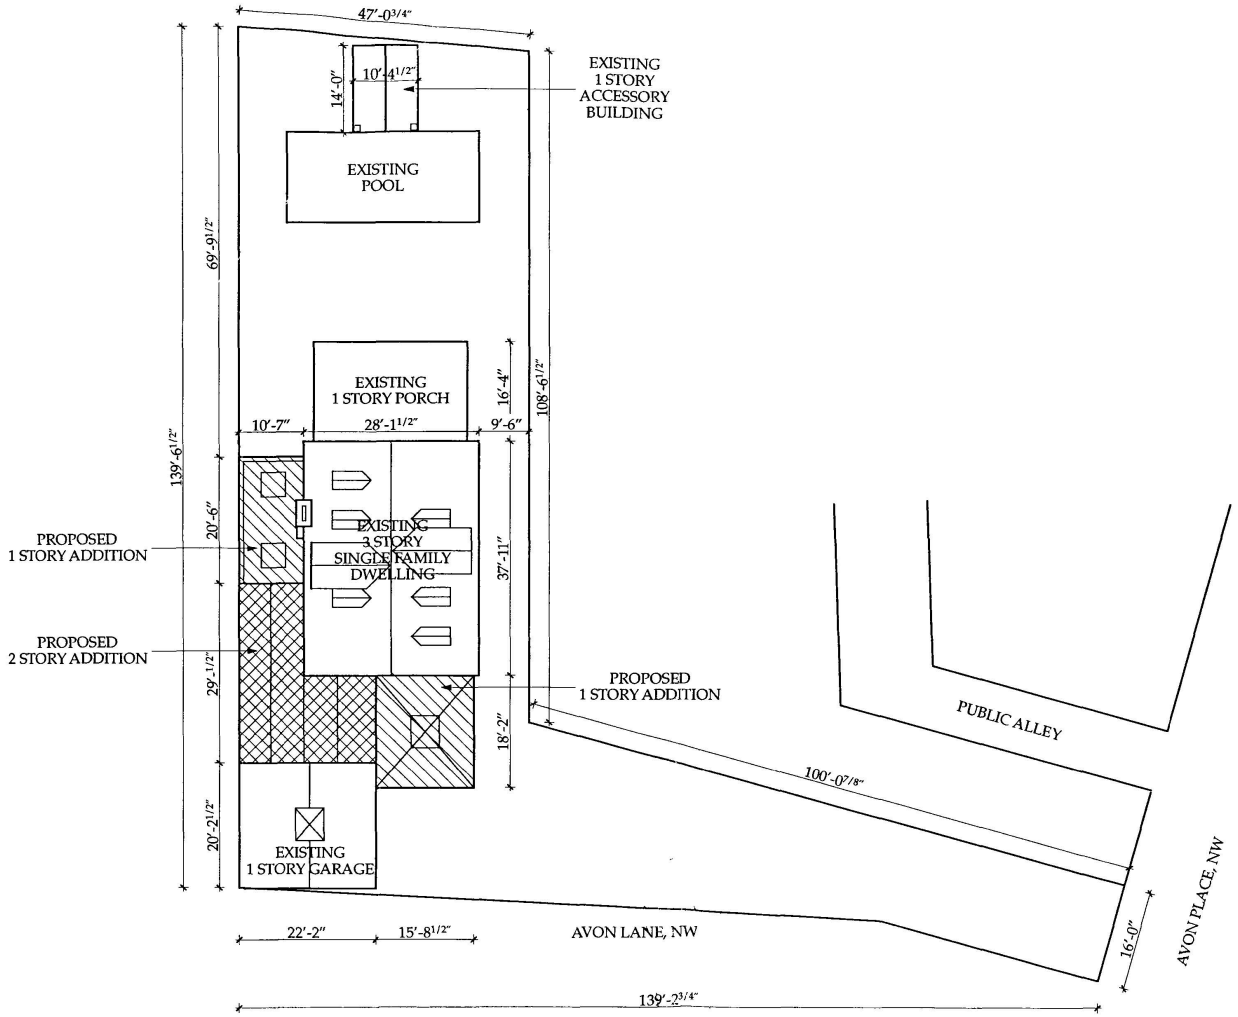


1 PROPOSED SITE PLAN

CASE No. 17355
EXHIBIT No. 8


OUTERBRIDGE HORSEY ASSOCIATES, PLLC
1228 1/2 31ST STREET, NW WASHINGTON, DC 20007
TEL 202.333.3533 FAX 202.333.3533
COPYRIGHT 2005 OUTERBRIDGE HORSEY ASSOCIATES, PLLC

STETTINIUS HOUSE
3051 AVON LANE
WASHINGTON, D.C.

ASK
4.25b

SCALE: 1" = 20'-0"
DATE: April 25, 2005

Board of Zoning Adjustment
District of Columbia
CASE NO. 17355

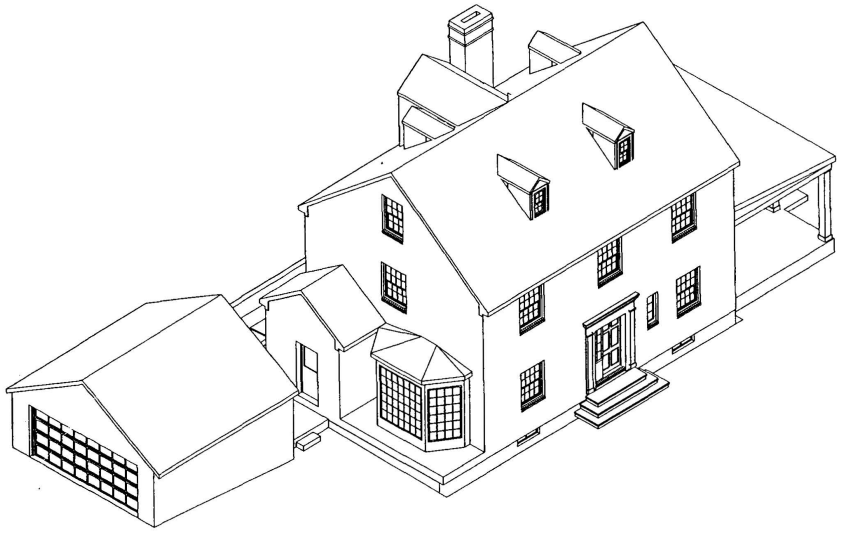

1 EXISTING ISOMETRIC VIEW FROM SOUTHEAST



2 PROPOSED ISOMETRIC VIEW FROM SOUTHEAST


2005 JUN 07 PM 1:20

ASK
4.25c


SCALE: 1/16" = 1'-0"
DATE: April 25, 2005

STETTINIUS HOUSE
3051 AVON LANE
WASHINGTON, D.C.

OUTERBRIDGE HORSEY ASSOCIATES, PLLC
1228 1/2 31ST STREET, NW WASHINGTON, DC 20007
TEL: 202.337.7334 FAX: 202.337.7331
COPYRIGHT 2005 OUTERBRIDGE HORSEY ASSOCIATES, PLLC

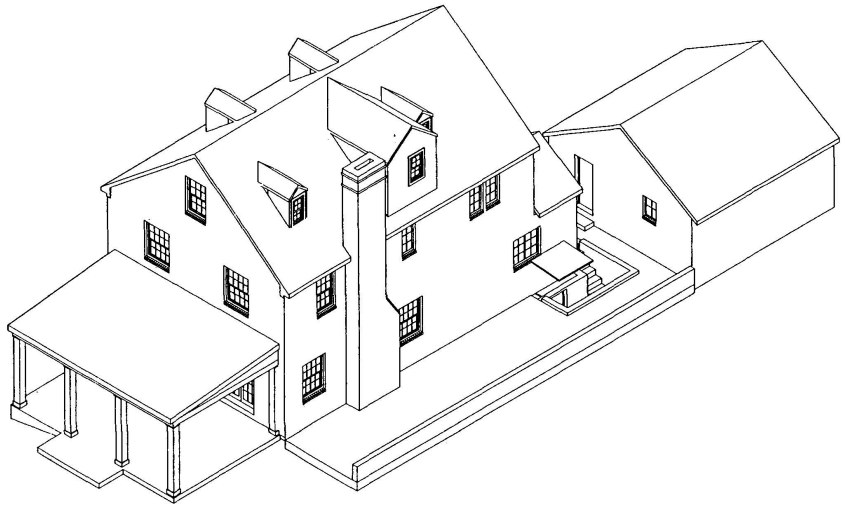

1 EXISTING ISOMETRIC VIEW FROM NORTHWEST

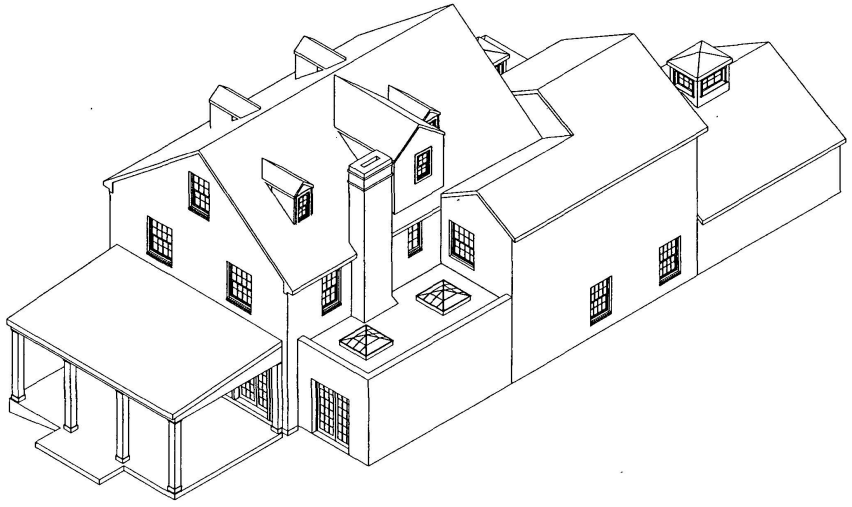


2 PROPOSED ISOMETRIC VIEW FROM NORTHWEST

205 102 29 Fl 1: 20

ASK 4.25d	SCALE: 1/16" = 1'-0"	STETTINIUS HOUSE 3051 AVON LANE WASHINGTON, D.C.	OUTERBRIDGE HORSEY ASSOCIATES, PLLC 1228 1/2 31ST STREET, NW WASHINGTON, DC 20007 TEL 202 337 7701 FAX 202 337 7711 COPYRIGHT 2005 OUTERBRIDGE HORSEY ASSOCIATES, PLLC
	DATE: April 25, 2005		


1

EXISTING FIRST FLOOR PLAN

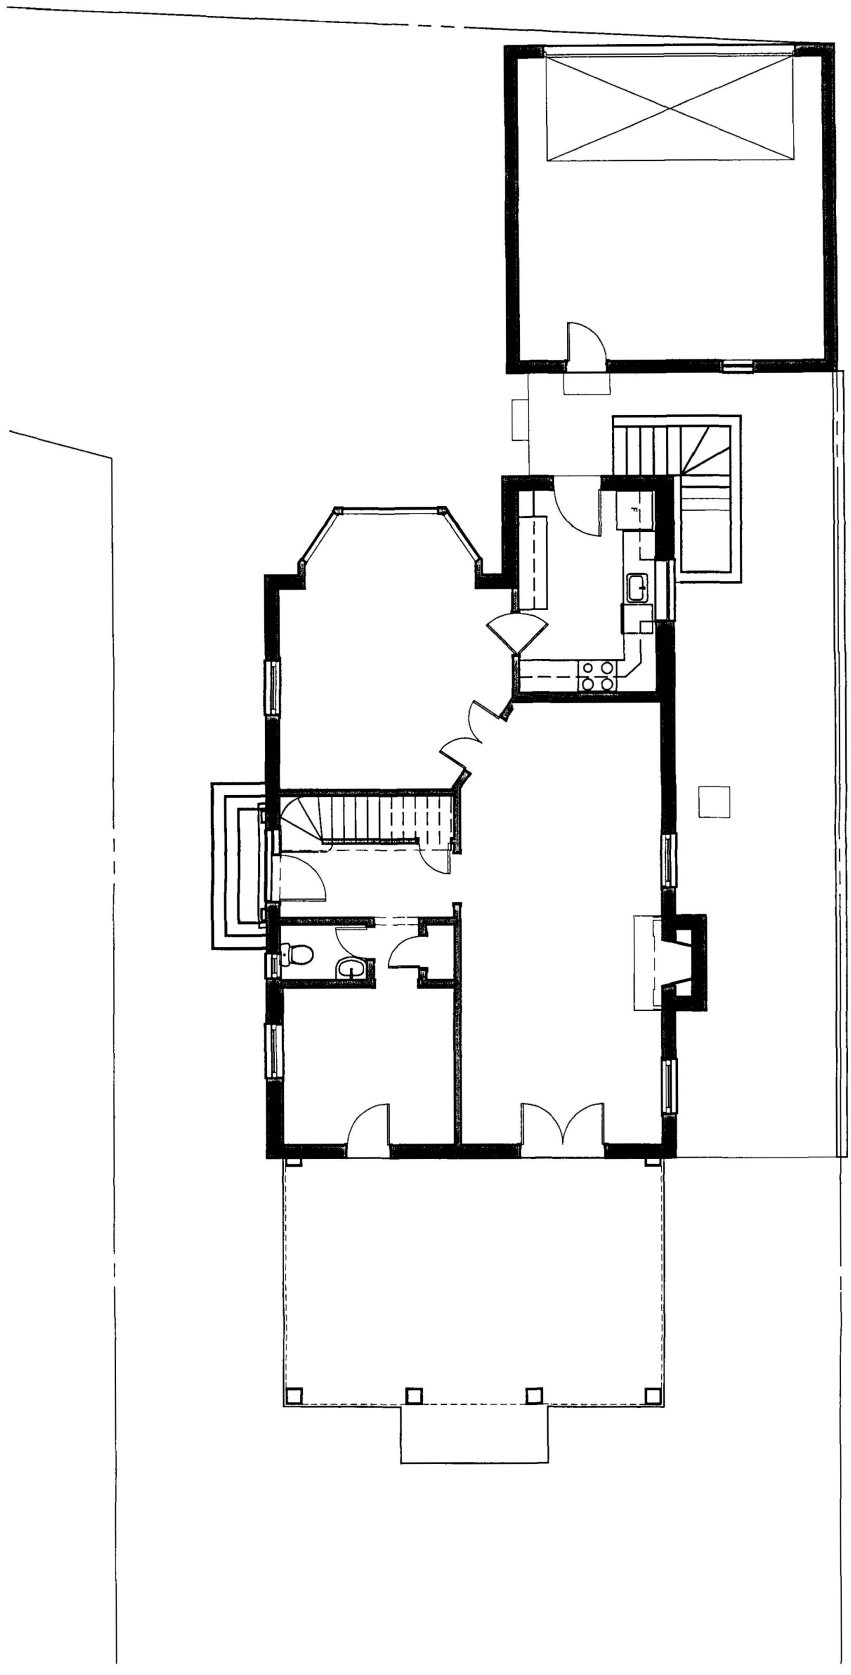

N

ASK 4.25e	SCALE: 1/8" = 1'-0"	STETTINIUS HOUSE 3051 AVON LANE WASHINGTON, D.C.	OUTERBRIDGE HORSEY ASSOCIATES, PLLC 1228 1/2 31ST STREET, NW WASHINGTON, DC 20007 TEL. 202 337 7334 FAX. 202 337 7331
	DATE: April 25, 2005		COPYRIGHT 2005 OUTERBRIDGE HORSEY ASSOCIATES, PLLC

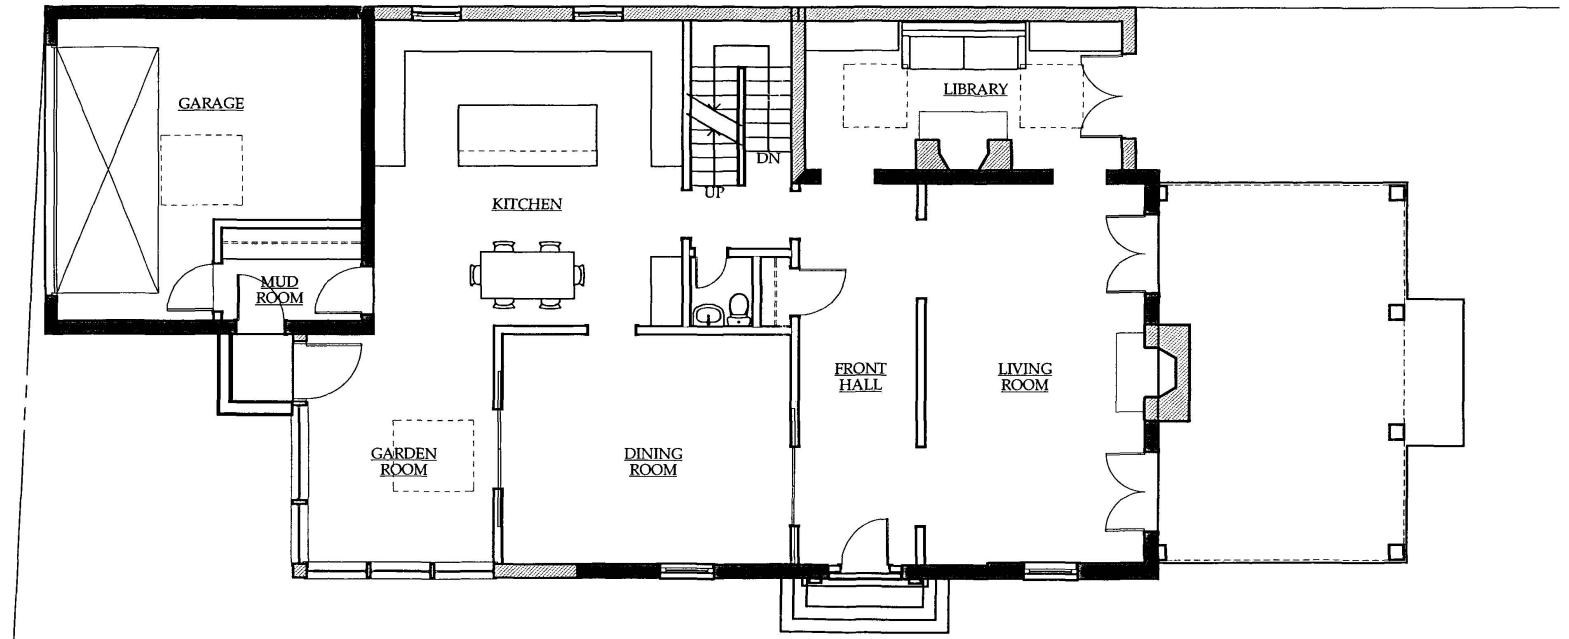

1 PROPOSED FIRST FLOOR PLAN

OUTERBRIDGE HORSEY ASSOCIATES, PLLC
1228 1/2 31ST STREET, NW WASHINGTON, DC 20007
TEL. 202 337 7334 FAX: 202 337 7331
COPYRIGHT 2005 OUTERBRIDGE HORSEY ASSOCIATES, PLLC


STETTINIUS HOUSE
3051 AVON LANE
WASHINGTON, D.C.

ASK
4.25f

SCALE: 1/8" = 1'-0"
DATE: April 25, 2005


1

EXISTING SECOND FLOOR PLAN

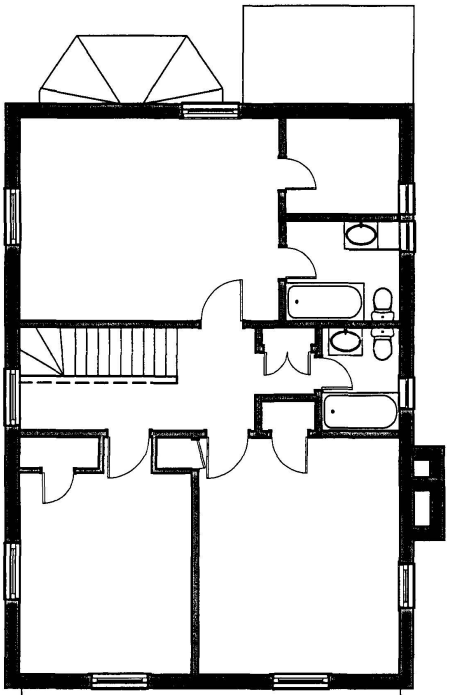

N

ASK 4.25g	SCALE: 1/8" = 1'-0"	STETTINIUS HOUSE 3051 AVON LANE WASHINGTON, D.C.	OUTERBRIDGE HORSEY ASSOCIATES, PLLC 1228 1/2 31ST STREET, NW WASHINGTON, DC 20007 TEL. 202 337 7334 FAX. 202 337 7331
	DATE: April 25, 2005		COPYRIGHT 2005 OUTERBRIDGE HORSEY ASSOCIATES, PLLC

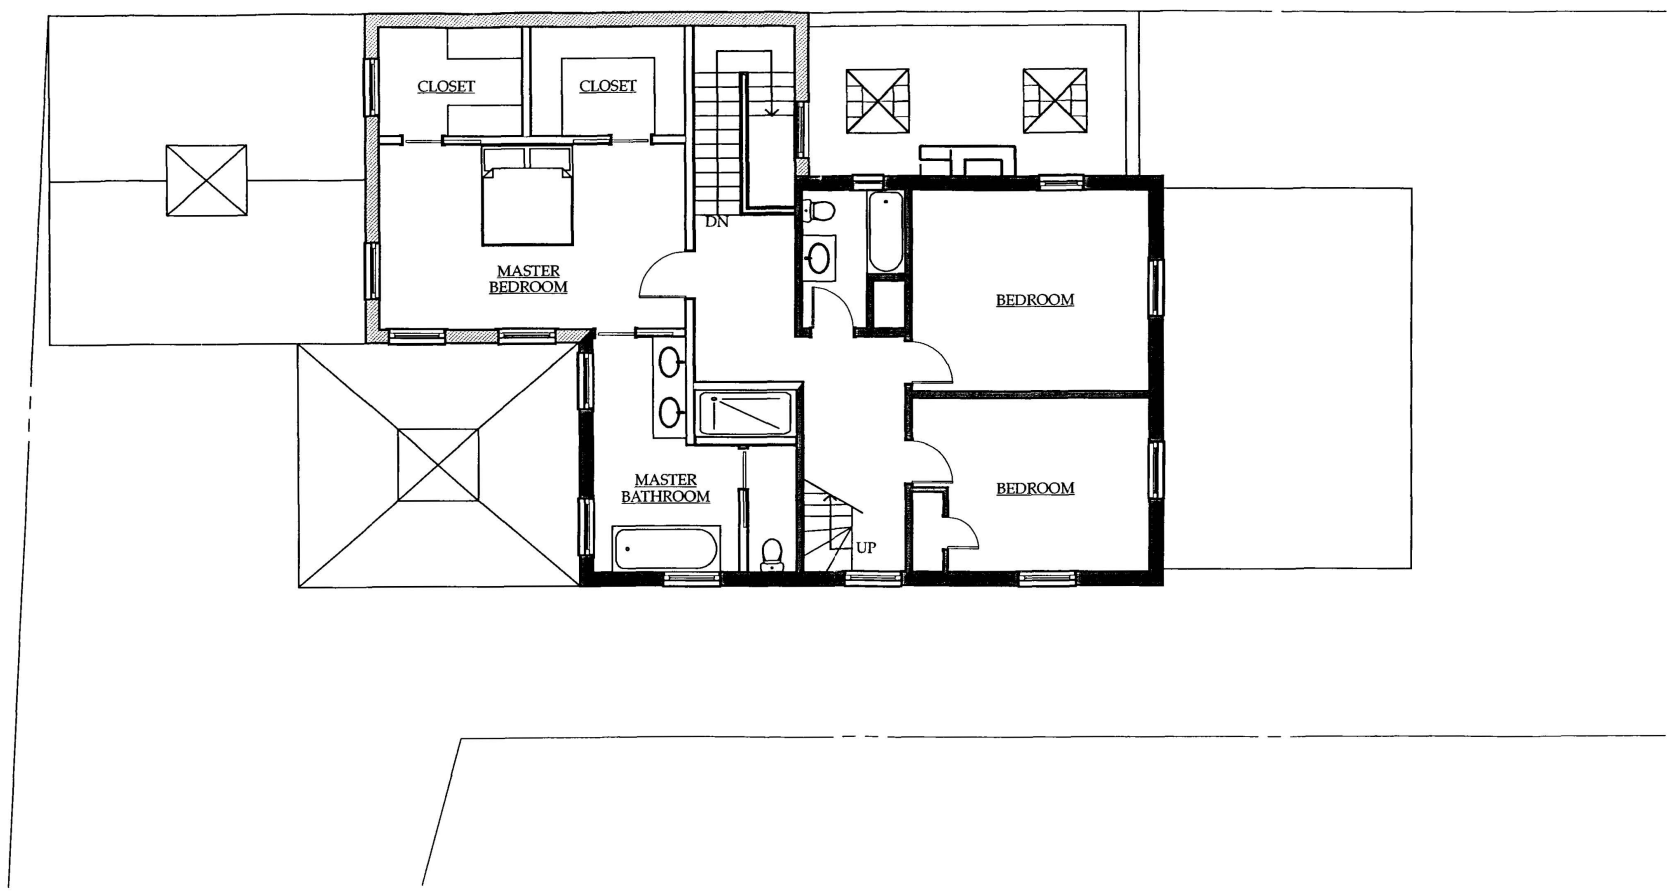

1 PROPOSED SECOND FLOOR PLAN

ASK 4.25h	SCALE: 1/8" = 1'-0"	STETTINIUS HOUSE 3051 AVON LANE WASHINGTON, D.C.	OUTERBRIDGE HORSEY ASSOCIATES, PLLC 1228 1/2 31ST STREET, NW WASHINGTON, DC 20007 TEL 202.333.3533 FAX 202.333.3534 COPYRIGHT 2005 OUTERBRIDGE HORSEY ASSOCIATES, PLLC
	DATE: April 25, 2005		



1 EXISTING SOUTH ELEVATION



2 PROPOSED SOUTH ELEVATION



3 EXISTING NORTH ELEVATION




4 PROPOSED NORTH ELEVATION

OUTERBRIDGE HORSEY ASSOCIATES, PLLC
1228 1/2 21ST STREET, NW WASHINGTON, DC 20007
TEL: 202.337.7334 FAX: 202.337.7331
COPYRIGHT 2005 OUTERBRIDGE HORSEY ASSOCIATES, PLLC


STETTINIUS HOUSE
3051 AVON LANE
WASHINGTON, D.C.

ASK 4.25i
SCALE: 1/8" = 1'-0"
DATE: April 25, 2005

2 PROPOSED EAST ELEVATION

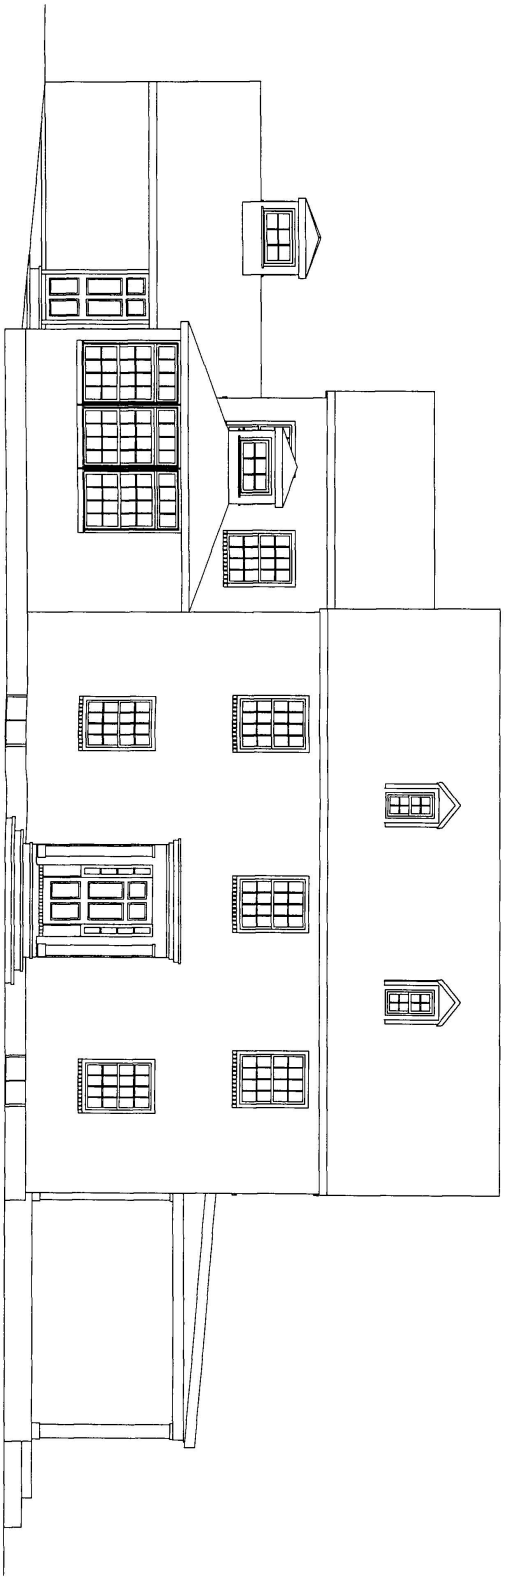


1 EXISTING EAST ELEVATION

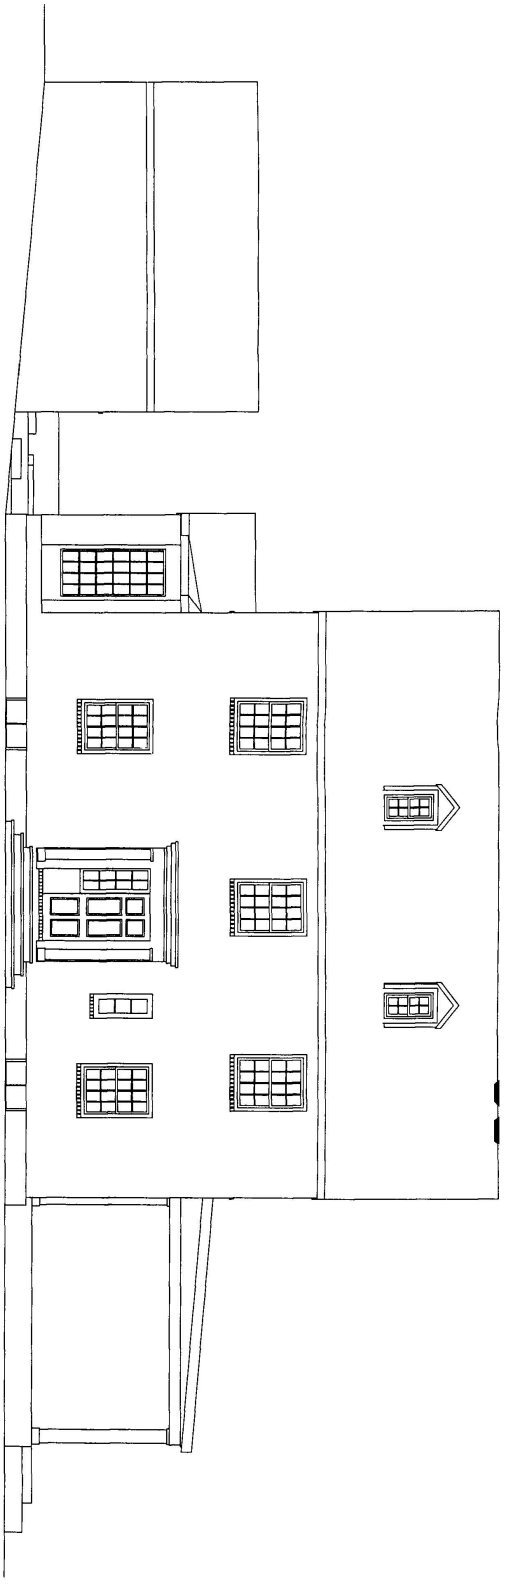


2005 APR 29 PM 1:21
D.C. Preservation

ASK 4.25j	SCALE: 1/8" = 1'-0"	STETTINIUS HOUSE	OUTERBRIDGE HORSEY ASSOCIATES, PLLC
	DATE: April 25, 2005	3051 AVON LANE WASHINGTON, D.C.	1228 1/2 31ST STREET, NW WASHINGTON, DC 20007 TEL. 202 337 7334 FAX. 202 337 7331

COPYRIGHT 2005 OUTERBRIDGE HORSEY ASSOCIATES, PLLC

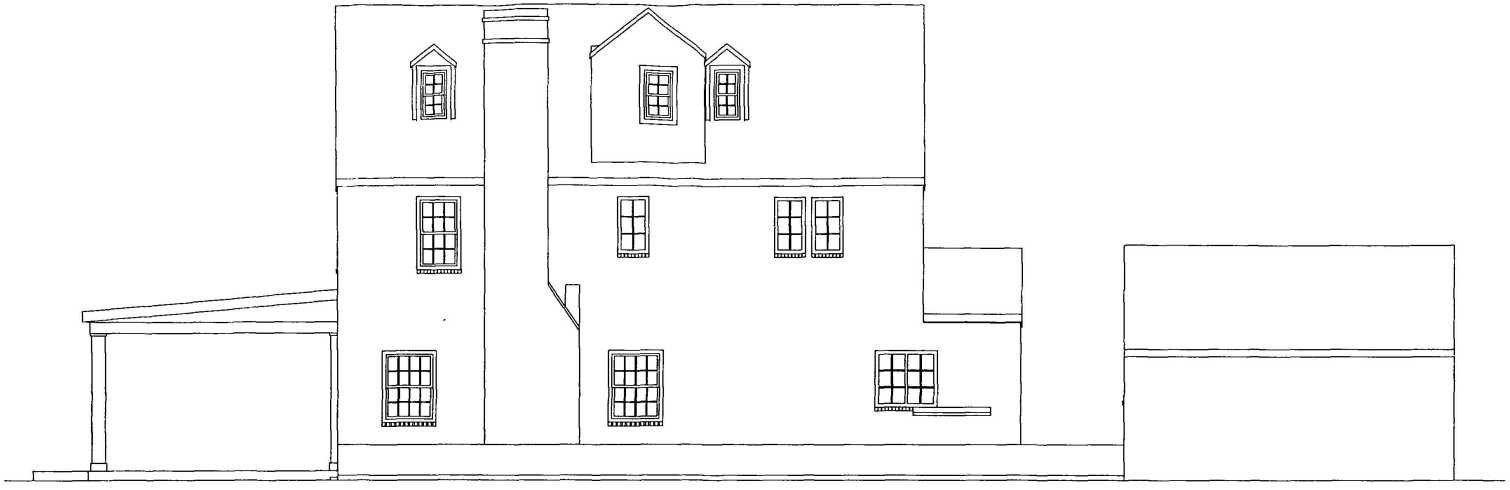

1 EXISTING WEST ELEVATION

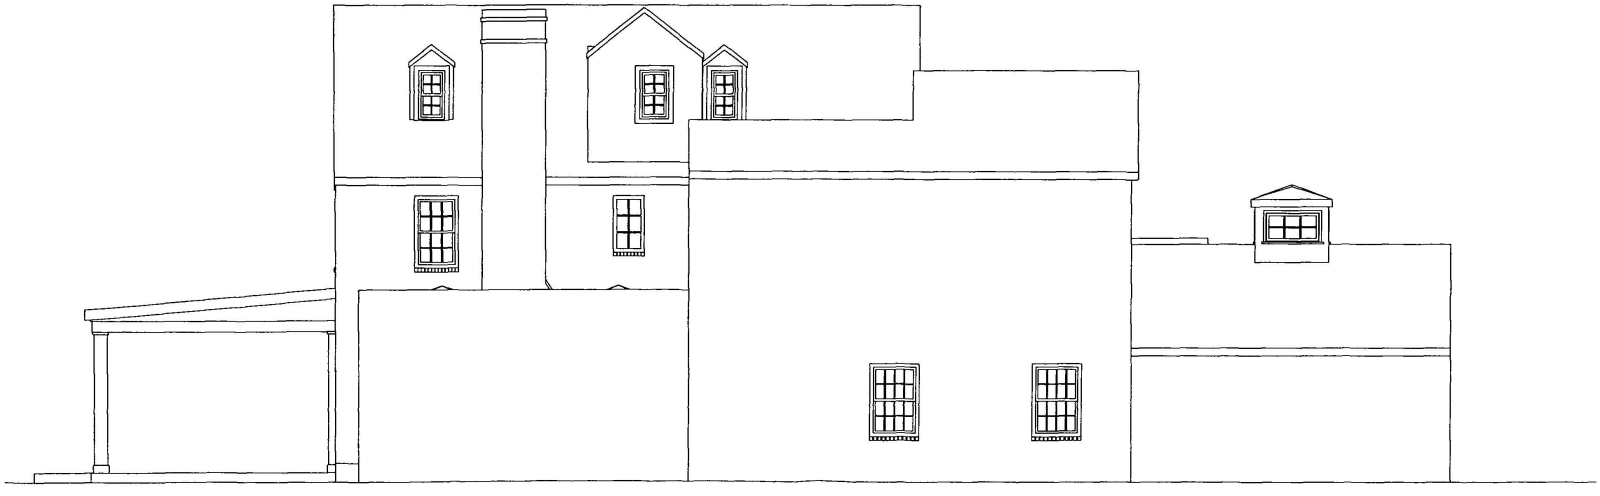

2 PROPOSED WEST ELEVATION

OUTERBRIDGE HORSEY ASSOCIATES, PLLC
1226 1/2 31ST STREET, NW WASHINGTON, DC 20007
TEL. 202.337.7334 FAX. 202.337.7331
COPYRIGHT 2005 OUTERBRIDGE HORSEY ASSOCIATES, PLLC

STETTINIUS HOUSE
3051 AVON LANE
WASHINGTON, D.C.

ASK
4.25k

SCALE: 1/8" = 1'-0"

DATE: April 25, 2005