
RECEIVED
D.C. OFFICE OF ZONING
2015 MAY 10 AM 11: 30

BZA
Case No. 17363
Exhibit No. 17

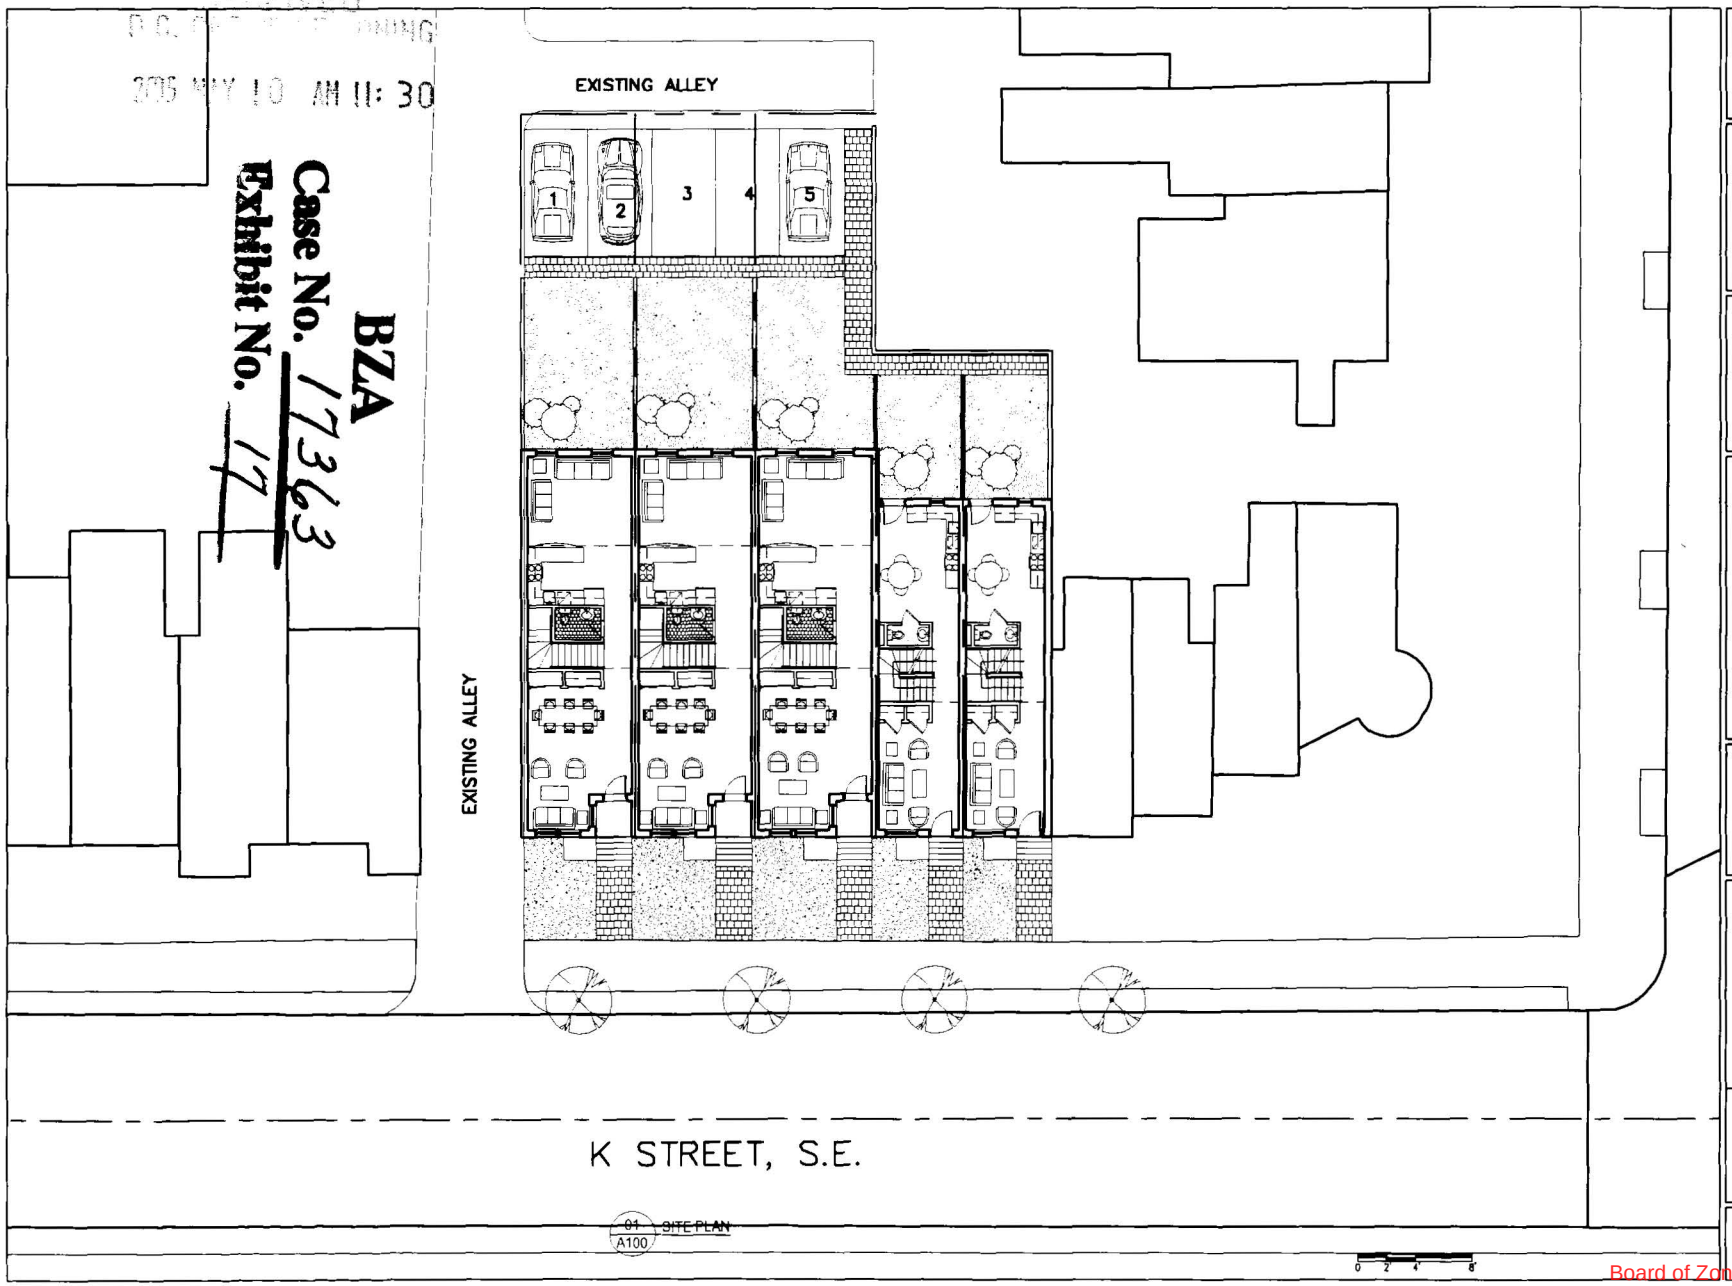

PG Architects, PLLC

CONSULTANTS

RaSTL DESIGNERS, INC.
3223 Grace Street, NW
Washington DC 20007
202.457.1100 (p) 202.457.1101 (f)

MONOGRAM LOFTS
1114 K STREET, S.E.
Washington, DC

SEAL

SCALE: AS NOTED
DRAWN BY: CHECKED:
ISSUED: DATE:
REVISIONS:

COPYRIGHT © SMITH PG ARCHITECTS, PLLC

SITE PLAN

A 100

Board of Zoning Adjustment
District of Columbia
CASE NO. 17363
EXHIBIT NO. 17

Case # 17363