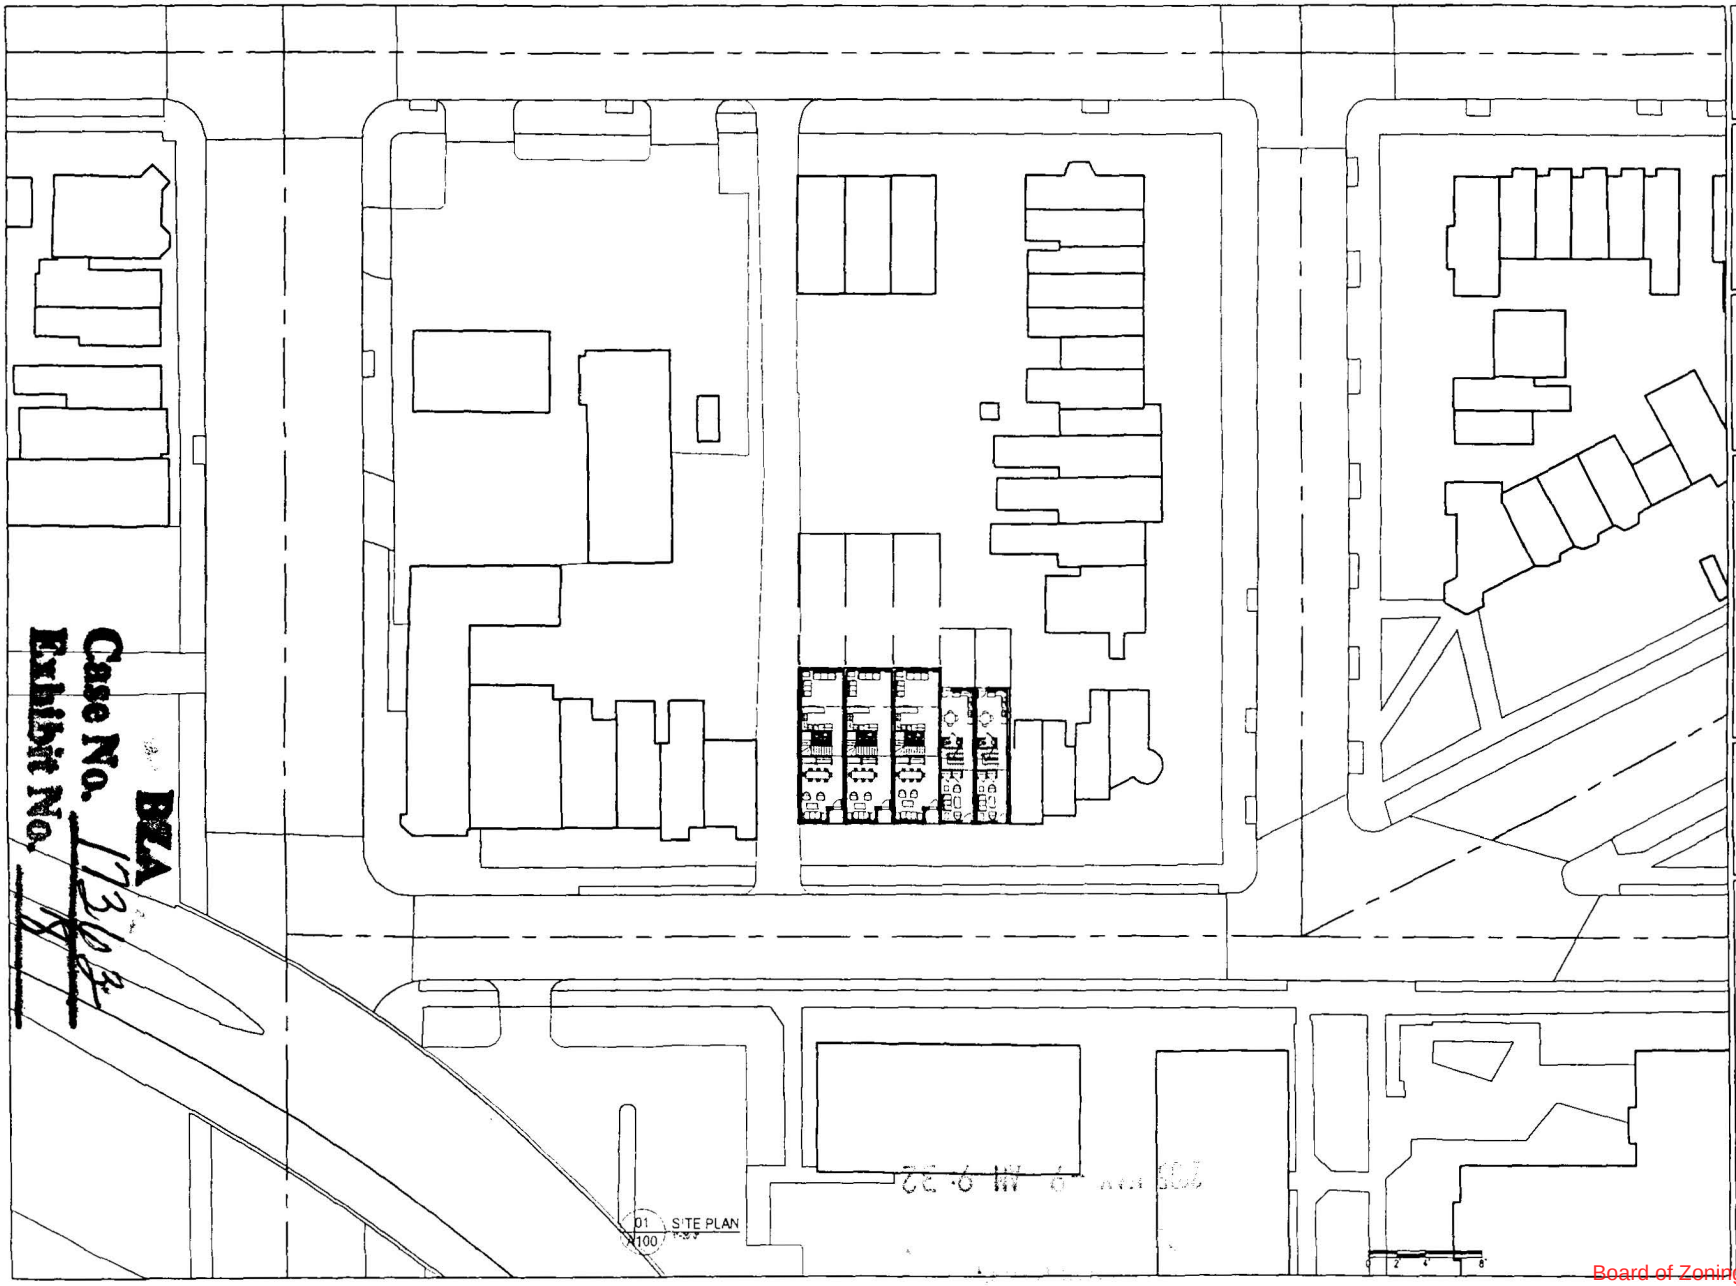


BZA
Case No. 17363
Exhibit No. 8

CONSULTANTS


MONOGRAM LOFTS

SITE PLAN

SMALL

A 100

Board of Zoning Adjustment
District of Columbia
CASE NO. 17363
EXHIBIT NO. 8

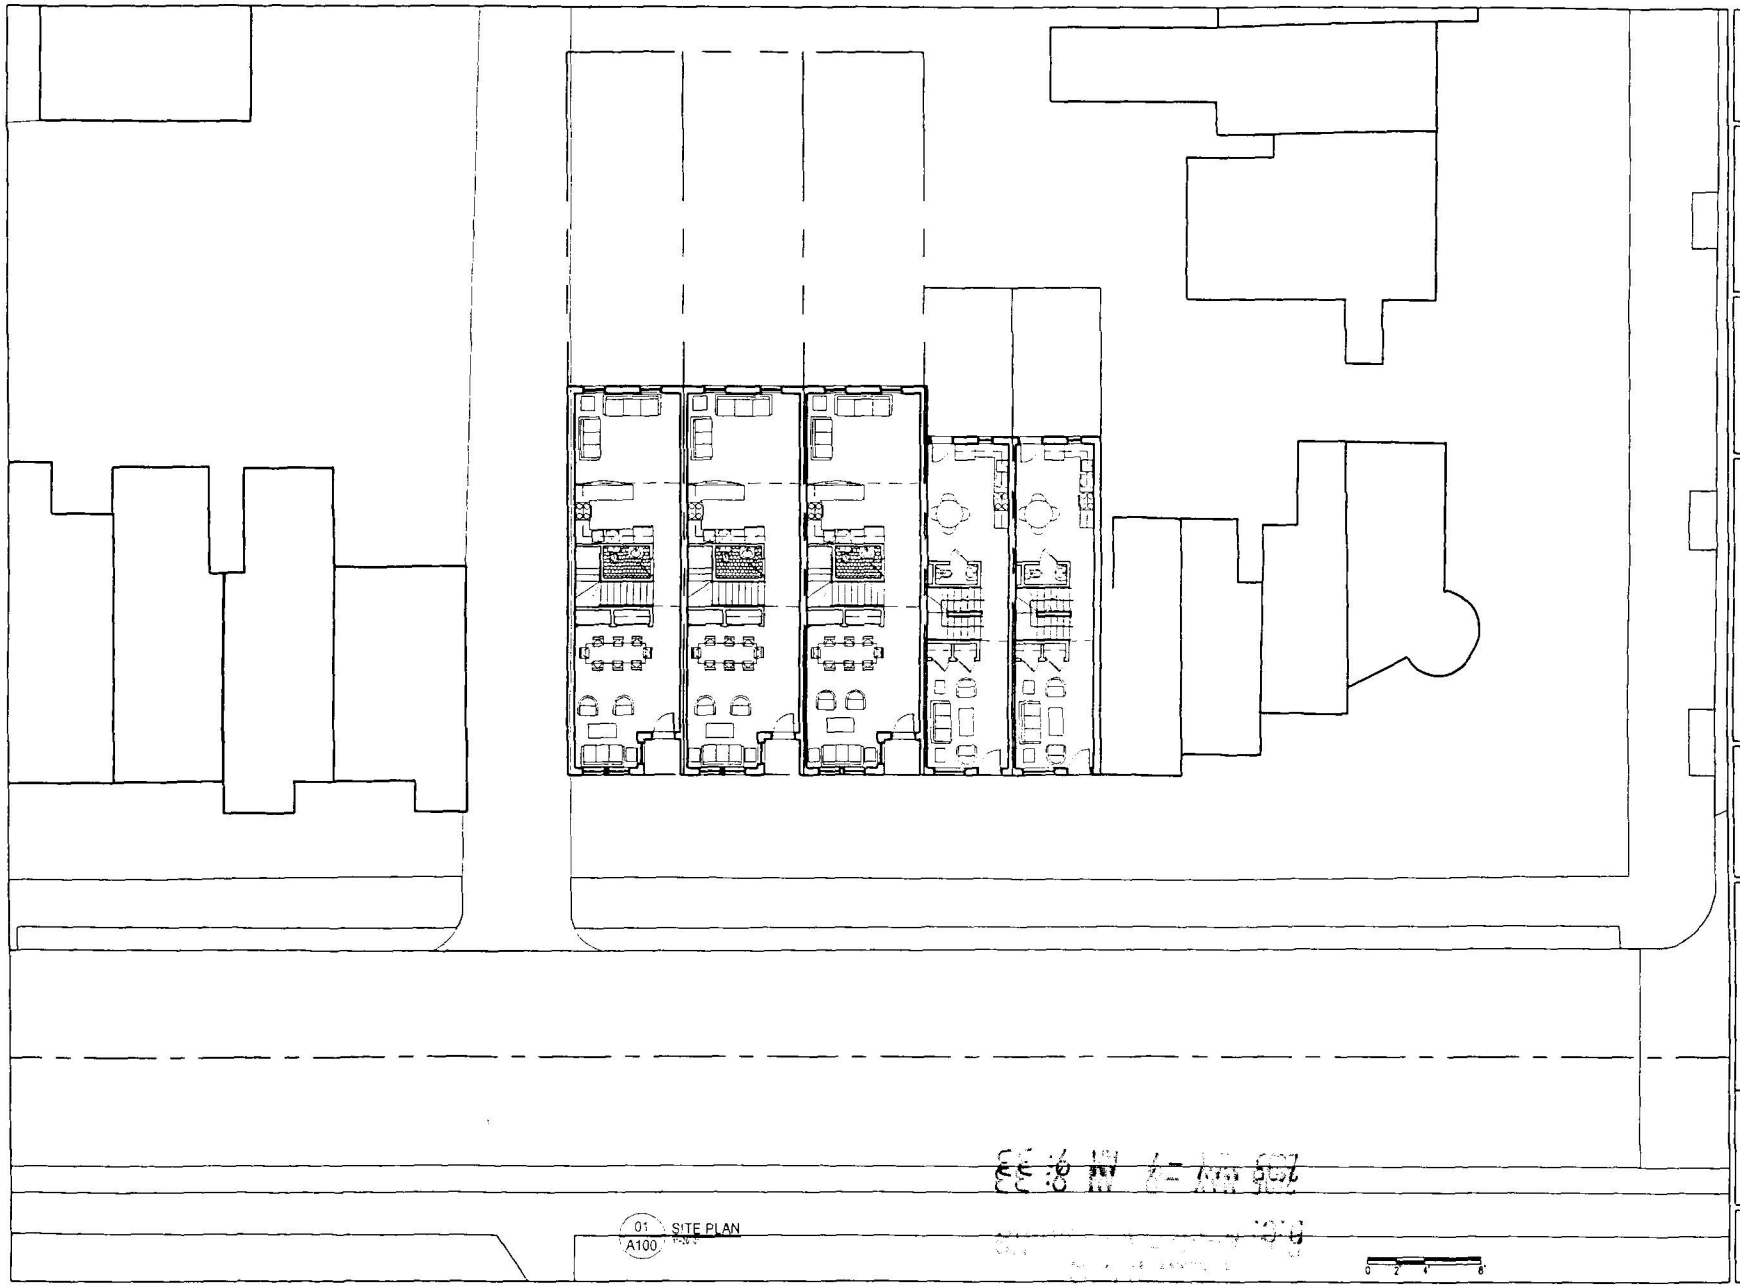

01 SITE PLAN
A100

0 2 4 8

PG Architects, PLLC

CONSULTANTS

RESTL DESIGNERS, INC
3223 Grace Street, NW
Washington, DC 20007
202.457.1100 (p); 202.457.1101 (f)

MONOGRAM LOFTS
1114 K STREET, S.E.
Washington, DC

SCALE: AS NOTED
DRAWN BY:
CHECKED BY:
ISSUED:
DATE:
REVISIONS:

COPYRIGHT © 2005 PG ARCHITECTS, PLLC

SITE PLAN
ENLARGED.

A 100



01 / A105 ELEVATION

CONSULTANTS

ReSTL DESIGNERS, INC.
3223 Grace Street, NW
Washington, DC 20007
202.457.1100 (p) 202.457.1101 (f)

MONOGRAM LOFTS
1114 K STREET, S.E.
Washington, DC

SEA

SCALE: AS NOTED
DRAWN BY: CHECKED BY:
ISSUED: DATE:

REVISIONS

COPYRIGHT, © 2005 PCN ARCHITECTS, PLLC

ELEVATION

A 105



01 / A101 FIRST FLOOR PLAN

0 2 4 8

CONSULTANTS

ReSTL DESIGNERS, INC.
3223 Grace Street, NW
Washington, DC 20007
202.457.1100 (p) 202.457.1101 (f)

MONOGRAM LOFTS
1114 K STREET, S.E.
Washington, DC

SEAL

SCALE: AS NOTED
DRAWN BY: CHECKED BY:

ISSUED DATE


REVISIONS

COPYRIGHT © 2005 PGN ARCHITECTS, PLLC

FIRST FLOOR PLAN

A 101

XTITLE.DWG

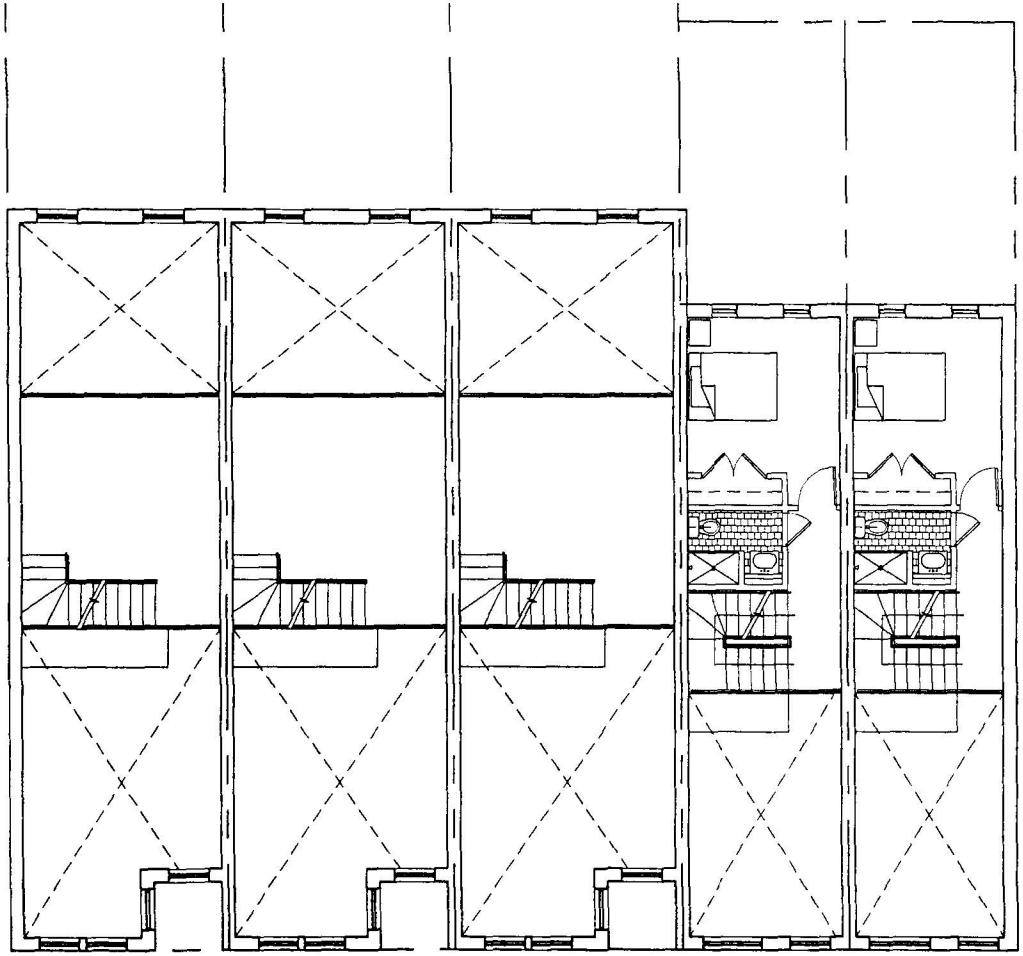

01 / A102 SECOND FLOOR PLAN

0 2' 4' 8'

PGN Architects, PLLC
1420 Jefferson Place, NW, Washington, DC 20036
202.822.0800 (p) 202.822.0808 (f)

CONSULTANTS

ReSTL DESIGNERS, INC
3223 Grace Street, NW
Washington, DC 20007
202.457.1100 (p) 202.457.1101 (f)

MONOGRAM LOFTS
1114 K STREET, S.E.
Washington, DC


SEAL

SCALE: AS NOTED
DRAWN BY: CHECKED BY:
ISSUED: DATE:
REVISIONS:

COPYRIGHT © 2008 PGN ARCHITECTS, PLLC

SECOND FLOOR PLAN

A 102

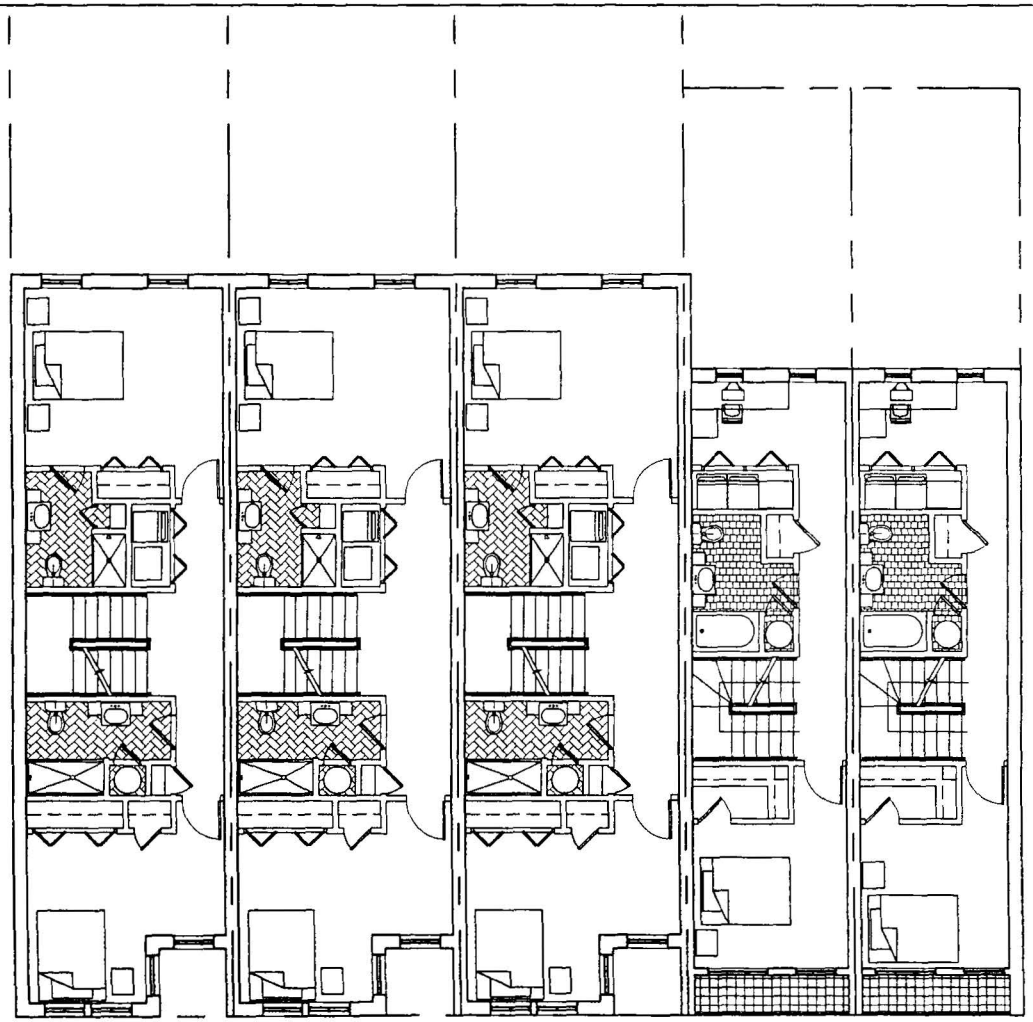

01 A103 THIRD FLOOR PLAN

0 2 4 8

CONSULTANTS

ReSTL DESIGNERS, INC.
3223 Grace Street, NW
Washington, DC 20007
202.457.1100 (p) 202.457.1101 (f)

MONOGRAM LOFTS
1114 K STREET, S.E.
Washington, DC


SEAL

SCALE: AS NOTED
DRAWN BY: CHECKED BY:
ISSUED: DATE:
REVISIONS:

COPYRIGHT, © 2005 PGN ARCHITECTS, PLLC

THIRD FLOOR PLAN

A 103

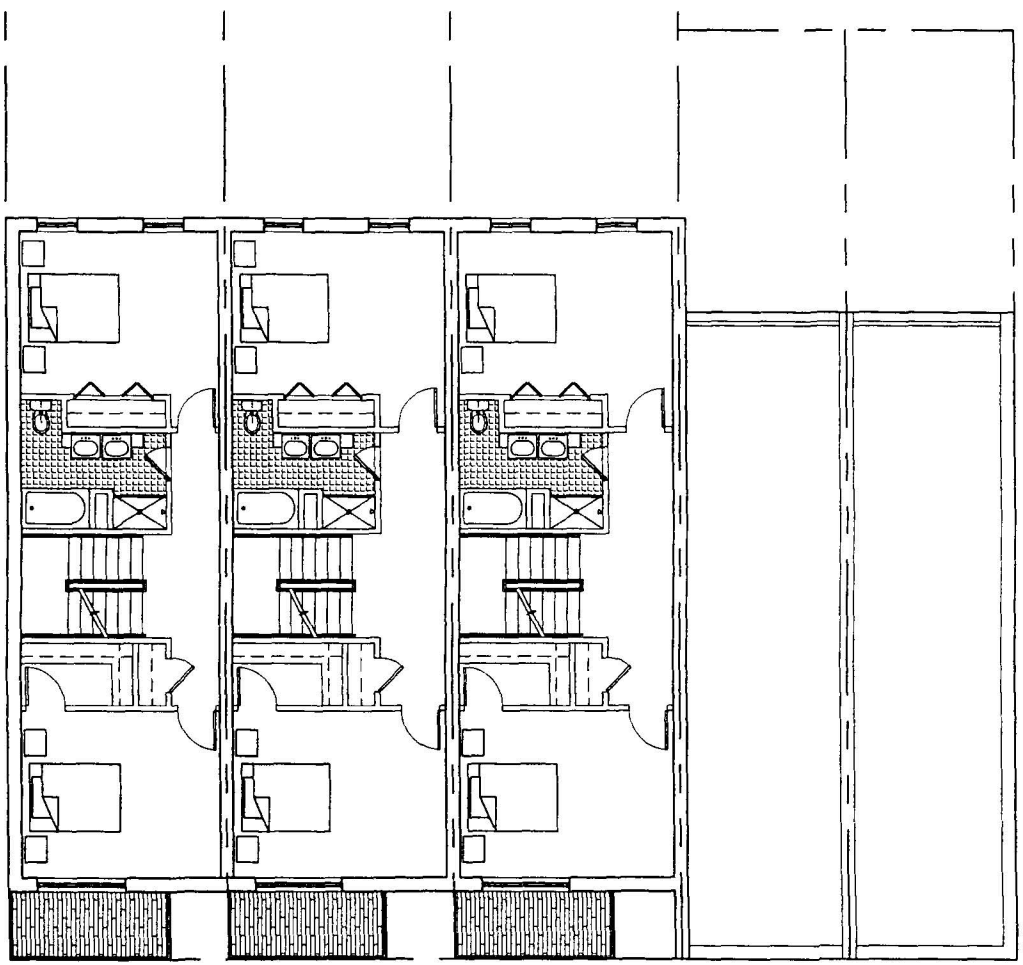

01 A104 FOURTH FLOOR PLAN

CONSULTANTS

ReSTL DESIGNERS, INC.
3223 Grace Street, NW
Washington, DC 20007
202.457.1100 (p) 202.457.1101 (f)

MONOGRAM LOFTS
1114 K STREET, S.E.
Washington, DC

SEAL


SCALE: AS NOTED
DRAWN BY: CHECKED BY:
ISSUED: DATE:
REVISIONS:

COPYRIGHT © 2005 PCN ARCHITECTS, PLLC

FOURTH FLOOR PLAN

A 104

X:\TITLE.DWG

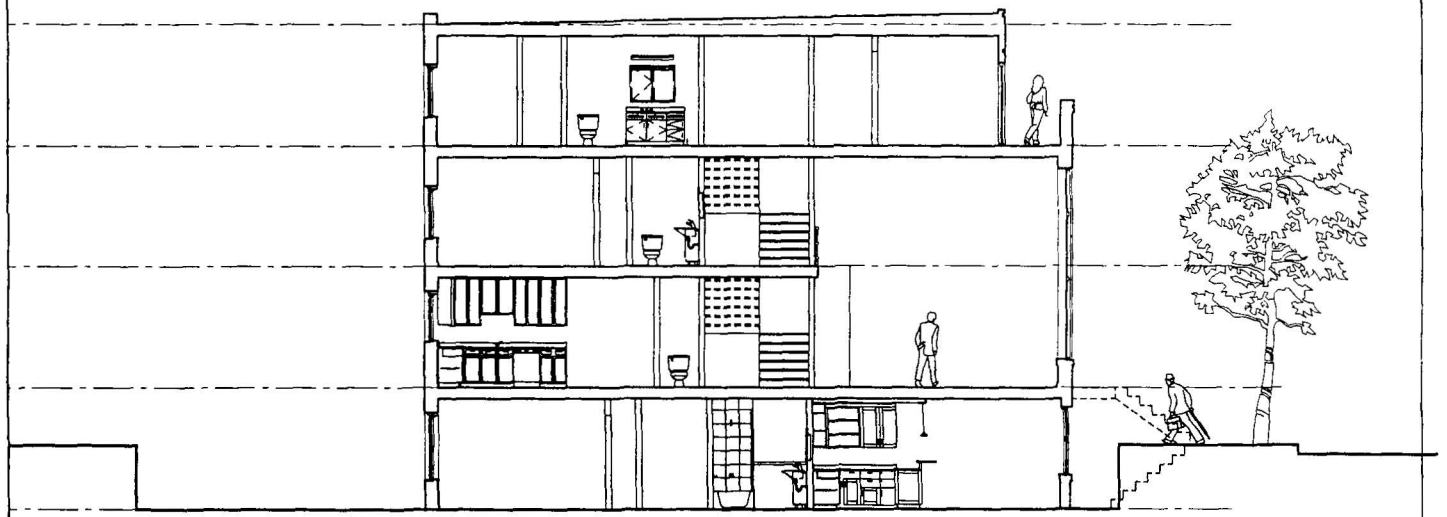

01 / A106 SECTION TYPE -2

0 2 4 8

CONSULTANTS

RenSTL DESIGNERS, INC.
3223 Grace Street, NW
Washington, DC 20007
202.457.1100 (p) 202.457.1101 (f)

MONOGRAM LOFTS
1114 K STREET, S.E.
Washington, DC

SEAL


SCALE: AS NOTED
DRAWN BY: CHECKED BY:
ISSUED: DATE:
REVISIONS:

COPYRIGHT © 2005 PGN ARCHITECTS, PLLC

SECTION TYPE 2

A 106

XTITLE.DWG

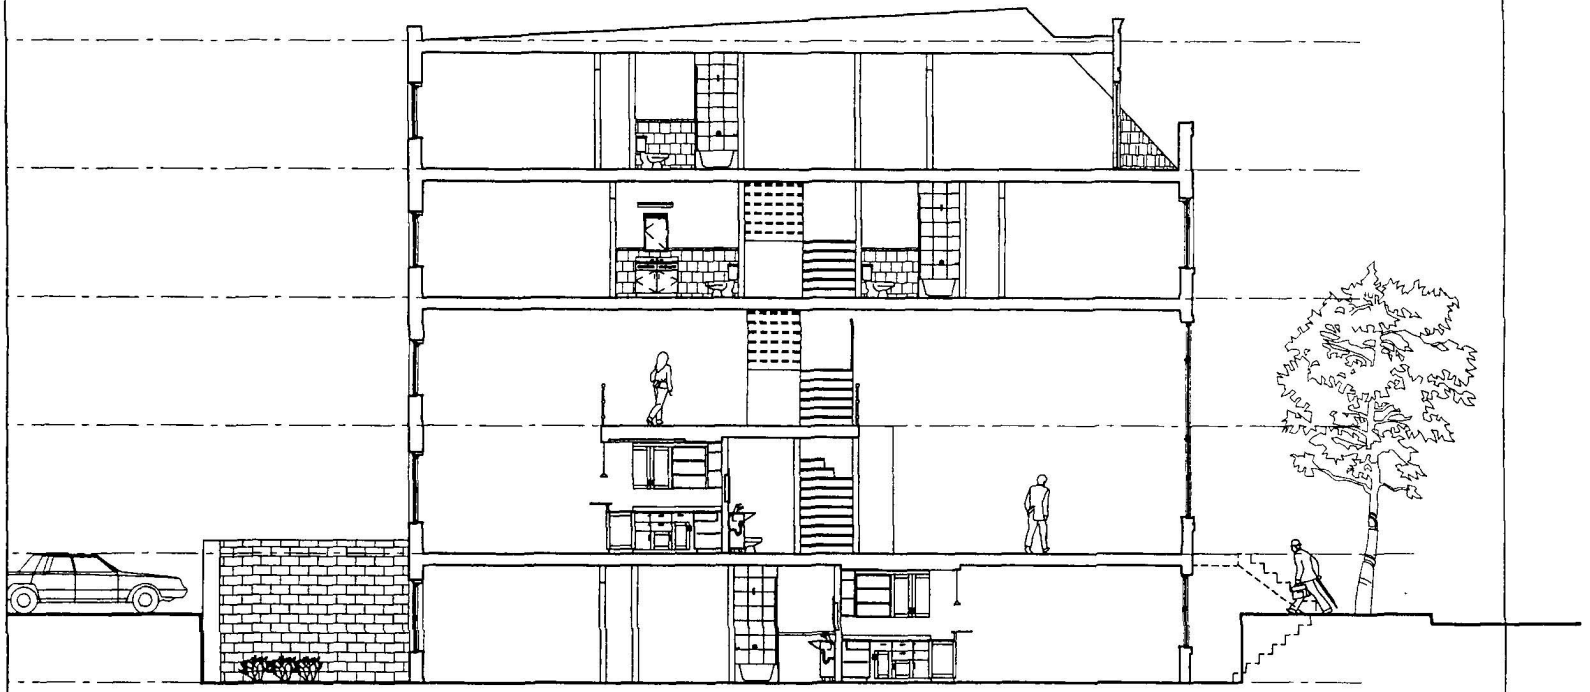

01 / A107 SECTION TYPE -1

0 2 4 8

CONSULTANTS

ReSTL DESIGNERS, INC.
3223 Grace Street, NW
Washington, DC 20007
202.457.1100 (p) 202.457.1101 (f)

MONOGRAM LOFTS
1114 K STREET, S.E.
Washington, DC

SCALE: AS NOTED
DRAWN BY: CHECKED BY:
ISSUED: DATE:
REVISIONS

COPYRIGHT © 2005 PGN ARCHITECTS, PLLC

SECTION TYPE 1

A 107

