
SITE PLAN

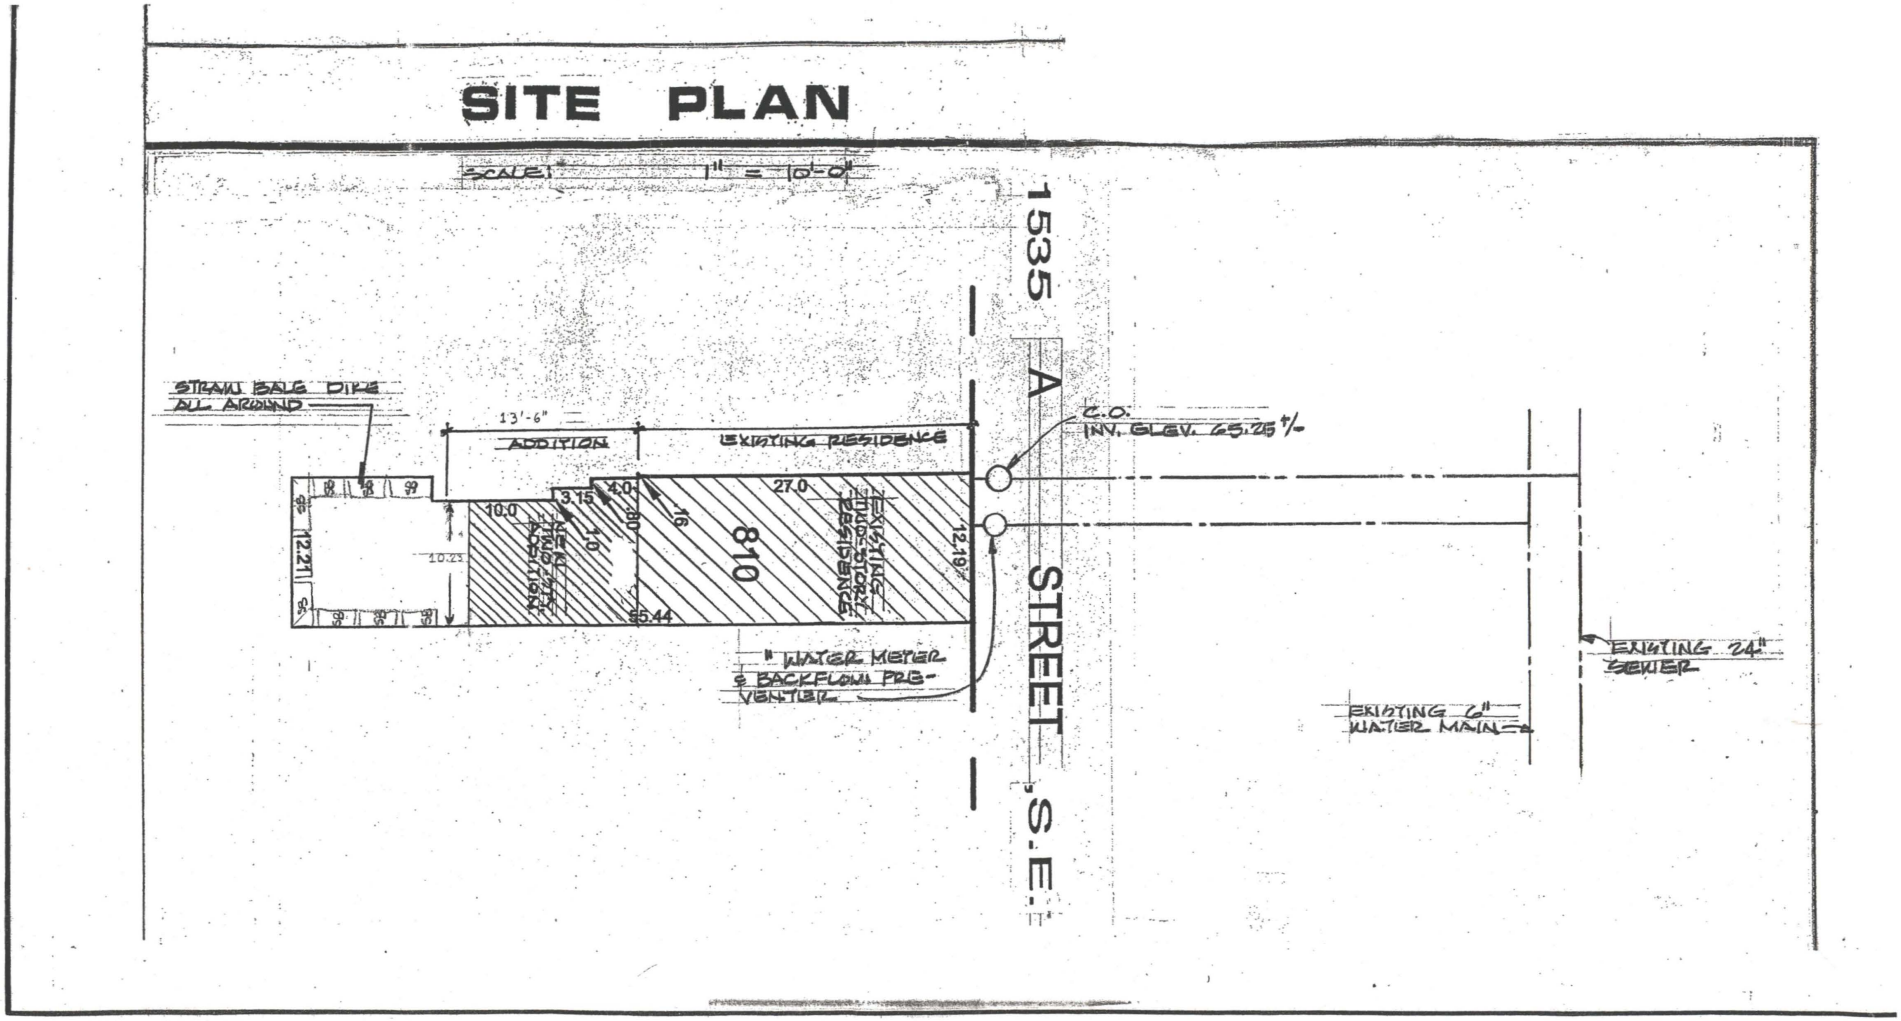


NATIONAL PRINTFAST NO. 185A-24X36


RECEIVED
D.C. OFFICE OF ZONING
2005 MAY 12 AM 9:09

BZA
CASE No. 17365
EXHIBIT No. 5


Board of Zoning Adjustment
District of Columbia
CASE NO. 17365
EXHIBIT NO. 5

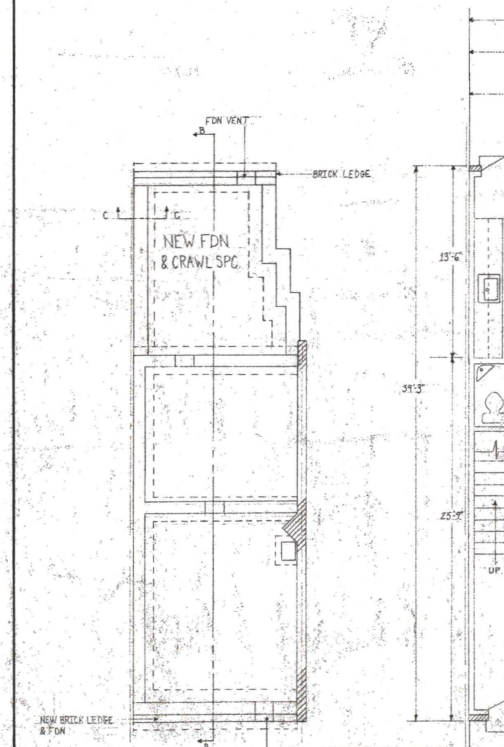


FOUNDATION PLAN
SCALE: 1/4"=1'-0

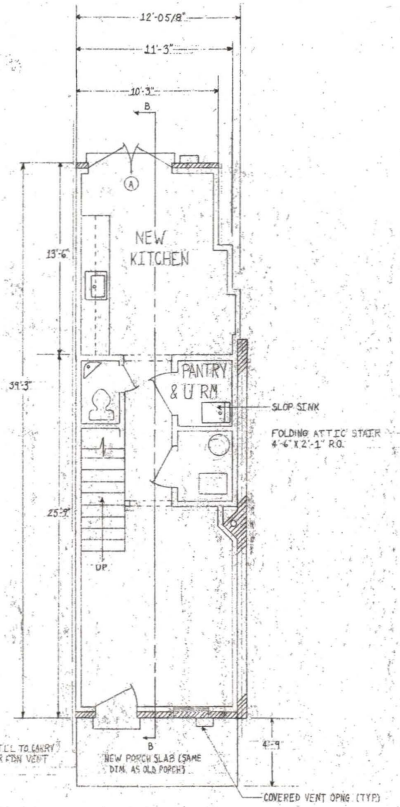


FIRST FLOOR PLAN
SCALE: 1/4"=1'-0

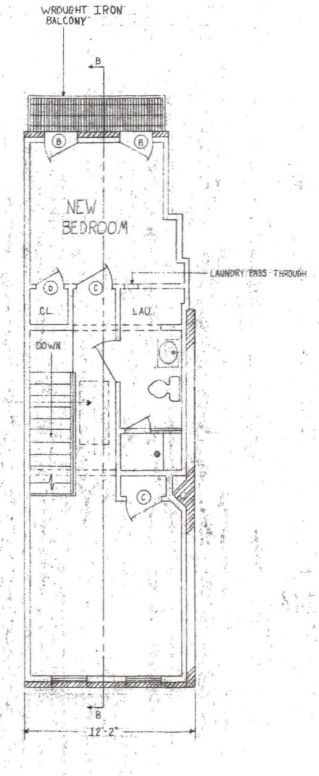

SECOND FLOOR PLAN
SCALE: 1/4"=1'-0

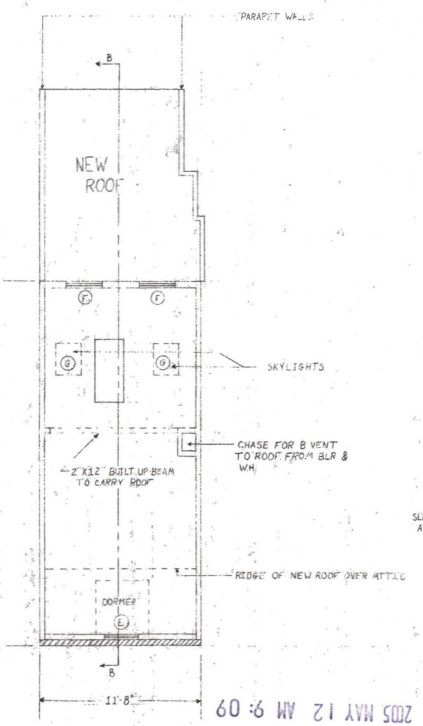


ATTIC PLAN
SCALE: 1/4"=1'-0

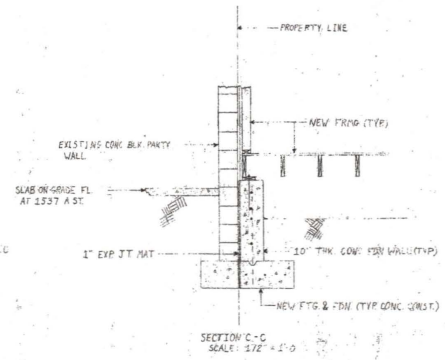


SECTION C-C
SCALE: 1/2"=1'-0

RECEIVED
D.C. OFFICE OF ZONING
2005 MAY 12 AM 9:09

OWNER: KEVIN WEST	1535 A STREET S.E. WASHINGTON D.C. 20003	
SCALE: AS NOTED	APPROVED BY	DRAWN BY: RLW
DATE: 2-24-05		
LOT: 810	SQUARE: 1012	DRAWING NUMBER: A-2

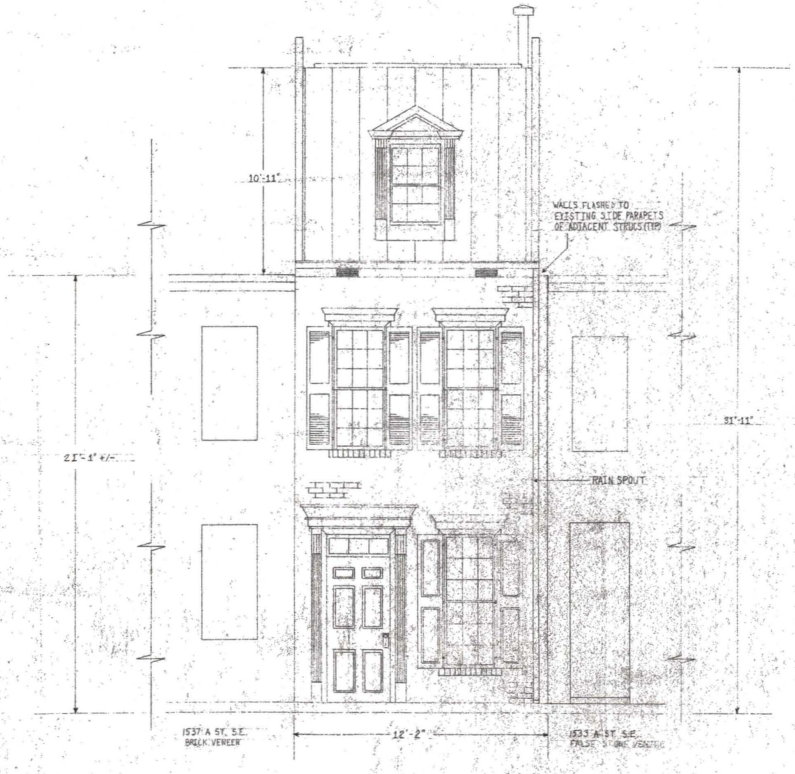


NEW FRONT ELEVATION
SCALE: 3/8" = 1'-0

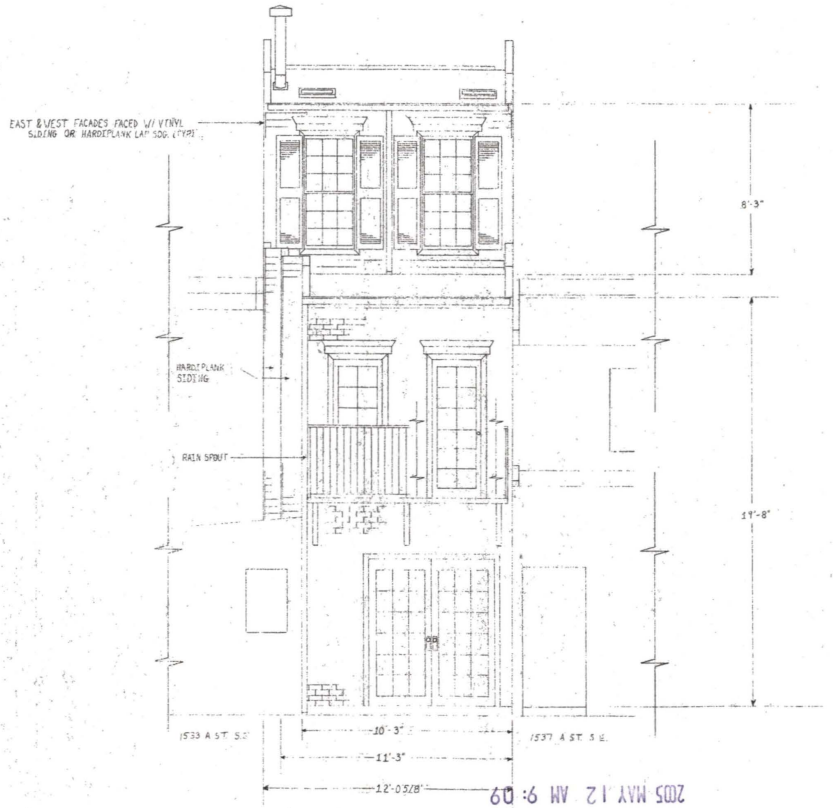

NEW REAR ELEVATION
SCALE: 3/8" = 1'-0

RECEIVED
D.C. OFFICE OF ZONING
2005 MAY 12 AM 9:09

OWNER: KEVIN WEST	1535 A STREET S.E. WASHINGTON, D.C. 20003
SCALE: AS NOTED DATE: 2-24-05	APPROVED BY
	DRAWN BY: P.L.W.
EXTERIOR ELEVATIONS	
LOT 810 SQUARE 1078	DRAWING NUMBER: A-3

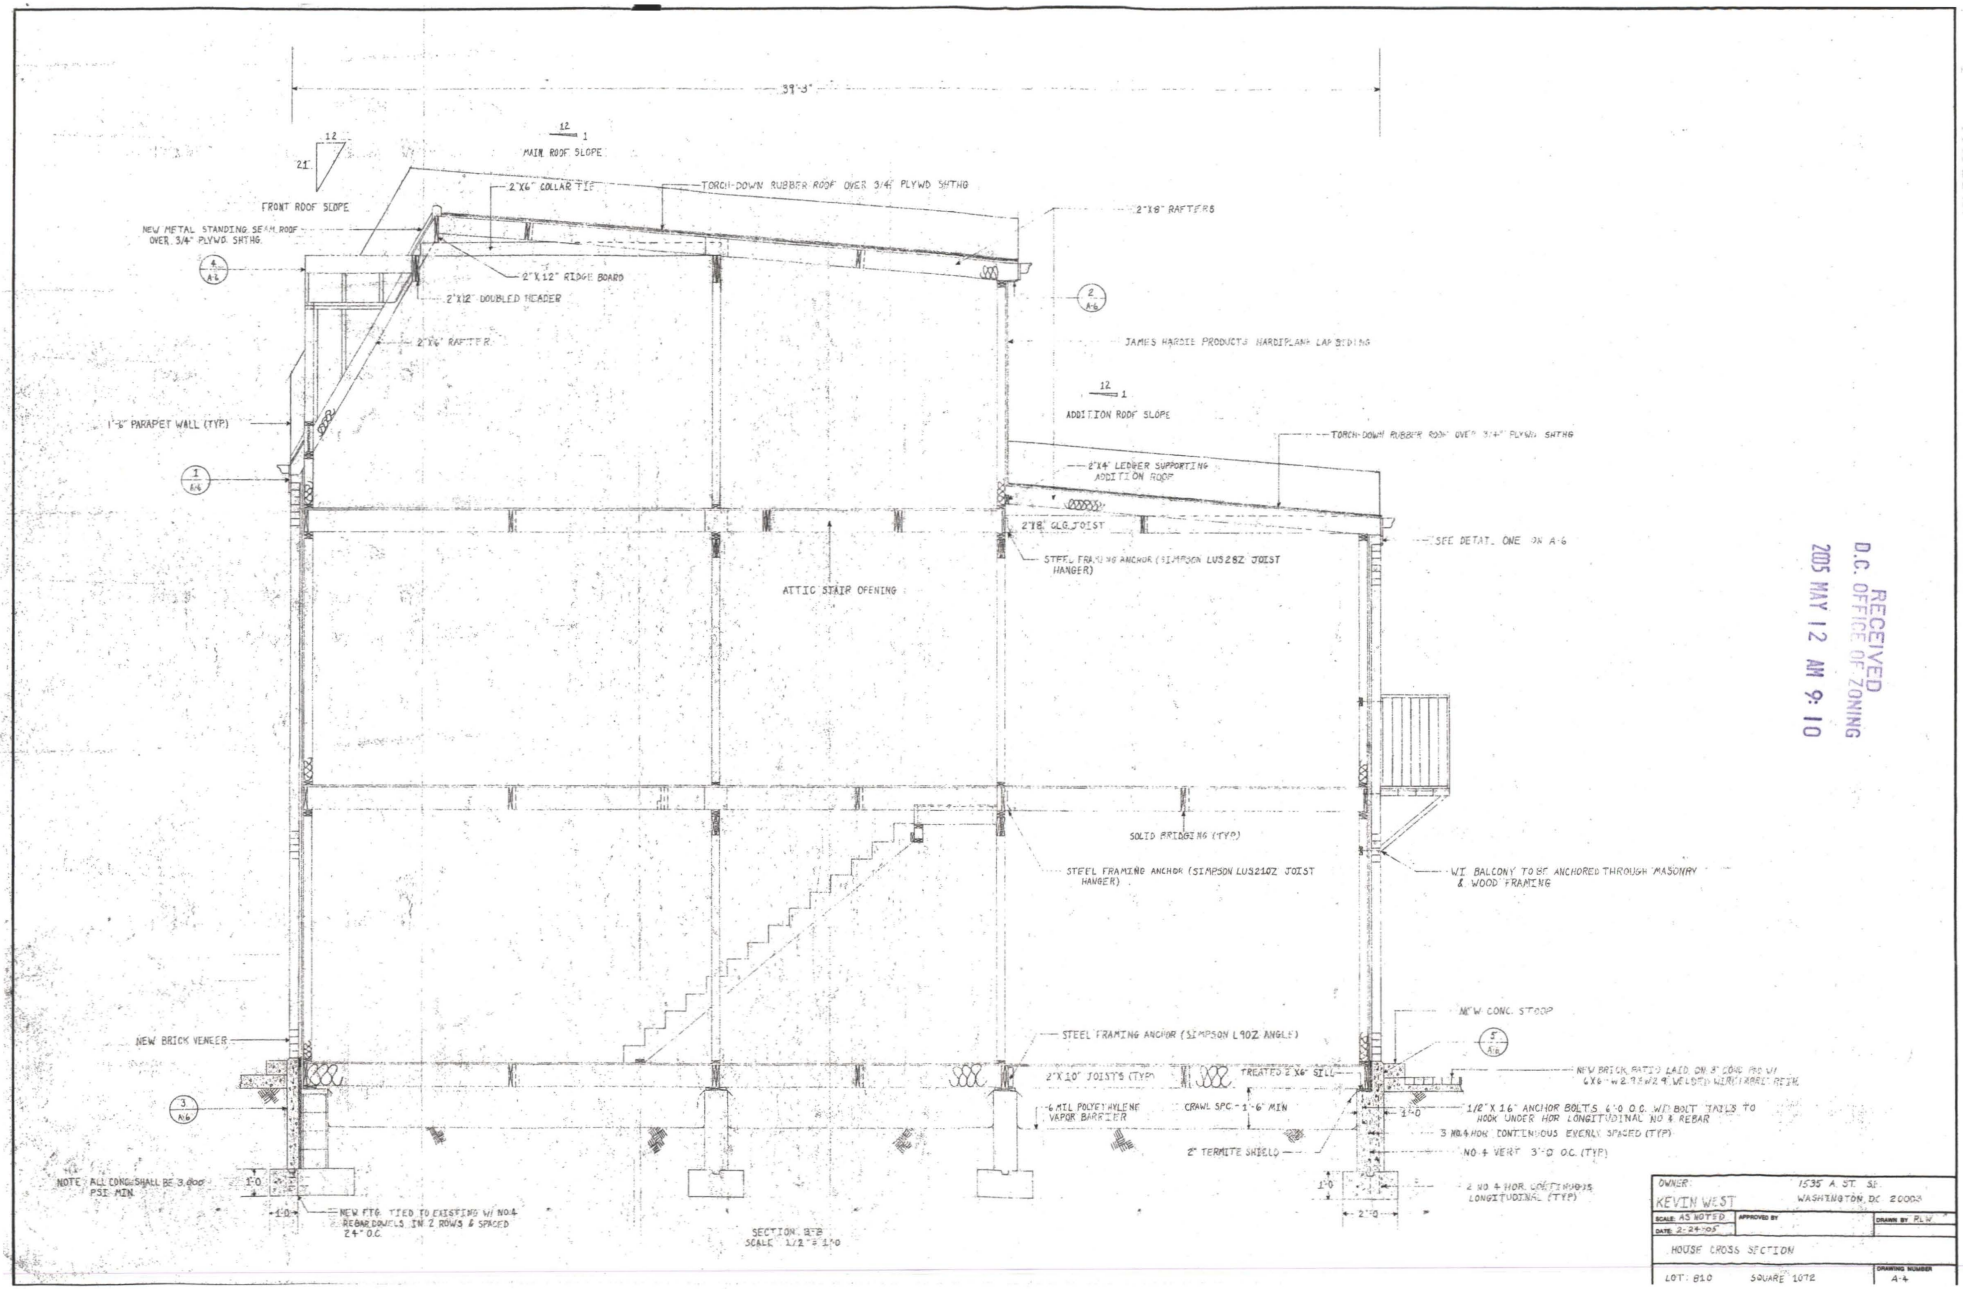

RECEIVED
D.C. OFFICE OF ZONING
2005 MAY 12 AM 9:10

OWNER: KEVIN WEST	1535 A ST. SE WASHINGTON, DC 20003
SCALE: AS NOTED	APPROVED BY
DATE: 2-24-05	DRAWN BY: R.L.W.
HOUSE CROSS SECTION	
LOT: 810 SQUARE 1072	DRAWING NUMBER: A-4