
E.L.Haynes Public Charter School
Playground @ 1366 Irving Street NW
Existing Conditions

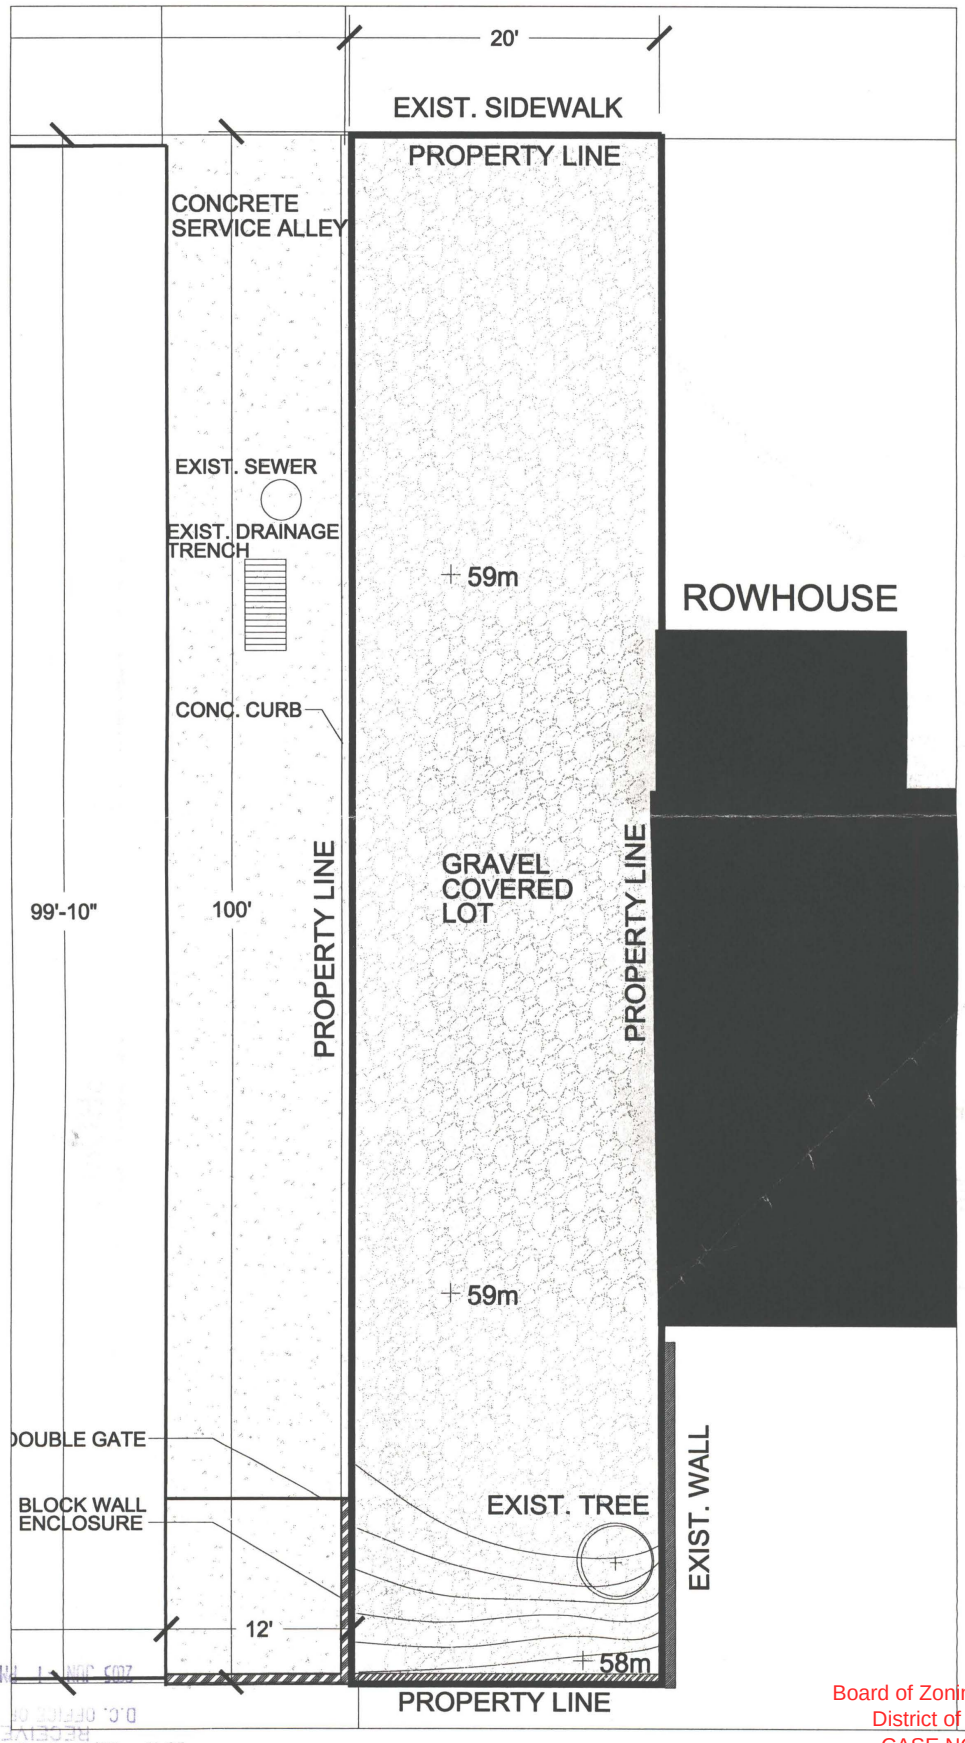

Case No. 17376
Exhibit No. 13


Scale: 1/8" = 1'-0"

BRAILSFORD & DUNLAVEY
DRAWN: NRA
DATE: MARCH 17, 2005

Board of Zoning Adjustment
District of Columbia
CASE NO. 17376
EXHIBIT NO. 13

S.1A

E.L.Haynes Public Charter School
Playground @ 1366 Irving Street NW
Site Plan

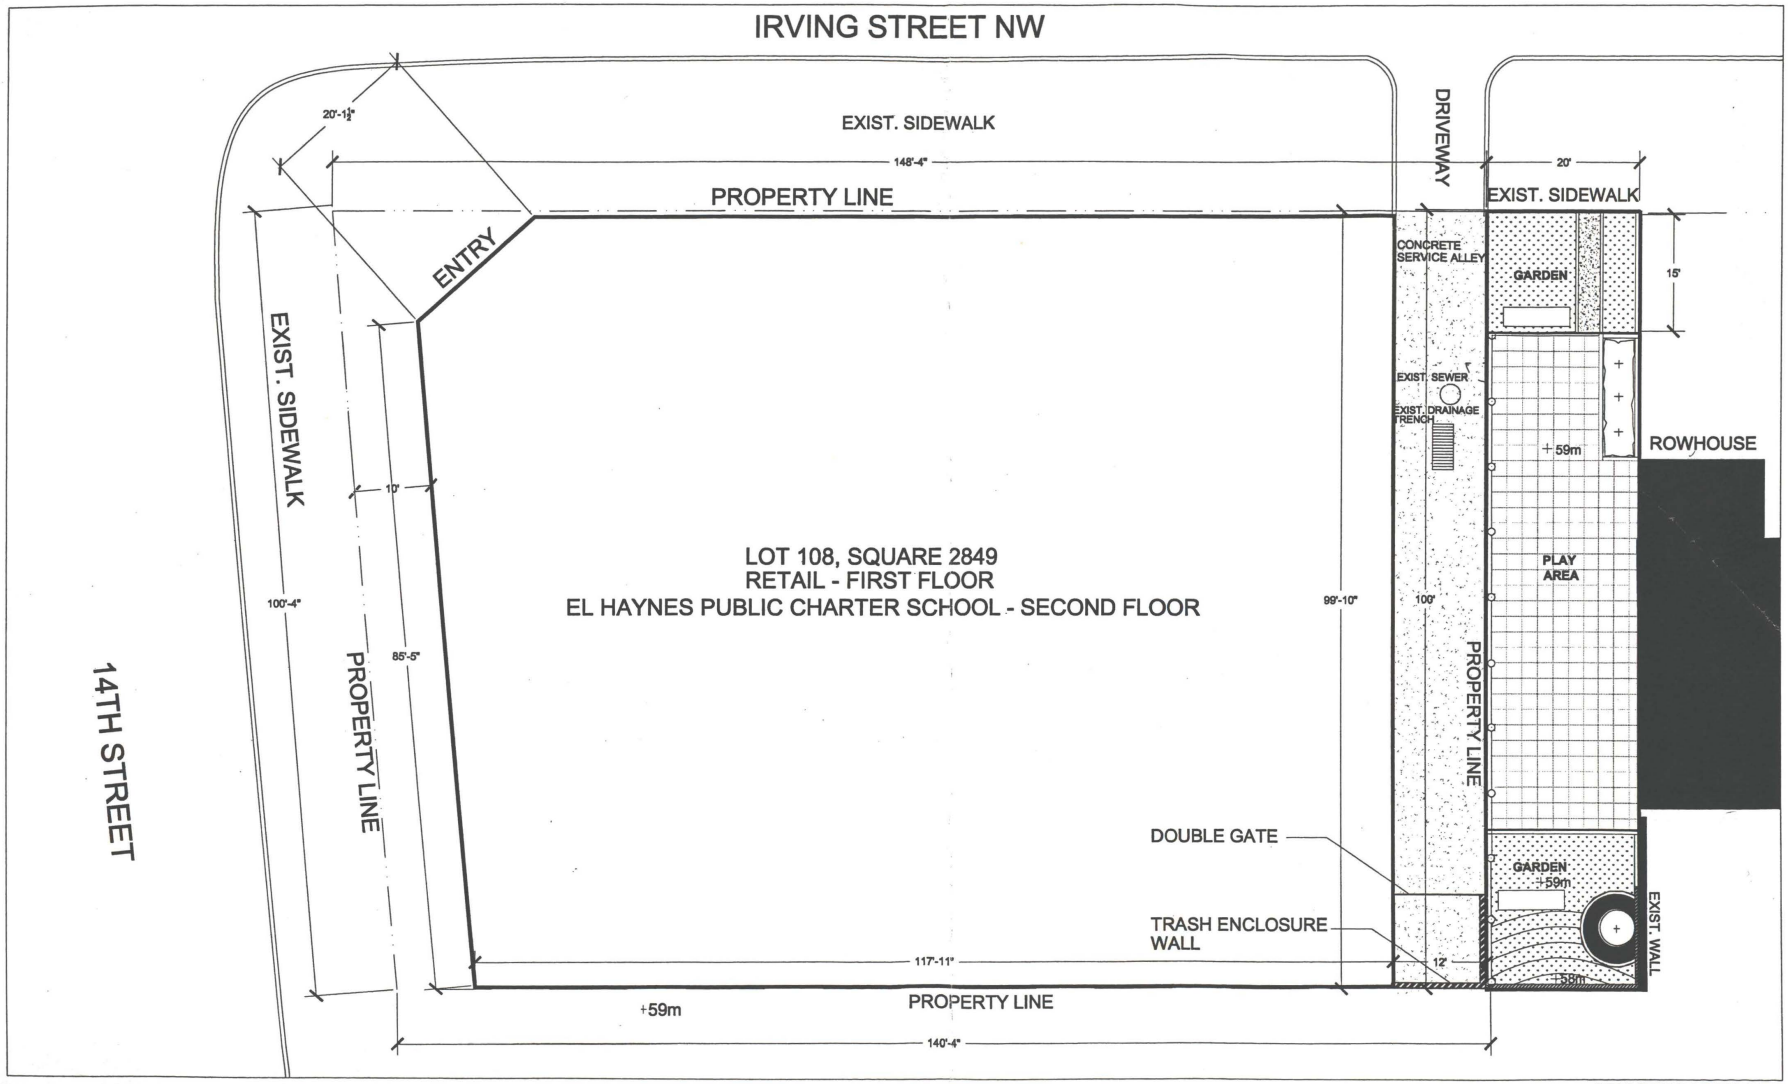


SCALE: 1/16" = 1'-0"

BRAILSFORD & DUNLAVEY
DRAWN: NRA
MARCH 20, 2005

RECEIVED
D.C. OFFICE OF ZONING
2005 JUN -1 PM 12:43

N

E.L.Haynes Public Charter School
Playground @ 1366 Irving Street NW
Landscape Plan

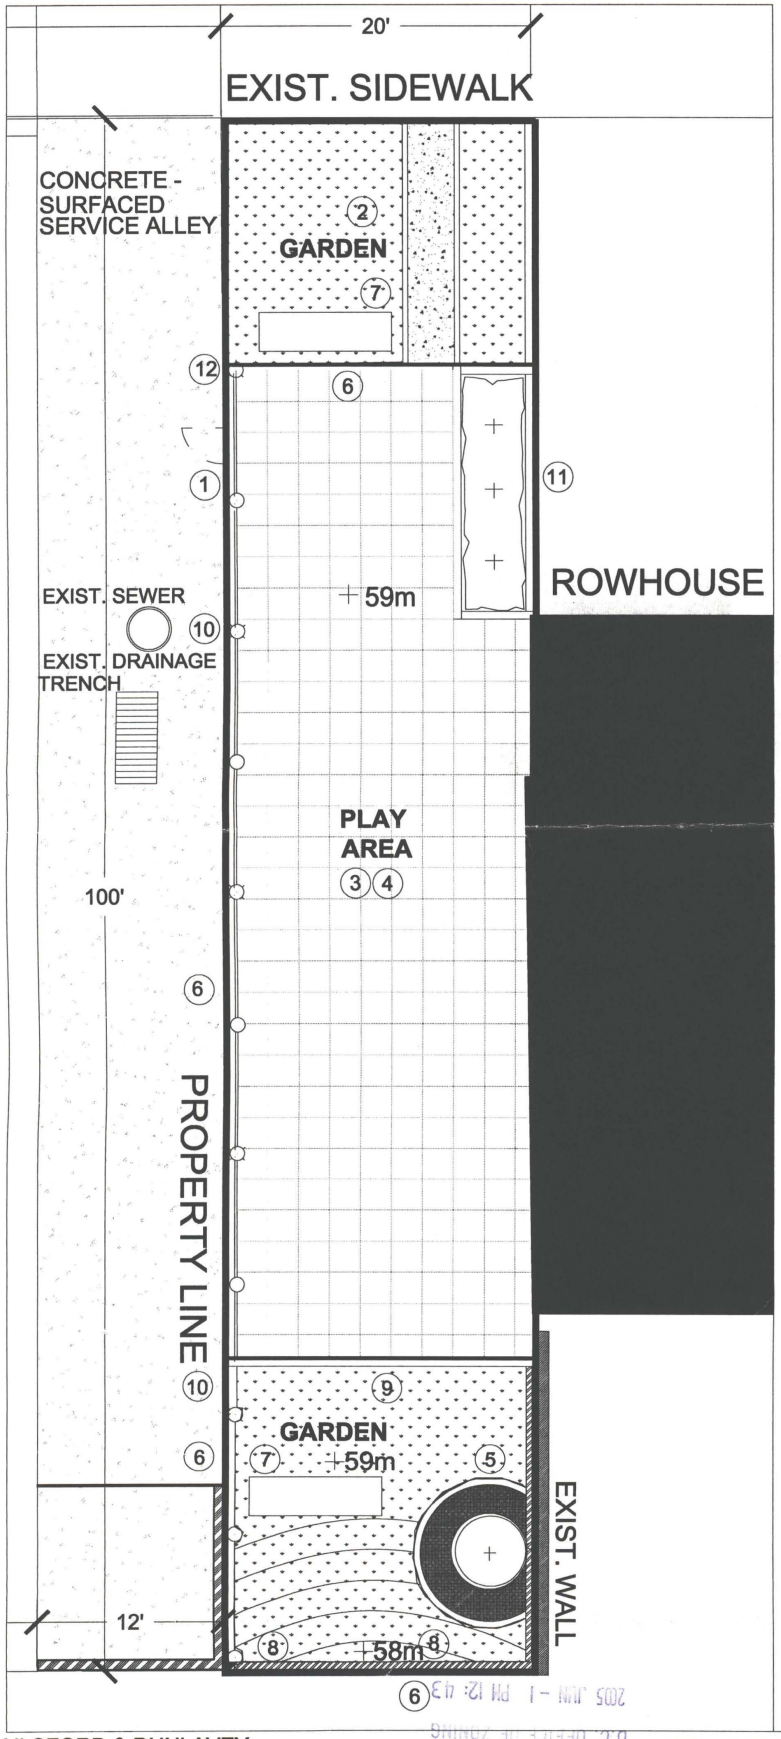

LEGEND:

1. 7' ENTRY GATE
2. COMMUNITY GARDEN W/ TIMBER BORDEF
3. UNITARY SURFACING MATERIAL: RUBBER SAFETY TILE SEE MANUFACTURER CUT SHEET
4. DESIGNATED PLAY AREA
5. EXISTING TREE TO REMAIN W/ NEW MULCH COVERED PLANTING BED & TILE SURROUND
6. 7' HIGH VINYL FENCE @ PERIMETER SEE FENCE DTLS.
7. OUTDOOR BENCH
8. 36" HIGH HORIZONTAL TIMBER RETAINING WALL
9. SCHOOL LEARNING GARDEN W/ TREATED - TIMBER BORDER
10. POST-MOUNTED SOLAR SECURITY LIGHT @ 14' O.C., SEE ENCLOSED MANUFACTURER SPECIFICATIONS
11. HEDGE PLANTINGS - NATIVE SPECIES
12. ADJ. CONCRETE CURB OF LOT 108

N

BRAILSFORD & DUNLAVEY
DRAWN: NRA
DATE: MARCH 17, 2005

Scale: 1/8" = 1'-0"

S.1