
B.Z.A
CASE No. 17386
EXHIBIT No. 5


RECEIVED
D.C. OFFICE OF ZONING
2005 JUN 29 PM 3:07

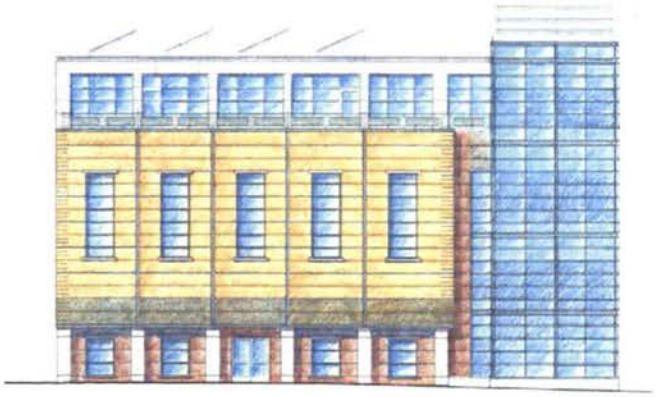

NORTH ELEVATION



EAST ELEVATION

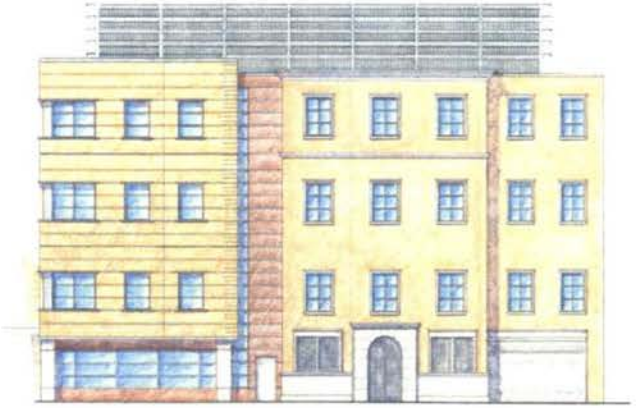

WEST ELEVATION


COLUMBIA HEIGHTS COMMUNITY CENTER WASHINGTON DC

The Temple Group, Inc.


LEO A DALY

BUILDING ELEVATIONS

Board of Zoning Adjustment
District of Columbia
CASE NO. 17386
EXHIBIT NO. 5

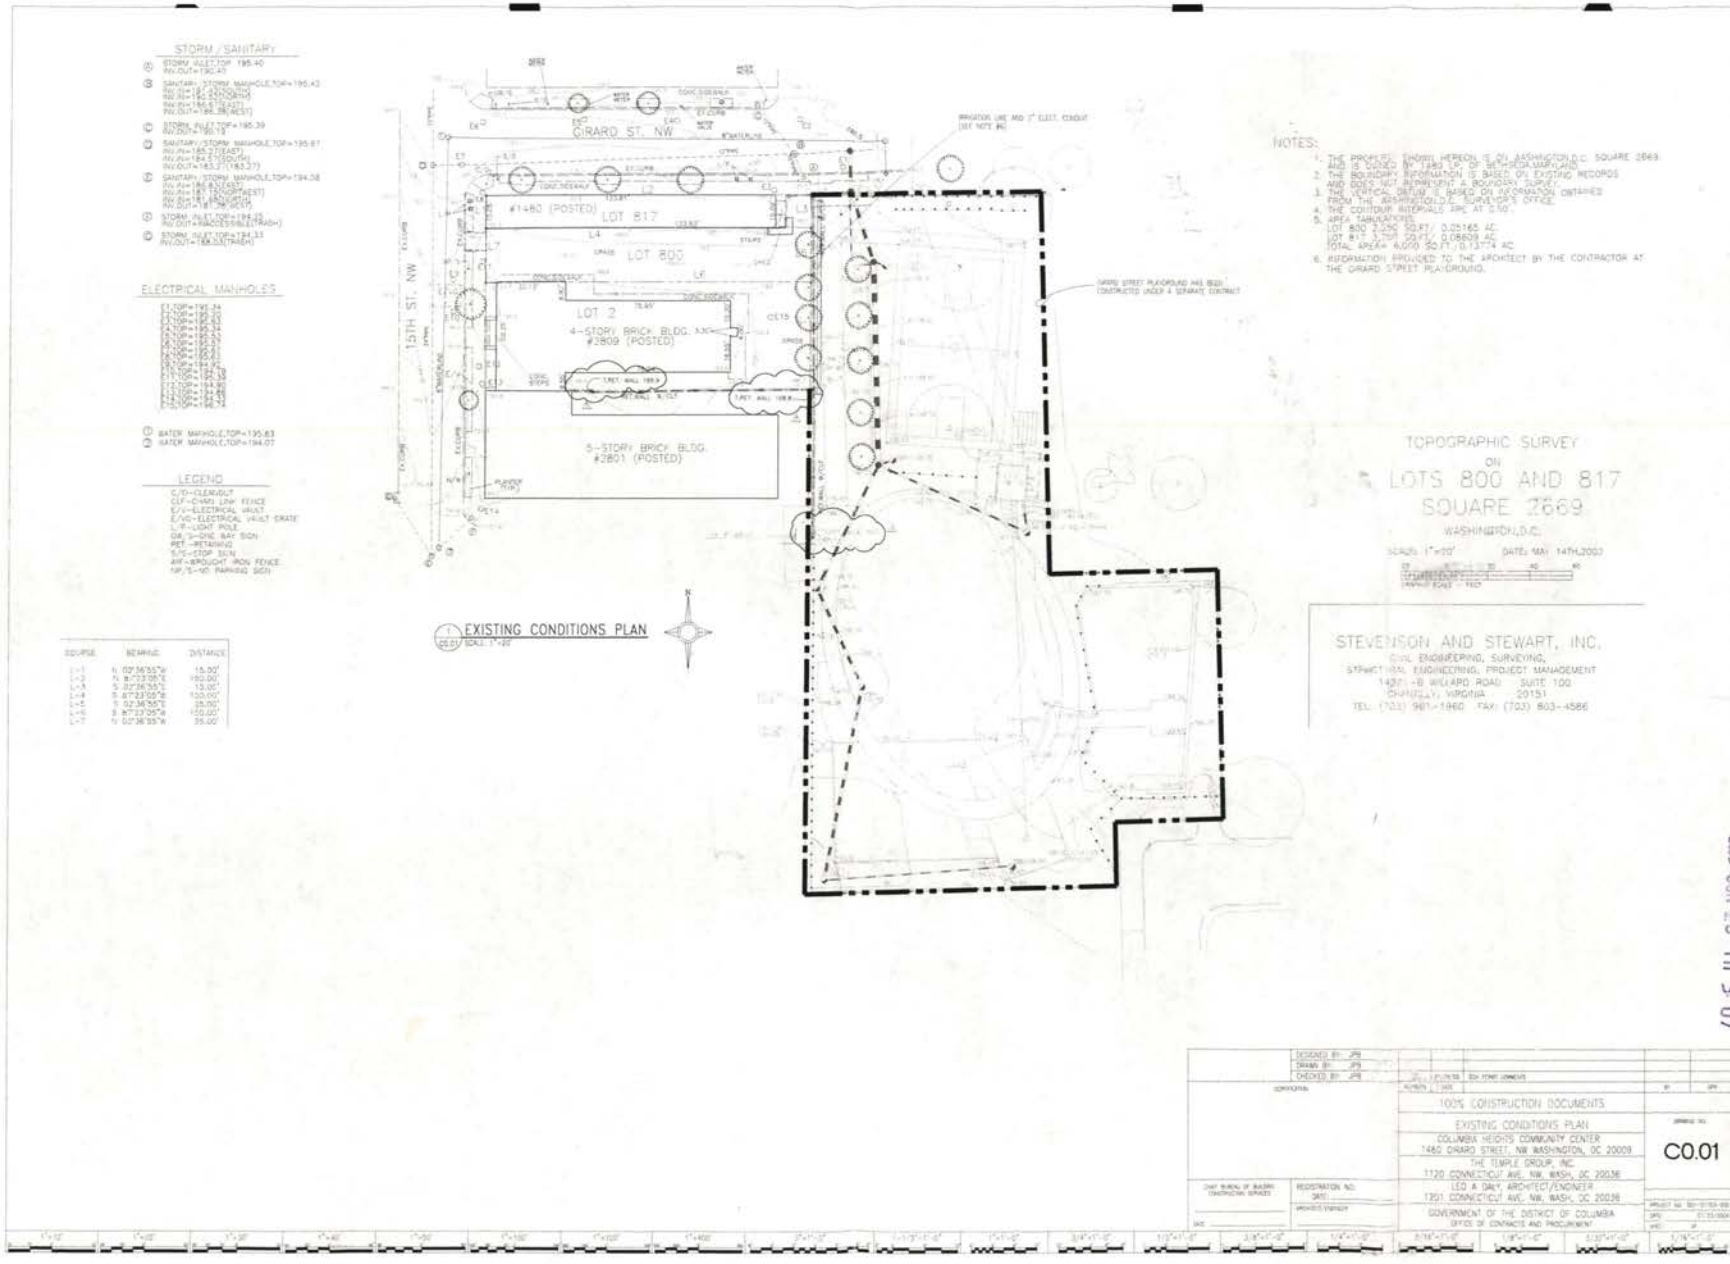

RECEIVED
D.C. OFFICE OF ZONING
2005 JUN 20 PM 3:07

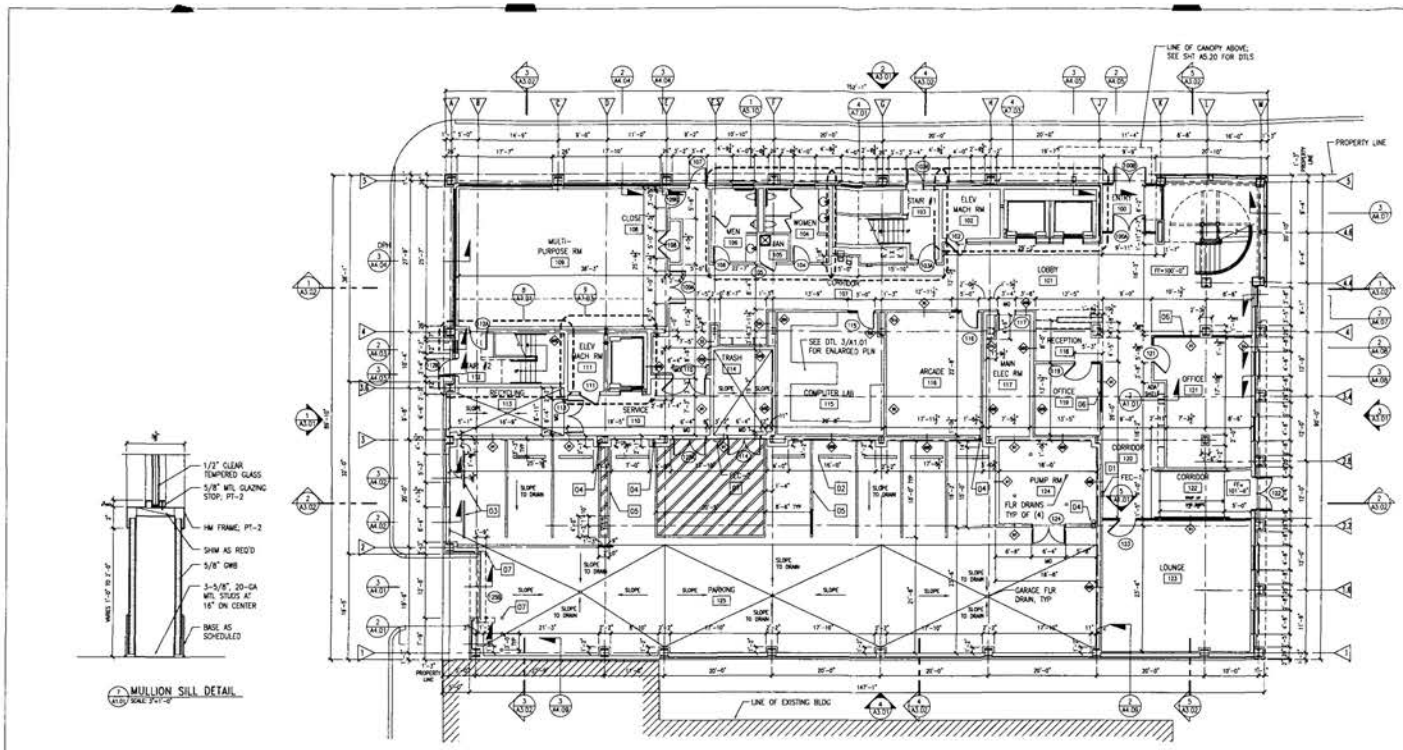

GENERAL NOTES

1. DIMENSIONS ARE TO FINISH FACE OF PARTITIONS, FACE OF CMU, OR CENTER LINE OF COLUMNS UNLESS SHOWN OR NOTED OTHERWISE.
2. PARTITIONS SHALL BE 3-5/8 INCH METAL STUDS AT 16-INCHES ON CENTER WITH GYPSUM WALLBOARD, UNLESS OTHERWISE NOTED.
3. THICKNESS OF CONCRETE MASONRY UNIT (CMU) PARTITIONS IS NOMINAL UNLESS OTHERWISE NOTED.
4. EXTEND ALL SOUND RATED PARTITIONS TO THE STRUCTURE ABOVE AS INDICATED ON THE DRAWINGS TO PREVENT SOUND TRANSMISSION. FURNISH 4-1/4 POUNDS DENSITY GLASS FIBER INSULATION SHAPED TO FIT THE VOID ABOVE THE PARTITION WHERE AIR-BORNE SOUND CAN PENETRATE SPACES.
5. FOR LOCATIONS OF FIRE-RATED PARTITIONS SEE FIRE AND EGRESS DIAGRAMS ON SHEET G1.01.
6. CONTROL JOINT SHALL BE PROVIDED ABOVE DOORS AT HINGE-SIDE IN STUD AND GWB PARTITIONS.
7. VERIFY OPENINGS FOR PIPES AND DUCTS WITH MECHANICAL DRAWINGS AND PROVIDE AS REQUIRED. ALL OPENINGS MORE THAN 16-INCHES WIDE IN CONCRETE MASONRY PARTITIONS SHALL HAVE LINTELS AS SCHEDULED ON THE STRUCTURAL DRAWINGS.
8. ALL PARTITIONS SHALL BE TYPE "S2" UNLESS OTHERWISE INDICATED. FOR PARTITION TYPES AND DETAILS SEE SHEET A2.01.
9. FOR FINISH AND MATERIAL SCHEDULE SEE SHEETS A2.02 AND A2.03.
10. FOR DOOR TYPES AND SIZES SEE SHEET A2.04.
11. EXTERIOR FACE BRICK SHALL EXTEND A MINIMUM OF 8-INCHES BELOW GRADE.
12. ELEVATION 100'-0" ON THE ARCHITECTURAL DRAWINGS EQUALS 195.80' ON THE CIVIL DRAWINGS.
13. ALL WALL HUNG CASEWORK, GRAB BARS, TOILET PARTITIONS, TOILET ACCESSORIES, URINAL SCREENS, DOOR HARDWARE AND EQUIPMENT ATTACHED TO WALLS SHALL BE ANCHORED TO 2X8 PRESSURE TREATED WOOD BLOCKING ANCHORED BETWEEN STUDS UNLESS OTHERWISE INDICATED. BLOCKING SHALL BE CONTINUOUS AND LOCATED BOTH AT BOTTOM AND TOP OF EQUIPMENT; SEE SPEC SECTION 06100.

KEYED NOTES

01 FIRE EXTINGUISHER CABINET (FEC); SEE SPECIFICATION SECTION 10520 FOR SIZES AND TYPES.

02 6-INCH HIGH, 6'-0" X 8" PRECAST WHEEL STOP, TYP OF 8. EMBED WHEELSTOP IN CONTINUOUS BEAD OF POLYURETHANE SEALANT. ATTACH TO SLAB PER MANUFACTURER'S STANDARD DOWEL PLACEMENT.

03 BIKE RACKS (TYPICAL OF 2) SHALL BE AMERICAN PARK AND RECREATION COMPANY, M-STYLE, MODEL 1643-7, GALVANIZED FINISH.


04 OVERFLOW DRAIN DOWNSPOUT NOZZLE; SEE PLUMBING DRAWINGS FOR SIZES. MOUNT CENTER OF NOZZLE 6" ABOVE FINISH GRADE, TYP OF 4.

05 4" WIDE PAINT STRIPE, WHITE. PROVIDE ALKYD-RESIN TYPE PAINT, LEAD AND CHROMATE FREE, READY-MIX, COMPLYING WITH FS-TT-P-115, TYPE 1 OR AASHTO M 248, TYPE N.


06 PROVIDE TEMPERED GLAZING UNITS IN EQUAL SIZES ALONG LENGTH OF WALL; UNITS SHALL BE BUTT GLAZED.

07 6-INCH DIAMETER, CONCRETE-FILLED STEEL BOLLARDS, TYPICAL OF 5; SEE SPECIFICATION SECTION 05500 "METAL FABRICATIONS" FOR INSTALLATION METHOD.

1 MULLION SILL DETAIL
A1.01 SCALE 3"=1'-0"

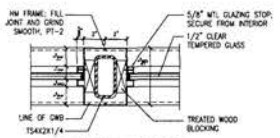


3 MULLION JAMB DETAIL
A1.01 SCALE 3"=1'-0"

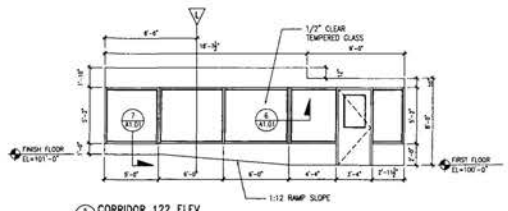


2 CORRIDOR 122 ELEV
A1.01 SCALE 1/4"=1'-0"

NOTES:
1. PROVIDE ALL NECESSARY BLOCKING FOR STEEL ANGLE SUPPORTS.
2. PROVIDE SEALANT AT INTERSECTION OF BACKSPLASH AND VERTICAL WALL.

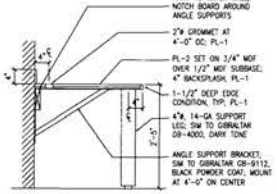


4 COUNTERTOP SECTION
A1.01 SCALE 1"=1'-0"

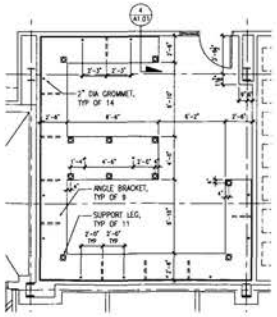

3 COMPUTER LAB PLAN
A1.01 SCALE 1/4"=1'-0"

NOTE:
MOUNT 36" OF SHELF AND ROD AT CORRIDOR 120, 4'-0" AFF FOR ADA REQUIREMENTS.

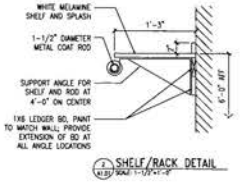

1 SHELF/ROCK DETAIL
A1.01 SCALE 1-1/2"=1'-0"

DESIGNED BY:	ARO
DRAWN BY:	JDK, PVI
CHECKED BY:	WTP

CERTIFICATION

CHIEF BUREAU OF BUILDING CONSTRUCTION SERVICES

REGISTRATION NO.

DATE

ARCHITECT/ENGINEER

DATE

REVISION	DATE	BY	APP

100% CONSTRUCTION DOCUMENTS

FIRST FLOOR PLAN & NOTES

COLUMBIA HEIGHTS COMMUNITY CENTER
1480 CIRARO STREET, NW WASHINGTON, DC 20009

THE TEMPLE GROUP, INC.
1120 CONNECTICUT AVE, NW, WASH, DC 20036


LEO A DALY, ARCHITECT/ENGINEER
1201 CONNECTICUT AVE, NW, WASH, DC 20036

GOVERNMENT OF THE DISTRICT OF COLUMBIA
OFFICE OF CONTRACTS AND PROCUREMENT


DRAWING NO.
A1.01

PROJECT NO. 051-01700-R06
DATE 07/22/2004
SHEET OF

2005 JAN 20 PM 3:07

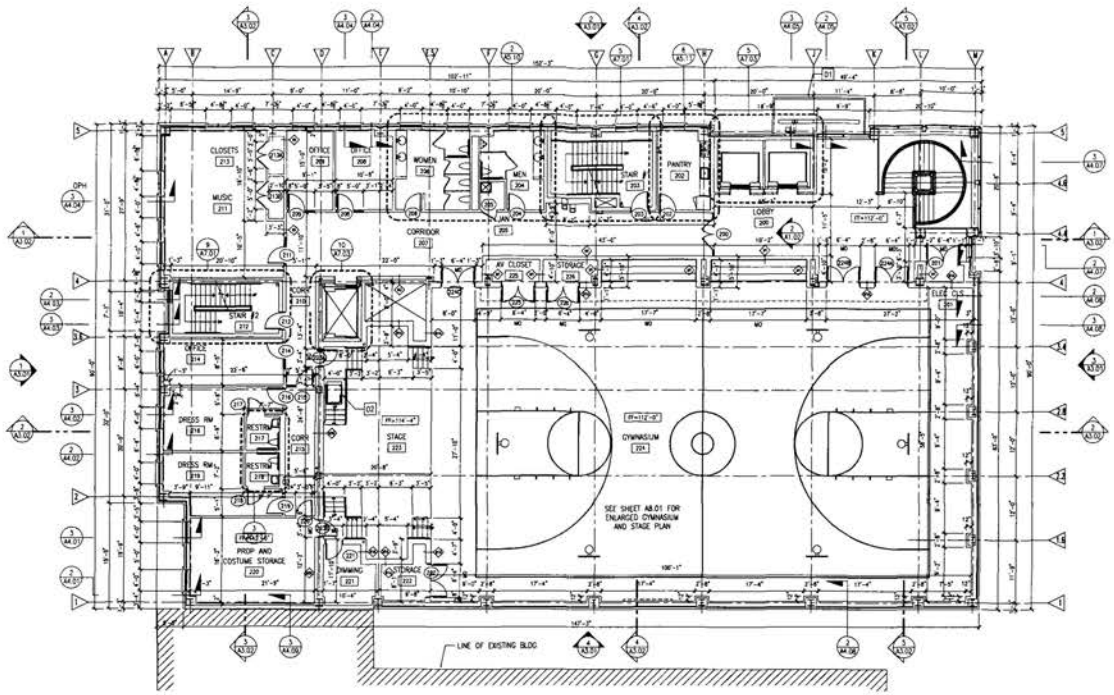

1 SECOND FLOOR PLAN
SCALE: 1/8"=1'-0"

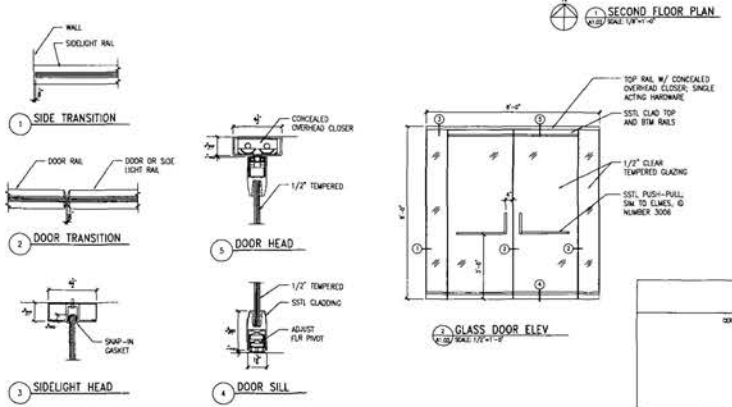

3 GLASS DOOR DETAILS
SCALE: 3"=1'-0"

GENERAL NOTES

1. DIMENSIONS ARE TO FINISH FACE OF PARTITIONS, FACE OF CMU, OR CENTER LINE OF COLUMNS UNLESS SHOWN OR NOTED OTHERWISE.
2. PARTITIONS SHALL BE 3-5/8 INCH METAL STUDS AT 16-INCHES ON CENTER WITH GYPSUM WALLBOARD, UNLESS OTHERWISE NOTED.
3. THICKNESS OF CONCRETE MASONRY UNIT (CMU) PARTITIONS IS NOMINAL UNLESS OTHERWISE NOTED.
4. EXTEND ALL SOUND RATED PARTITIONS TO THE STRUCTURE ABOVE AS INDICATED ON THE DRAWINGS, TO PREVENT SOUND TRANSMISSION. FURNISH 4-1/4 POUNDS DENSITY GLASS FIBER INSULATION SHAPED TO FIT THE VOID ABOVE THE PARTITION WHERE AIR-BORNE SOUND CAN PENETRATE SPACES.
5. FOR LOCATIONS OF FIRE-RATED PARTITIONS SEE FIRE AND EGRESS DIAGRAMS ON SHEET G1.01.
6. CONTROL JOINT SHALL BE PROVIDED ABOVE DOORS AT HINGE-SIDE IN STUD AND GWB PARTITIONS.
7. VERIFY OPENINGS FOR PIPES AND DUCTS WITH MECHANICAL DRAWINGS AND PROVIDE AS REQUIRED. ALL OPENINGS MORE THAN 16-INCHES WIDE IN CONCRETE MASONRY PARTITIONS SHALL HAVE LINTELS AS SCHEDULED ON THE STRUCTURAL DRAWINGS.
8. ALL PARTITIONS SHALL BE TYPE "S2" UNLESS OTHERWISE INDICATED. FOR PARTITION TYPES AND DETAILS SEE SHEET A2.01.
9. FOR FINISH AND MATERIAL SCHEDULE SEE SHEETS A2.02 AND A2.03.
10. FOR DOOR TYPES AND SIZES SEE SHEET A2.04.
11. EXTERIOR FACE BRICK SHALL EXTEND A MINIMUM OF 8-INCHES BELOW GRADE.
12. ELEVATION 100'-0" ON THE ARCHITECTURAL DRAWINGS EQUALS 195.80' ON THE CIVIL DRAWINGS.
13. ALL WALL HUNG CASEWORK, GRAB BARS, TOILET PARTITIONS, TOILET ACCESSORIES, URINAL SCREENS, DOOR HARDWARE AND EQUIPMENT ATTACHED TO WALLS SHALL BE ANCHORED TO 2X6 PRESSURE TREATED WOOD BLOCKING ANCHORED BETWEEN STUDS UNLESS OTHERWISE INDICATED. BLOCKING SHALL BE CONTINUOUS AND LOCATED BOTH AT BOTTOM AND TOP OF EQUIPMENT; SEE SPEC SECTION 061100.

KEYED NOTES

01 CANOPY - TUBE STEEL STRUCTURAL SYSTEM CLAD IN STAINLESS STEEL WITH PERFORATED STAINLESS STEEL SOFFIT PANELS; SEE SHEET A5.20 FOR FURTHER DETAILS AND INFORMATION.

02 INCLINED WHEELCHAIR LIFT; SEE SHEET A8.01 AND SPECIFICATION SECTION 14420 FOR ADDITIONAL INFORMATION AND DETAILS.

DESIGNED BY:	ARO
DRAWN BY:	JDK, PVJ
CHECKED BY:	MSP

CERTIFICATION

REVISION	DATE	BY	APP

100% CONSTRUCTION DOCUMENTS

SECOND FLOOR PLAN & NOTES

COLUMBIA HEIGHTS COMMUNITY CENTER
1480 GIRARD STREET, NW WASHINGTON, DC 20009

DRAWING NO. A1.02

THE TEMPLE GROUP, INC.
1120 CONNECTICUT AVE. NW, WASH, DC 20036

LEO A DALY, ARCHITECT/ENGINEER
1201 CONNECTICUT AVE. NW, WASH, DC 20036


GOVERNMENT OF THE DISTRICT OF COLUMBIA
OFFICE OF CONTRACTS AND PROCUREMENT

CHIEF BUREAU OF BUILDING CONSTRUCTION SERVICES
REGISTRATION NO.
DATE:
ARCHITECT/ENGINEER
DATE:


PROJECT NO. 051-01307-000
DATE: 07/23/2004
SHEET OF

1"=10' 1"=20' 1"=30' 1"=40' 1"=50' 1"=100' 1"=200' 1"=400' 3"=1'-0" 1-1/2"=1'-0" 1"=1'-0" 3/4"=1'-0" 1/2"=1'-0" 3/8"=1'-0" 1/4"=1'-0" 3/16"=1'-0" 1/8"=1'-0" 3/32"=1'-0" 1/16"=1'-0"


RECEIVED
2004 JUL 30 PM 3:08
OFFICE OF CONTRACTING

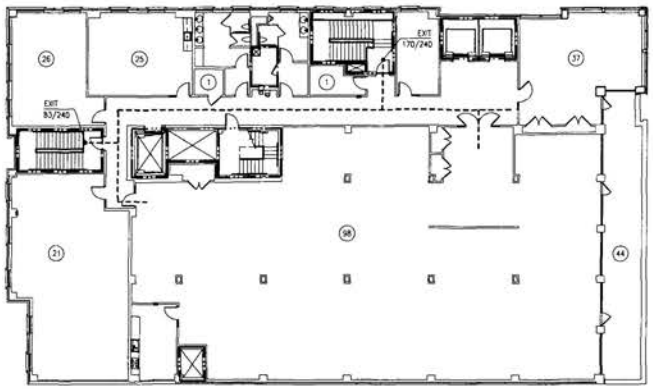


1 FOURTH FLOOR PLAN
G1.01 SCALE: 3/32" = 1'-0"

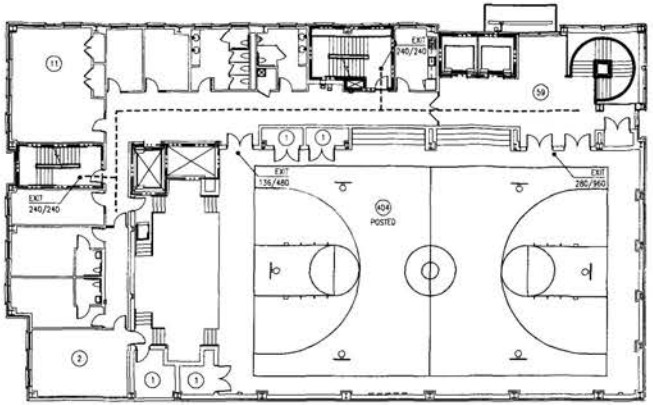

2 SECOND FLOOR PLAN
G1.01 SCALE: 3/32" = 1'-0"

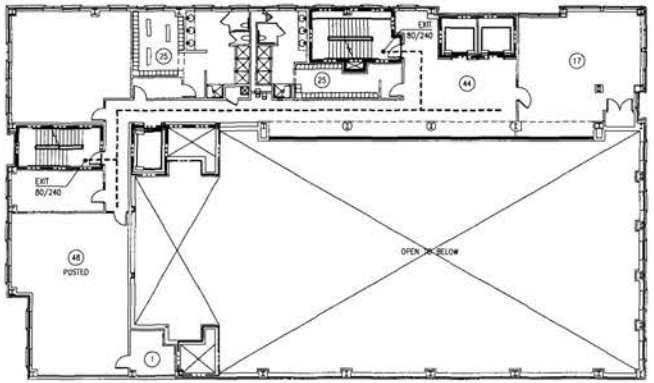

3 THIRD FLOOR PLAN
G1.01 SCALE: 3/32" = 1'-0"

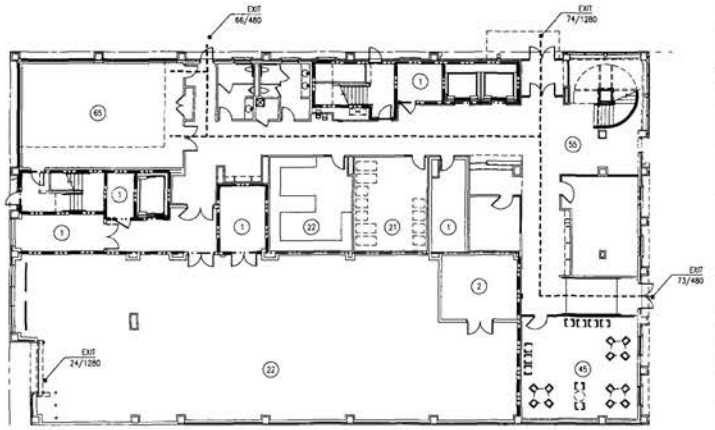

1 FIRST FLOOR PLAN
G1.01 SCALE: 3/32" = 1'-0"

PLUMBING FIXTURE COUNT

OCCUPANTS PER FLOOR	MALE/FEMALE	WATER CLOSETS		LAVATORIES		DRINK FOUNT	
		REQ'D	PROP	REQ'D	PROP	REQ'D	PROP
237	M = 118	1	2	2	3	1	1
	W = 119	2	2				
480	M = 240	2	2	3	4	1	1
	W = 240	4	4				
160	M = 80	1	2	1	6	1	1
	W = 80	2	2				
253	M = 126	2	2	2	5	1	1
	W = 127	2	2				

GENERAL NOTES

1. FOR DESCRIPTION OF FIRE [illegible] PARTITIONS, SEE PARTITION SCHEDULE ON SHEET A2.01.
2. WOOD USED FOR BLOCKING, NAILERS, OR FRAMING IN FIRE RATED ASSEMBLIES SHALL BE FIRE RETARDANT TREATED.
3. FOR EXIT LIGHTS, EMERGENCY LIGHTING, FIRE DETECTION AND FIRE ALARM SYSTEMS SEE ELECTRICAL DRAWINGS.
4. WHERE FIRE EXTINGUISHER CABINETS OR OTHER EQUIPMENT IS RECESSED IN FIRE RATED PARTITIONS, MODIFY THE PARTITION AS REQUIRED TO PROVIDE A CONTINUOUS ENCLOSURE TO ENSURE UNINTERRUPTED FIRE RATING.
5. AT FIRE RATED DOOR LOCATIONS, FRAMES SHALL BE NEW AND DOORS SHALL BE LABELED FOR THE INTENDED USE OR EQUIVALENT.

FIRE-RESISTANCE RATINGS

ELEMENT	HOURLY RATING	DESIGN NO.
COLUMNS	1 HR	UL X701
BEAMS	1 HR	UL N708
STAIR BEAMS	2 HR	UL -----
STAIR SUPPORTS	2 HR	UL -----
TUBE STEEL	2 HR	UL -----

CALCLULATIONS

OCCUPANT LOAD

PER FLOOR:

FIRST FLOOR	237
SECOND FLOOR	480
THIRD FLOOR	160
FOURTH FLOOR	253
TOTAL	1,130

PER AREA:

ASSEMBLY AREAS	154
GYMNASIUM	404
LOCKER ROOMS	50
EDUCATION/SHOP	228
MECHANICAL/STORAGE	16
OFFICE/MISCELLANEOUS	256
PARKING	22
TOTAL	1,130

	REQUIRED	PROVIDED
1,130 OCCUPANTS	4 EXITS	4 EXITS
DOORS (1130 x 0.15)	170"	216"
STAIRS (480 x 0.20)	96"	98" CLEAR

LEGEND

- 1-HR WALL
- 2-HR WALL
- EGRESS PATH
- EXIT 29/180 — EGRESS CAPACITY PROVIDED/ALLOWED
- (#) — OCCUPANT LOAD

DESIGNED BY: ARD
DRAWN BY: PVS
CHECKED BY: WSP

CERTIFICATION

CHIEF, BUREAU OF BUILDING CONSTRUCTION SERVICES
DATE:

REGISTRATION NO:
DATE:
ARCHITECT/ENGINEER

REVISION	DATE	BY	APP

100% CONSTRUCTION DOCUMENTS

FIRE & EGRESS DIAGRAMS

COLUMBIA HEIGHTS COMMUNITY CENTER
1480 GIRARD STREET, NW WASHINGTON, DC 20009

THE TEMPLE GROUP, INC.
1120 CONNECTICUT AVE. NW, WASH, DC 20036

LEO A DALY, ARCHITECT/ENGINEER
1201 CONNECTICUT AVE. NW, WASH, DC 20036


GOVERNMENT OF THE DISTRICT OF COLUMBIA
OFFICE OF CONTRACTS AND PROCUREMENT

DRAWING NO.
G1.01

PROJECT NO. 051-01703-000
DATE: 07/23/2004
SHEET OF


1"=10' 1"=20' 1"=30' 1"=40' 1"=50' 1"=100' 1"=200' 1"=400' 3"=1'-0" 1-1/2"=1'-0" 1"=1'-0" 3/4"=1'-0" 1/2"=1'-0" 3/8"=1'-0" 1/4"=1'-0" 3/16"=1'-0" 1/8"=1'-0" 3/32"=1'-0" 1/16"=1'-0"

Plotted: Jul 23, 2007 11:30:07

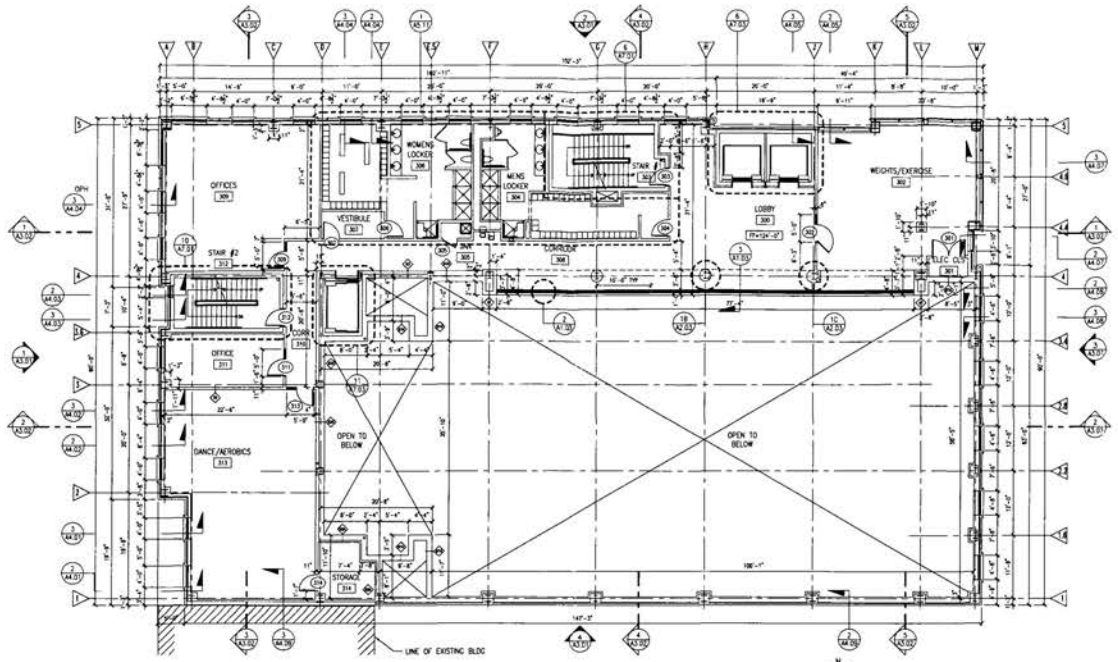


N


1 THIRD FLOOR PLAN
A1.03 SCALE: 1/8"=1'-0"

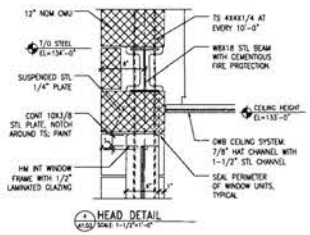


4 HEAD DETAIL
A1.03/ SCALE: 1-1/2"=1'-0"

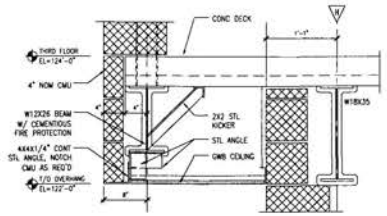

5 OVERHANG DETAIL
A1.03/ SCALE: 1-1/2"=1'-0"

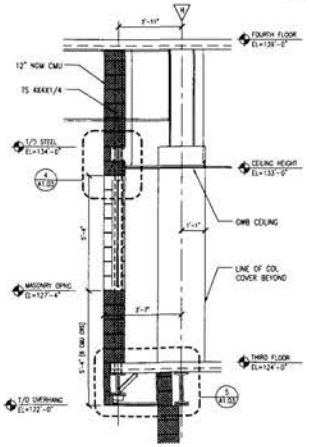

3 BALCONY SECTION
A1.03/ SCALE: 1/2"=1'-0"

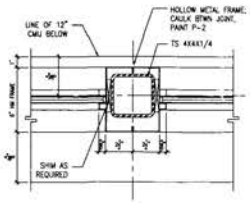

2 BALCONY SECTION
A1.03/ SCALE: 3"=1'-0"

GENERAL NOTES

1. DIMENSIONS ARE TO FINISH FACE OF PARTITIONS, FACE OF CMU, OR CENTER LINE OF COLUMNS UNLESS SHOWN OR NOTED OTHERWISE.
2. PARTITIONS SHALL BE 3-5/8 INCH METAL STUDS AT 16-INCHES ON CENTER WITH GYPSUM WALLBOARD, UNLESS OTHERWISE NOTED.
3. THICKNESS OF CONCRETE MASONRY UNIT (CMU) PARTITIONS IS NOMINAL UNLESS OTHERWISE NOTED.
4. EXTEND ALL SOUND RATED PARTITIONS TO THE STRUCTURE ABOVE AS INDICATED ON THE DRAWINGS TO PREVENT SOUND TRANSMISSION. FURNISH 4-1/4 POUNDS DENSITY GLASS FIBER INSULATION SHAPED TO FIT THE VOID ABOVE THE PARTITION WHERE AIR-BORNE SOUND CAN PENETRATE SPACES.
5. FOR LOCATIONS OF FIRE-RATED PARTITIONS SEE FIRE AND EGRESS DIAGRAMS ON SHEET G1.01.
6. CONTROL JOINT SHALL BE PROVIDED ABOVE DOORS AT HINGE-SIDE IN STUD AND GWB PARTITIONS.
7. VERIFY OPENINGS FOR PIPES AND DUCTS WITH MECHANICAL DRAWINGS AND PROVIDE AS REQUIRED. ALL OPENINGS MORE THAN 16-INCHES WIDE IN CONCRETE MASONRY PARTITIONS SHALL HAVE LINTELS AS SCHEDULED ON THE STRUCTURAL DRAWINGS.
8. ALL PARTITIONS SHALL BE TYPE "S3" UNLESS OTHERWISE INDICATED. FOR PARTITION TYPES AND DETAILS SEE SHEET A2.01.
9. FOR FINISH AND MATERIAL SCHEDULE SEE SHEETS A2.02 AND A2.03.
10. FOR DOOR TYPES AND SIZES SEE SHEET A2.04.
11. EXTERIOR FACE BRICK SHALL EXTEND A MINIMUM OF 8-INCHES BELOW GRADE.
12. ELEVATION 100'-0" ON THE ARCHITECTURAL DRAWINGS EQUALS 195.80' ON THE CIVIL DRAWINGS.
13. ALL WALL HUNG CASEWORK, GRAB BARS, TOILET PARTITIONS, TOILET ACCESSORIES, URINAL SCREENS, DOOR HARDWARE AND EQUIPMENT ATTACHED TO WALLS SHALL BE ANCHORED TO 2X6 PRESSURE TREATED WOOD BLOCKING ANCHORED BETWEEN STUDS UNLESS OTHERWISE INDICATED. BLOCKING SHALL BE CONTINUOUS AND LOCATED BOTH AT BOTTOM AND TOP OF EQUIPMENT; SEE SPEC SECTION 06100.

DESIGNED BY: ARO
DRAWN BY: JDK, PJV
CHECKED BY: WSP

CERTIFICATION

REVISION	DATE	BY	APP

100% CONSTRUCTION DOCUMENTS

THIRD FLOOR PLAN & NOTES

COLUMBIA HEIGHTS COMMUNITY CENTER
1480 GIRARD STREET, NW WASHINGTON, DC 20009

THE TEMPLE GROUP, INC.
1120 CONNECTICUT AVE. NW, WASH. DC 20036

LEO A DALY, ARCHITECT/ENGINEER
1201 CONNECTICUT AVE. NW, WASH. DC 20036

GOVERNMENT OF THE DISTRICT OF COLUMBIA
OFFICE OF CONTRACTS AND PROCUREMENT


DRAWING NO. A1.03

PROJECT NO. 051-01703-000
DATE: 07/22/2004
SHEET OF

OWNER BUREAU OF BUILDING CONSTRUCTION SERVICES
REGISTRATION NO:
DATE:
ARCHITECT/ENGINEER
DATE

1"=10' 1"=20' 1"=30' 1"=40' 1"=50' 1"=100' 1"=200' 1"=400' 3"=1'-0" 1-1/2"=1'-0" 1"=1'-0" 3/4"=1'-0" 1/2"=1'-0" 3/8"=1'-0" 1/4"=1'-0" 3/16"=1'-0" 1/8"=1'-0" 3/32"=1'-0" 1/16"=1'-0"

RECEIVED
2004 JUL 23 PM 3:08
OFFICE OF CONTRACTING

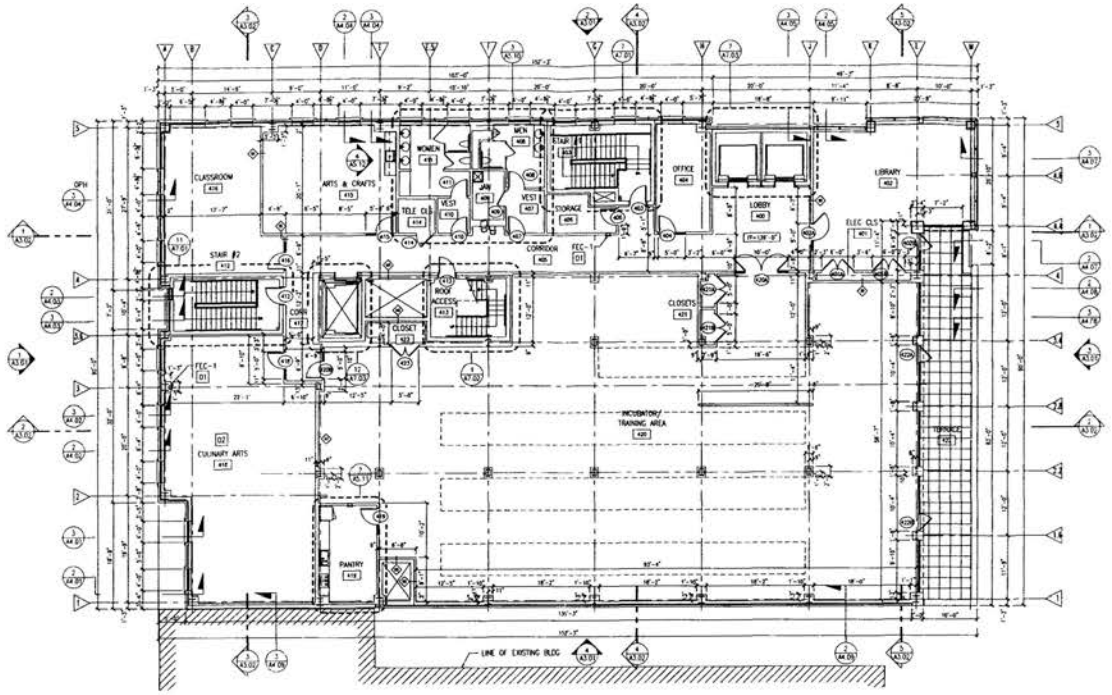

N

1 FOURTH FLOOR PLAN
A1.04 SCALE: 1/8"=1'-0"

GENERAL NOTES

1. DIMENSIONS ARE TO FINISH FACE OF PARTITIONS, FACE OF CMU, OR CENTER LINE OF COLUMNS UNLESS SHOWN OR NOTED OTHERWISE.
2. PARTITIONS SHALL BE 3-5/8 INCH METAL STUDS AT 16-INCHES ON CENTER WITH GYPSUM WALLBOARD, UNLESS OTHERWISE NOTED.
3. THICKNESS OF CONCRETE MASONRY UNIT (CMU) PARTITIONS IS NOMINAL UNLESS OTHERWISE NOTED.
4. EXTEND ALL SOUND RATED PARTITIONS TO THE STRUCTURE ABOVE AS INDICATED ON THE DRAWINGS, TO PREVENT SOUND TRANSMISSION. FURNISH 4-1/4 POUNDS DENSITY GLASS FIBER INSULATION SHAPED TO FIT THE VOID ABOVE THE PARTITION WHERE AIR-BORNE SOUND CAN PENETRATE SPACES.
5. FOR LOCATIONS OF FIRE-RATED PARTITIONS SEE FIRE AND EGRESS DIAGRAMS ON SHEET G1.01.
6. CONTROL JOINT SHALL BE PROVIDED ABOVE DOORS AT HINGE-SIDE IN STUD AND GWB PARTITIONS.
7. VERIFY OPENINGS FOR PIPES AND DUCTS WITH MECHANICAL DRAWINGS AND PROVIDE AS REQUIRED. ALL OPENINGS MORE THAN 16-INCHES WIDE IN CONCRETE MASONRY PARTITIONS SHALL HAVE LINTELS AS SCHEDULED ON THE STRUCTURAL DRAWINGS.
8. ALL PARTITIONS SHALL BE TYPE "S2" UNLESS OTHERWISE INDICATED FOR PARTITION TYPES AND DETAILS SEE SHEET A2.01.
9. FOR FINISH AND MATERIAL SCHEDULE SEE SHEETS A2.02 AND A2.03.
10. FOR DOOR TYPES AND SIZES SEE SHEET A2.04.
11. EXTERIOR FACE BRICK SHALL EXTEND A MINIMUM OF 8-INCHES BELOW GRADE.
12. ELEVATION 100'-0" ON THE ARCHITECTURAL DRAWINGS EQUALS 195.80' ON THE CIVIL DRAWINGS.
13. ALL WALL HUNG CASEWORK, GRAB BARS, TOILET PARTITIONS, TOILET ACCESSORIES, URINAL SCREENS, DOOR HARDWARE AND EQUIPMENT ATTACHED TO WALLS SHALL BE ANCHORED TO 2X6 PRESSURE TREATED WOOD BLOCKING ANCHORED BETWEEN STUDS UNLESS OTHERWISE INDICATED. BLOCKING SHALL BE CONTINUOUS AND LOCATED BOTH AT BOTTOM AND TOP OF EQUIPMENT; SEE SPEC SECTION 06100.

KEYED NOTES

01 FIRE EXTINGUISHER CABINET (FEC); SEE SPECIFICATION SECTION 10520 FOR SIZES AND TYPES.

02 FINAL ROOM LAYOUT, INCLUDING FIXTURE TYPE AND LOCATIONS, SHALL BE PROVIDED BY OWNER.

DESIGNED BY:	ARO				
DRAWN BY:	JDK, JVS				
CHECKED BY:	WDP				
CERTIFICATION		REVISION	DATE	BY	APP

100% CONSTRUCTION DOCUMENTS

FOURTH FLOOR PLAN & NOTES

COLUMBIA HEIGHTS COMMUNITY CENTER
1480 GIRARD STREET, NW WASHINGTON, DC 20009

DRAWING NO. A1.04

THE TEMPLE GROUP, INC
1120 CONNECTICUT AVE, NW, WASH, DC 20036

LEO A DALY, ARCHITECT/ENGINEER
1201 CONNECTICUT AVE, NW, WASH, DC 20036


GOVERNMENT OF THE DISTRICT OF COLUMBIA
OFFICE OF CONTRACTS AND PROCUREMENT

CHIEF BUREAU OF BUILDING CONSTRUCTION SERVICES
REGISTRATION NO.
DATE
ARCHITECT/ENGINEER
DATE


PROJECT NO. 051-07152-000
DATE: 07/23/2009
SHEET OF

1"=10' 1"=20' 1"=30' 1"=40' 1"=50' 1"=100' 1"=200' 1"=400' 3"=1'-0" 1-1/2"=1'-0" 1"=1'-0" 3/4"=1'-0" 1/2"=1'-0" 3/8"=1'-0" 1/4"=1'-0" 3/16"=1'-0" 1/8"=1'-0" 3/32"=1'-0" 1/16"=1'-0"


2009 JUL 23 PM 3:08
DC CONTRACTS

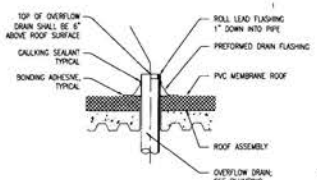


1 OVERFLOW DRAIN-TYP
A1.05/ SCALE: 1"=1'-0"

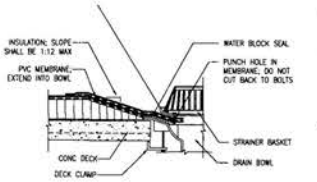


2 ROOF DRAIN-TYP
A1.05/ SCALE: 1"=1'-0"

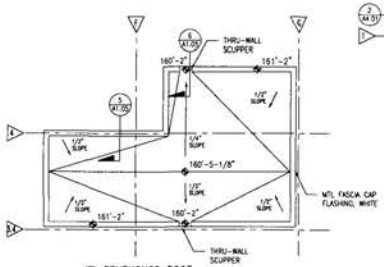


4 PENTHOUSE ROOF
A1.05/ SCALE: 3/16"=1'-0"

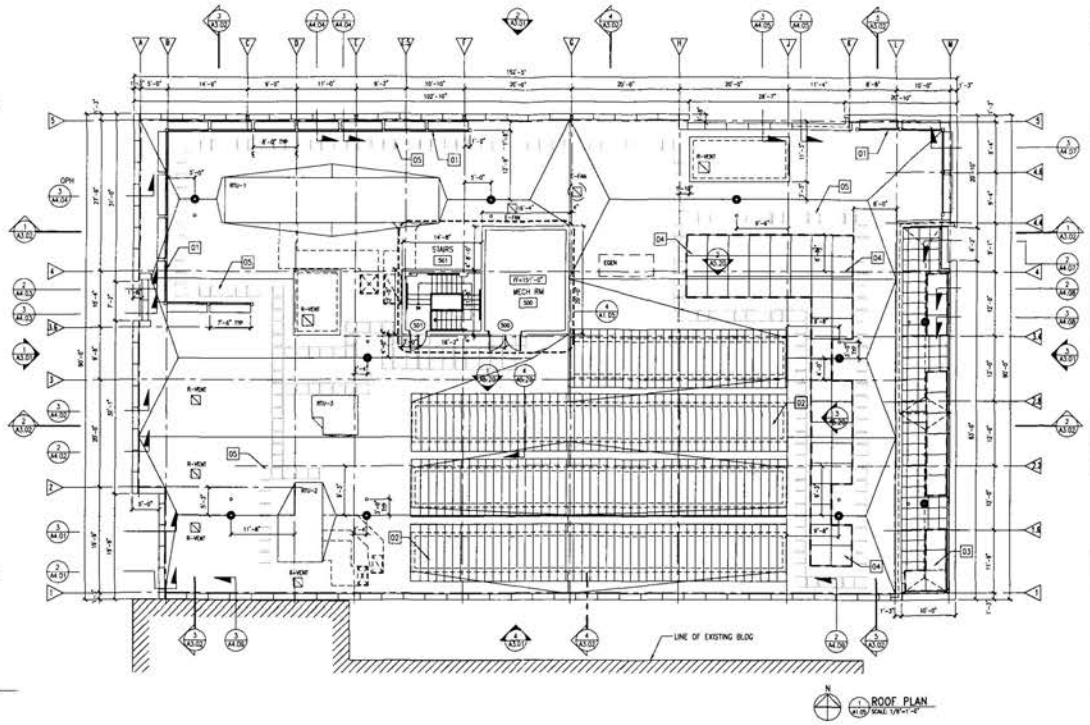


ROOF PLAN
A1.05/ SCALE: 1/8"=1'-0"

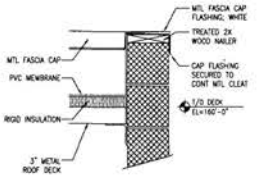


3 PARAPET DETAIL
A1.05/ SCALE: 1-1/2"=1'-0"

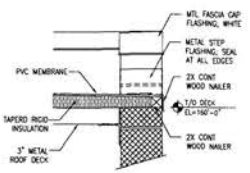


5 SCUPPER DETAIL
A1.05/ SCALE: 1-1/2"=1'-0"

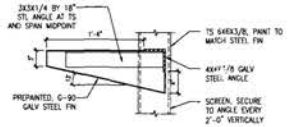

7 STEEL FIN DETAIL
A1.05/ SCALE: 1-1/2"=1'-0"

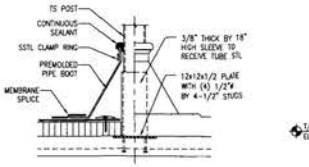

6 PENETRATION DTL
A1.05/ SCALE: 1"=1'-0"

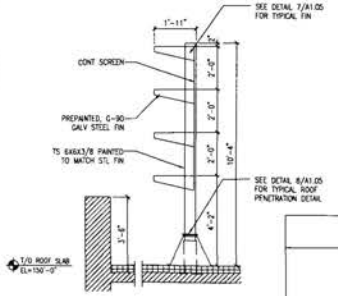

8 ROOFTOP SCREEN
A1.05/ SCALE: 1/2"=1'-0"

GENERAL NOTES

1. DIMENSIONS ARE TO FINISH FACE OF PARTITIONS, FACE OF CMU, OR CENTER LINE OF COLUMNS UNLESS SHOWN OR NOTED OTHERWISE.
2. PARTITIONS SHALL BE 3-5/8 INCH METAL STUDS AT 16-INCHES ON CENTER WITH GYPSUM WALLBOARD, UNLESS OTHERWISE NOTED.
3. THICKNESS OF CONCRETE MASONRY UNIT (CMU) PARTITIONS IS NOMINAL UNLESS OTHERWISE NOTED.
4. EXTEND ALL SOUND RATED PARTITIONS TO THE STRUCTURE ABOVE AS INDICATED ON THE DRAWINGS TO PREVENT SOUND TRANSMISSION. FURNISH 4-1/4 POUNDS DENSITY GLASS FIBER INSULATION SHAPED TO FIT THE VOID ABOVE THE PARTITION WHERE AIR-BORNE SOUND CAN PENETRATE SPACES.
5. FOR LOCATIONS OF FIRE-RATED PARTITIONS SEE FIRE AND EGRESS DIAGRAMS ON SHEET G1.01.
6. CONTROL JOINT SHALL BE PROVIDED ABOVE DOORS AT HINGE-SIDE IN STUD AND GMB PARTITIONS.
7. VERIFY OPENINGS FOR PIPES AND DUCTS WITH MECHANICAL DRAWINGS AND PROVIDE AS REQUIRED. ALL OPENINGS MORE THAN 16-INCHES WIDE IN CONCRETE MASONRY PARTITIONS SHALL HAVE LINTELS AS SCHEDULED ON THE STRUCTURAL DRAWINGS.
8. FOR PARTITION TYPES AND DETAILS SEE SHEET A2.01.
9. FOR FINISH AND MATERIAL SCHEDULE SEE SHEETS A2.02 AND A2.03.
10. FOR DOOR TYPES AND SIZES SEE SHEET A2.04.
11. EXTERIOR FACE BRICK SHALL EXTEND A MINIMUM OF 8-INCHES BELOW GRADE.

KEYED NOTES

01 PRE-PAINTED, GALVANIZED METAL ROOFTOP SCREEN; SEE DETAILS ON THIS SHEET FOR ADDITIONAL INFORMATION.

02 SKYLIGHT ROOFING SHALL BE PVC MEMBRANE WITH ADHERED RIBS OF IDENTICAL MATERIAL SPACED AT 18" OC TO IMITATE STANDING SEAM METAL ROOFING.

03 ROOF GARDEN SYSTEM CONSISTING OF 13, 46-INCH SQUARE GARDEN PALLETS WITH SSTL EDGE SKIRTS.

04 ROOF TOP GARDEN SYSTEM CONSISTING OF 48, 46-INCH SQUARE GARDEN PALLETS; SEE SHEET C2.01 FOR PLANTING PLAN.

05 3/16" THICK FLEXIBLE WALKWAY BY MEMBRANE ROOF MAF; SEE SPECIFICATION 07540 "THERMOPLASTIC MEMBRANE ROOFING" FOR ADDITIONAL INFORMATION.

DESIGNED BY:	ARO
DRAWN BY:	JDK, PJS
CHECKED BY:	MGP

REVISION	DATE	BY	APP.

100% CONSTRUCTION DOCUMENTS

ROOF PLAN & DETAILS

COLUMBIA HEIGHTS COMMUNITY CENTER
1480 GIRARD STREET, NW WASHINGTON, DC 20009

THE TEMPLE GROUP, INC.
1120 CONNECTICUT AVE. NW, WASH, DC 20036

LEO A DALY, ARCHITECT/ENGINEER
1201 CONNECTICUT AVE. NW, WASH, DC 20036

GOVERNMENT OF THE DISTRICT OF COLUMBIA
OFFICE OF CONTRACTS AND PROCUREMENT

DRAWING NO. A1.05


PROJECT NO. 051-01703-000
DATE: 07/23/2004
SHEET: OF

CONFIRMATION

CHIEF BUREAU OF BUILDING CONSTRUCTION SERVICES
DATE:

REGISTRATION NO:
DATE:
ARCHITECT/ENGINEER


1"=10' 1"=20' 1"=30' 1"=40' 1"=50' 1"=100' 1"=200' 1"=400' 3"=1'-0" 1-1/2"=1'-0" 1"=1'-0" 3/4"=1'-0" 1/2"=1'-0" 3/8"=1'-0" 1/4"=1'-0" 3/16"=1'-0" 1/8"=1'-0" 3/32"=1'-0" 1/16"=1'-0"

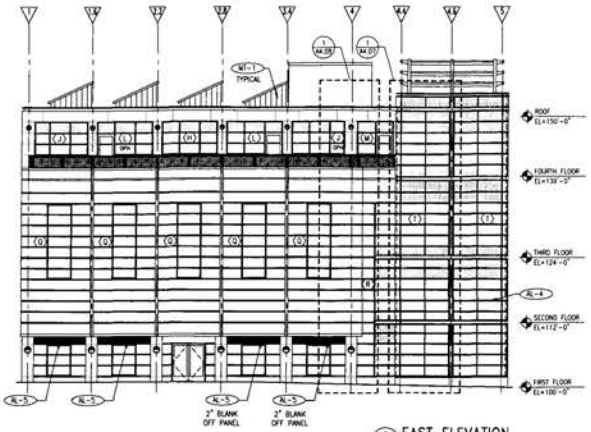

3 A3.01 EAST ELEVATION
SCALE: 1/8" = 1'-0"



1 A3.01 WEST ELEVATION
SCALE: 1/8" = 1'-0"

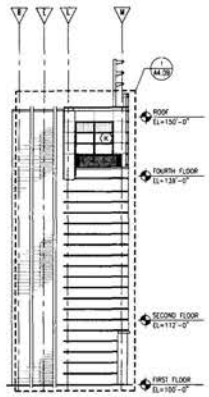

4 A3.01 PARTIAL SOUTH ELEVATION
SCALE: 1/8" = 1'-0"



2 A3.01 NORTH ELEVATION
SCALE: 1/8" = 1'-0"

GENERAL NOTES

1. SEE SHEET A2.05 "WINDOW SCHEDULE AND DETAILS" FOR WINDOW AND GLAZING TYPES.
2. ALL EXTERIOR, BUILDING MOUNTED LIGHT FIXTURES SHALL BE MOUNTED AT 8'-6" (BOTTOM OF FIXTURE) ABOVE FIRST FLOOR UNLESS OTHERWISE INDICATED.
3. ALL WINDOWS ON WEST FACADE BETWEEN COLUMNS 1 AND 3.4 SHALL BE TYPE "A"; ALL OTHER WINDOWS SHALL BE TYPE "B" UNLESS OTHERWISE NOTED.
4. SEE SHEET A4.21 FOR PRECAST SHAPES.

MATERIALS LEGEND

TYPE	MATERIAL	MFR	STYLE/NAME	SIZE (HxWxD) - NOM	COLOR
AL-1	ALUM	KAWNEER	TREAD HC 451T	2" x 4-1/2"	TBD
AL-2	ALUM	KAWNEER	2250-IG	2-1/4" x 4-1/2"	TBD
AL-3	ALUM	KAWNEER	1600 SYSTEM 1	2-1/2" x 7-1/2"	TBD
AL-4	ALUM	KAWNEER	1600 SYSTEM 2	2-1/2" x 7-1/2"	TBD
AL-5	LOUVER	C/S	A2097	17" x 118"	TBD
MAS-1	BRICK	SALVAGED	MODULAR RIBBED	2 1/4" x 8" x 4"	
MAS-2	NORMAN BRICK	TAYLOR	WIRECUT	2 1/4" x 12" x 4"	301-B BUFF
MAS-3	NORMAN BRICK	BELDEN	VELOUR	2 1/4" x 12" x 4"	CHERRY
MAS-4	NORMAN BRICK	TAYLOR	WIRECUT	2 1/4" x 12" x 4"	1303-T
MAS-5	MODULAR BRICK	TAYLOR	WIRECUT	2 1/4" x 8" x 4"	301-B BUFF
MAS-6	CMU	TRENWYTH	ACUSTA WALL	8" x 16" x 32"	
MT-1	ALUM	PAC-CLAD	FLUSH PANEL	11" CC	TBD
MT-2	NOT USED				
MT-3	MTL	CITADEL	ENVELOPE 2000	4 & 6MM	TBD
MT-4	ALUM				TO MATCH AL-3
MT-5	ORNAMENTAL STEEL PNL				
PC-1	PRECAST			SEE WALL SECTIONS	IVORY RANGE
SAL-1	LIMESTONE	SALVAGED	-	SEE XXX FOR DETAILS	N/A
SAL-2	MTL	SALVAGED	CORNICE	SEE XXX FOR DETAILS	N/A

MAS-1 MAS-2 MAS-3 MAS-4 MAS-5 MAS-6

DESIGNED BY: ARD
DRAWN BY: JDK, PVI
CHECKED BY: WSP

REVISION	DATE	BY	APP.

100% CONSTRUCTION DOCUMENTS

BUILDING ELEVATIONS

COLUMBIA HEIGHTS COMMUNITY CENTER
1480 GIRARD STREET, NW WASHINGTON, DC 20009

THE TEMPLE GROUP, INC.
1120 CONNECTICUT AVE. NW, WASH, DC 20036

LEO A DALY, ARCHITECT/ENGINEER
1201 CONNECTICUT AVE. NW, WASH, DC 20036

GOVERNMENT OF THE DISTRICT OF COLUMBIA
OFFICE OF CONTRACTS AND PROCUREMENT

DRAWING NO. A3.01

PROJECT NO. 051-01702-000
DATE 07/23/2004
SHEET OF

CERTIFICATION

CHIEF BUREAU OF BUILDING CONSTRUCTION SERVICES
DATE


REGISTRATION NO.
DATE
ARCHITECT/ENGINEER

1"=10' 1"=20' 1"=30' 1"=40' 1"=50' 1"=100' 1"=200' 1"=400' 3"=1'-0" 1-1/2"=1'-0" 1"=1'-0" 3/4"=1'-0" 1/2"=1'-0" 3/8"=1'-0" 1/4"=1'-0" 3/16"=1'-0" 1/8"=1'-0" 3/32"=1'-0" 1/16"=1'-0"


D.C. PERMIT SET
2005 JUN 9 PM 3:08




3 A3.02 BUILDING SECTION
SCALE: 1/8" = 1'-0"

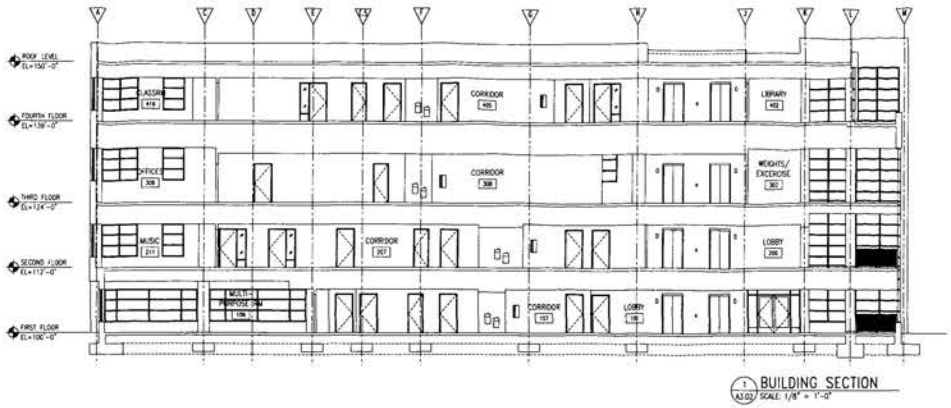


1 A3.02 BUILDING SECTION
SCALE: 1/8" = 1'-0"

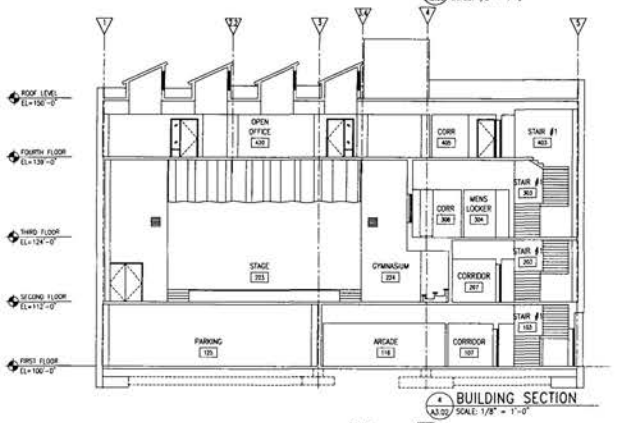


4 A3.02 BUILDING SECTION
SCALE: 1/8" = 1'-0"

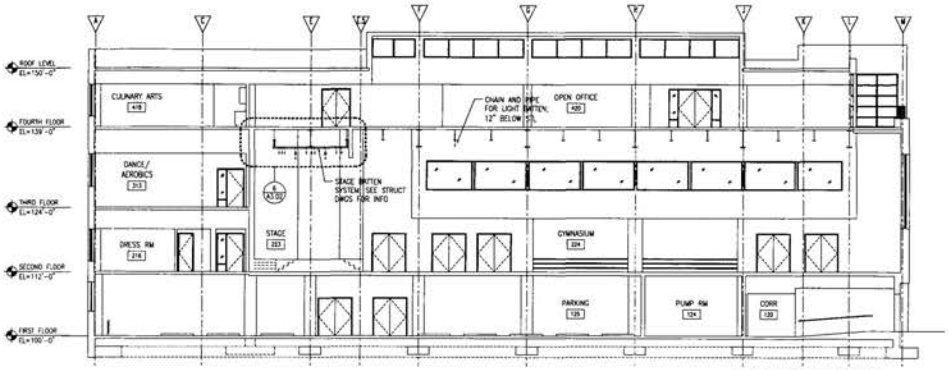

2 A3.02 BUILDING SECTION
SCALE: 1/8" = 1'-0"

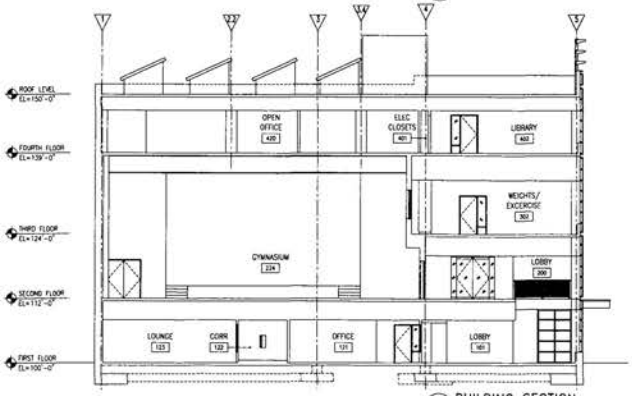

5 A3.02 BUILDING SECTION
SCALE: 1/8" = 1'-0"

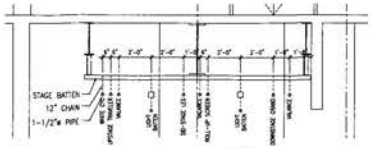

6 A3.02 STAGE EQUIPMENT
SCALE: 3/8" = 1'-0"

NOTE
LIGHT BATTEN SUPPORT SHALL RECEIVE ELECTRIC CONNECTOR STRIPS AND THEN HAVE CHAIN AND PIPE HUNG OFF THE STRIP.

DESIGNED BY: ARC
DRAWN BY: MJS, PV
CHECKED BY: WSP

CERTIFICATION

REVISION	DATE	BY	APP.

100% CONSTRUCTION DOCUMENTS

BUILDING SECTIONS
COLUMBIA HEIGHTS COMMUNITY CENTER
1480 GIRARD STREET, NW WASHINGTON, DC 20009
THE TEMPLE GROUP, INC
1120 CONNECTICUT AVE. NW, WASH, DC 20036
LEO A DALY, ARCHITECT/ENGINEER
1201 CONNECTICUT AVE. NW, WASH, DC 20036
GOVERNMENT OF THE DISTRICT OF COLUMBIA
OFFICE OF CONTRACTS AND PROCUREMENT

DRAWING NO. A3.02

CHIEF BUREAU OF BUILDING CONSTRUCTION SERVICES
REGISTRATION NO.
DATE:
ARCHITECT/ENGINEER
DATE

PROJECT NO. 051-01703-000
DATE: 07/23/2009
SHEET OF

1"=10' 1"=20' 1"=30' 1"=40' 1"=50' 1"=100' 1"=200' 1"=400' 3"=1'-0" 1-1/2"=1'-0" 1"=1'-0" 3/4"=1'-0" 1/2"=1'-0" 3/8"=1'-0" 1/4"=1'-0" 3/16"=1'-0" 1/8"=1'-0" 3/32"=1'-0" 1/16"=1'-0"

RECEIVED
2009 JUL 29 PM 3:09
D.C. Historic Preservation Office