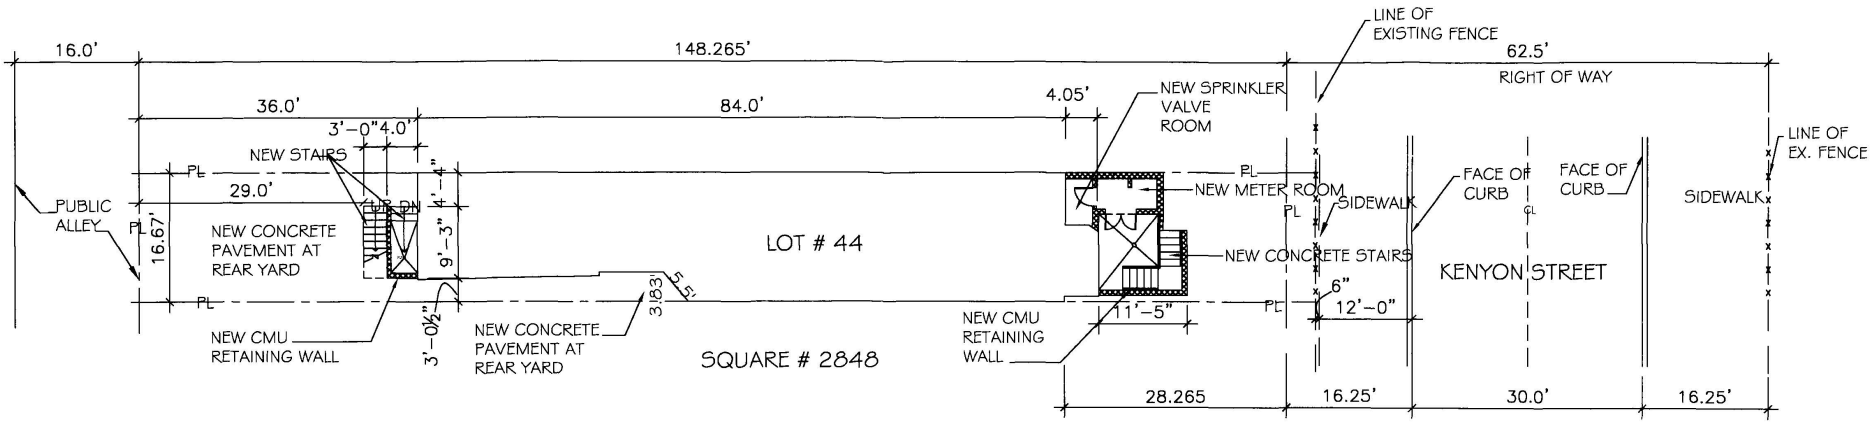



1 SITE PLAN
1/16" = 1'-0"

N

BZA
Case No. 17388
Exhibit No. 10


Rmc	Project No. 2005-00	r. mcghee & associates architecture interior design 925 S street nw Washington, d.c. 20001 Phone 202/667-0166 Fax 202/667-0165	Issue Date 06-15-2005
	Project Title 1360 KENYON STREET, NW WASHINGTON DC	Sheet Title ZONING PROPOSAL SITE PLAN	A-1

Board of Zoning Adjustment
District of Columbia
CASE NO. 17388
EXHIBIT NO. 10

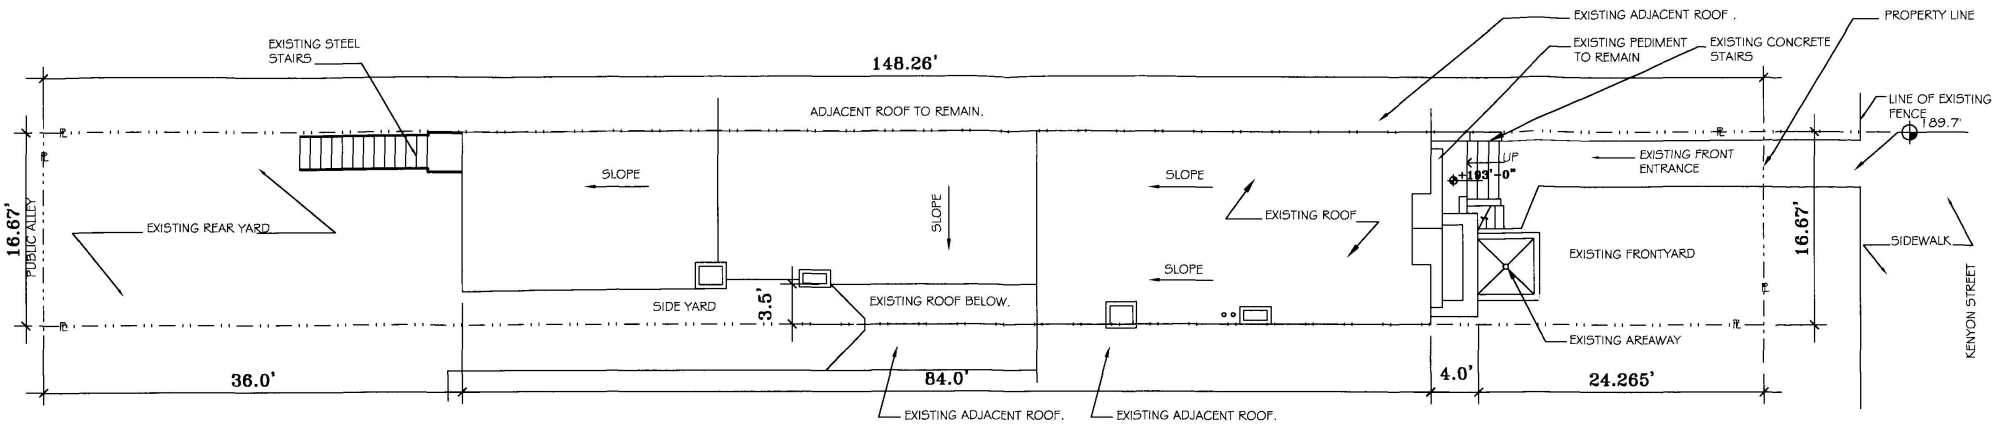

1 EXISTING ROOF AND SITE PLAN


3/32" = 1'-0"

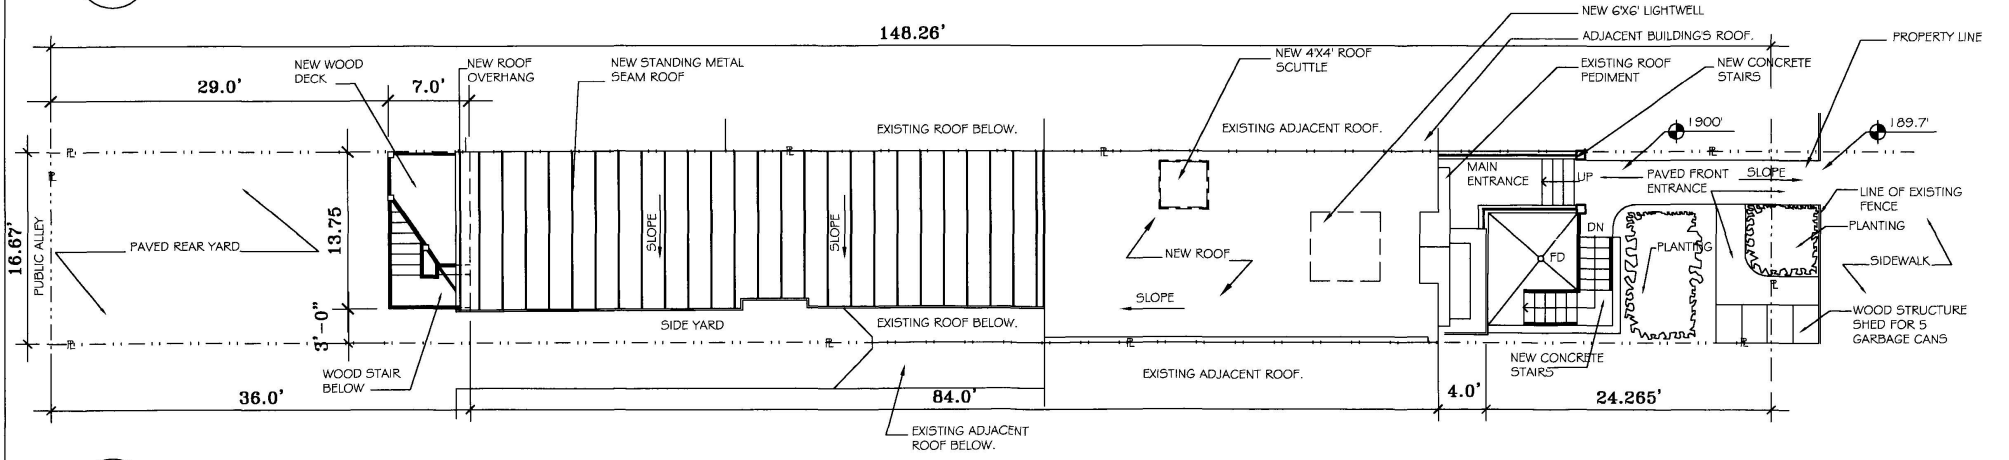


2 PROPOSED ROOF AND SITE PLAN

3/32" = 1'-0"

Rmc	Project No. 2005-00	r. mcghee & associates architecture interior design 925 S street nw Washington, d.c. 20001 Phone 202/667-0166 Fax 202/667-0165	Issue Date 06 -15 - 2005
	Project Title 1360 KENYON STREET, NW WASHINGTON DC	Sheet Title ZONING PROPOSAL EXISTING AND PROPOSED ROOF AND SITE PLAN	A-2

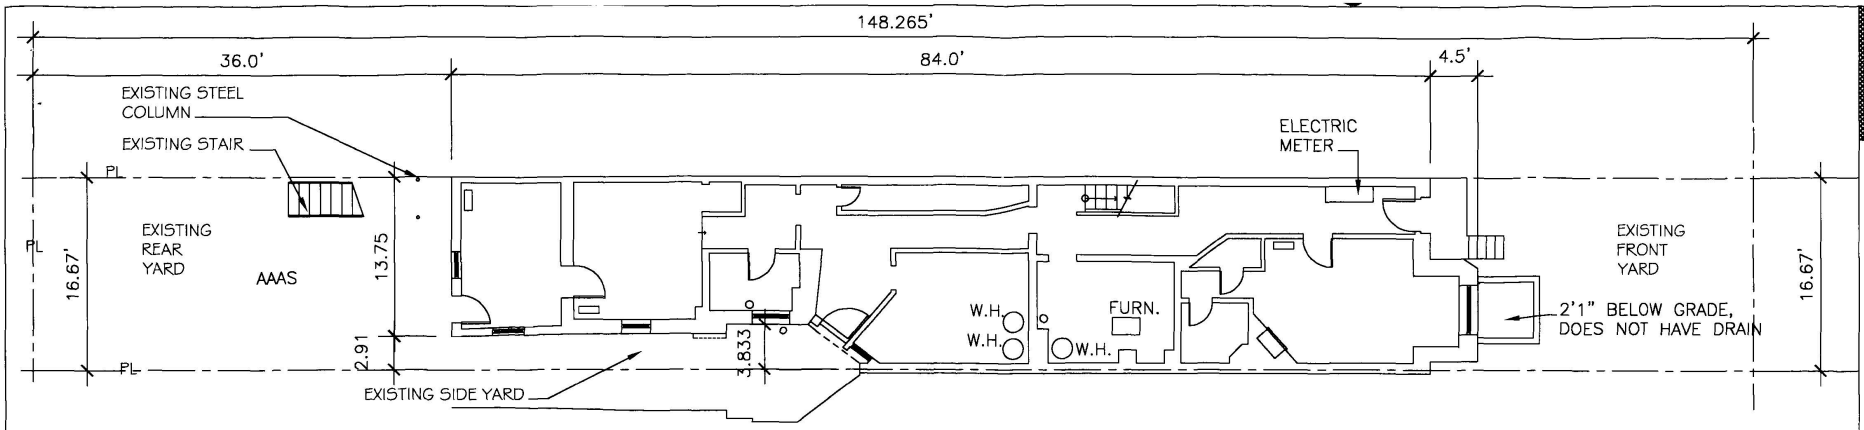

1 EXISTING BASEMENT
3/32" = 1'-0"

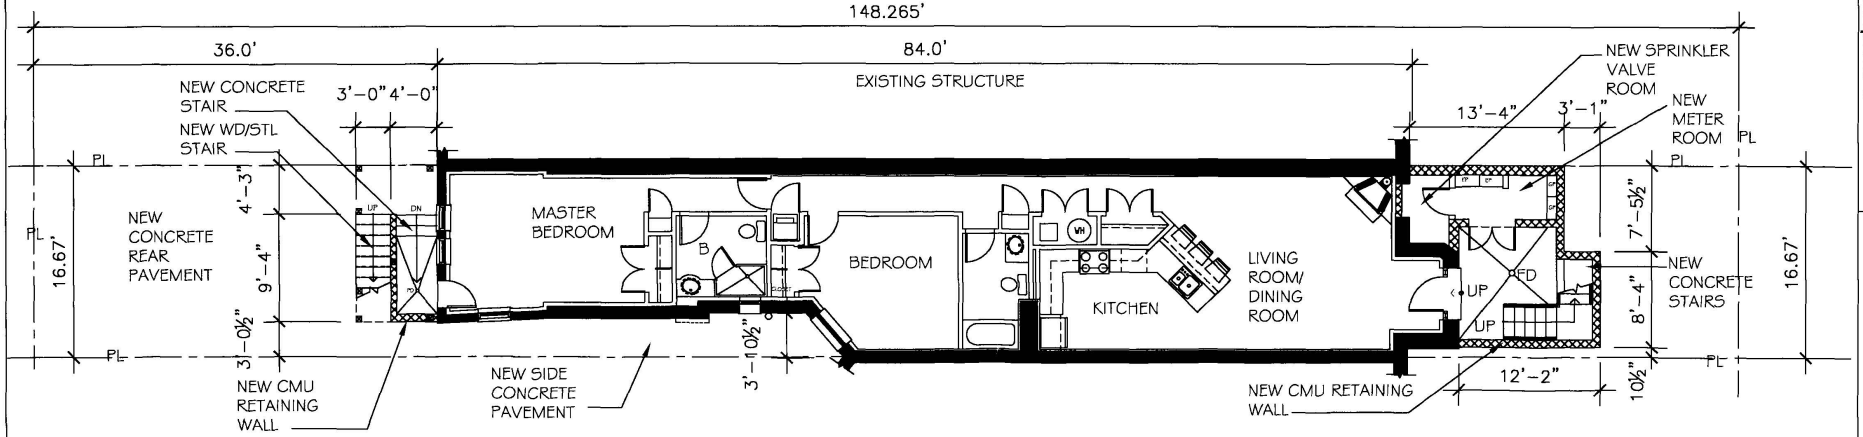

2 PROPOSED BASEMENT
3/32" = 1'-0"

A-3

Issue Date
06-15-2005

ZONING SUBMISSION
EXISTING BASEMENT AND PROPOSED FLOOR PLAN


Sheet Title

r. mcghee & associates
architecture interior design
925 S street nw washington, d.c. 20001
Phone 202/667-0166 Fax 202/667-0165


Project No.
2005-00

Project Title
1360 KENYON STREET, N.W.
WASHINGTON, D.C.

RMc

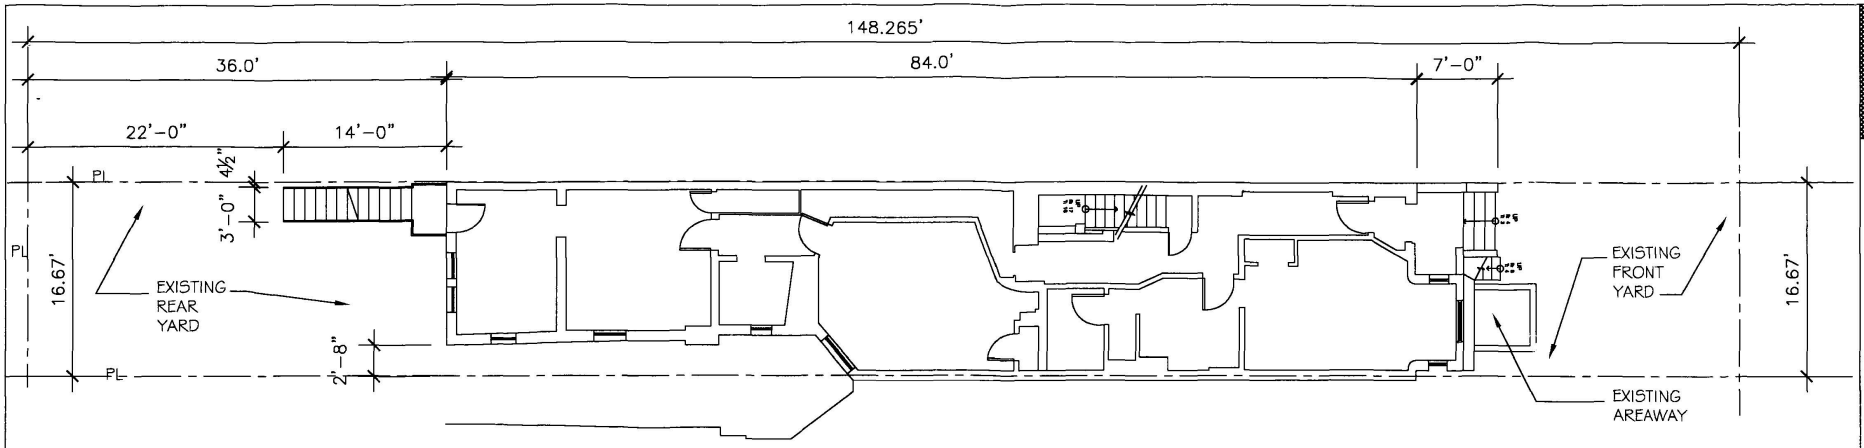

1 EXISTING FIRST FLOOR
3/32" = 1'-0"

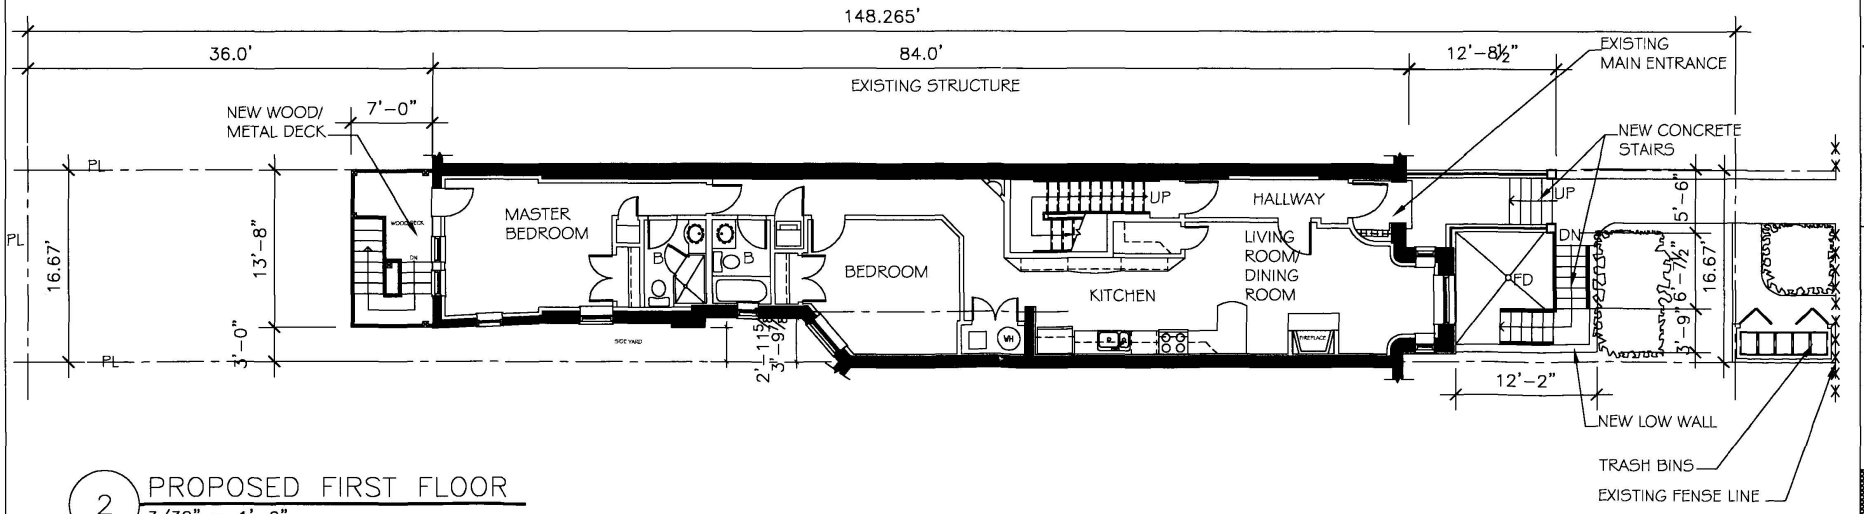

2 PROPOSED FIRST FLOOR
3/32" = 1'-0"

A-4

Issue Date
06 -15- 2005

ZONING SUBMISSION
EXISTING FIRST FLOOR AND
PROPOSED FLOOR PLAN


Sheet Title

r. mcghee & associates
architecture interior design
925 S street nw washington, d.c. 20001
Phone 202/667-0166 Fax 202/667-0165


Project No.
2005-00

Project Title
1360 KENYON STREET, N.W.
WASHINGTON, D.C.

RMG

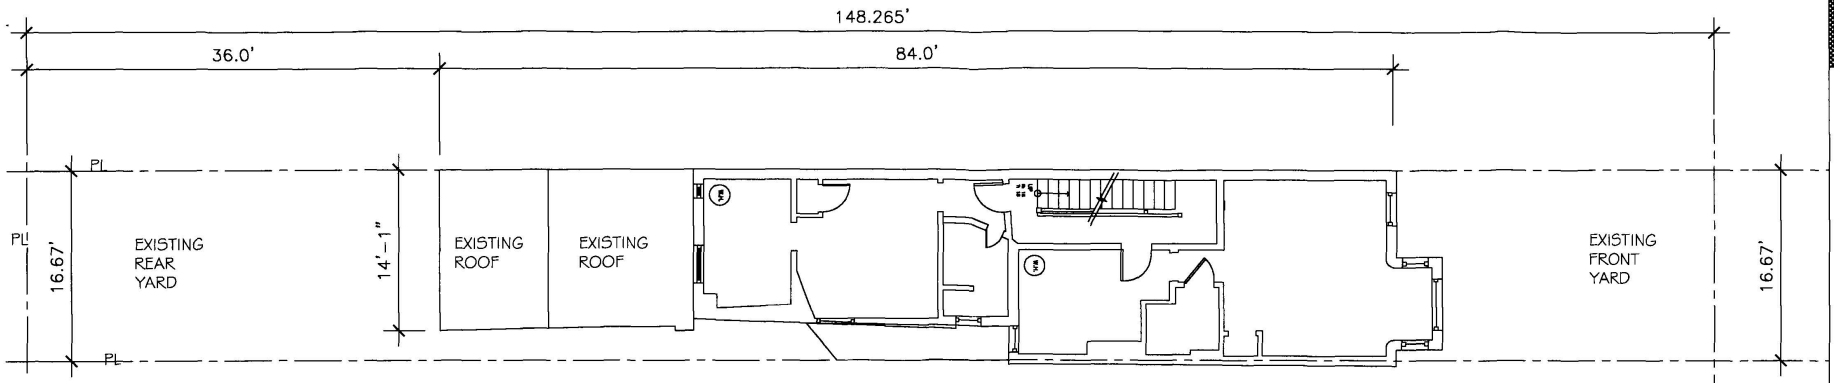

1 EXISTING SECOND FLOOR
3/32" = 1'-0"

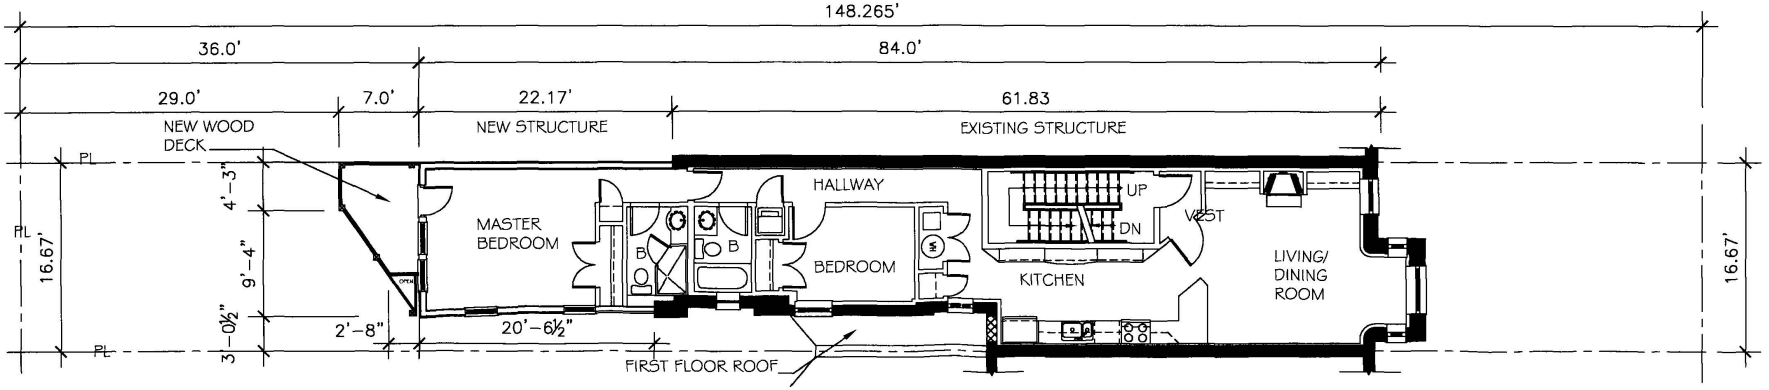

2 PROPOSED SECOND FLOOR
3/32" = 1'-0"

A-5

Issue Date
06 -15- 2005

ZONING SUBMISSION
EXISTING SECOND FLOOR PLAN
AND PROPOSED FLOOR PLAN


Sheet Title

r. mcghee & associates
architecture interior design
925 S street nw washington, d.c. 20001
Phone 202/667-0166 Fax 202/667-0165


Project No.
2005-00

Project Title
1360 KENYON STREET, N.W.
WASHINGTON, D.C.

RMC

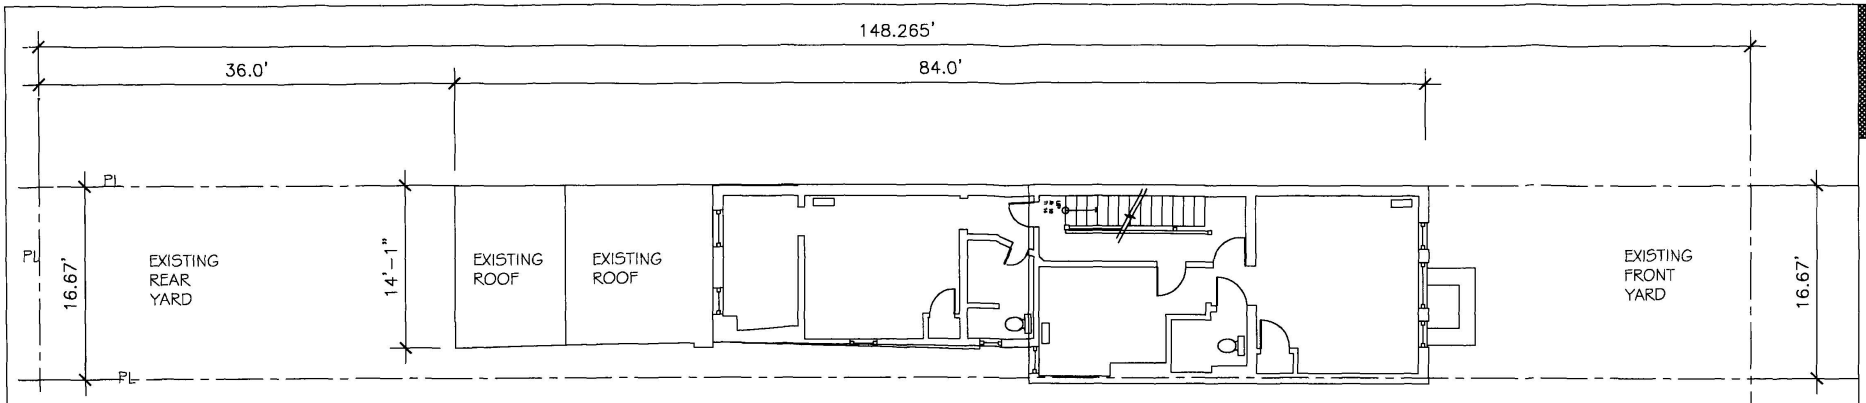

1 EXISTING THIRD FLOOR
3/32" = 1'-0"

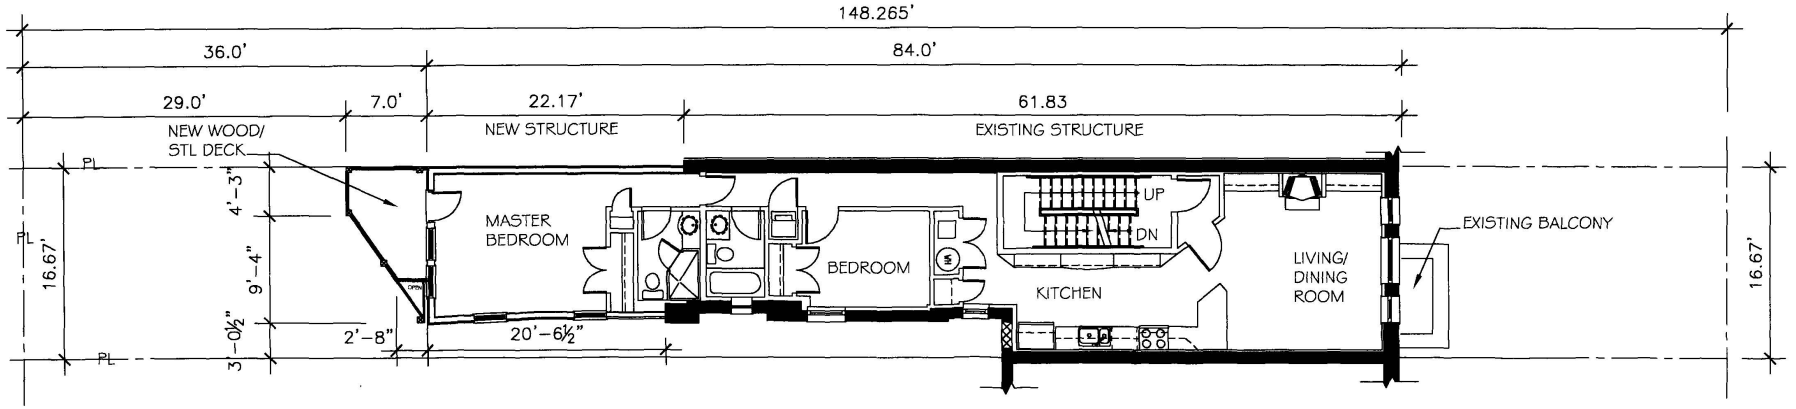

2 PROPOSED THIRD FLOOR
3/32" = 1'-0"

r. mcghee & associates
architecture interior design
925 S street nw washington, d.c. 20001
Phone 202/667-0168 Fax 202/667-0165

Issue Date
06-15-2005


Project No.
2005-00

Project Title
1360 KENYON STREET, N.W.
WASHINGTON, D.C.


Sheet Title
ZONING SUBMISSION
PROPOSED THIRD FLOOR PLAN
AND PROPOSED FLOOR PLAN

A-6

RMC

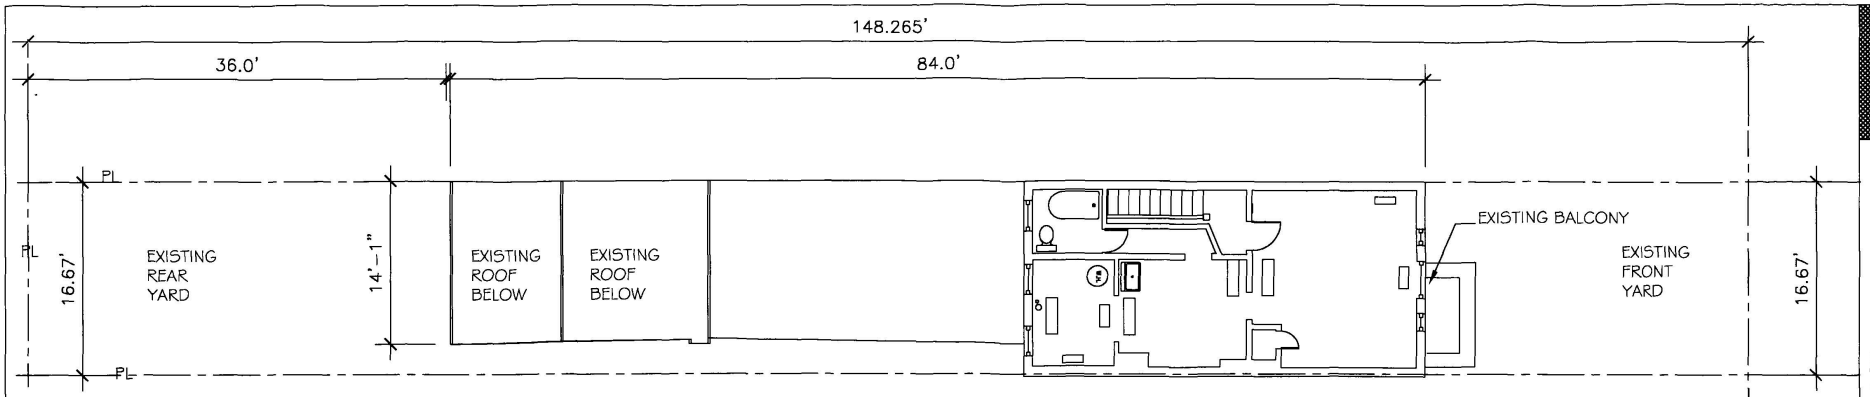

1 EXISTING FOURTH FLOOR
3/32" = 1'-0"

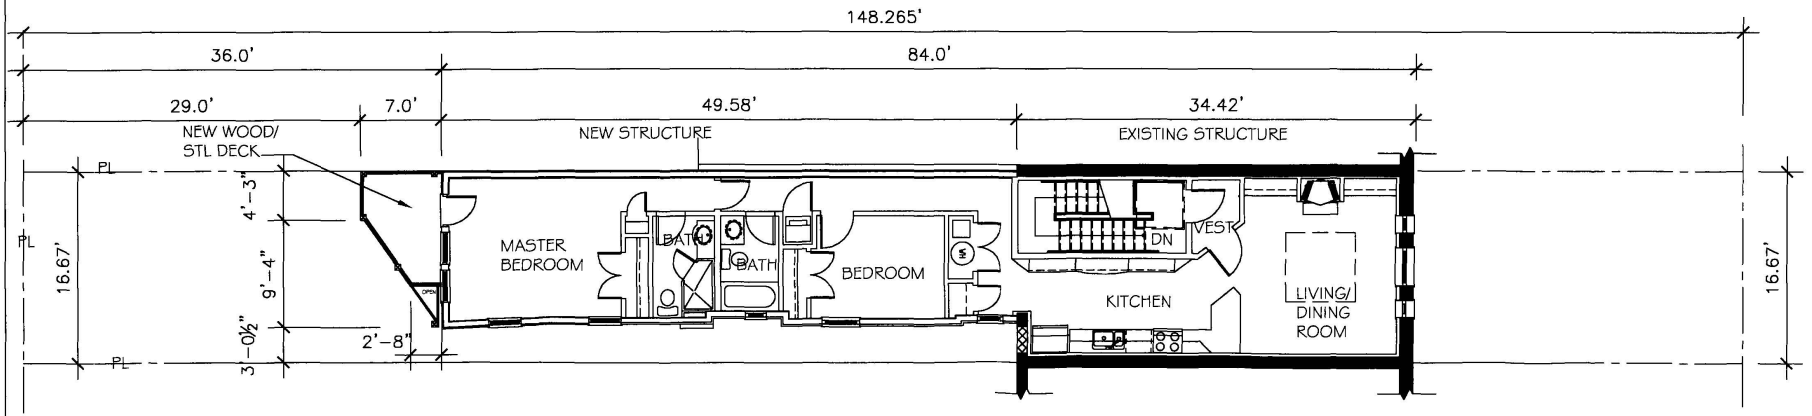

2 PROPOSED FOURTH FLOOR
3/32" = 1'-0"

A-7

Issue Date
06 -15- 2005

ZONING SUBMISSION
PROPOSED FOURTH FLOOR PLAN
AND PROPOSED FLOOR PLAN


r. mcghee & associates
architecture interior design
925 S street nw washington, d.c. 20001
Phone 202/667-0166 Fax 202/667-0166

Sheet Title


Project No.
2005-00

Project Title
1360 KENYON STREET, N.W.
WASHINGTON, D.C.

RMc

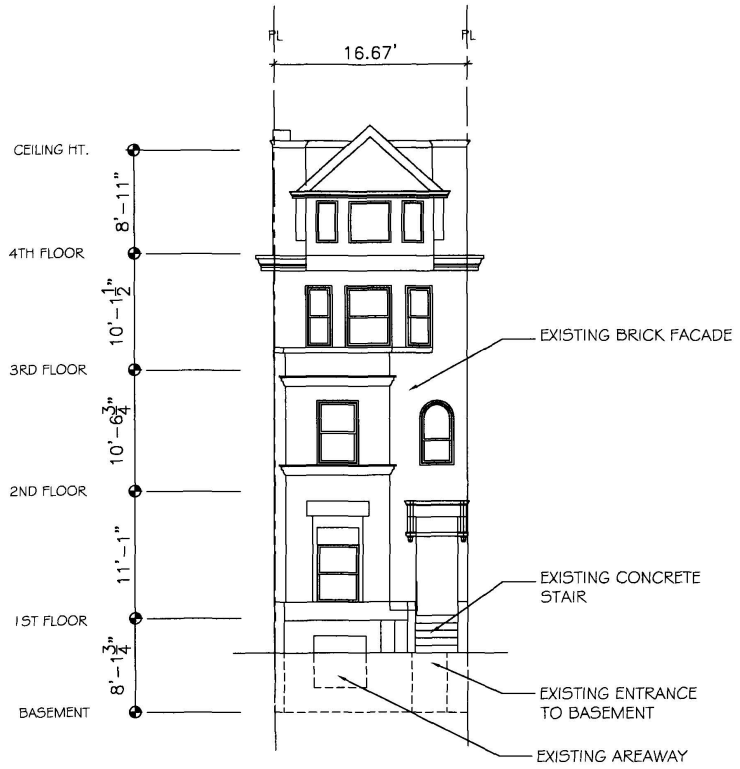

1 EXISTING FRONT ELEVATION
3/32" = 1'-0"

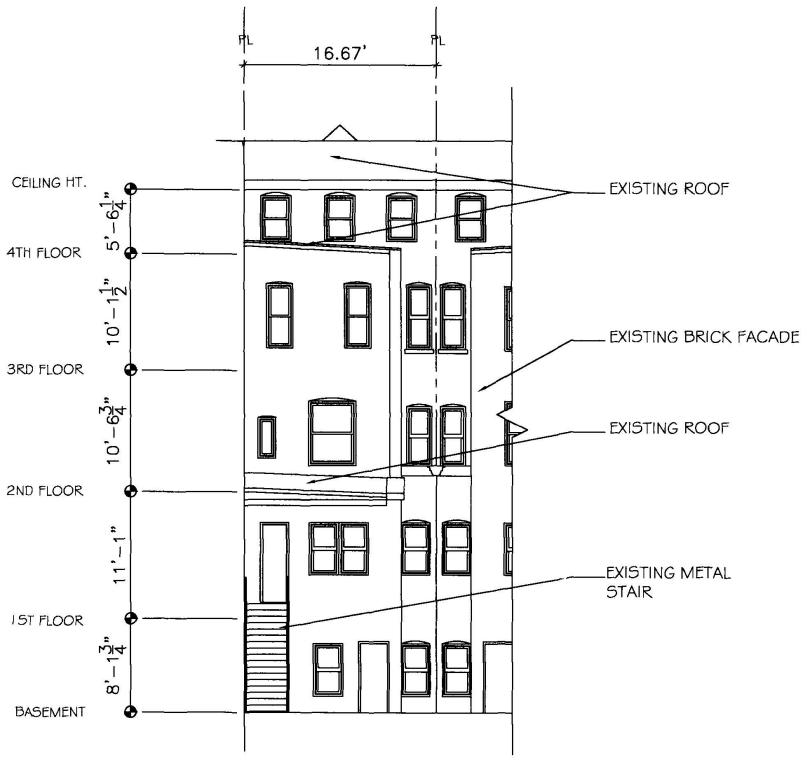

2 EXISTING REAR ELEVATION
3/32" = 1'-0"

r. mcghee & associates
architecture interior design
925 S street nw washington, d.c. 20001
Phone 202/667-0166 Fax 202/667-0165

Issue Date
06 -15- 2005


Sheet Title
ZONING SUBMISSION
EXISTING FRONT & REAR ELEVATIONS

A-8


Project No.
2005-00

Project Title
1360 KENYON STREET, N.W.
WASHINGTON, D.C.

RMC

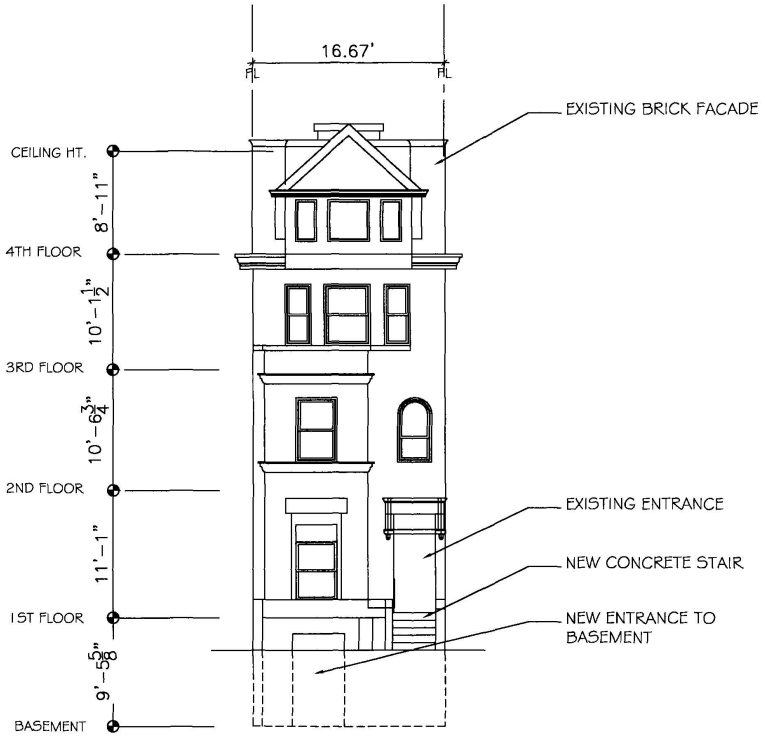

1 PROPOSED FRONT ELEVATION
3/32" = 1'-0"

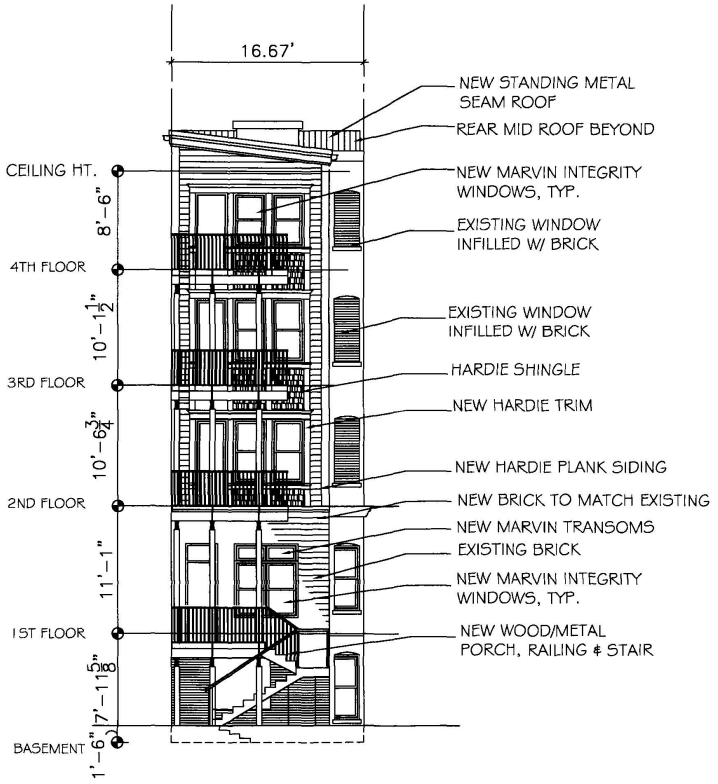

2 PROPOSED REAR ELEVATION
3/32" = 1'-0"

A-9

Issue Date
06 -15- 2005

ZONING SUBMISSION
PROPOSED FRONT & REAR ELEVATION


Sheet Title

r. mcghee & associates
architecture interior design
925 S street nw washington, d.c. 20001
Phone 202.667-0166 Fax 202.667-0165

Project No.
2005-00

Project Title
1360 KENYON STREET, N.W.
WASHINGTON, D.C.

Rmc

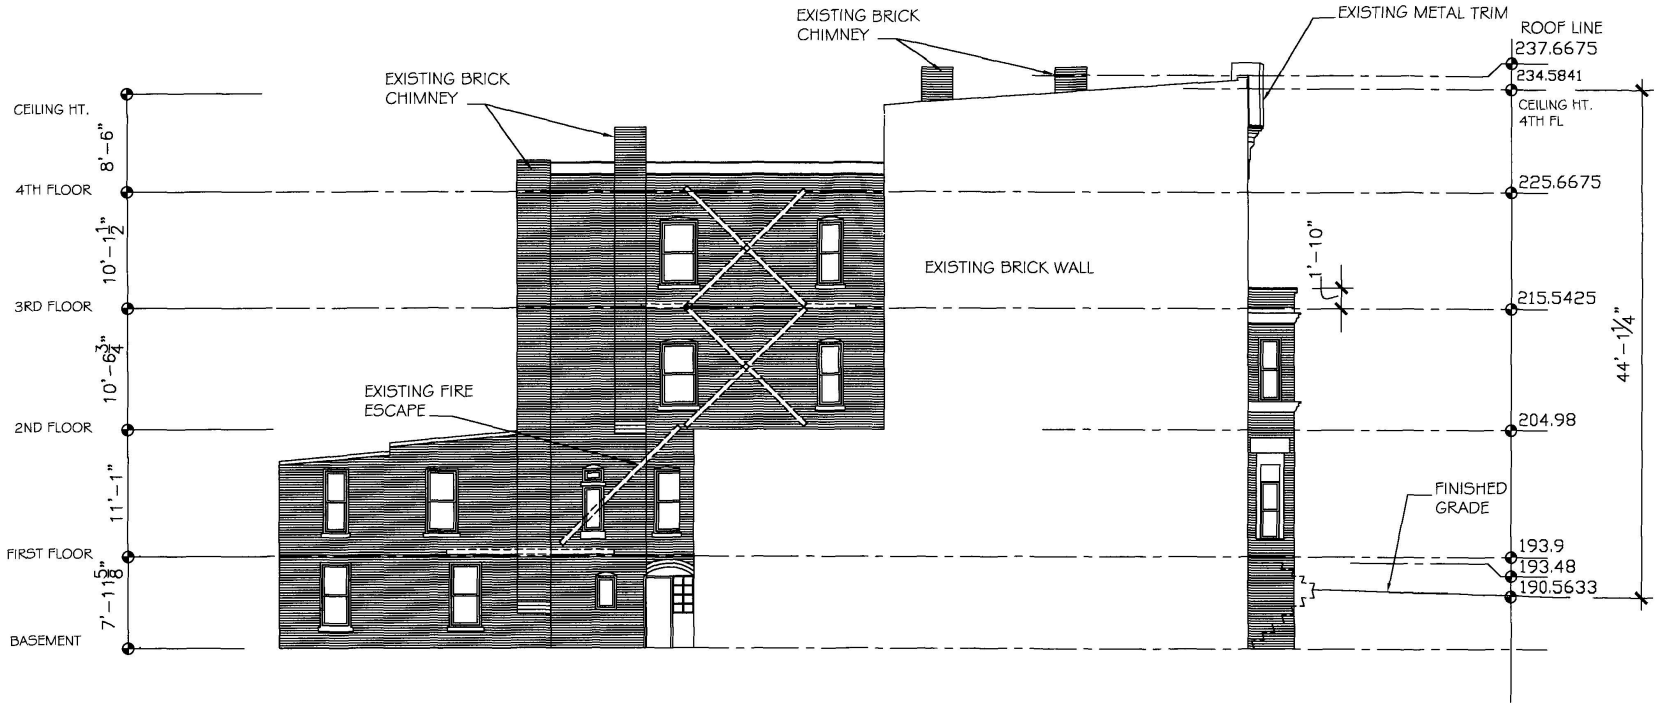

1 EXISTING SIDE ELEVATION
3/32" = 1'-0"

r. mcghee & associates
architecture interior design
925 S street nw washington, d.c. 20001
Phone 202/667-0168 Fax 202/667-0168

Issue Date
06 -15- 2005


Sheet Title
ZONING SUBMISSION
EXISTING SIDE ELEVATION

A-10

Project No.
2005-00

Project Title
1360 KENYON STREET, N.W.
WASHINGTON, D.C.

RMC

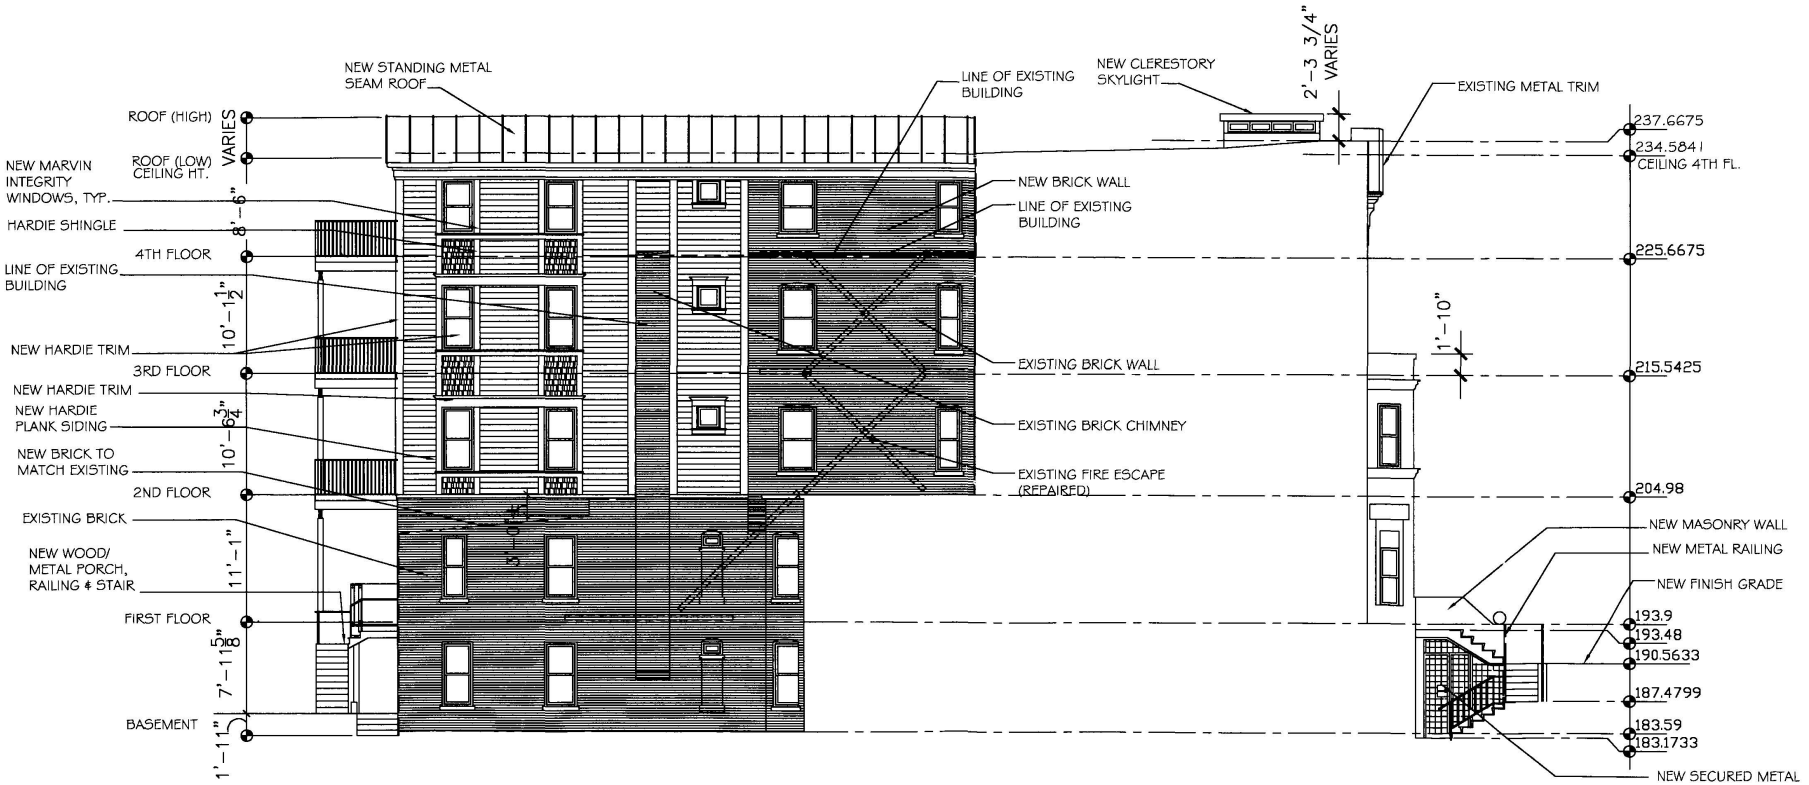

1 PROPOSED SIDE ELEVATION

3/32" = 1'-0"

r. mcghee & associates
architecture interior design
925 S street nw washington, d.c. 20001
Phone 202/667-0166 Fax 202/667-0165

Issue Date: 06-15-2005

ZONING SUBMISSION


Sheet Title: PROPOSED SIDE ELEVATION

A-11

Project No.: 2005-00

Project Title: 1360 KENYON STREET, N.W. WASHINGTON, D.C.

RMC

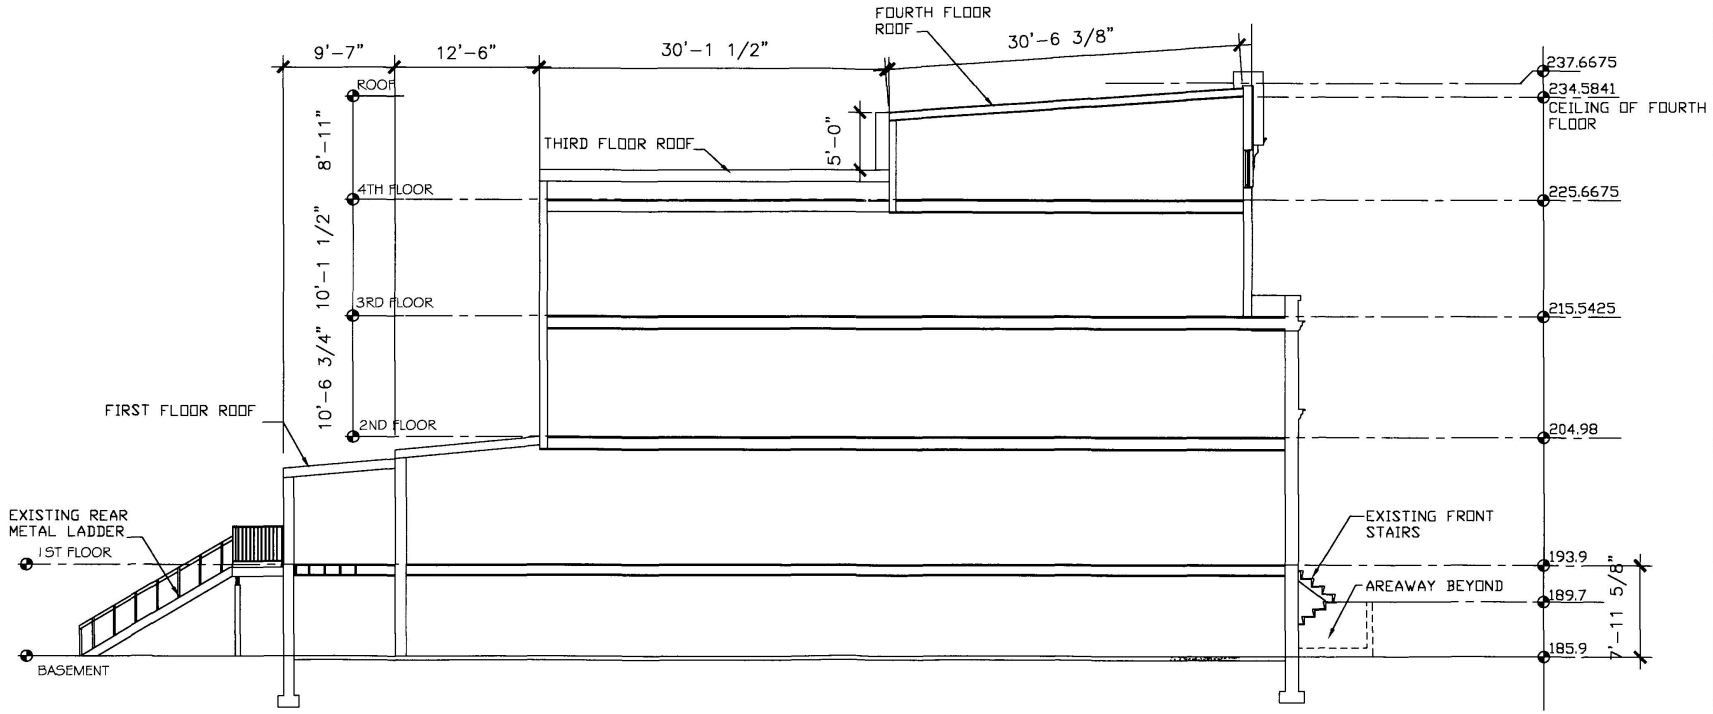

1 EXISTING SECTION
3/32" = 1'-0"

r. mcghee & associates
architecture interior design
925 S street nw washington, d.c. 20001
Phone 202/667-0166 Fax 202/667-0165

Issue Date
06 -15- 2005


Sheet Title
ZONING SUBMISSION
EXISTING SECTION THRU BUILDDING

A-12

Project No.
2005-00

Project Title
1360 KENYON STREET, N.W.
WASHINGTON, D.C.

RMc

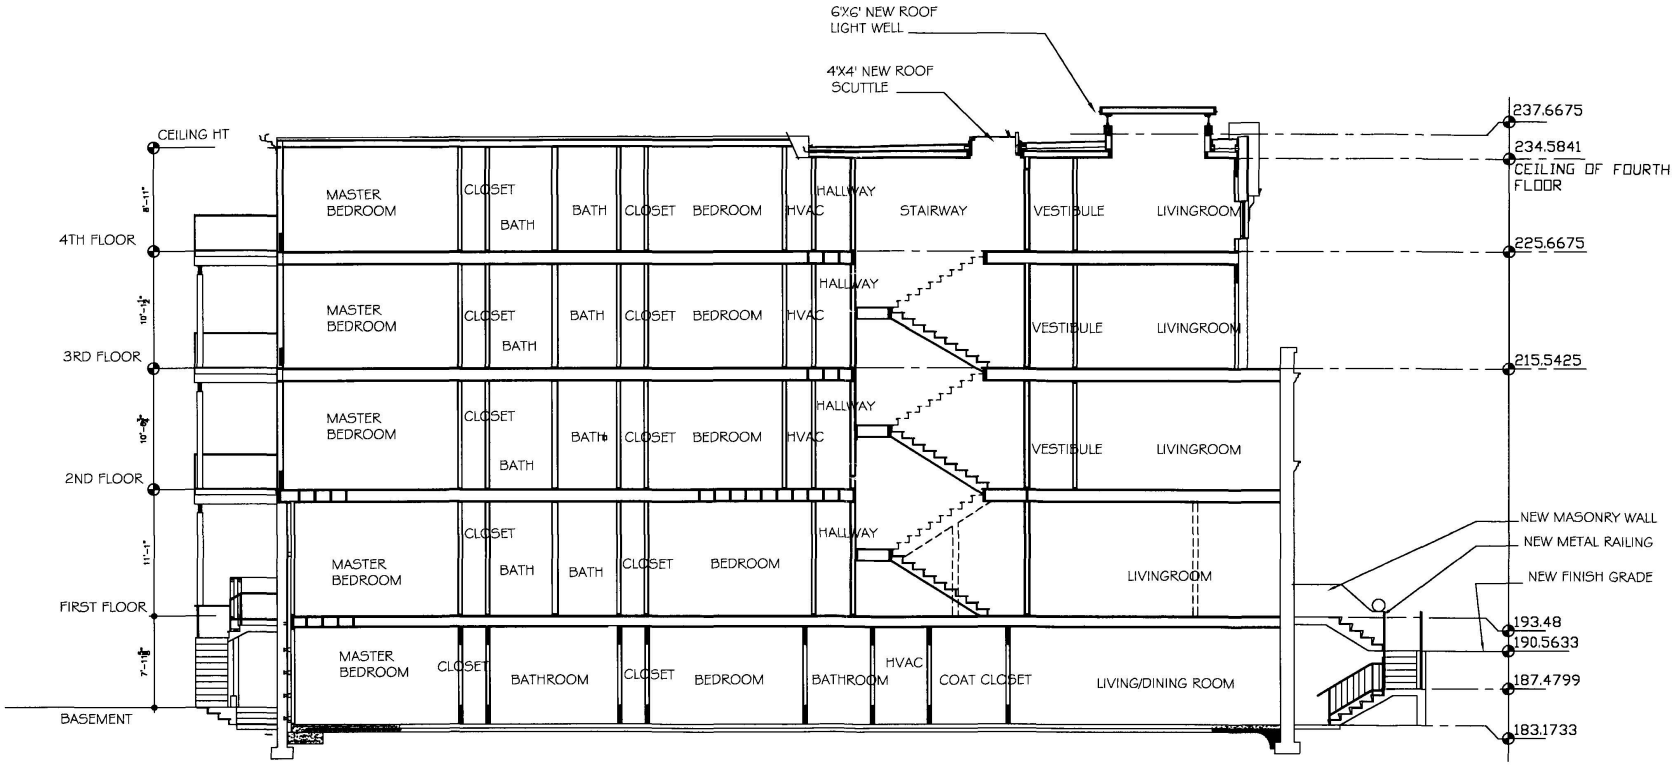

1 PROPOSED SECTION
3/32" = 1'-0"

A-13

Issue Date
06 -15- 2005

r. mcghee & associates
architecture interior design
925 S street nw washington, d.c. 20001
Phone 202/667-0166 Fax 202/667-0166

Sheet Title
ZONING SUBMISSION
PROPOSED SECTION THRU BUILDDING

Project No.
2005-00

Project Title
1360 KENYON STREET, N.W.
WASHINGTON, D.C.

RMc