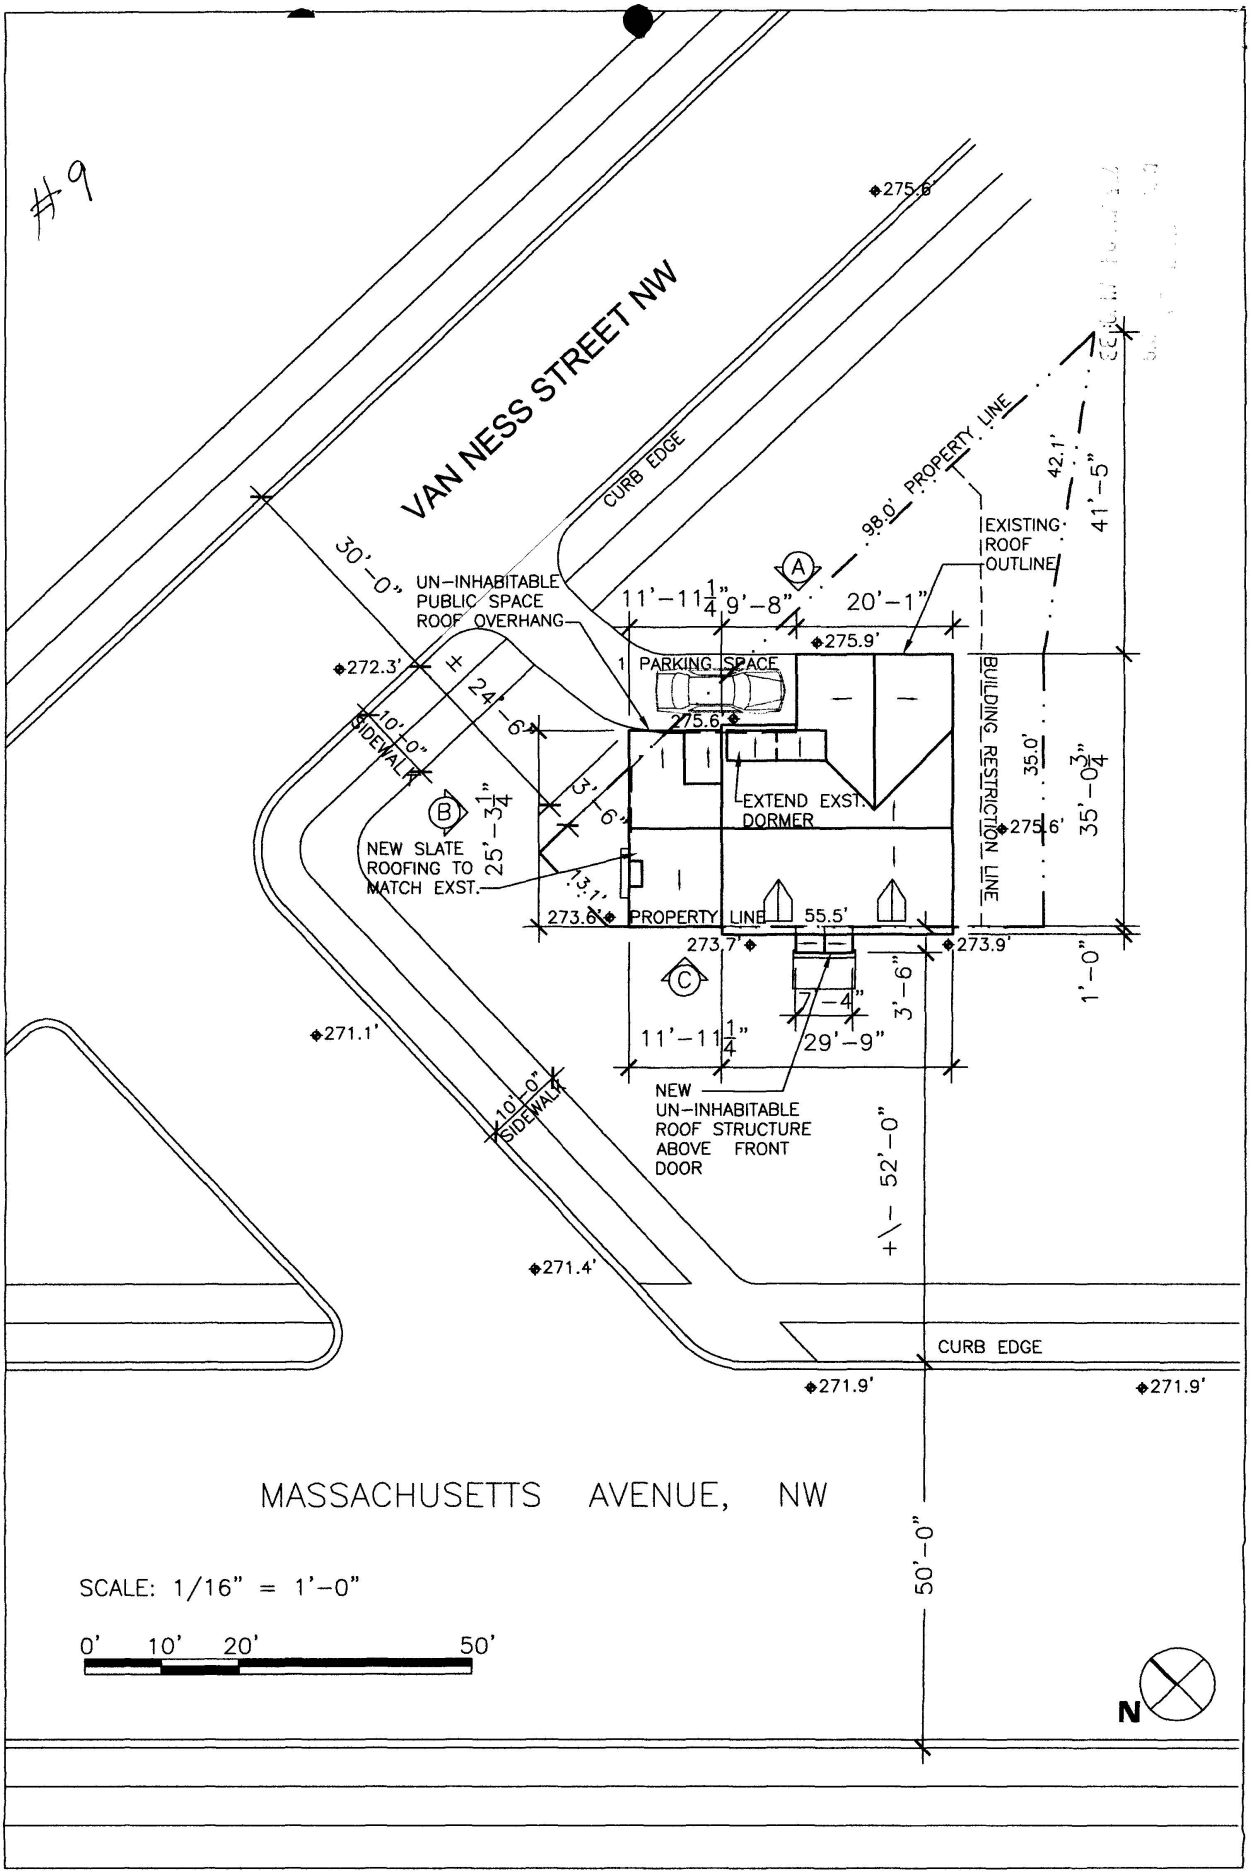


Anderson Residence Addition

4659 Massachusetts Avenue
Washington, DC 20016


BZA
Case No. 17389
Exhibit No. 9

SHINBERG.LEVINAS

Shinberg/Levinas Architectural Design, LLC
4733 Bethesda Avenue Suite 550 Bethesda, Maryland 20814
301.652.8550 tel
301.652.1999 fax

Copyright 2005 Shinberg/Levinas Architectural Design, LLC


Board of Zoning Adjustment
District of Columbia
CASE NO. 17389
EXHIBIT NO. 9

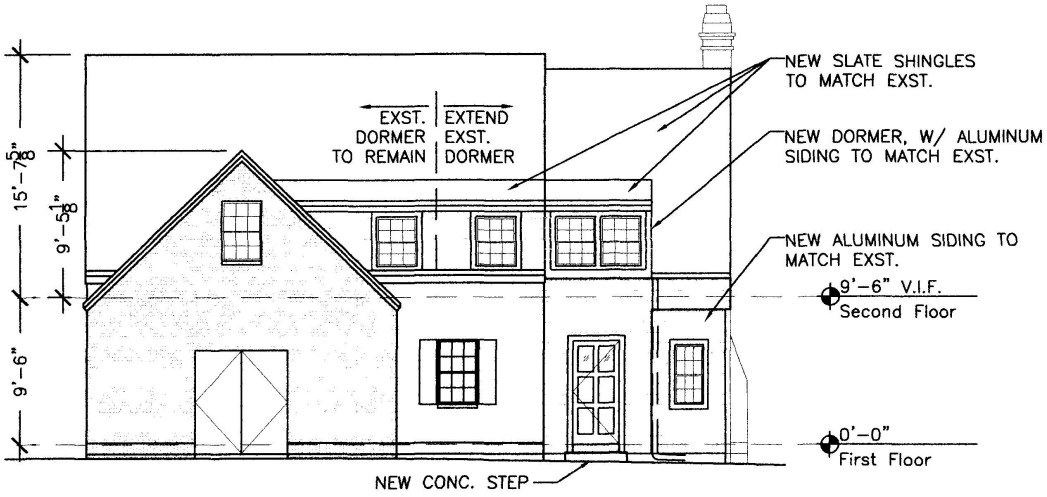

A NORTH ELEVATION



B WEST ELEVATION

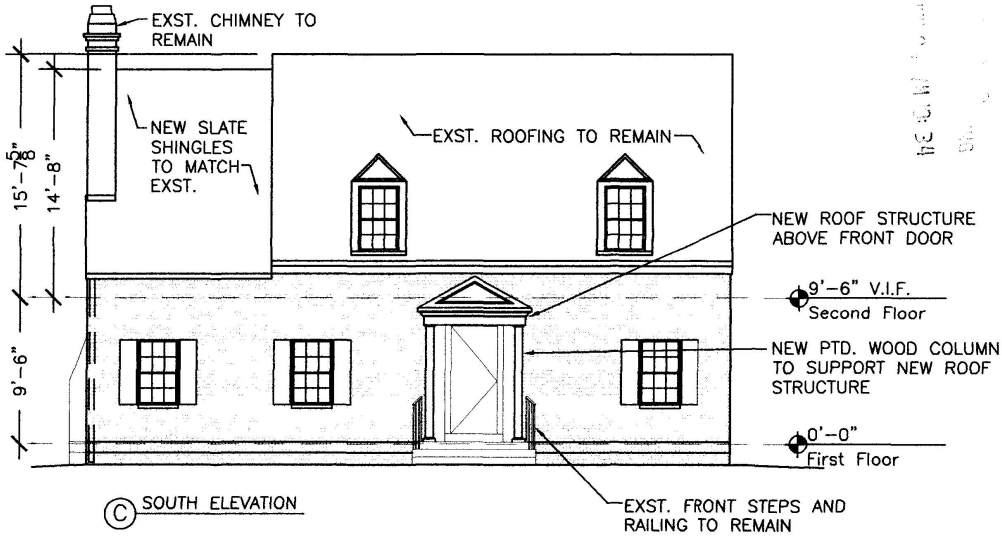

C SOUTH ELEVATION

0' 5' 10' 25'

SCALE: 1/8" = 1'-0"

Anderson Residence Addition

4659 Massachusetts Avenue
Washington, DC 20016

SHINBERG.LEVINAS

Shinberg/Levinas Architectural Design, LLC
4733 Bethesda Avenue Suite 550 Bethesda, Maryland 20814
301.652.8550 tel 301.652.1999 fax

Copyright 2005 Shinberg/Levinas Architectural Design, LLC