



1 PROPOSED ROOF PLAN - MATTER OF RIGHT
1/4" = 1'-0"

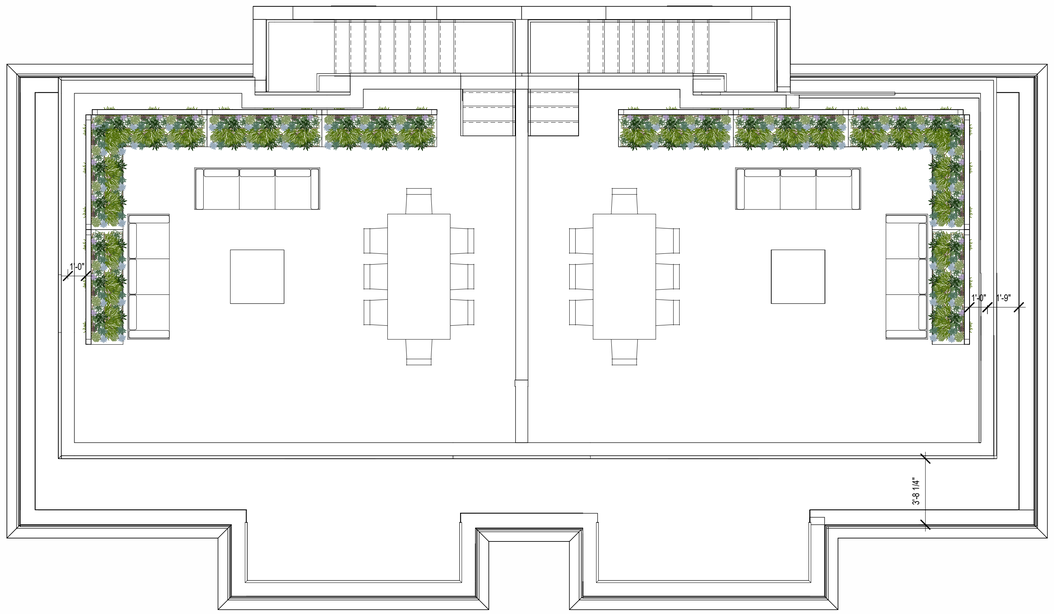

SOUTH EAST ISOMETRIC VIEW OF
PROPOSED 3RD FLOOR ADDITION WITH
OPEN STAIR TO ROOF DECK TERRACE -
MATTER OF RIGHT
2

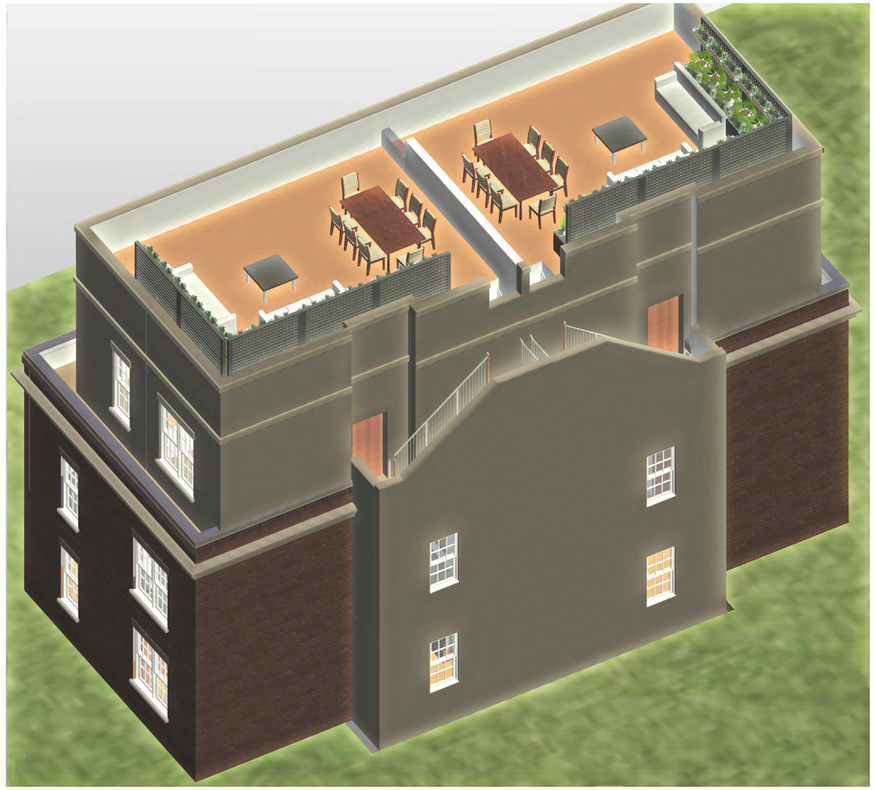

NORTH EAST ISOMETRIC VIEW OF
PROPOSED 3RD FLOOR ADDITION WITH
OPEN STAIR TO ROOF DECK TERRACE
MATTER OF RIGHT
3

Matter of Right Addition

PRINT DATE 10/6/2026 9:08:58 PM

ISSUE DATE

PERMIT SET	02122024

REVISION DATE

PROJECT TITLE

THIRD FLOOR ADDITION

1226 F ST NE, WASHINGTON DC 20002

PROJECT NO. DESIGN REVIEW

DRAWING TITLE


PROPOSED ROOF PLAN & AXONOMETRIC VIEWS -MATTER OF RIGHT

DRAWN BY	EV
QC CHECKED BY	KK
CA REVIEWED BY	TBD

DRAWING NUMBER

A203A


10/6/2026 9:08:58 PM

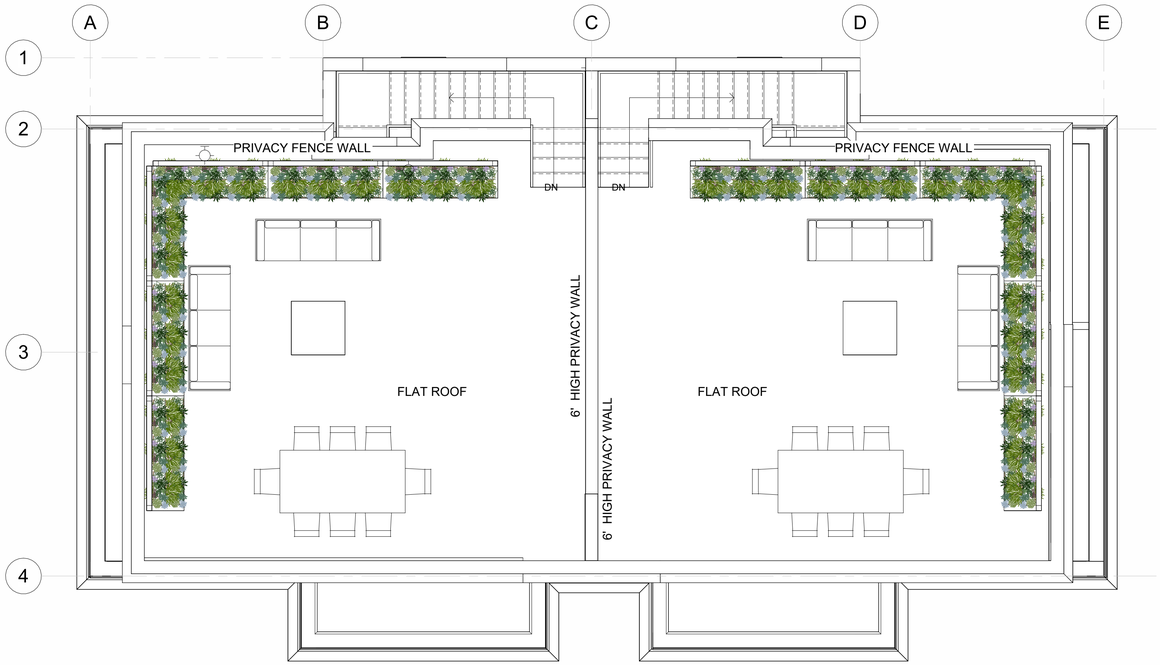

1 PROPOSED ROOF PLAN
1/4" = 1'-0"



SOUTH EAST ISOMETRIC VIEW OF
PROPOSED 3RD FLOOR ADDITION WITH
OPEN STAIR TO ROOF DECK TERRACE
2

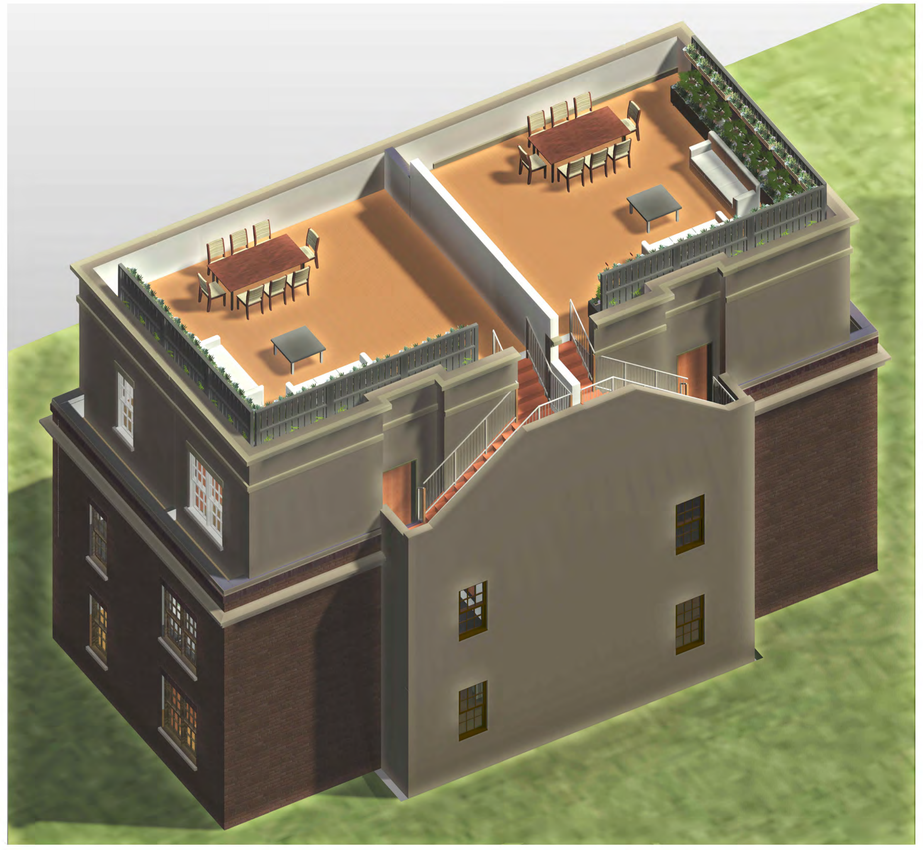

NORTH EAST ISOMETRIC VIEW OF
PROPOSED 3RD FLOOR ADDITION WITH
OPEN STAIR TO ROOF DECK TERRACE
3

Proposed Addition

PRINT DATE 8/17/2026 3:10:58 AM

ISSUE DATE

PERMIT SET	02122024

REVISION DATE

PROJECT TITLE

THIRD FLOOR ADDITION

1226 F ST NE, WASHINGTON DC 20002

PROJECT NO. DESIGN REVIEW

DRAWING TITLE

PROPOSED ROOF PLAN & AXONOMETRIC VIEWS

DRAWN BY	EV
QC CHECKED BY	KK
CA REVIEWED BY	TBD

DRAWING NUMBER

A203

8/17/2026 3:10:58 AM