

Tab A

Board of Zoning Adjustment
District of Columbia
CASE NO. 21502
EXHIBIT NO. 24A

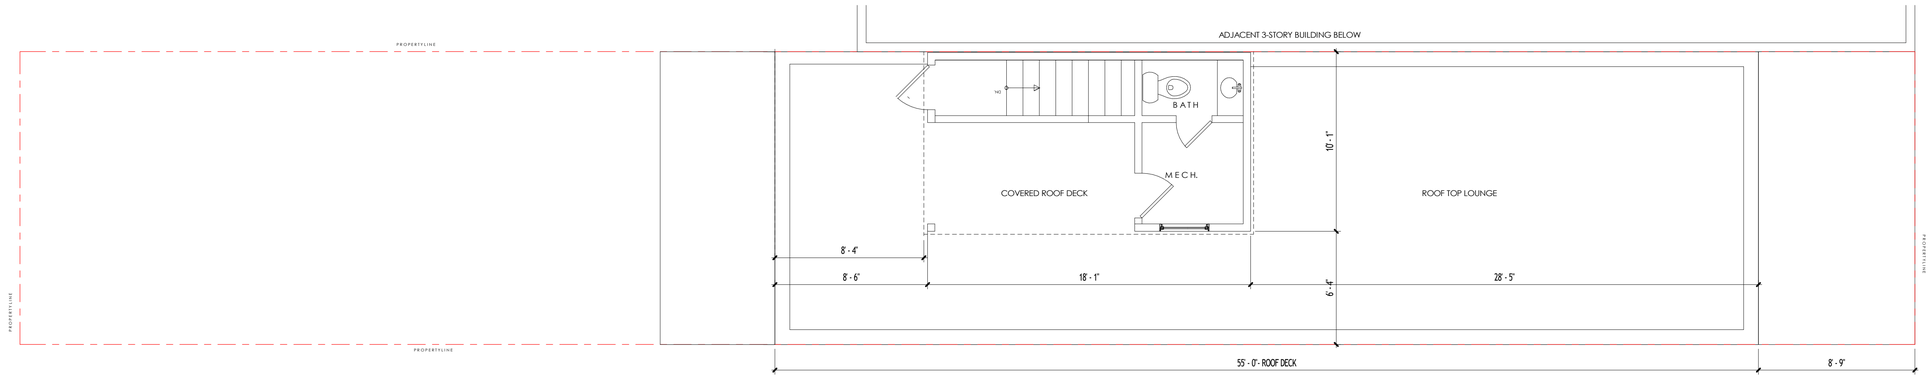

5 ROOF PLAN

1/4" = 1' - 0"

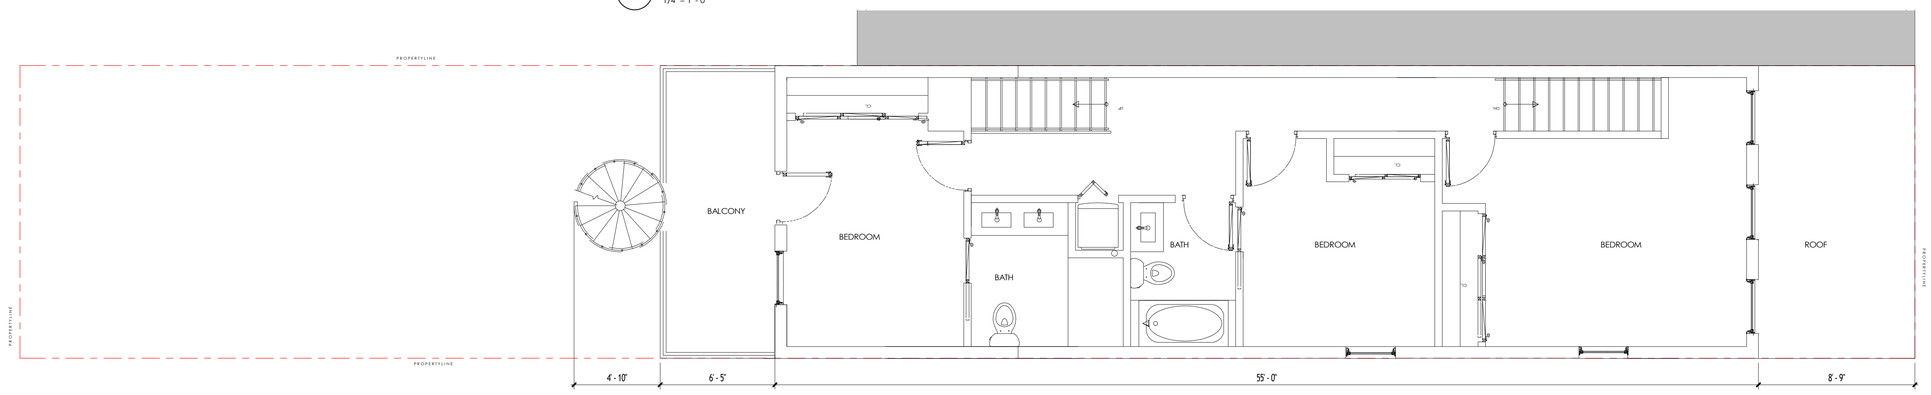

4 THIRD FLOOR PLAN

1/4" = 1' - 0"

LAS
LAZZARI ARCHITECTURAL SERVICES
Germantown, MD
(240) 899-8251

Consultant

ARCHITECT OF RECORD
RetroSpec
PAUL DUPNICK, RA
717 TRAIL AVE FREDERICK, MD 21701
paul@retrospecstudio.com 267-469-1544

Consultant

DISTRICT OF COLUMBIA
PAUL DUPNICK
REG. 201057
LICENSED
ARCHITECT

Job Name:

RESIDENTIAL RENOVATIONS

800 10th Street NE
Washington, DC 20002

Sheet Description

FLOOR PLANS


Project #: 2025-029
File:
Drawn by: PJL
Date(s):
5/26/2026

A1.2



2 REAR ALLEY ELEVATION
3/16" = 1' - 0"

1 FRONT ELEVATION
3/16" = 1' - 0"

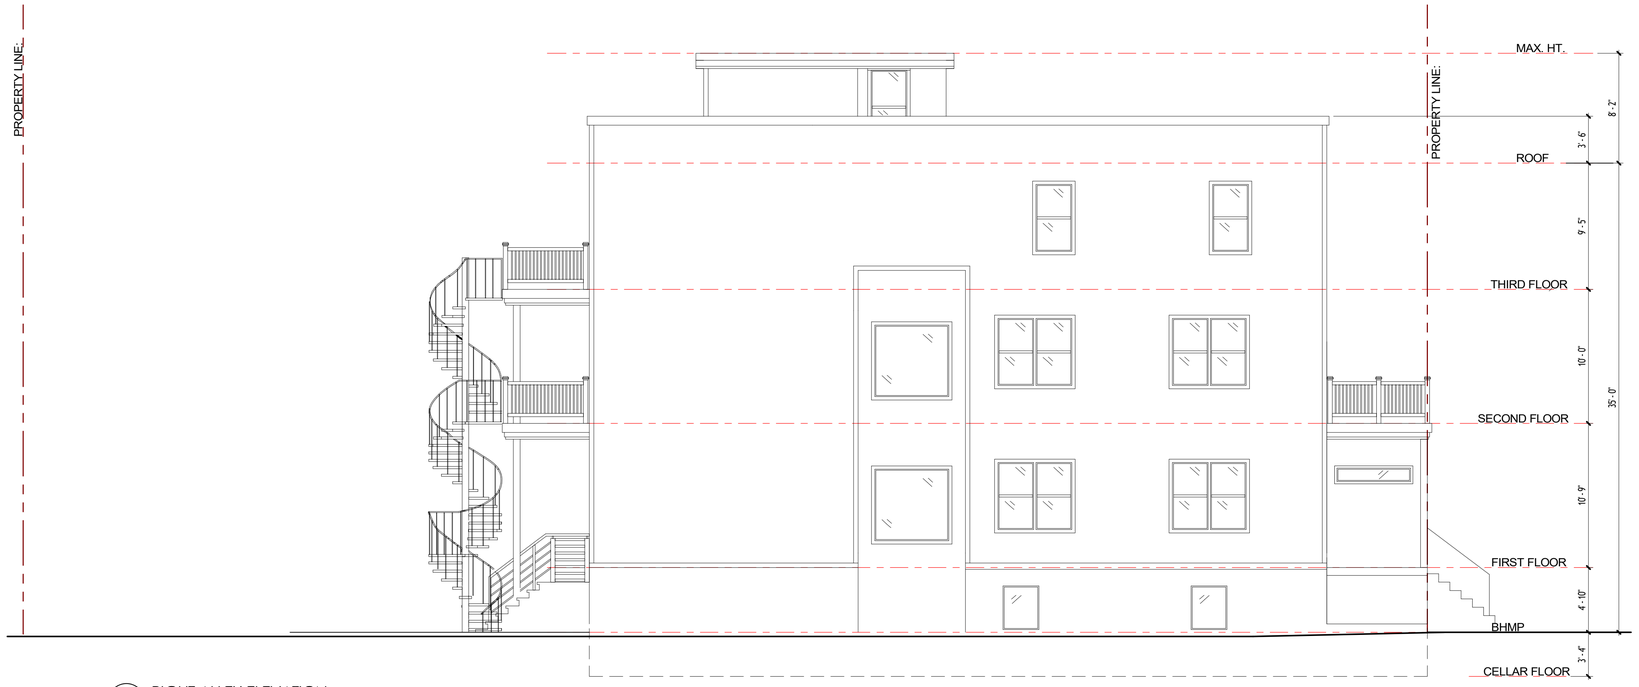

3 RIGHT ALLEY ELEVATION
3/16" = 1' - 0"

LAS
LAZZARI ARCHITECTURAL SERVICES
Germantown, MD
(240) 899-8251
Consultant

ARCHITECT OF RECORD
RetroSpec
PAUL DUPNICK, RA
717 TRAIL AVE FREDERICK, MD 21701
paul@retrospecstudio.com 267-469-1544
Consultant

DISTRICT OF COLUMBIA
PAUL DUPNICK
NO. 201057
LICENSED
ARCHITECT

Job Name:

RESIDENTIAL RENOVATIONS

800 10th Street NE
Washington, DC 20002

Sheet Description

ELEVATIONS

Project #: 2025-029
File:
Drawn by: PJL
Date(s):
5/26/2026

A2.0