

HORSEY AND THORPE, ARCHITECTS
1229 1/2 23RD STREET, NW WASHINGTON, DC 20037
TEL. 202 337 4824 FAX. 202 337 0658
COPYRIGHT 2002 HORSEY AND THORPE, ARCHITECTS


600 23rd STREET, N.W.
Washington D.C.

ASK


SCALE: 1/8" = 1'-0"

DATE: MARCH 28, 2002

ZONING COMMISSION
District of Columbia
CASE NO.02-03
EXHIBIT NO.23

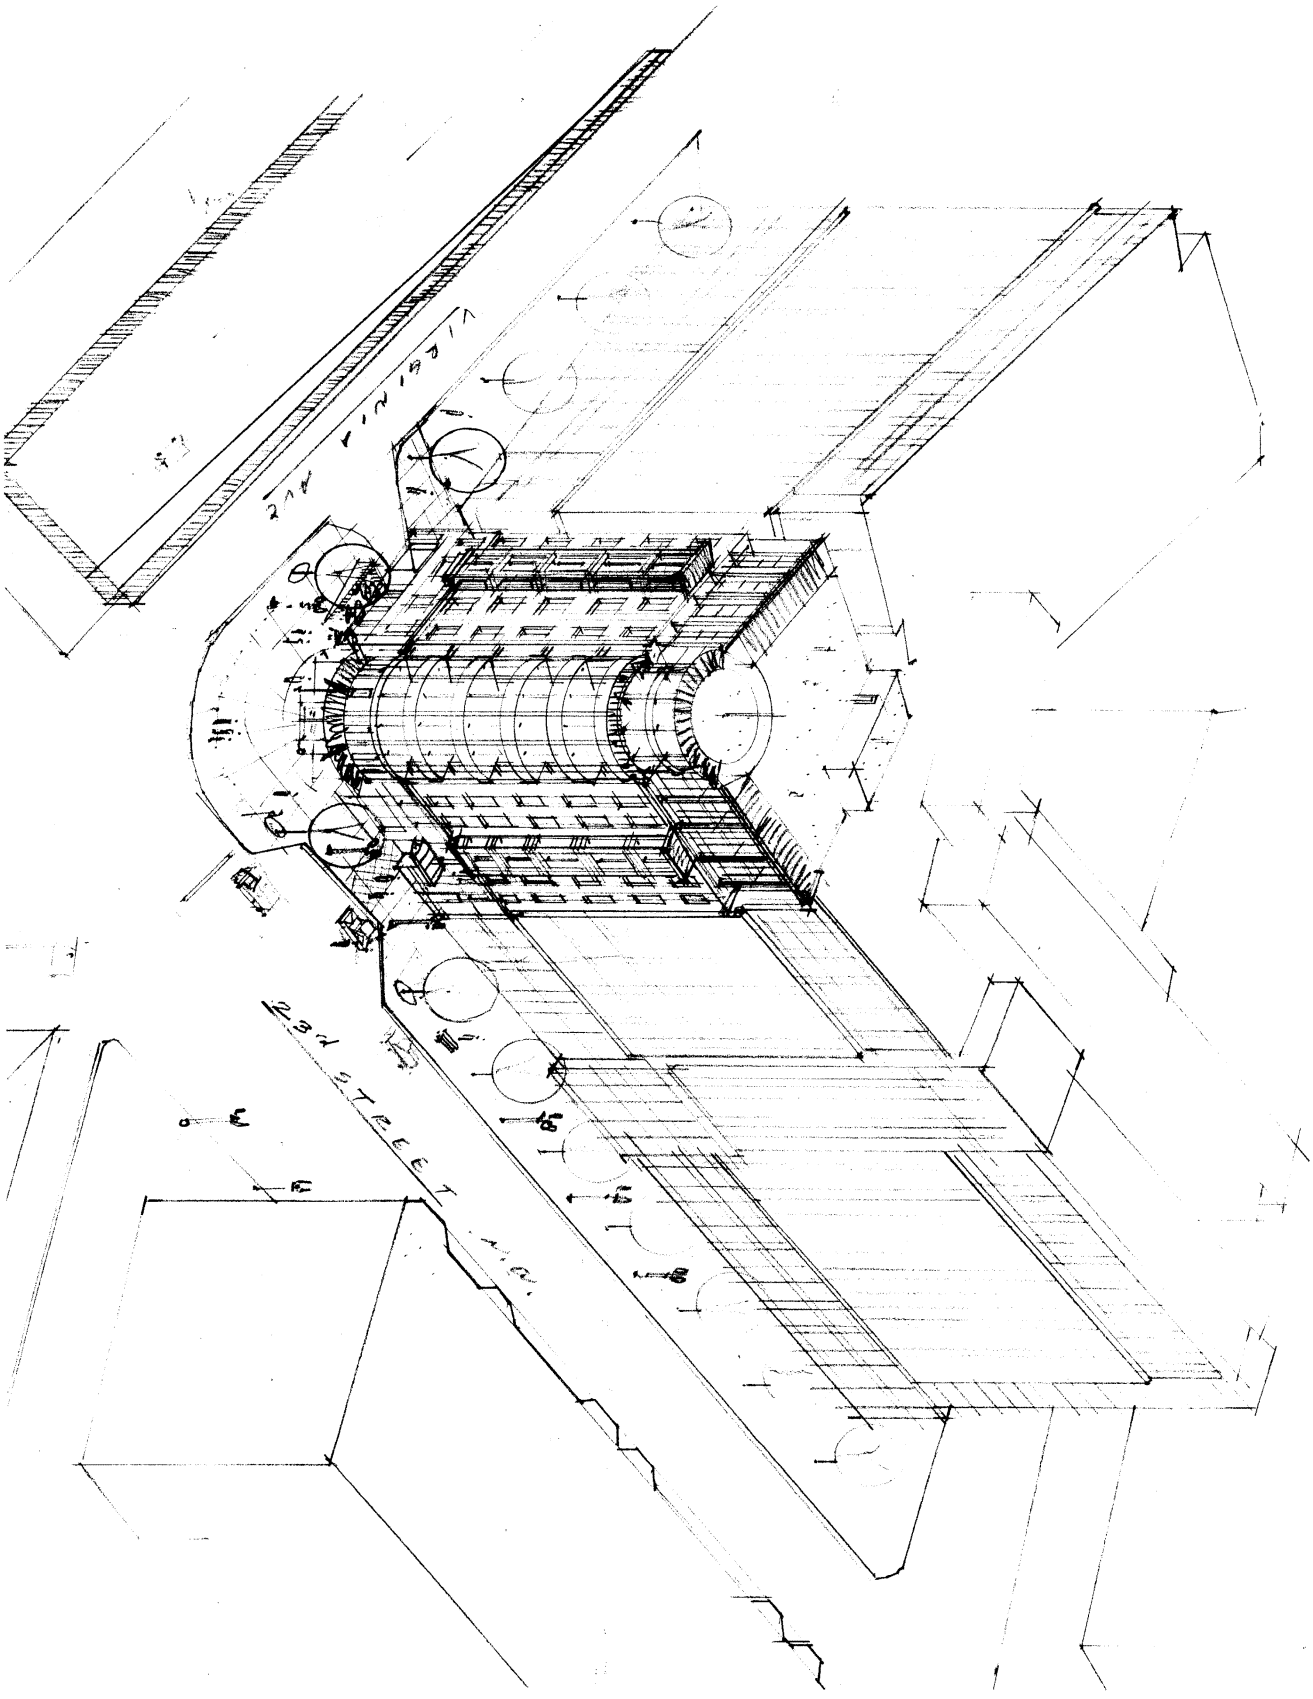

ASK	SCALE: 1/8" = 1'-0"	600 23rd STREET, N.W.	HORSEY AND THORPE, ARCHITECTS
	DATE: MARCH 28, 2002	Washington D.C.	1228 1/2 31ST STREET, NW WASHINGTON, DC 20007
			TEL. 202 337 4826 FAX. 202 337 0658
			COPYRIGHT 2002 HORSEY AND THORPE, ARCHITECTS

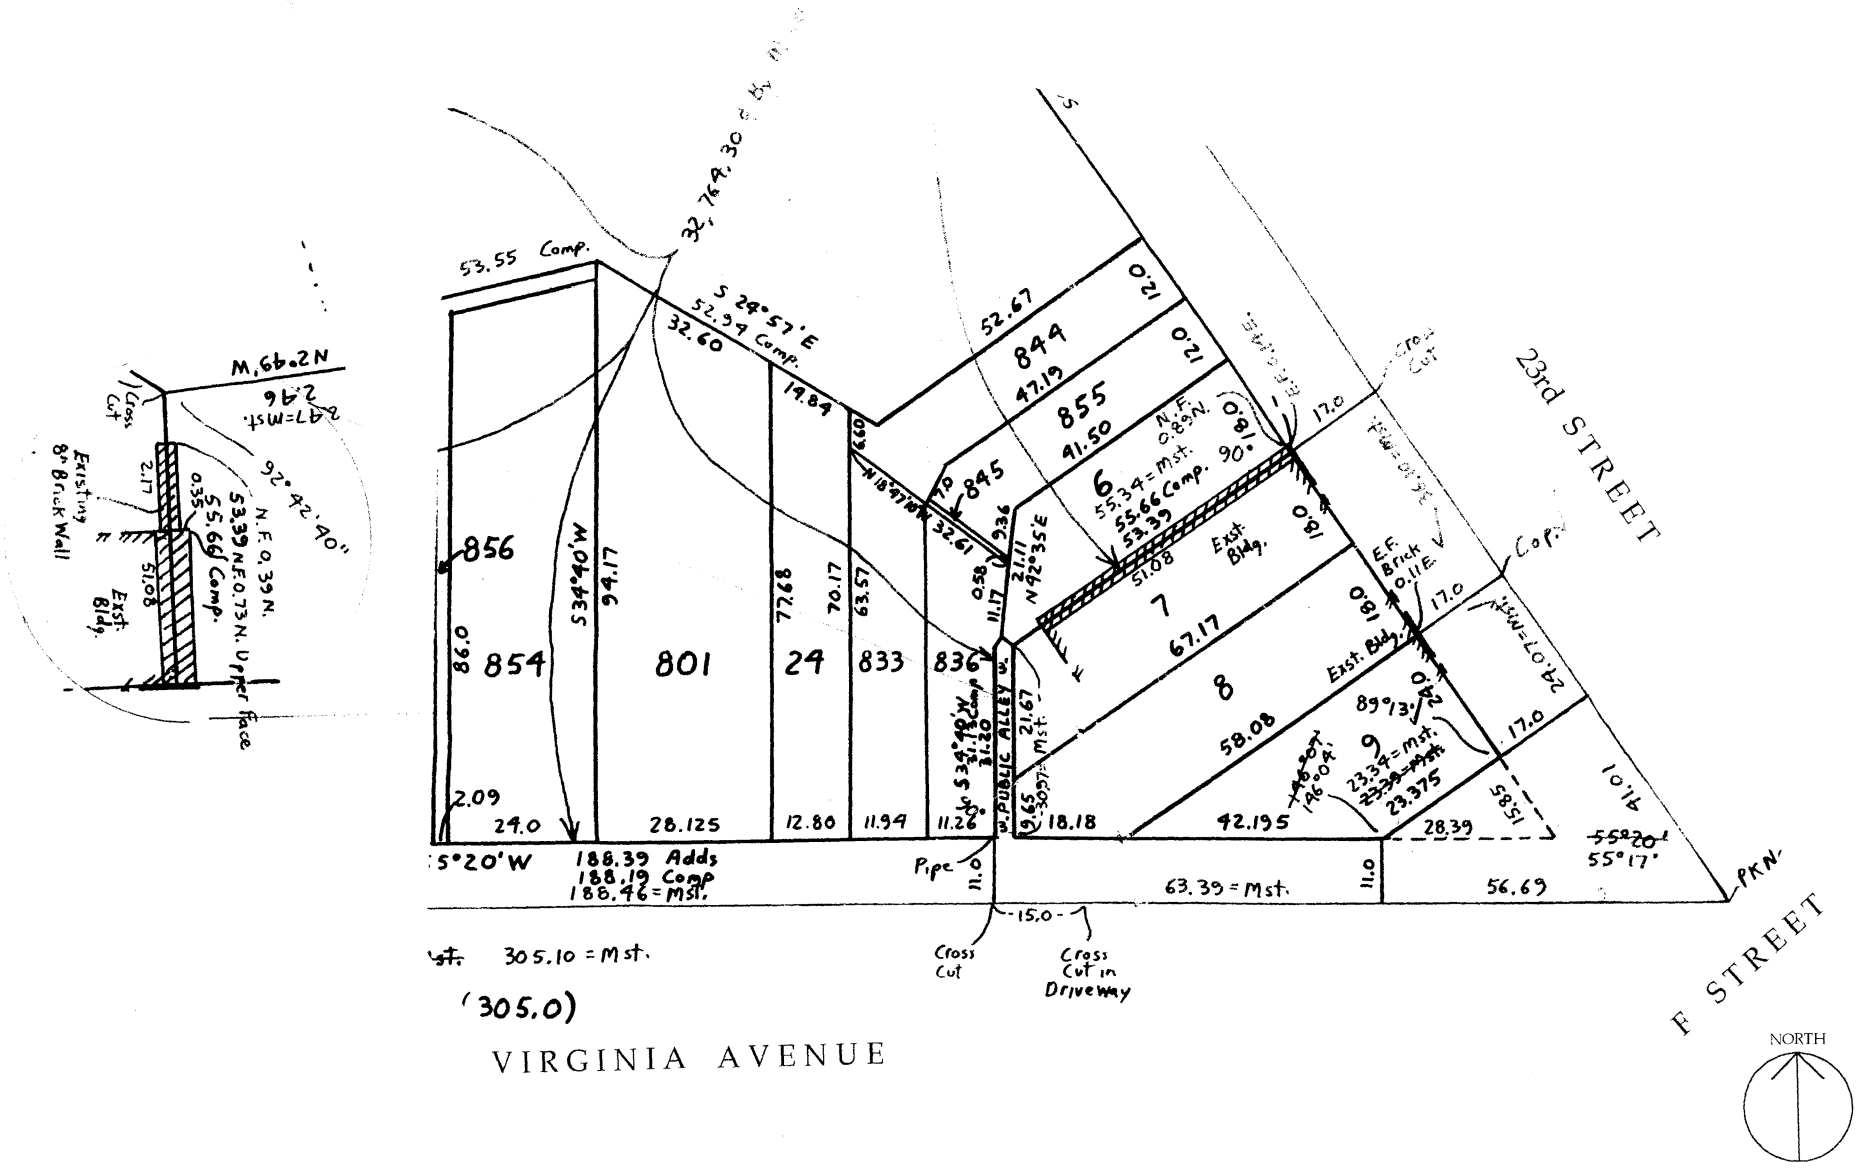


SITE PLAN

HORSEY AND THORPE, ARCHITECTS
1228 1/2 31ST STREET, NW WASHINGTON, DC 20007
TEL. 202 337 4656 FAX 202 337 4664
COPYRIGHT 2002 HORSEY AND THORPE, ARCHITECTS

600 23rd STREET, N.W.
Washington D.C.

ASK
SCALE: 1"=20'
DATE: MARCH 28, 2002

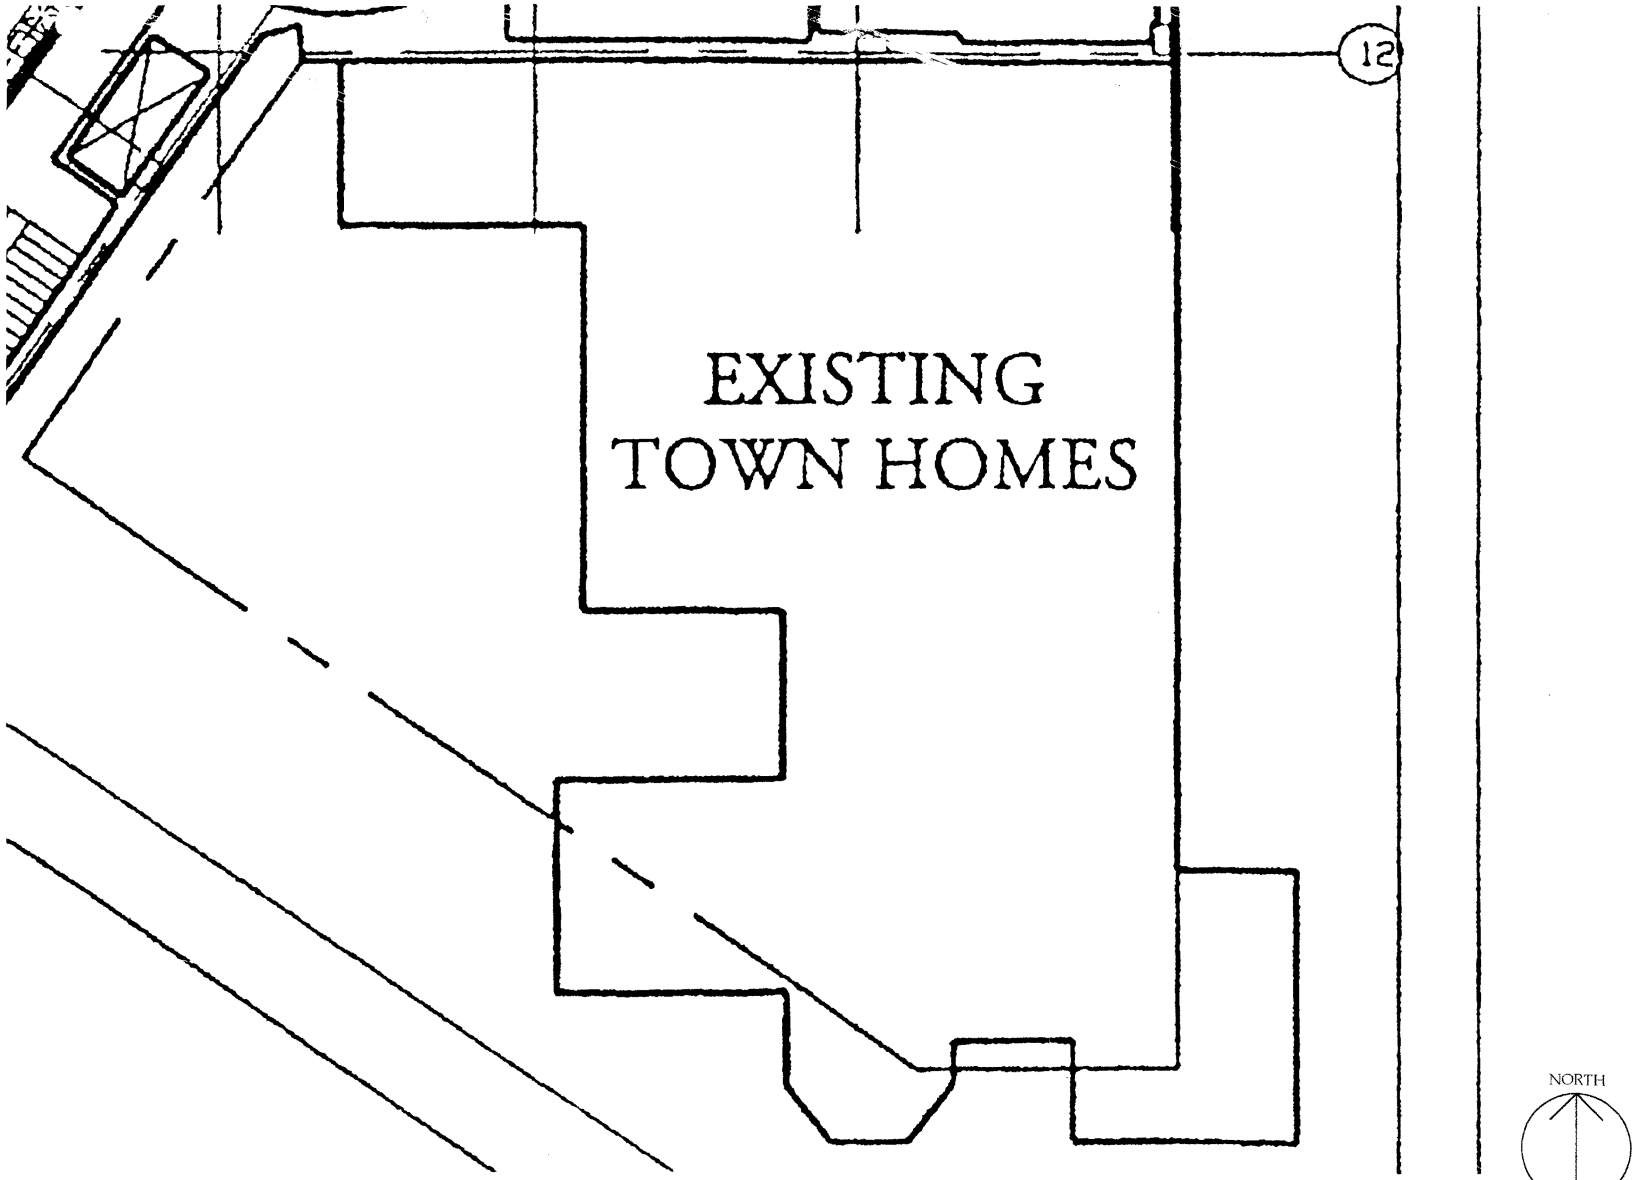

EXISTING CONDITIONS

0 4 8 16 Feet

HORSEY AND THORPE, ARCHITECTS
1229 1/2 29TH STREET, NW WASHINGTON, DC 20007
TEL 202.337.4828 FAX 202.337.3978
COPYRIGHT 2002 HORSEY AND THORPE, ARCHITECTS

600 23rd STREET, N.W.
Washington D.C.

ASK


SCALE: 1/8" = 1'-0"

DATE: MARCH 28, 2002

ASK	SCALE:	1/8" = 1'-0"
	DATE:	MARCH 28, 2002

600 23rd STREET, N.W.
Washington D.C.

HORSEY AND THORPE, ARCHITECTS
1250 I (2) 21ST STREET, NW WASHINGTON, DC 20037
TEL 202 339 4626 FAX 202 339 1684
COPYRIGHT 2002 HORSEY AND THORPE, ARCHITECTS

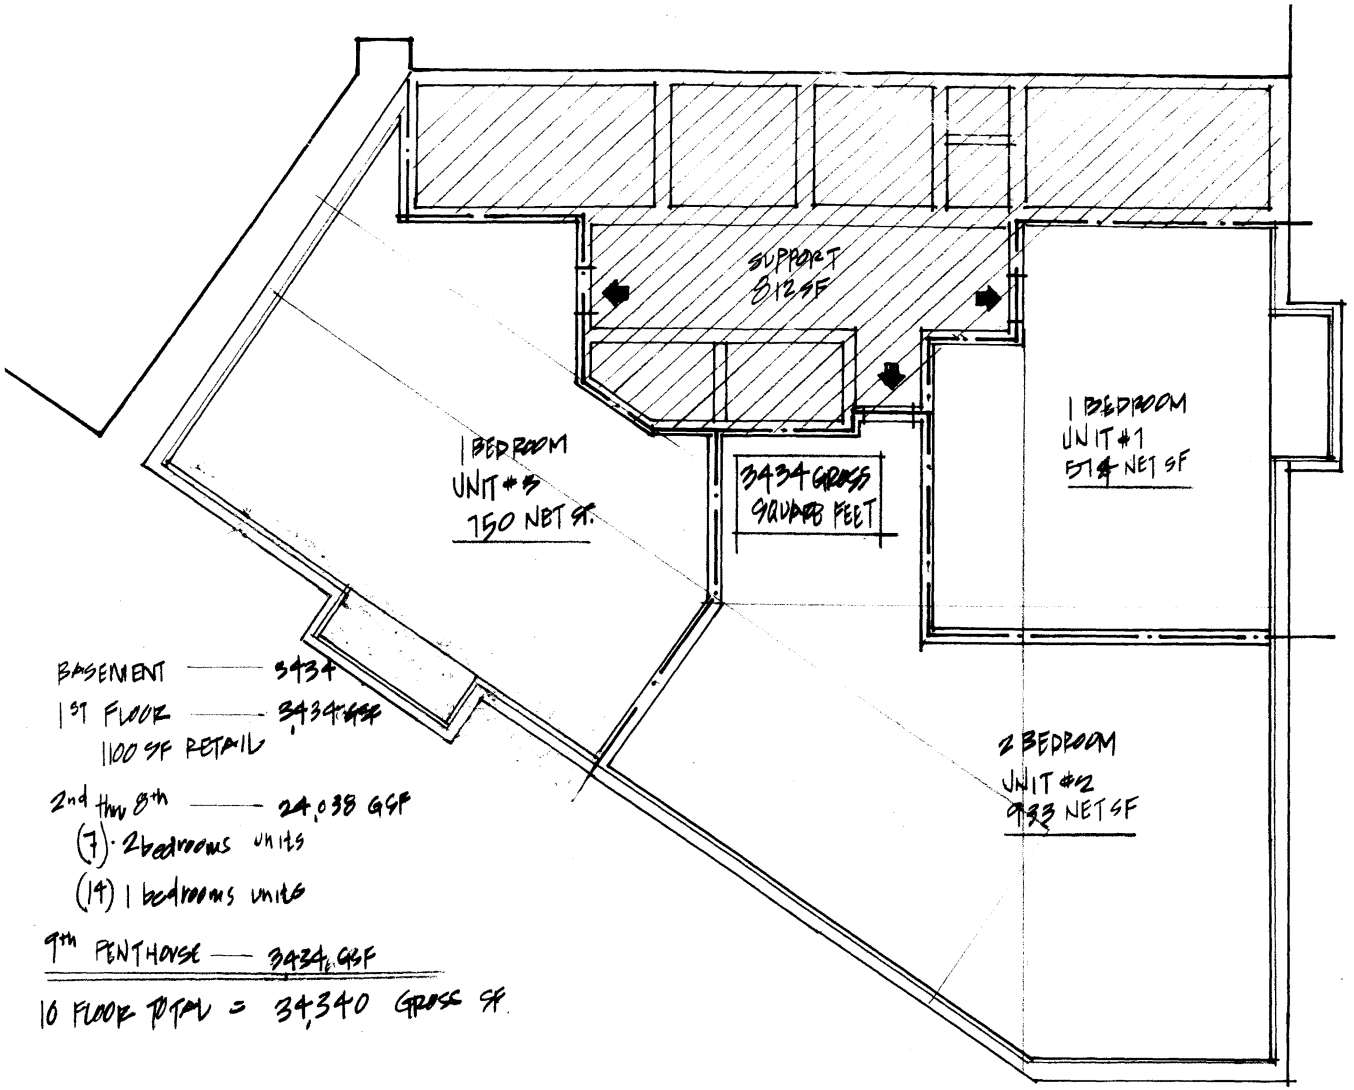

NORTH


APPROXIMATE GROSS SQUARE FOOTAGE

0 4 8 16 Feet

HORSEY AND THORPE, ARCHITECTS
1326 1/2 20TH STREET, NW WASHINGTON, DC 20007
TEL 202.337.4826 FAX 202.337.0356
COPYRIGHT 2002 HORSEY AND THORPE, ARCHITECTS

600 23rd STREET, N.W.
Washington D.C.

ASK
SCALE: 1/8" = 1'-0"
DATE: MARCH 28, 2002

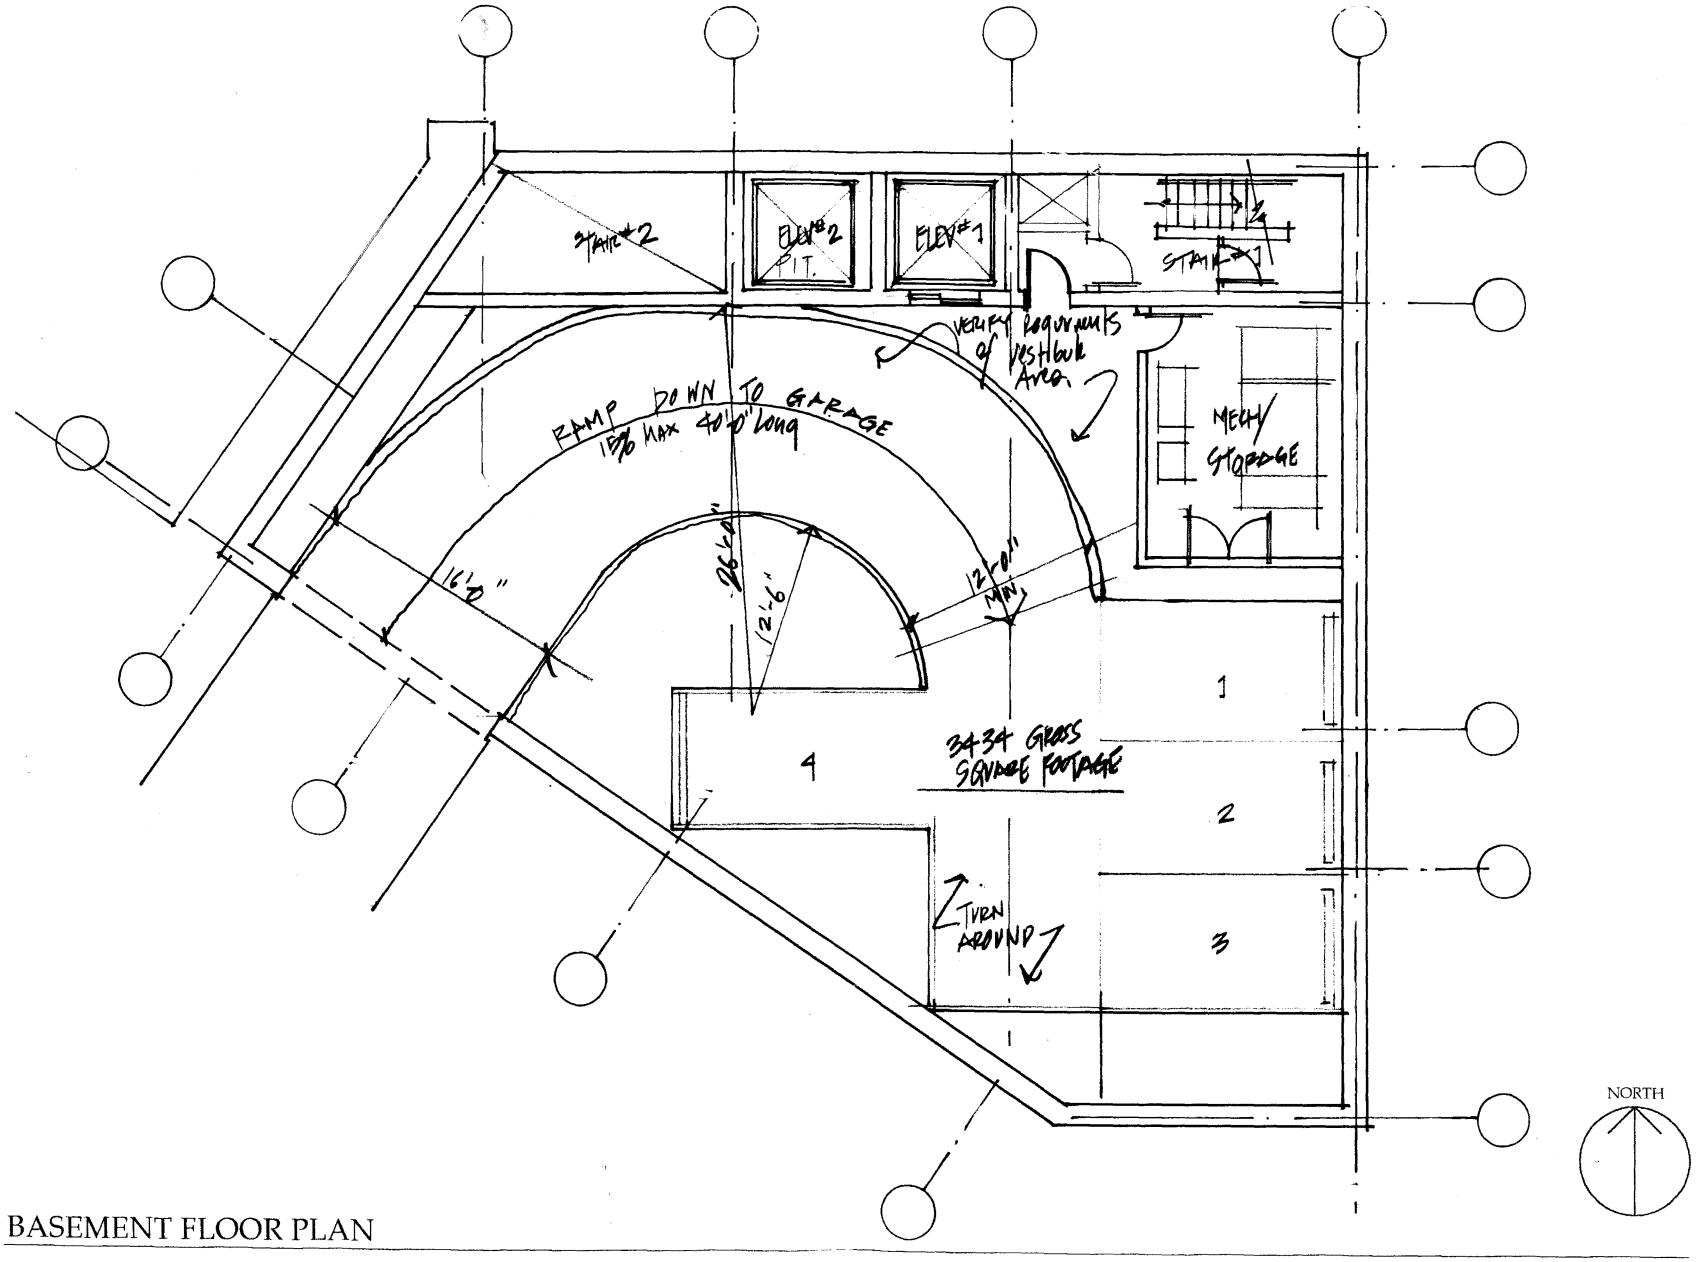


BASEMENT FLOOR PLAN

HORSEY AND THORPE, ARCHITECTS
1229 1/2 21ST STREET, NW WASHINGTON, DC 20037
TEL. 202.337.4826 FAX. 202.337.0658
COPYRIGHT 2002 HORSEY AND THORPE, ARCHITECTS

600 23rd STREET, N.W.
Washington D.C.

ASK
SCALE: 1/8" = 1'-0"
DATE: MARCH 28, 2002

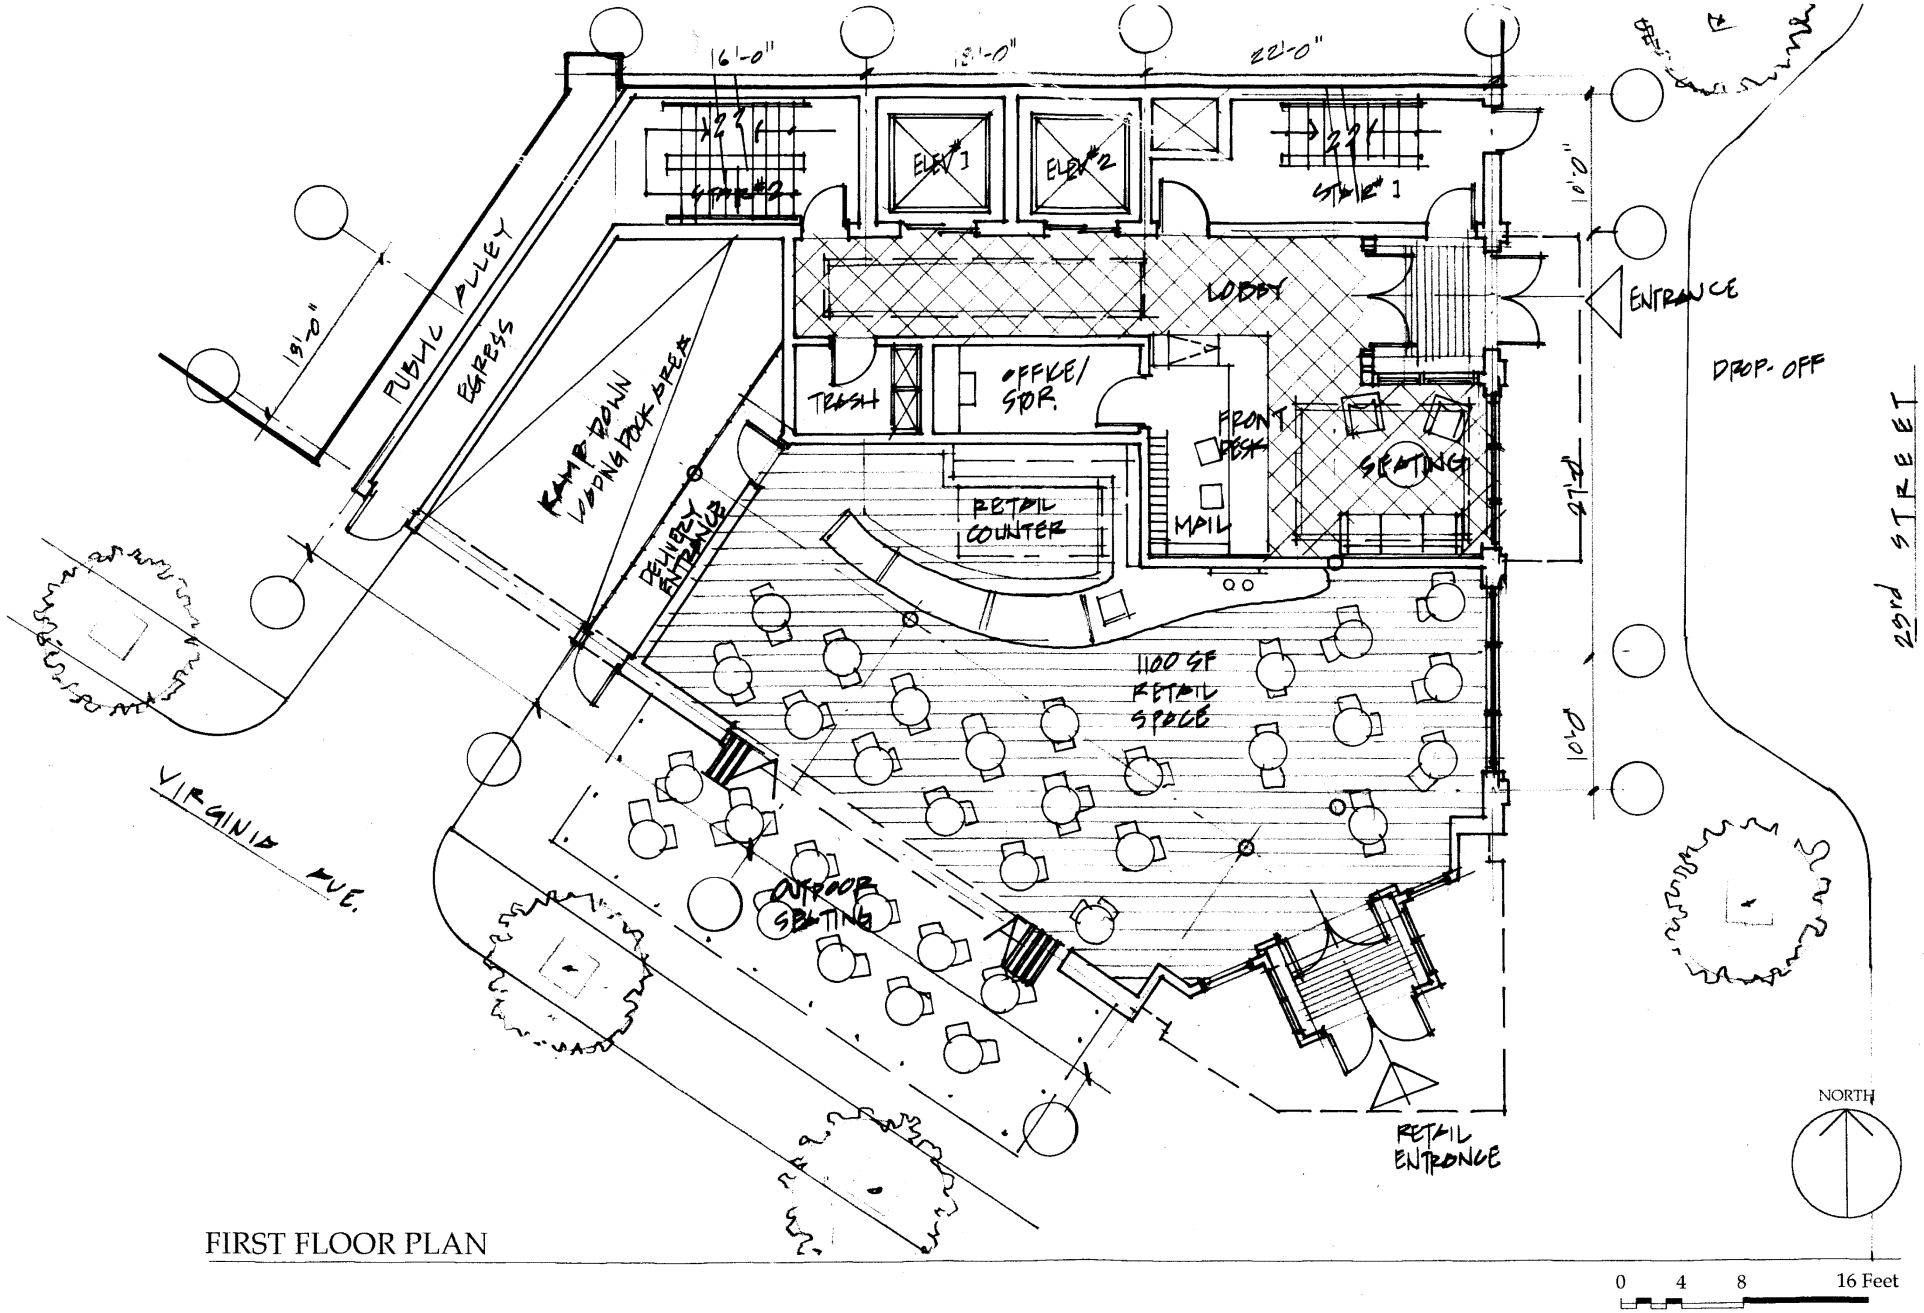

FIRST FLOOR PLAN


HORSEY AND THORPE, ARCHITECTS
1329 1/2 21ST STREET, NW, WASHINGTON, DC 20037
TEL 202.337.4626 FAX 202.337.1468
COPYRIGHT 2002 HORSEY AND THORPE, ARCHITECTS

600 23rd STREET, N.W.
Washington D.C.

ASK

SCALE: 1/8" = 1'-0"

DATE: MARCH 28, 2002

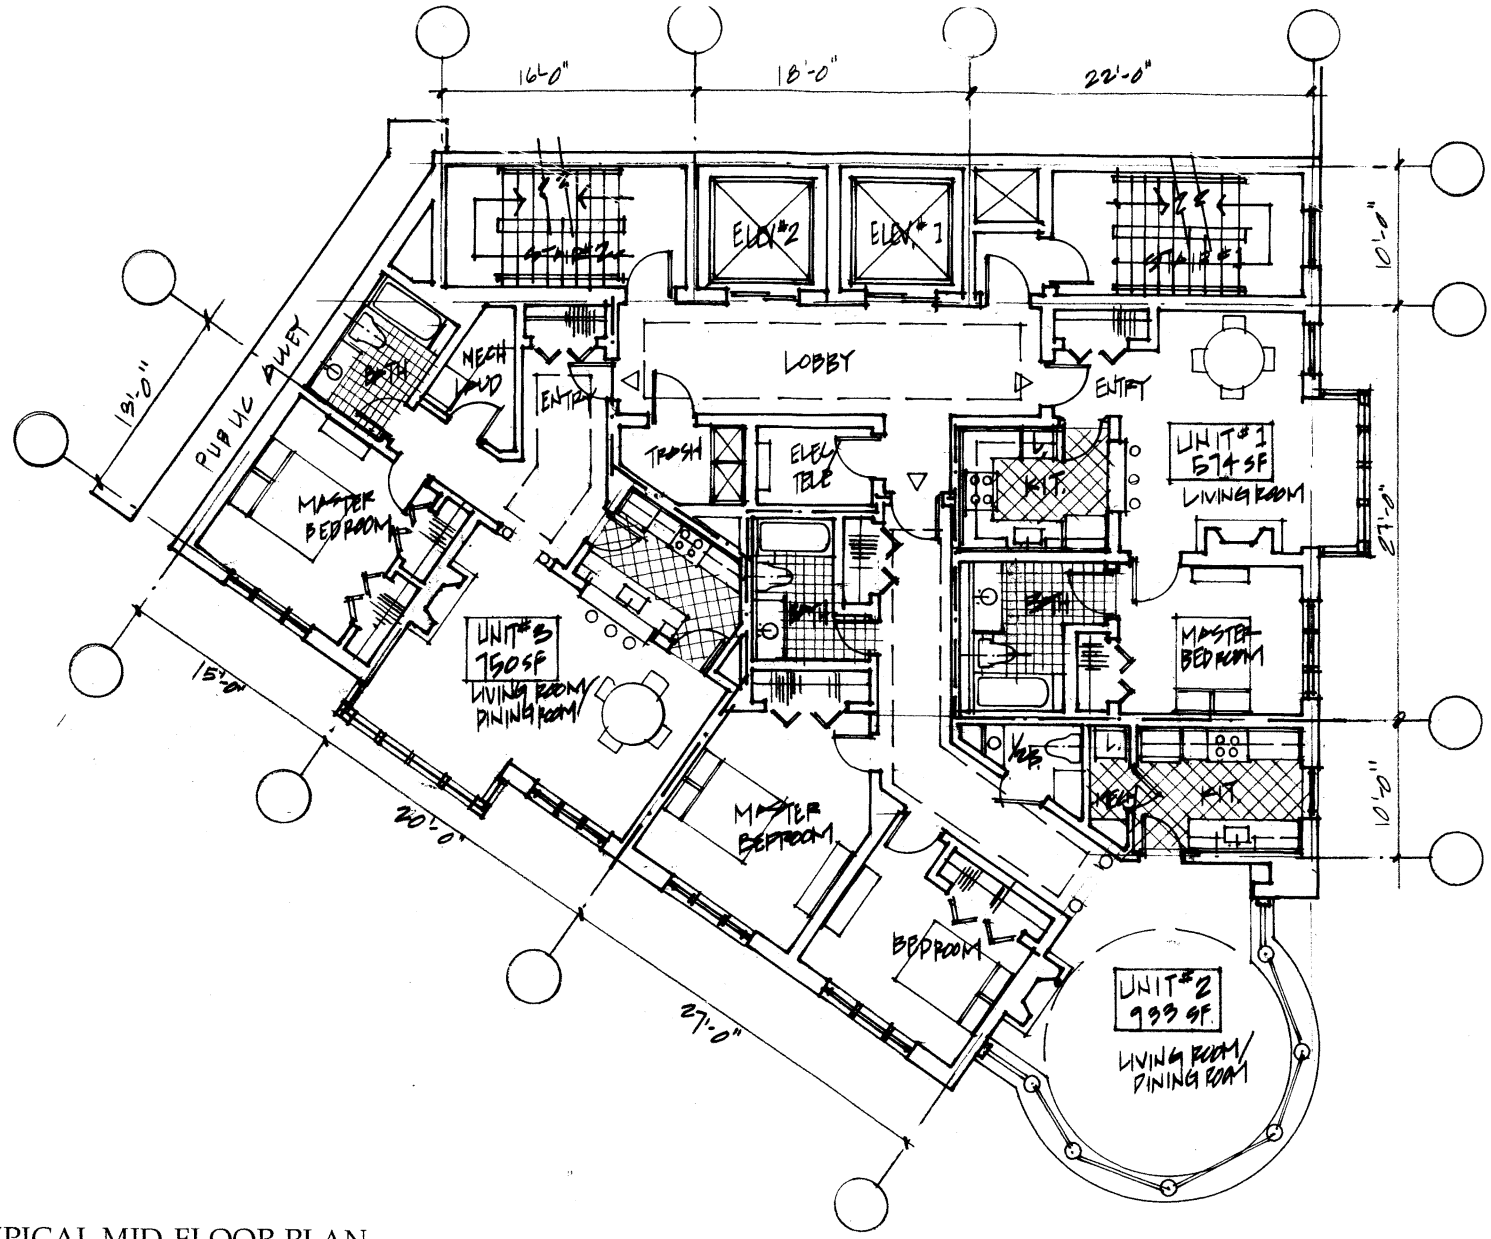


TYPICAL MID-FLOOR PLAN

HORSEY AND THORPE, ARCHITECTS
1250 I 2 1ST STREET, NW, WASHINGTON, DC 20037
TEL. 202.337.4825 FAX. 202.337.0658
COPYRIGHT 2002 HORSEY AND THORPE, ARCHITECTS

600 23rd STREET, N.W.
Washington D.C.

ASK

SCALE: 1/8" = 1'-0"
DATE: MARCH 28, 2002

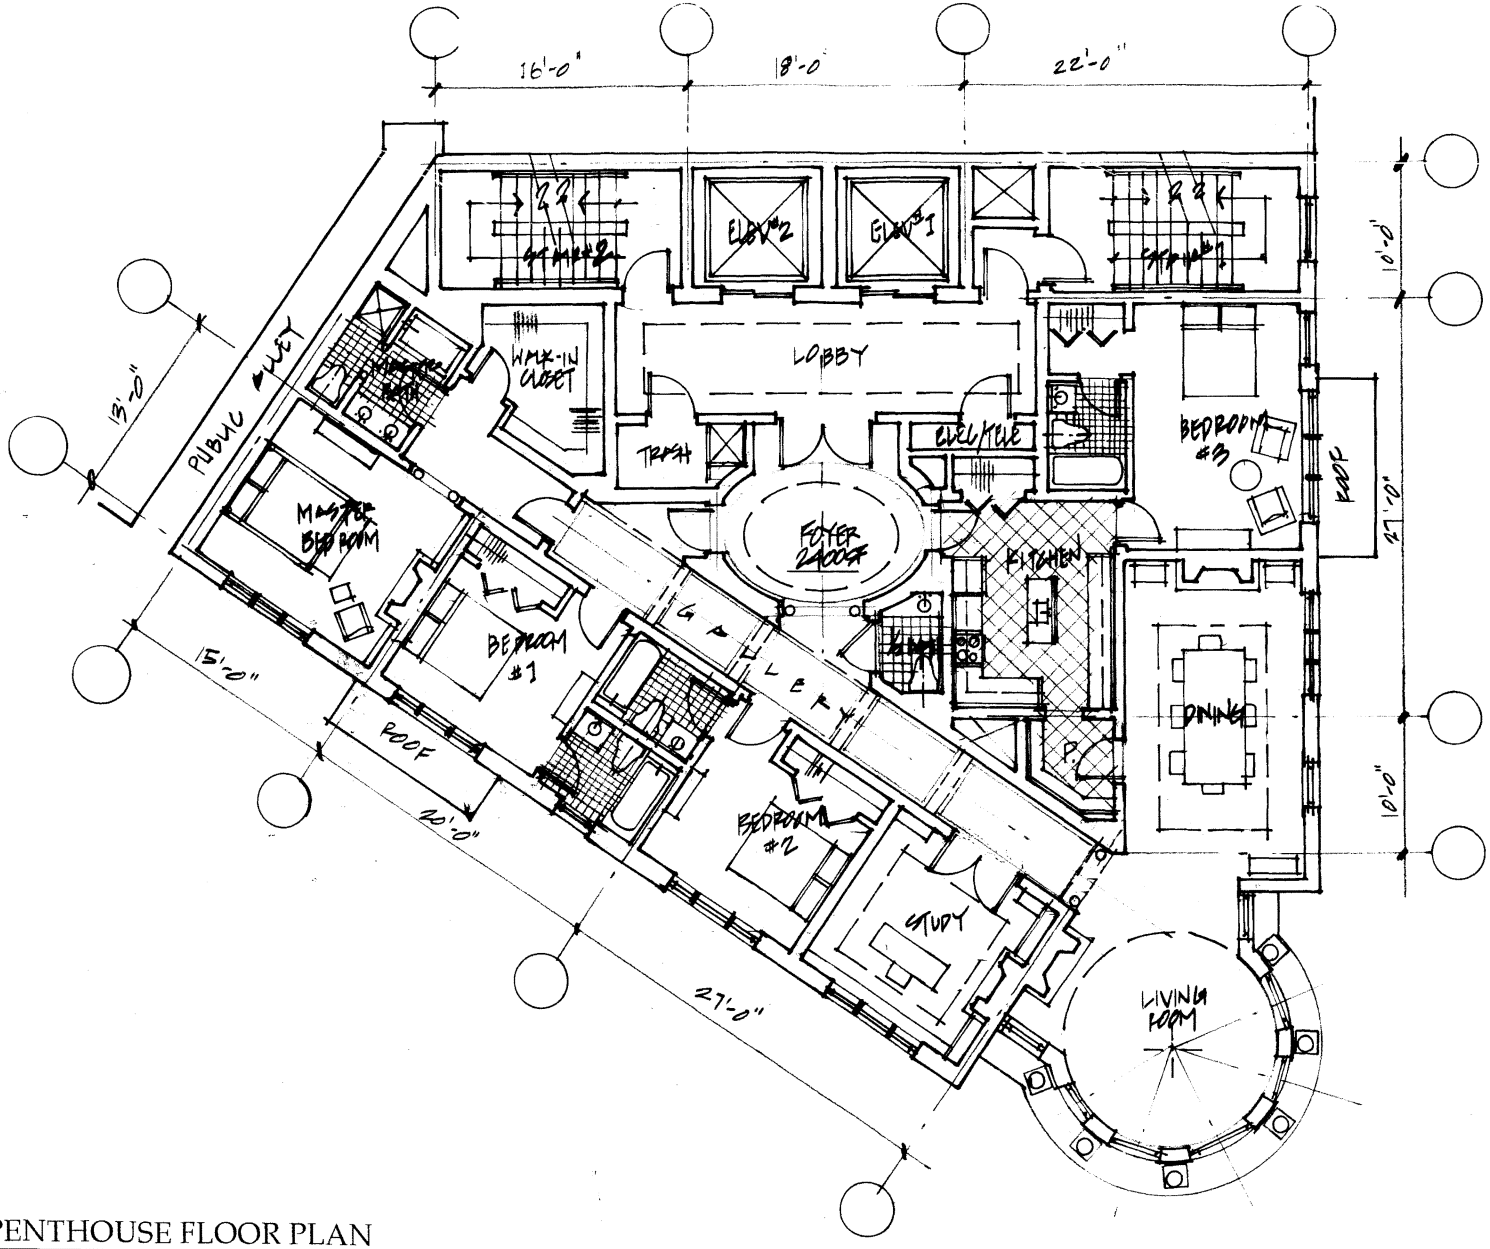


PENTHOUSE FLOOR PLAN

0 4 8 16 Feet


HORSEY AND THORPE, ARCHITECTS
1229 1/2 31ST STREET, NW WASHINGTON, DC 20007
TEL. 202 337 4825 FAX. 202 337 0648
COPYRIGHT 2002 HORSEY AND THORPE, ARCHITECTS

600 23rd STREET, N.W.
Washington D.C.

ASK
SCALE: 1/8" = 1'-0"
DATE: MARCH 28, 2002

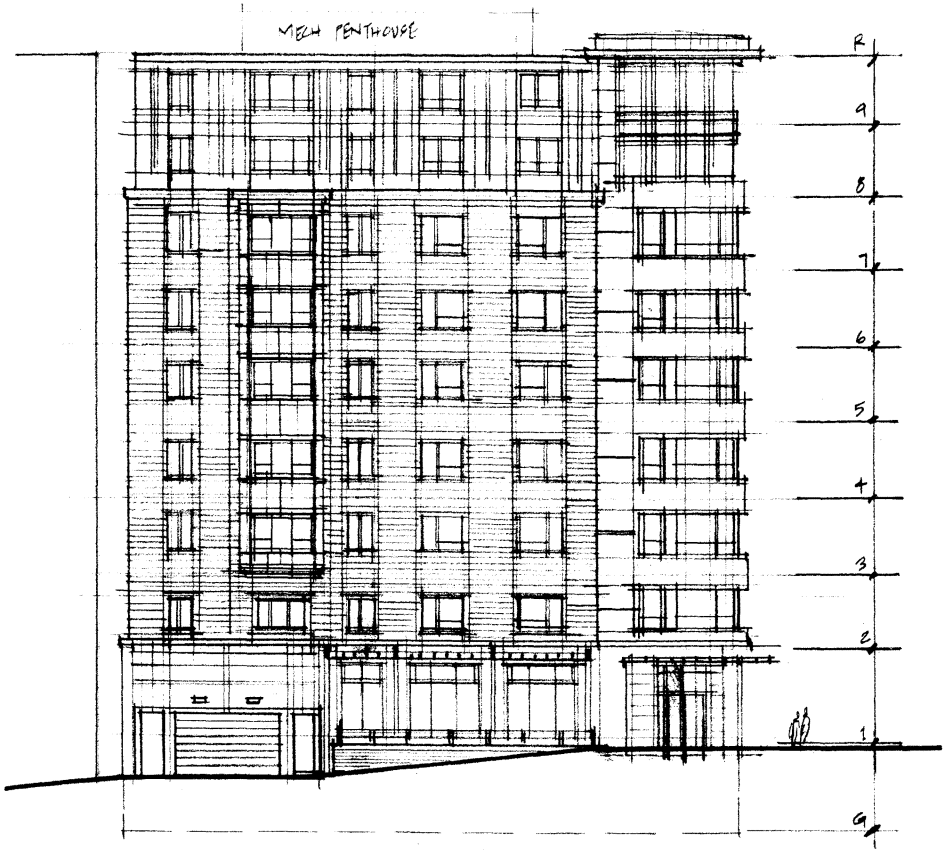

SOUTH ELEVATION

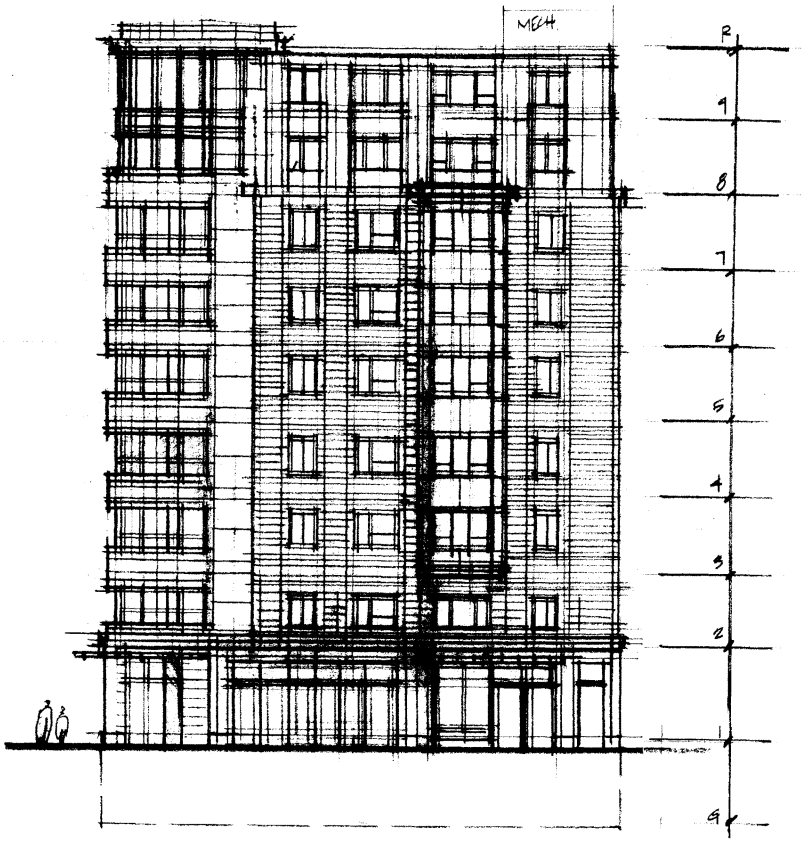

EAST ELEVATION

NORTH

0 4 8 16 Feet

HORSEY AND THORPE, ARCHITECTS
1229 1/2 21ST STREET, NW WASHINGTON, DC 20037
TEL: 202.223.4855 FAX: 202.337.4888
COPYRIGHT 2002 HORSEY AND THORPE, ARCHITECTS

600 23rd STREET, N.W.
Washington D.C.

ASK
SCALE: 1/8" = 1'-0"
DATE: MARCH 28, 2002