Environmental Consultants

11260 Roger Bacon Drive
Reston, VA 20190-5282

703 471-6150
FAX 703 471-6676
www.scsengineers.com

SCS ENGINEERS

RECEIVED
D.C. OFFICE OF ZONING
2003 MAR -5 PM 3:13

March 3, 2003
File No. 02200070.06

MEMORANDUM

To: Alberto P. Bastida, AICP
Secretary to the Zoning Commission

From: W. Gregory Vogt

Subject: Request for Drawing as Part of Public Hearing
Case No. 02-46 (Zoning Map Amendment – Parcel 0159/0111 – 3200 Benning Road, NE)

Pursuant to your verbal request on Thursday, February 27, 2003, enclosed herein is a 11" by 17" drawing of the exhibit offered by Mr. Thomas Henderson, Director of the Solid Waste Administration, during presentation to the Zoning Commission for the subject case.

Should you need any further information or materials specific to this matter, please feel free to contact me directly.

Thank you.

WGV/abm

Cc: Tom Henderson, SWA-DPW

W. Gregory Vogt
Vice President

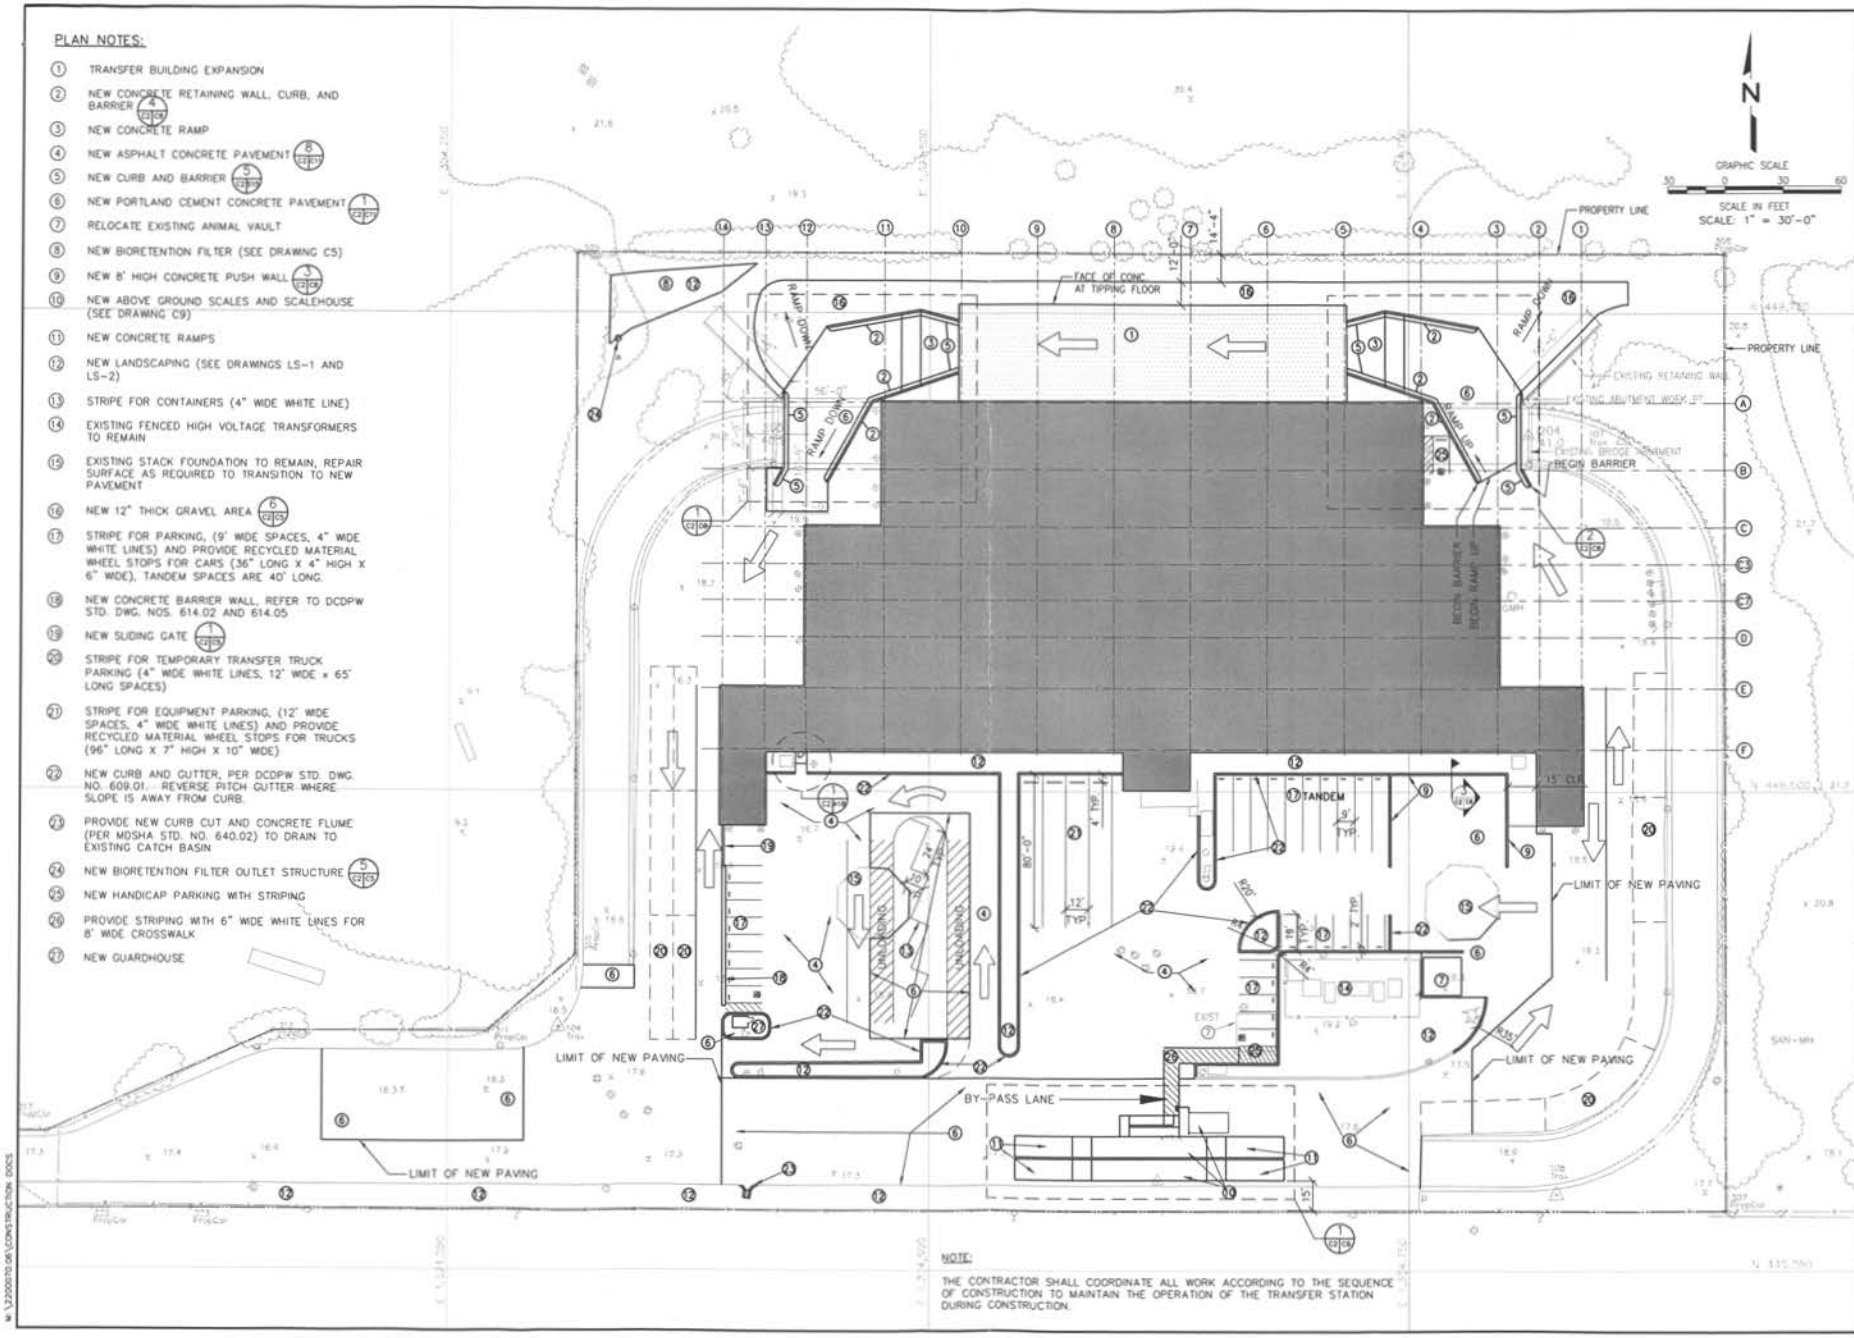
SCS ENGINEERS
Environmental Consultants

11260 Roger Bacon Drive
Reston, Virginia, USA 20190
+703 471 6150
Fax +703 471 6676
gvogt@scsengineers.com
www.scsengineers.com

ZONING COMMISSION
District of Columbia
Case 02-46
Exhibit 24

Offices Nationwide

ZONING COMMISSION
District of Columbia
CASE NO.02-46
EXHIBIT NO.24


PLAN NOTES:
1 TRANSFER BUILDING EXPANSION
2 NEW CONCRETE RETAINING WALL, CURB, AND BARRIER
3 NEW CONCRETE RAMP
4 NEW ASPHALT CONCRETE PAVEMENT
5 NEW CURB AND BARRIER
6 NEW PORTLAND CEMENT CONCRETE PAVEMENT
7 RELOCATE EXISTING ANIMAL VAULT
8 NEW BIORETENTION FILTER (SEE DRAWING C5)
9 NEW 8' HIGH CONCRETE PUSH WALL
10 NEW ABOVE GROUND SCALES AND SCALEHOUSE (SEE DRAWING C9)
11 NEW CONCRETE RAMPS
12 NEW LANDSCAPING (SEE DRAWINGS LS-1 AND LS-2)
13 STRIPE FOR CONTAINERS (4" WIDE WHITE LINE)
14 EXISTING FENCED HIGH VOLTAGE TRANSFORMERS TO REMAIN
15 EXISTING STACK FOUNDATION TO REMAIN, REPAIR SURFACE AS REQUIRED TO TRANSITION TO NEW PAVEMENT
16 NEW 12" THICK GRAVEL AREA
17 STRIPE FOR PARKING, (9' WIDE SPACES, 4" WIDE WHITE LINES) AND PROVIDE RECYCLED MATERIAL WHEEL STOPS FOR CARS (36" LONG X 4" HIGH X 6" WIDE), TANDEM SPACES ARE 40' LONG.
18 NEW CONCRETE BARRIER WALL, REFER TO DCDPW STD. DWG. NOS. 614.02 AND 614.05
19 NEW SLIDING GATE
20 STRIPE FOR TEMPORARY TRANSFER TRUCK PARKING (4" WIDE WHITE LINES, 12' WIDE x 65' LONG SPACES)
21 STRIPE FOR EQUIPMENT PARKING, (12' WIDE SPACES, 4" WIDE WHITE LINES) AND PROVIDE RECYCLED MATERIAL WHEEL STOPS FOR TRUCKS (96" LONG X 7" HIGH X 10" WIDE)
22 NEW CURB AND GUTTER, PER DCDPW STD. DWG. NO. 609.01. REVERSE PITCH GUTTER WHERE SLOPE IS AWAY FROM CURB.
23 PROVIDE NEW CURB CUT AND CONCRETE FLUME (PER MDSHA STD. NO. 640.02) TO DRAIN TO EXISTING CATCH BASIN
24 NEW BIORETENTION FILTER OUTLET STRUCTURE
25 NEW HANDICAP PARKING WITH STRIPING
26 PROVIDE STRIPING WITH 6" WIDE WHITE LINES FOR 8' WIDE CROSSWALK
27 NEW GUARDHOUSE
N
GRAPHIC SCALE
30 0 30 60
SCALE IN FEET
SCALE: 1" = 30'-0"
PROPERTY LINE
FACE OF CONC AT TIPPING FLOOR
RAMP DOWN
RAMP UP
EXISTING RETAINING WALL
EXISTING ABUTMENT WORK PT.
EXISTING BRIDGE ABUTMENT
BEGIN BARRIER
BEGIN RAMP UP
TANDEM
LIMIT OF NEW PAVING
BY-PASS LANE
UNLOADING
80'-0"
NOTE:
THE CONTRACTOR SHALL COORDINATE ALL WORK ACCORDING TO THE SEQUENCE OF CONSTRUCTION TO MAINTAIN THE OPERATION OF THE TRANSFER STATION DURING CONSTRUCTION.
DISTRICT OF COLUMBIA GOVERNMENT
DEPARTMENT OF PUBLIC WORKS
SOLID WASTE MANAGEMENT ADMINISTRATION
2750 SOUTH CAPITOL ST. S.E.
WASHINGTON, D.C. 20032
SCS ENGINEERS
STEARNS, CONRAD AND SCHMIDT
CONSULTING ENGINEERS, INC.
1380 ROGER BACON DRIVE - RESTON, VA 20190
PH: (703) 471-6191 FAX: (703) 471-6918
SHEET TITLE
SITE PLAN
PROJECT TITLE
ALTERATIONS/REPAIRS:
BENNING ROAD REFUSE TRANSFER FACILITY
3200 BENNING ROAD, NE WASHINGTON, D.C. 20019
NO. REVISION DATE
CADD FILE: C-2
DATE: 1-31-03
SCALE: AS SHOWN
DRAWING NO.
C2 of