

PROPOSED PERSPECTIVE

4600 Wisconsin Avenue, NW

WASHINGTON, DC

4600 BRANDYWINE ASSOCIATES, LLC

CUNNINGHAM + QUILL ARCHITECTS


ZONING COMMISSION CASE NO. 03-27 October 14, 2004

ZONING COMMISSION
District of Columbia
CASE NO.03-27
EXHIBIT NO.38

NOTE: INTERIOR LAYOUTS SHOWN ON BUILDING PLANS ARE SCHEMATIC. THOUGH CHANGES TO THESE LAYOUTS MAY OCCUR, THEY WILL NOT AFFECT THE EXTERIOR ENVELOPE OR THE SQUARE FOOTAGE DISTRIBUTION.


UNIT A: 1 BEDROOM
UNIT A1: 1 BEDROOM + DEN
UNIT B: 2 BEDROOMS

PLAN LOCATION KEY

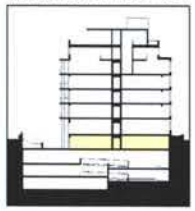



PROPOSED ENGLISH BASEMENT FLOOR PLAN

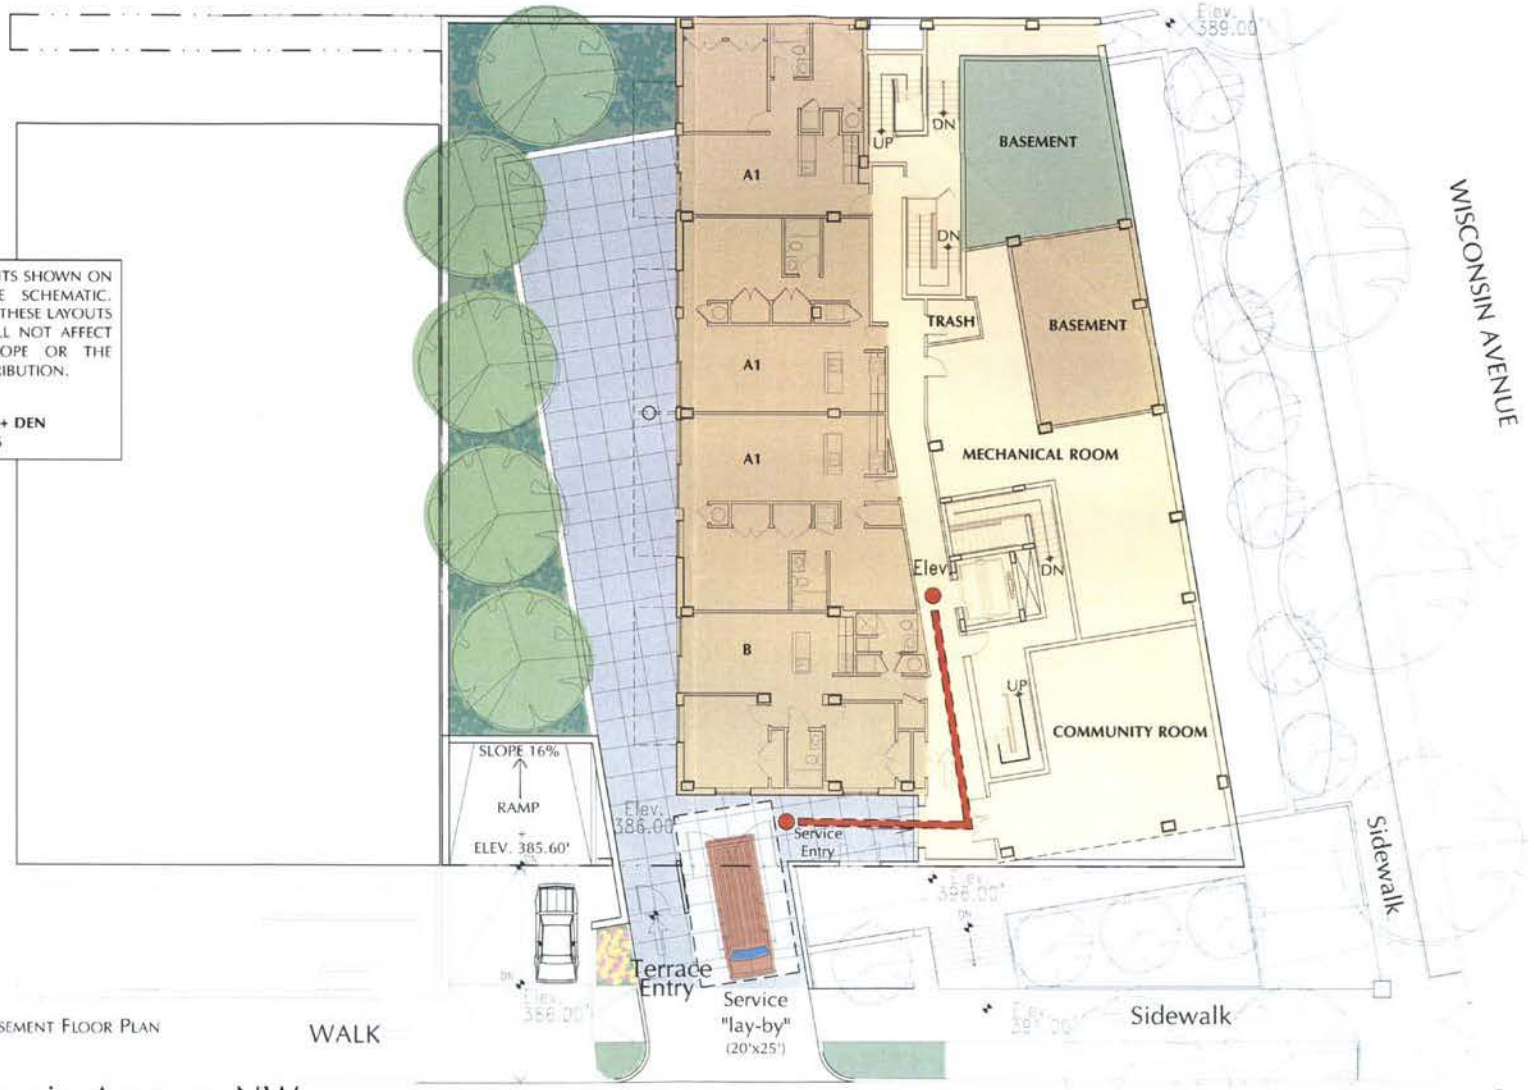

4600 Wisconsin Avenue, NW

WASHINGTON, DC

4600 BRANDYWINE ASSOCIATES, LLC


CUNNINGHAM + QUILL ARCHITECTS

A4

ZONING COMMISSION CASE NO. 03-27 October 14, 2004

NOTE: INTERIOR LAYOUTS SHOWN ON BUILDING PLANS ARE SCHEMATIC. THOUGH CHANGES TO THESE LAYOUTS MAY OCCUR, THEY WILL NOT AFFECT THE EXTERIOR ENVELOPE OR THE SQUARE FOOTAGE DISTRIBUTION.

UNIT A: 1 BEDROOM
UNIT A1: 1 BEDROOM + DEN
UNIT B: 2 BEDROOMS

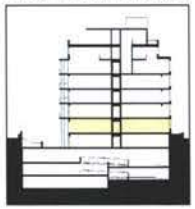



PROPOSED FIRST FLOOR PLAN



4600 Wisconsin Avenue, NW

WASHINGTON, DC

4600 BRANDYWINE ASSOCIATES, LLC

CUNNINGHAM + QUILL ARCHITECTS

ZONING COMMISSION CASE NO. 03-27 October 14, 2004



WISCONSIN AVENUE ELEVATION [SCALE: 1/16" = 1'-0"]


4600 Wisconsin Avenue, NW

WASHINGTON, DC

4600 BRANDYWINE ASSOCIATES, LLC

CUNNINGHAM + QUILL ARCHITECTS | A11

ZONING COMMISSION CASE NO. 03-27 October 14, 2004

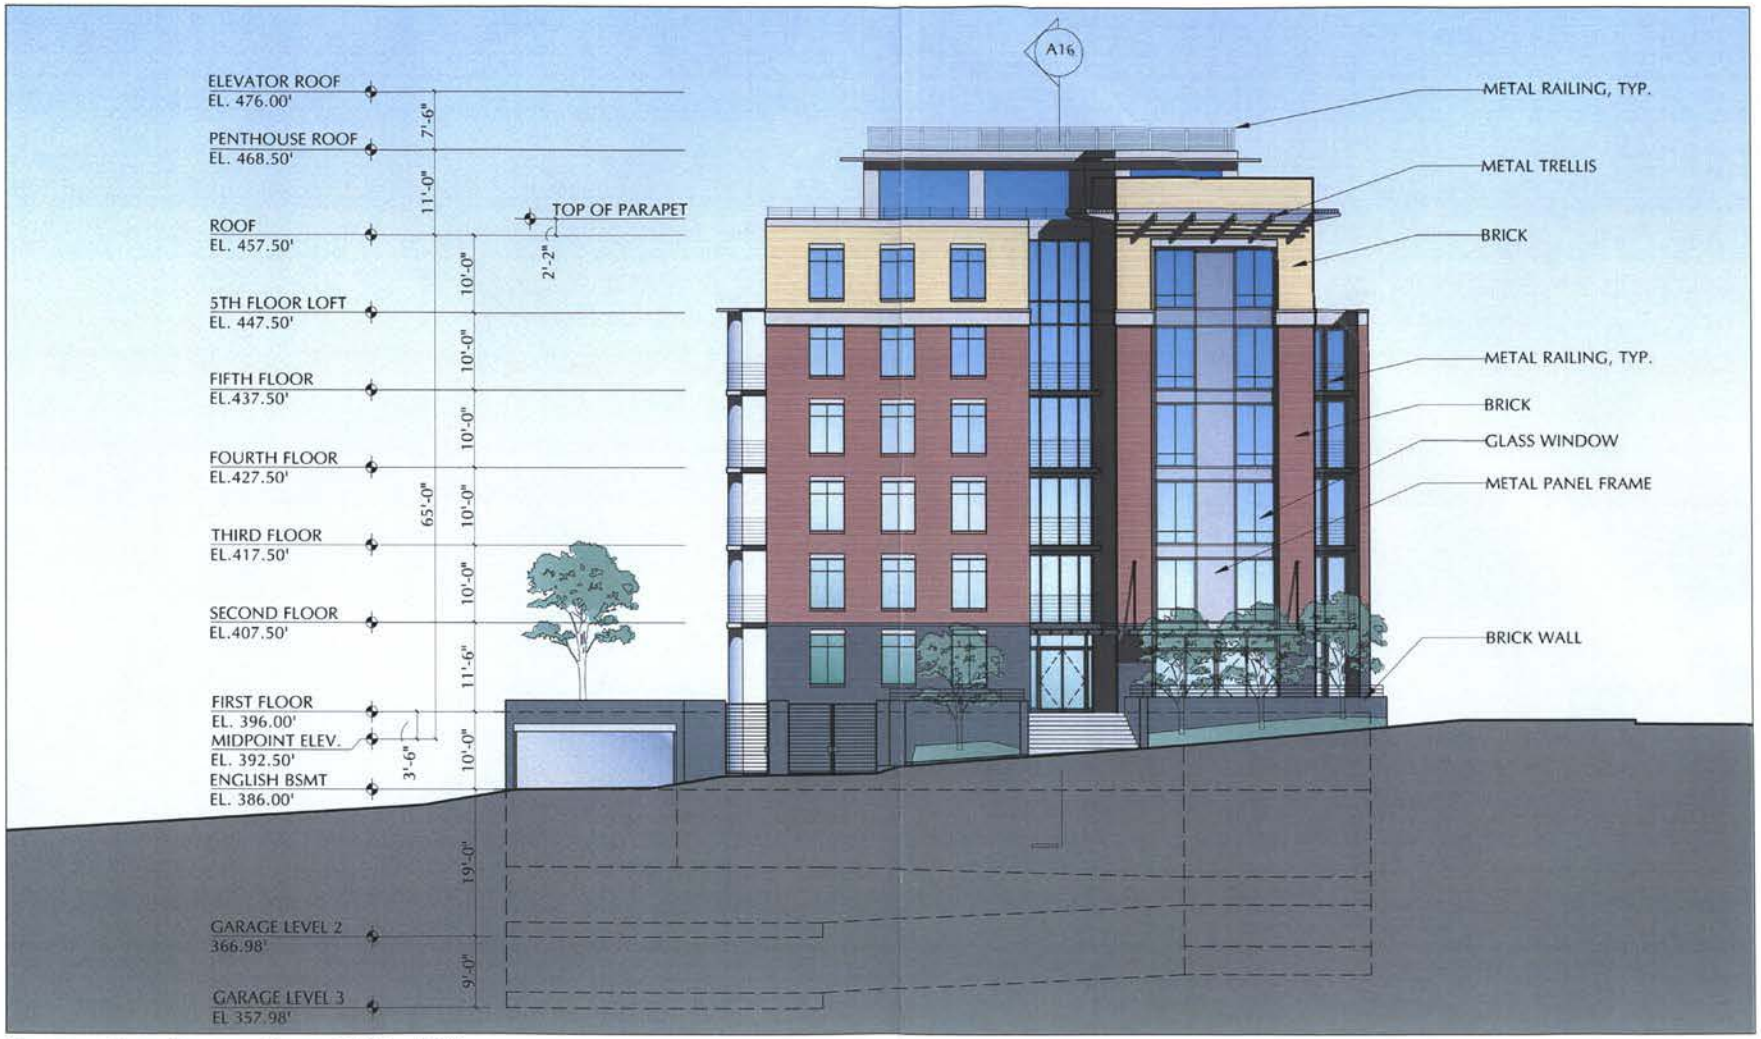

BRANDYWINE STREET ELEVATION [SCALE: 1/16" = 1'-0"]


4600 Wisconsin Avenue, NW

WASHINGTON, DC

4600 BRANDYWINE ASSOCIATES, LLC

CUNNINGHAM + QUILL ARCHITECTS | A12

ZONING COMMISSION CASE NO. 03-27 October 14, 2004

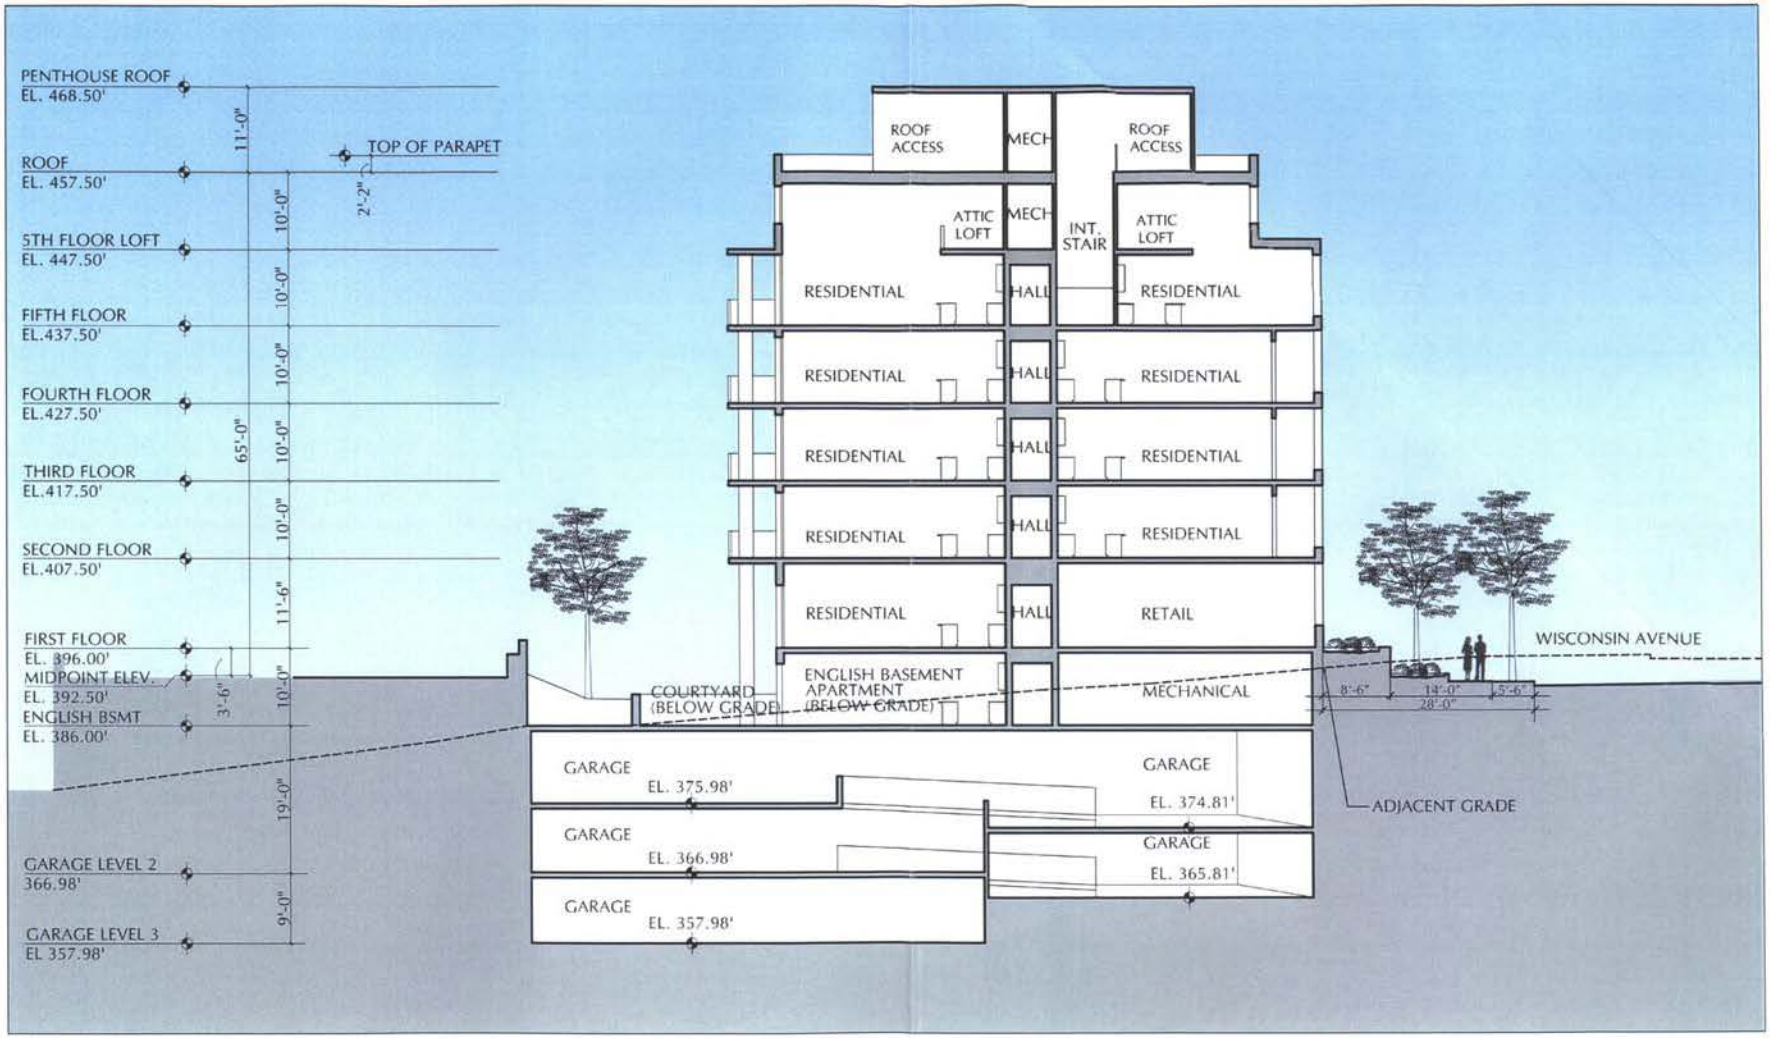

PROPOSED SECTION

0 16'


4600 Wisconsin Avenue, NW

WASHINGTON, DC

4600 BRANDYWINE ASSOCIATES, LLC

CUNNINGHAM + QUILL ARCHITECTS | A15

ZONING COMMISSION CASE NO. 03-27 October 14, 2004

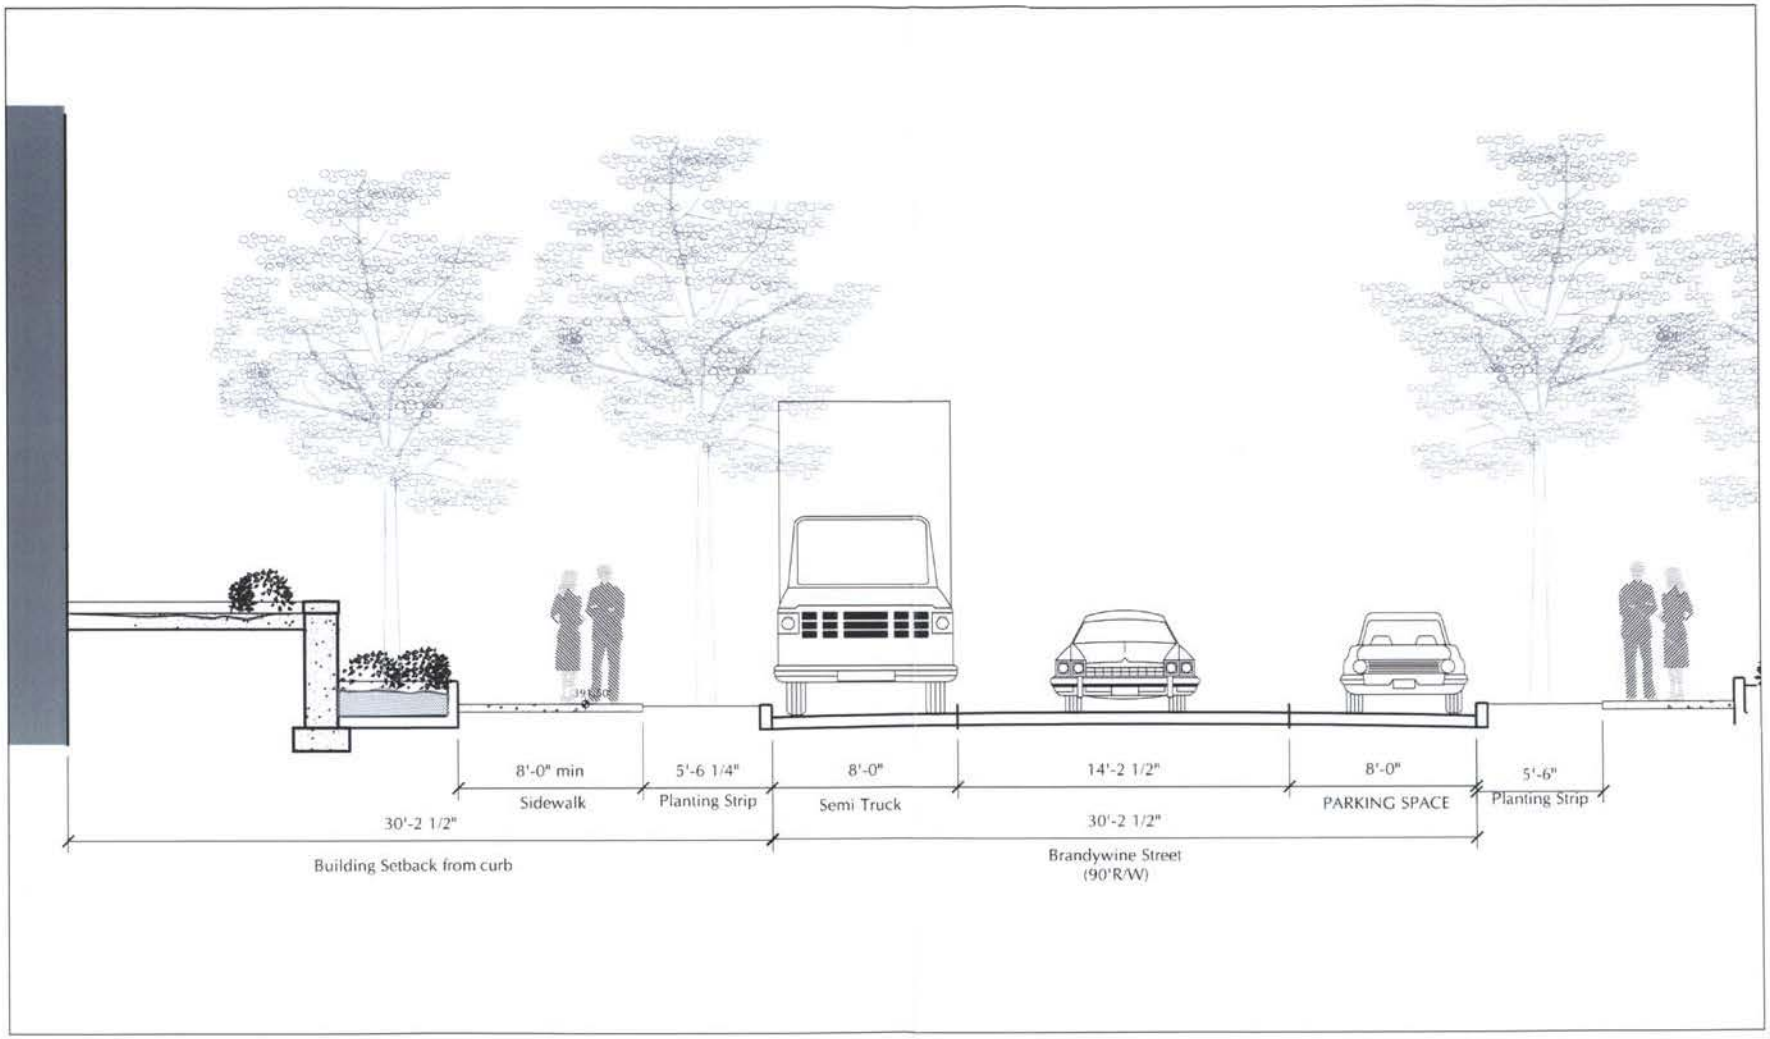

BRANDYWINE STREET SECTION [SCALE: 3/16" = 1'-0"]

4600 Wisconsin Avenue, NW

WASHINGTON, DC

4600 BRANDYWINE ASSOCIATES, LLC

CUNNINGHAM + QUILL ARCHITECTS

ZONING COMMISSION CASE NO. 03-27 October 14, 2004



ELEVATION STUDIES

4600 Wisconsin Avenue, NW

WASHINGTON, DC

4600 BRANDYWINE ASSOCIATES, LLC

CUNNINGHAM + QUILL ARCHITECTS

ZONING COMMISSION CASE NO. 03-27 October 14, 2004