Law Offices
HOLLAND & KNIGHT LLP

2099 Pennsylvania Avenue, N W
Suite 100
Washington, D C 20006-6801

202-955-3000
FAX 202-955-5564
www hklaw com

Annapolis
Atlanta
Bethesda
Boston
Bradenton
Chicago
Ft Lauderdale
Jacksonville
Lakeland
Los Angeles
Melbourne
Miami
International Offices:
Caracas*
Helsinki
Mexico City
Rio de Janeiro
New York
Northern Virginia
Orlando
Portland
Providence
St Petersburg
San Antonio
San Francisco
Seattle
Tallahassee
Tampa
West Palm Beach
São Paulo
Tel Aviv*
Tokyo
*Representative Office

June 15, 2004

MARY CAROLYN BROWN
202-862-5990
carolyn brown@hklaw com

VIA HAND DELIVERY

D C. Zoning Commission
Suite 210
441 4th Street, N W
Washington D.C. 20001
Attention: Alberto P Bastida, AICP

RECEIVED
D C OFFICE OF ZONING
2004 JUN 15 PM 2:12

Re: Zoning Commission Case No. 04-01
American Pharmacists Association – 2215 Constitution Avenue, N.W

Dear Mr Bastida.

In response to the request from the Zoning Commission at the June 3, 2004, hearing in the above-referenced matter, we are submitting herewith 16 sets of supplemental drawings depicting the railing and materials in greater detail As described at the hearing, and as shown in the architectural drawings previously submitted, the proposed addition will be faced with a pre-cast material and the base of the building will be constructed of granite. Also included are photographs of the material samples presented at the hearing. Due to lighting differences and imperfections in the photographic process, the photographs may not fully and accurately reflect the colors and textures of the samples presented to the Commission


Very truly yours,

Carolyn Brown

1993537_v1

ZONING COMMISSION
District of Columbia
CASE NO. 04-01
EXHIBIT NO. 30

ZONING COMMISSION
District of Columbia
CASE NO.04-01
EXHIBIT NO.30

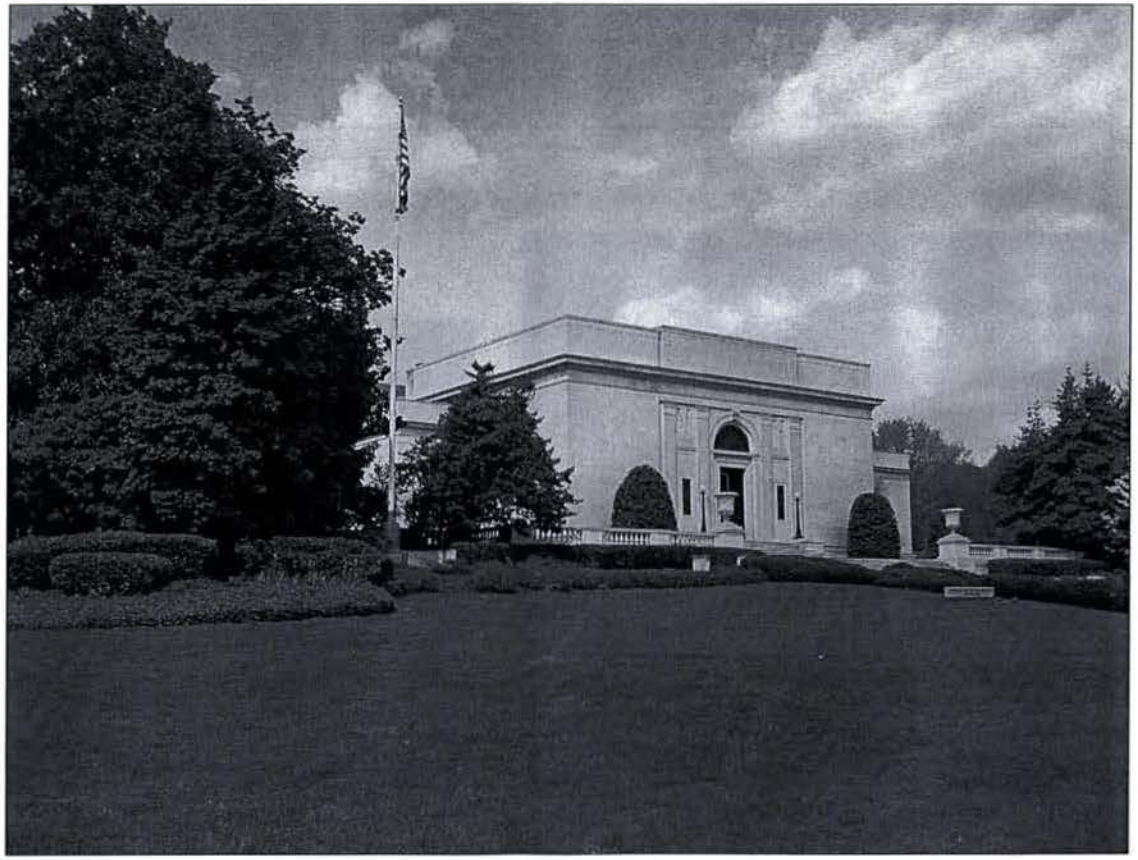

LIST OF DRAWINGS

G0.02 MATERIAL SAMPLE IMAGES

A2.04 FIRST FLOOR PLAN
A3.03 NORTH ELEVATION
A3.04 WEST ELEVATION
A3.03a AREAWAY RAILING DETAIL

A2.08 SIXTH FLOOR PLAN
A3.01 SOUTH ELEVATION
A4.02 NORTH-SOUTH SECTION

SUPPLEMENTAL ZONING SUBMISSION
06/15/04

HEADQUARTERS OF THE

AMERICAN PHARMACIST'S ASSOCIATION

2215 CONSTITUTION AVENUE, N.W. • WASHINGTON, D.C.

THE JBG COMPANIES
4445 WILLARD AVE. SUITE 400
CHEVY CHASE, MD 20815
240-333-3600

HARTMAN-COX ARCHITECTS
1018 THOMAS JEFFERSON ST. NW
WASHINGTON, DC 20007
202-333-6466

EXAMPLE OF COPPER ROOF
MATERIAL AND DETAIL

SAMPLES OF VERMONT DANBY MARBLE (HISTORIC POPE BUILDING) AND PRECAST CONCRETE (PROPOSED ADDITION)

HEADQUARTERS OF THE
AMERICAN PHARMACIST'S ASSOCIATION
2215 CONSTITUTION AVENUE, N.W. • WASHINGTON, D.C.

THE JBG COMPANIES
4445 WILLARD AVE. SUITE 400
CHEVY CHASE, MD 20815
240.333.3600

HARTMAN-COX ARCHITECTS
1074 THOMAS JEFFERSON ST. NW
WASHINGTON, DC 20007
202.333.3669


DRAWING TITLE
MATERIAL SAMPLE IMAGES

SCALE NO SCALE

DATE 06/15/04 SUPPLEMENTAL SUBMISSION

SHEET NO.

G0.02

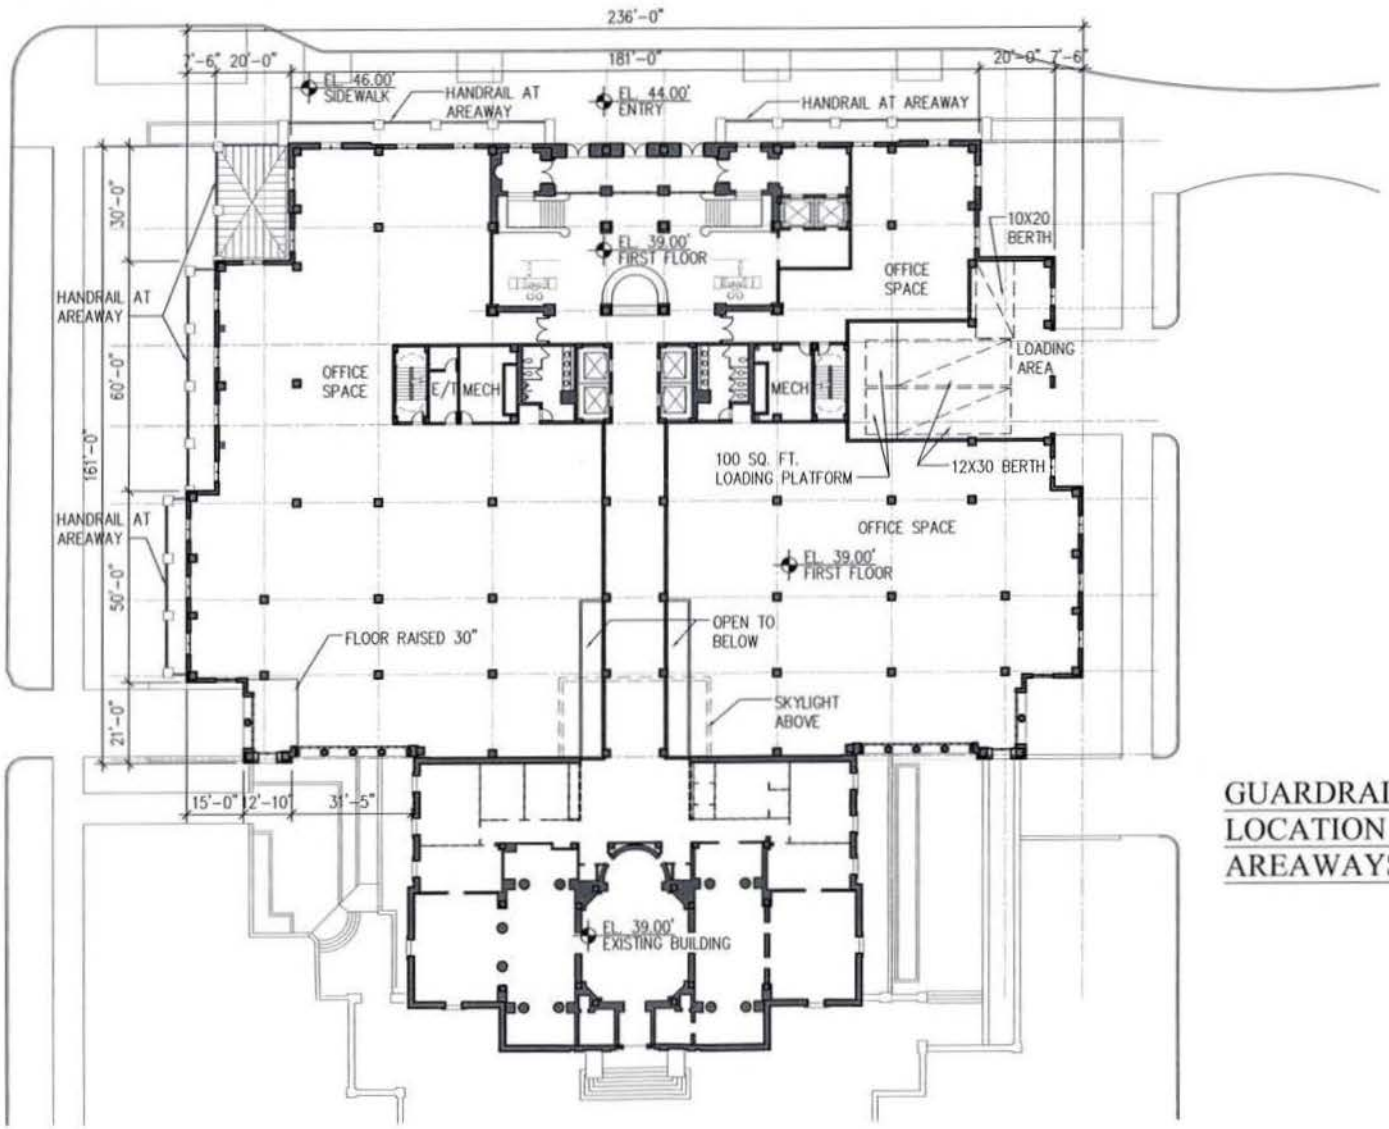

GUARDRAIL LOCATION AT AREAWAYS

HEADQU/ARTERS OF THE
AMERICAN PHARMACIST'S ASSOCIATION
2215 CONSTITUTION AVENUE, N.W. • WASHINGTON, D.C.

THE JBG COMPANIES
4445 WILLARD AVE. SUITE 400
CHEVY CHASE, MD 20815
240-333-3600


HARTMAN-COX ARCHITECTS
1018 THOMAS JEFFERSON ST. NW
WASHINGTON, DC 20007
202-333-6468

DRAWING TITLE
FIRST FLOOR PLAN

SCALE 1"=16'-0"

DATE 06/15/04 SUPPLEMENTAL SUBMISSION

SHEET NO.
A2.04

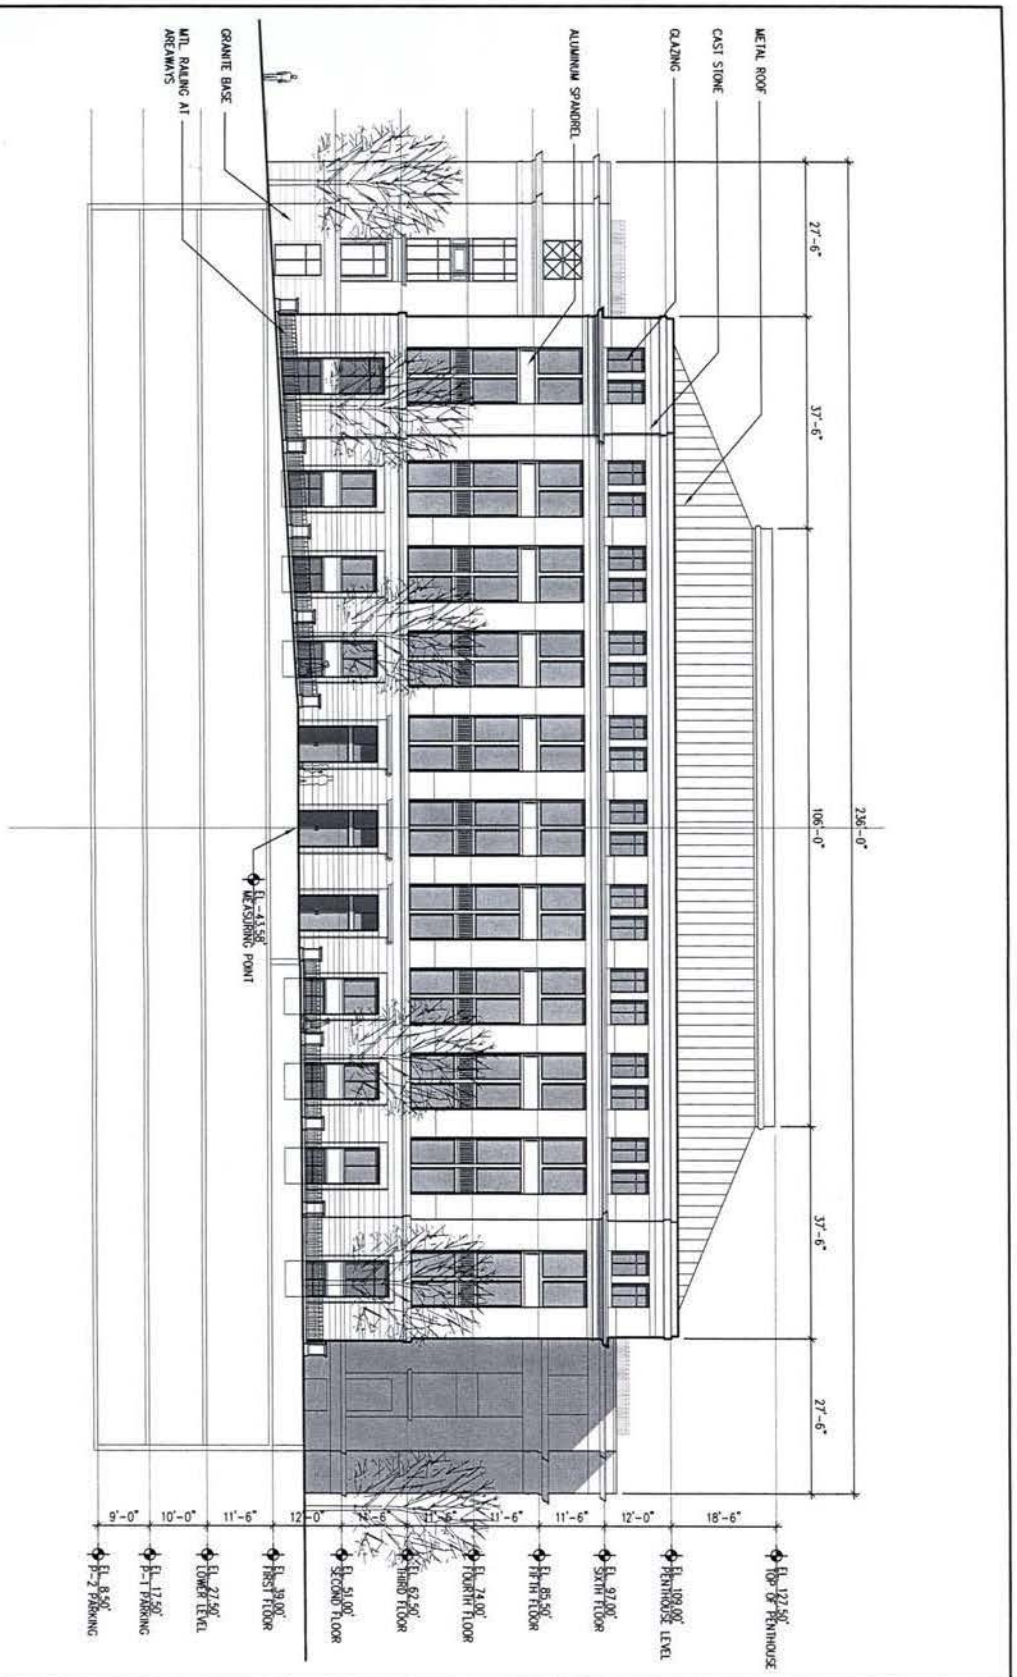

SHEET NO.
A3.03

DRAWING TITLE
NORTH ELEVATION

0' 10' 20'


SCALE 1"=20'-0"

DATE 06/15/04 SUPPLEMENTAL SUBMISSION

HEADQUARTERS OF THE
AMERICAN PHARMACIST'S ASSOCIATION
2215 CONSTITUTION AVENUE, N.W. • WASHINGTON, D.C.

THE JBG COMPANIES
4445 WILLARD AVE. SUITE 800
CHEVY CHASE, MD 20811
240-333-3600

HARTMAN-COX ARCHITECTS
1074 THOMAS JEFFERSON ST, NW
WASHINGTON, DC 20007
202-333-6446

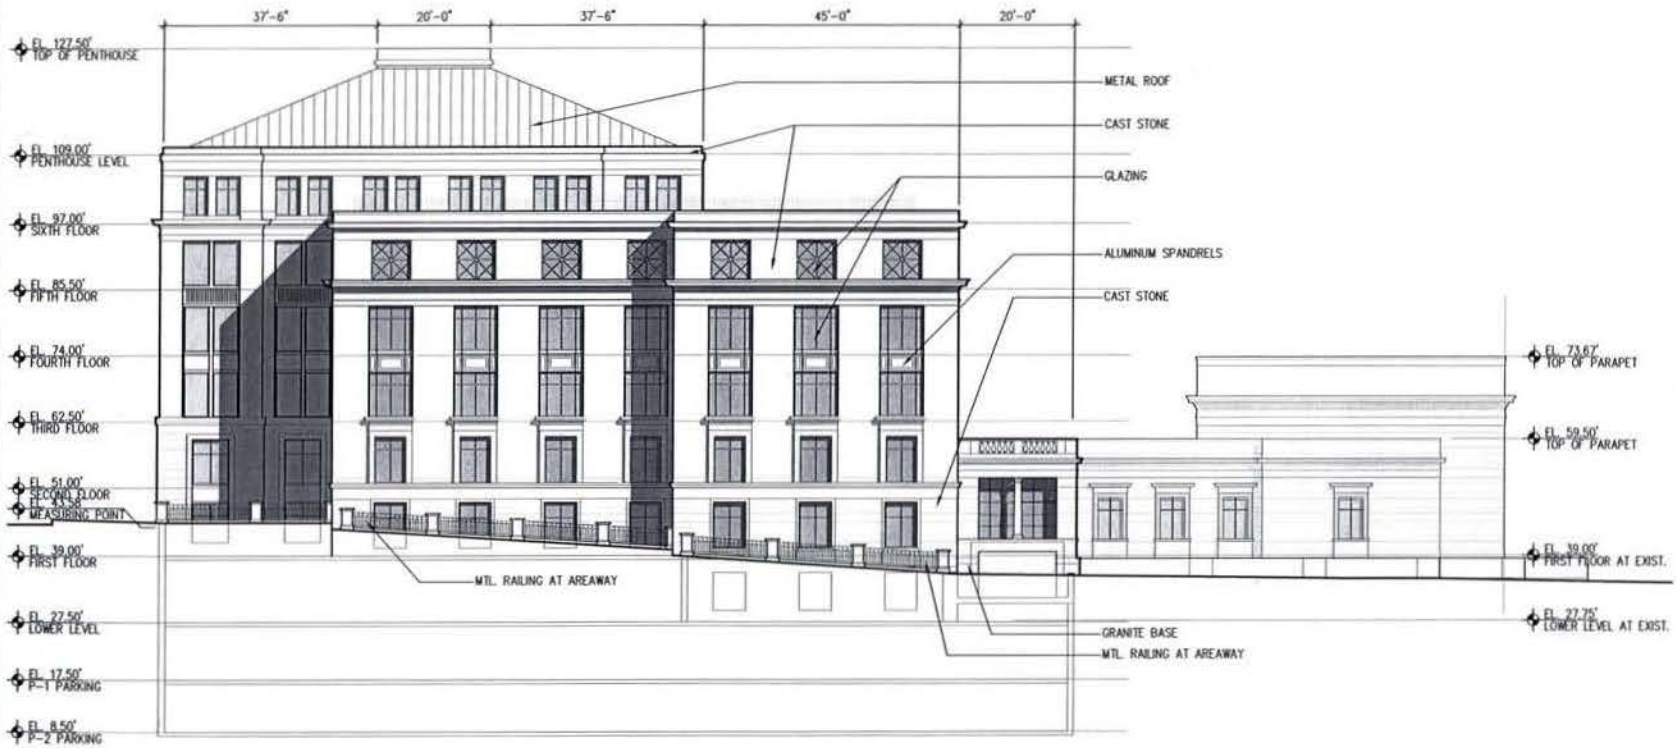

HEADQUARTERS OF THE
AMERICAN PHARMACIST'S ASSOCIATION
2215 CONSTITUTION AVENUE, N.W. • WASHINGTON, D.C.

THE JBG COMPANIES
4445 WILLARD AVE. 8TH FLOOR
CHEVY CHASE, MD 20815
240-333-3600


HARTMAN-COX ARCHITECTS
1054 THOMAS JEFFERSON ST. NW
WASHINGTON, D.C. 20007
202-333-3446

DRAWING TITLE
WEST ELEVATION

SCALE 1"=20'-0"

DATE 08/15/04 SUPPLEMENTAL SUBMISSION

SHEET NO.
A3.04

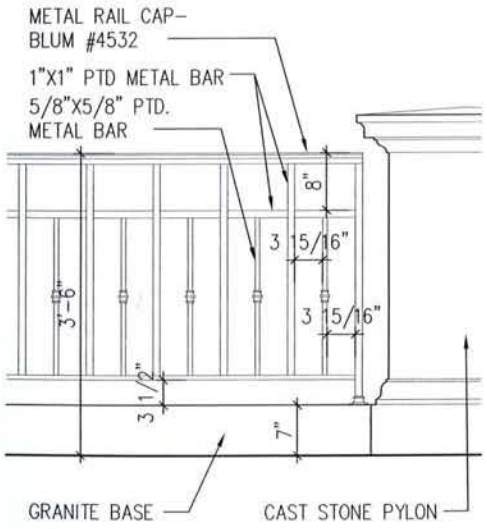

2 TYPICAL HANDRAIL DETAIL
A3.03a 3/4" = 1'-0"



1 NORTH ELEVATION DETAIL
A3.03a 1/4" = 1'-0"

HEADQUARTERS OF THE
AMERICAN PHARMACIST'S ASSOCIATION
2215 CONSTITUTION AVENUE, N.W. • WASHINGTON, D.C.

THE JBG COMPANIES
4445 WILLARD AVE. SUITE 400
CHEVY CHASE, MD 20815
240-333-3600

HARTMAN-COX ARCHITECTS
1074 THOMAS JEFFERSON ST. NW
WASHINGTON, DC 20007
202-333-3446


DRAWING TITLE
NORTH ELEVATION DETAIL

SCALE AS NOTED


0' 10' 20'

DATE 06/15/04 SUPPLEMENTAL SUBMISSION

SHEET NO.
A3.03a

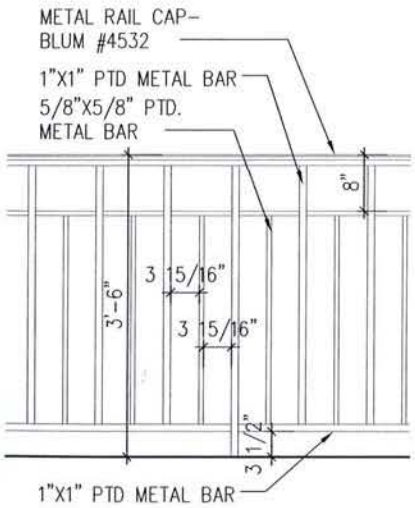

ROOF TERRACE GUARDRAIL DETAIL

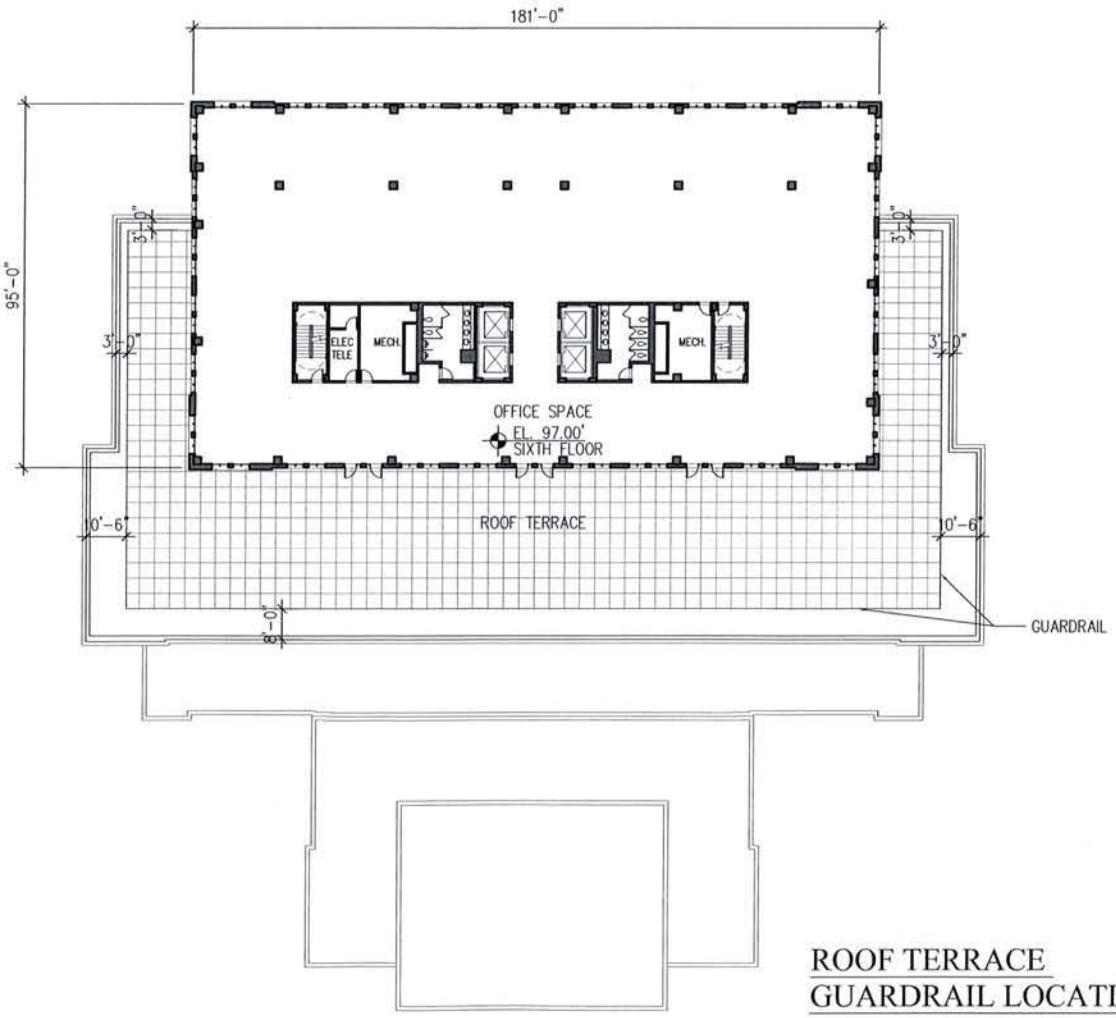

ROOF TERRACE GUARDRAIL LOCATION

HEADQUARTERS OF THE
AMERICAN PHARMACIST'S ASSOCIATION
2215 CONSTITUTION AVENUE, N.W. • WASHINGTON, D.C.

THE JBG COMPANIES
4445 WILLARD AVE., SUITE 400
CHEVY CHASE, MD 20815
240-333-3600

HARTMAN-COX ARCHITECTS
1074 THOMAS JEFFERSON ST, NW
WASHINGTON, DC 20007
202-333-6446

DRAWING TITLE
SIXTH FLOOR PLAN

SCALE 1"=30'-0"

0' 15' 30'

DATE 06/15/04 SUPPLEMENTAL SUBMISSION

SHEET NO.
A2.08

HEADQUARTERS OF THE
AMERICAN PHARMACIST'S ASSOCIATION
2215 CONSTITUTION AVENUE, N.W. • WASHINGTON, D.C.

THE JBG COMPANIES
4445 WILLARD AVE. SUITE 400
CHEVY CHASE, MD 20815
240-333-3600

HARTMAN-COX ARCHITECTS
1074 THOMAS JEFFERSON ST. NW
WASHINGTON, DC 20007
202-333-6466


DRAWING TITLE
SOUTH ELEVATION

0' 10' 20'

SCALE 1"=20'-0"

DATE 06/15/04 SUPPLEMENTAL SUBMISSION

SHEET NO.
A3.01

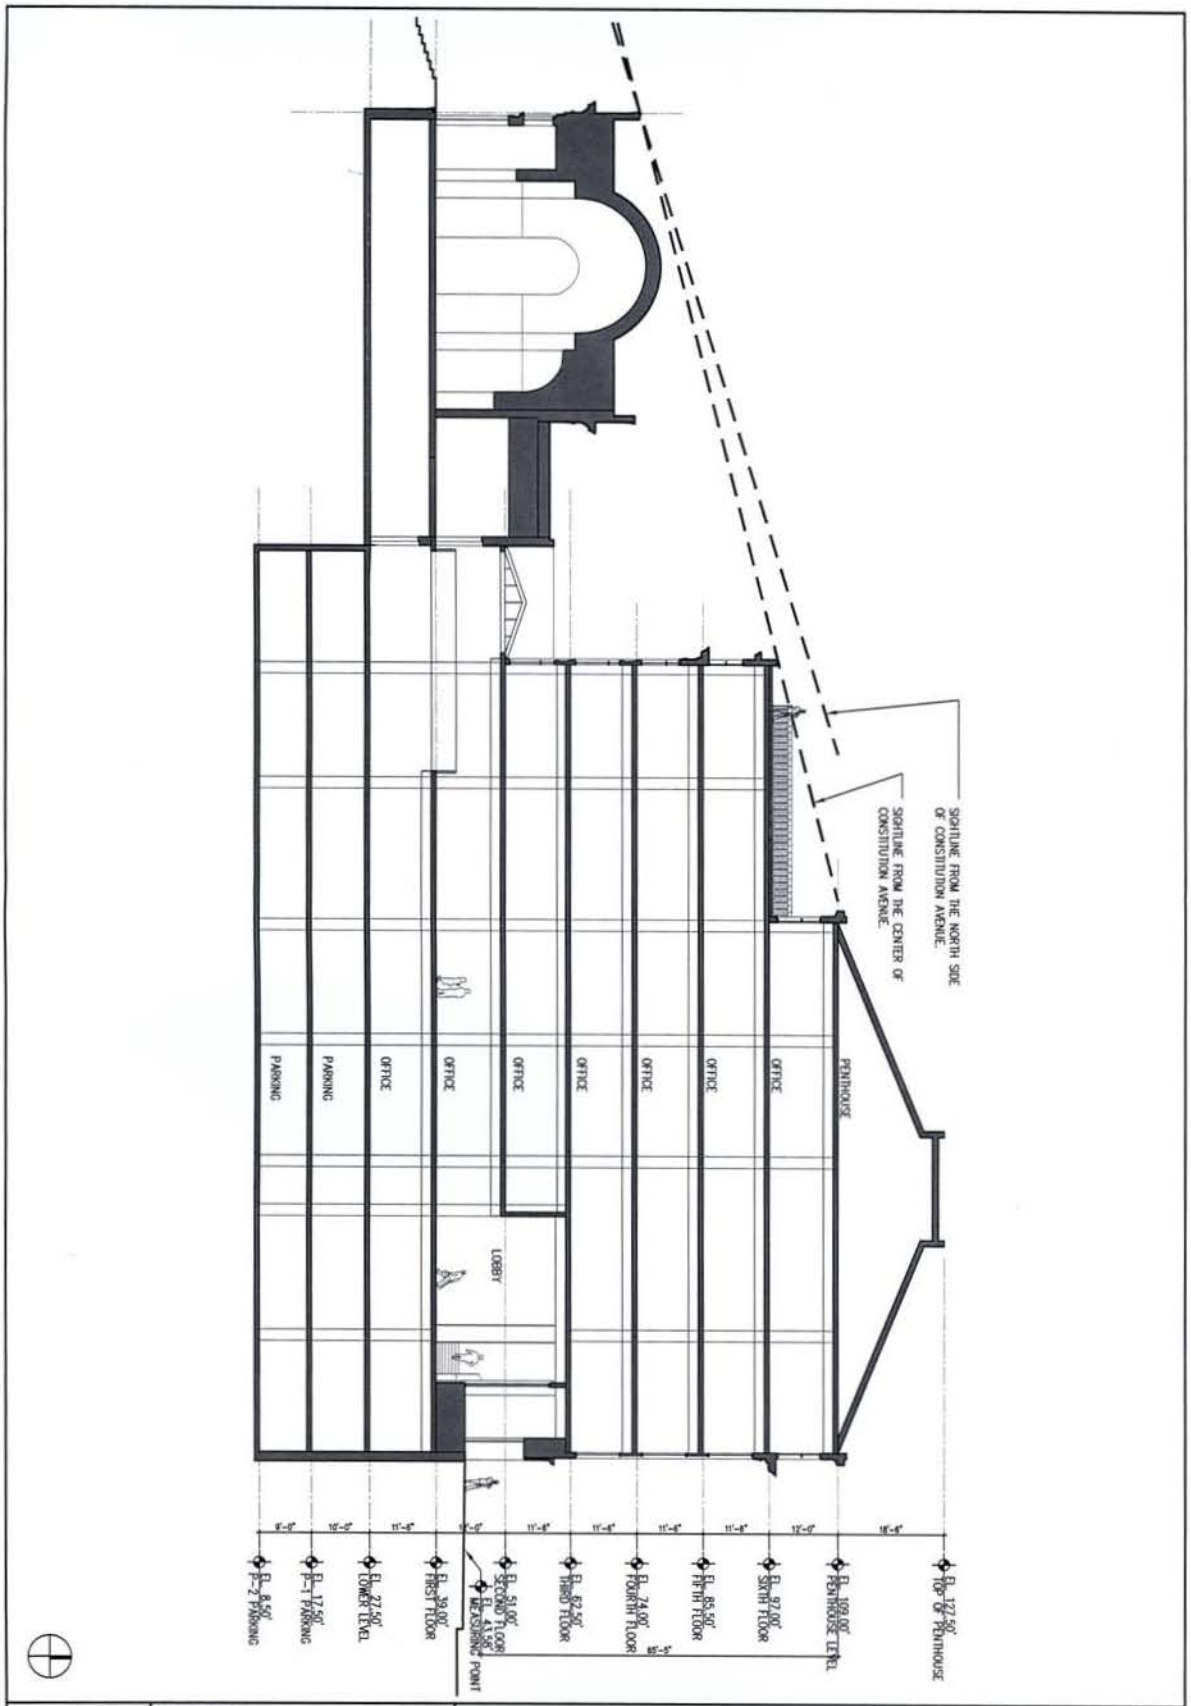

A4.02

SHEET NO.

DRAWING TITLE

NORTH-SOUTH SECTION

0' 10' 20'

SCALE 1"=20'-0"

DATE 06/15/04 SUPPLEMENTAL SUBMISSION

HEADQUARTERS OF THE

AMERICAN PHARMACIST'S ASSOCIATION

2215 CONSTITUTION AVENUE, N.W. • WASHINGTON, D.C.

THE JBG COMPANIES
4445 WILLARD AVE. SUITE 400
CHEVY CHASE, MD 20815
240-333-3600

HARTMAN-COX ARCHITECTS
1574 THOMAS JEFFERSON ST, NW
WASHINGTON, DC 20007
202-333-6446