

CONTEXT PHOTO 7 - BUILDING 4



CONTEXT PHOTO 8 - RESIDENCE OF THE IVORY COAST AMBASSADOR

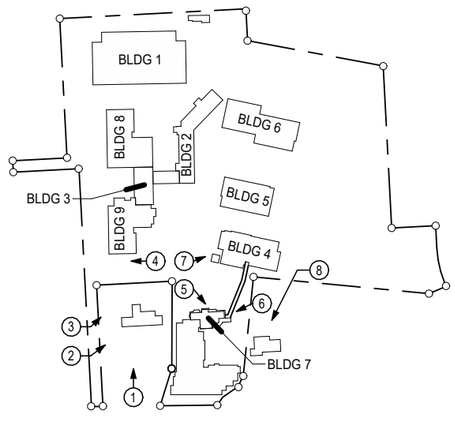


PHOTO KEY PLAN N

NEW IL BUILDING - SITE CONTEXT PHOTOS

INGLESIDE AT ROCK CREEK MASTER PLAN

ZONING SUBMISSION

10/09/26 DRAWN BY: Author

INGLESIDE AT ROCK CREEK
ENGAGED LIVING
3050 MILITARY ROAD, NW, WASHINGTON, DC 20015

Goulston & Storrs
PAUL TUMMONS | LEGAL
1999 K STREET, NW SUITE 500
WASHINGTON, DC 20006

rlps ARCHITECTS
CRAIG KIMMEL, MANAGING PARTNER | ARCHITECT
250 VALLEYBROOK DRIVE
LANCASTER, PA 17601

jfw
STEVEN J. VAN DORPE,
PROJECT EXECUTIVE
PROJECT DEVELOPMENT
18310 MONTGOMERY VILLAGE AVE
GAITHERSBURG, MD 20879

VIKA CAPITOL
KYLE OLIVER, PE PRINCIPAL | CIVIL & LANDSCAPE
4910 MASSACHUSETTS AVENUE, NW
WASHINGTON, DC 20016

GOROVE SLADE
Transportation Planners and Engineers
ASHLEY ORR, PE, PROJECT MANAGER
TRANSPORTATION ENGINEERING
1140 CONNECTICUT AVE NW SUITE 1010
WASHINGTON, DC 20036

1.5

PROPOSED CAMPUS LEGEND	
NO.	BUILDING NAME
1	HEALTH SERVICES BUILDING
2	McCRACKE INDEPENDENT LIVING
3	CROSS CAMPUS CONNECTOR
4	CLASSIC INDEPENDENT LIVING
5	CLASSIC INDEPENDENT LIVING
6	CLASSIC INDEPENDENT LIVING
7	MANOR HOUSE
8	INDEPENDENT LIVING
9	INDEPENDENT LIVING BUILDING
10B	PROPOSED IL RESIDENCE 3024 MILITARY ROAD, NW
11	PROPOSED IL BUILDING



PROPOSED IL BUILDING SITE PLAN

INGLESIDE AT ROCK CREEK MASTER PLAN

ZONING SUBMISSION

10/05/26 DRAWN BY: AD

INGLESIDE AT ROCK CREEK
ENGAGED LIVING
3050 MILITARY ROAD, NW, WASHINGTON, DC 20015

Goulston & Storrs
PAUL TUMMONS | LEGAL
1999 K STREET, NW SUITE 500
WASHINGTON, DC 20006


rlps ARCHITECTS
CRAIG KIMMEL, MANAGING PARTNER | ARCHITECT
250 VALLEYBROOK DRIVE
LANCASTER, PA 17601

jfw
STEVEN J. VAN DORPE,
PROJECT EXECUTIVE
PROJECT DEVELOPMENT
18310 MONTGOMERY VILLAGE AVE
GAITHERSBURG, MD 20879


VIKA CAPITOL
KYLE OLIVER, PE PRINCIPAL | CIVIL & LANDSCAPE
4910 MASSACHUSETTS AVENUE, NW
WASHINGTON, DC 20016

GOROVE SLADE
Transportation Planners and Engineers
ASHLEY ORR, PE, PROJECT MANAGER
TRANSPORTATION ENGINEERING
1140 CONNECTICUT AVE NW SUITE 1010
WASHINGTON, DC 20036

A1.1.1

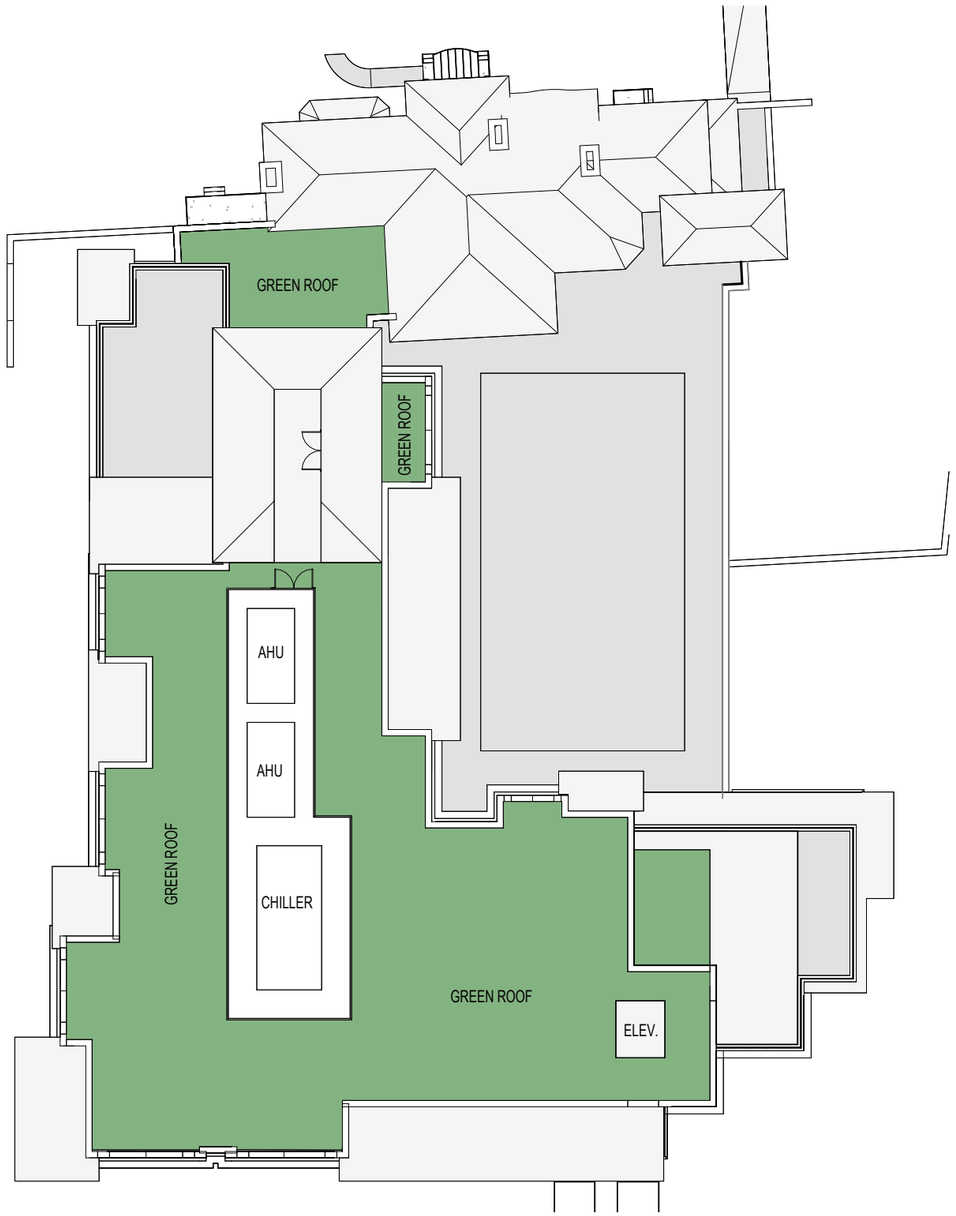

ROOF PLAN

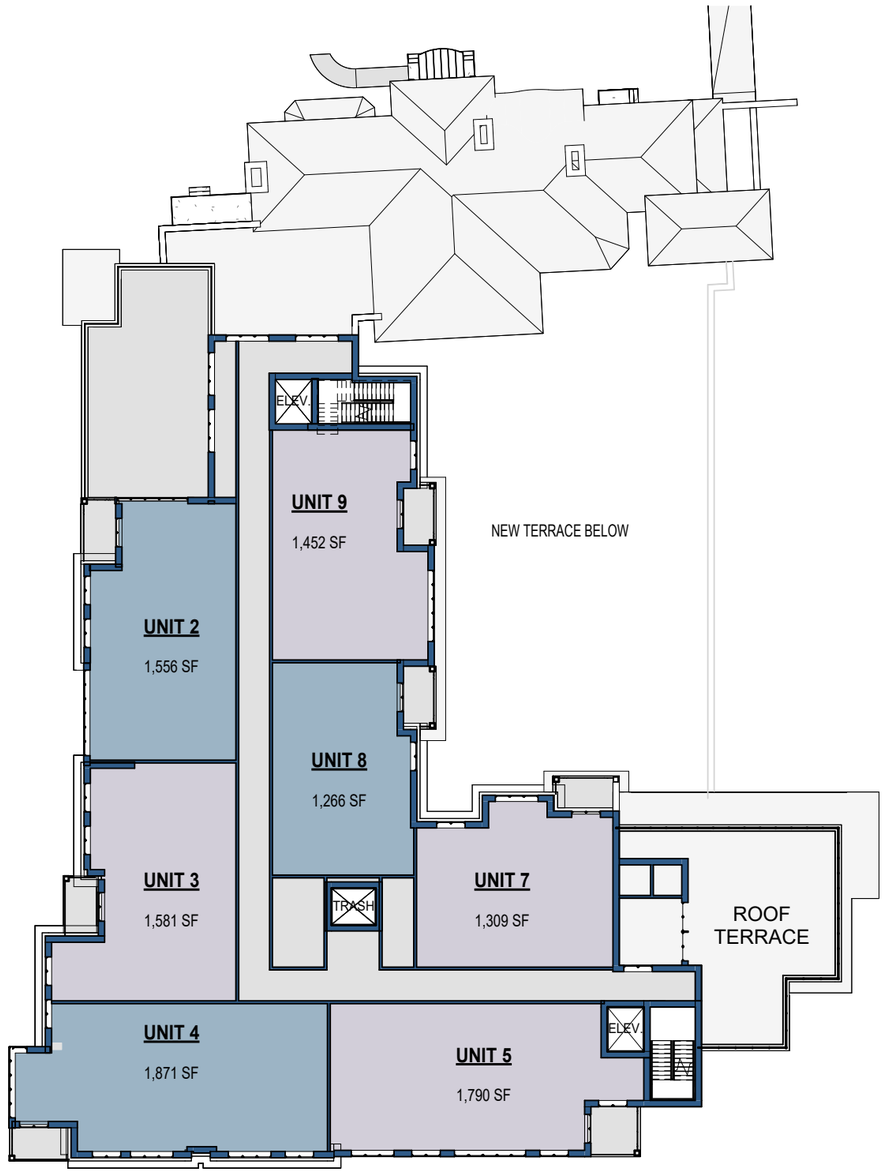

IL SIXTH FLOOR FLOOR PLAN

NEW IL BUILDING - FLOOR PLANS

INGLESIDE AT ROCK CREEK MASTER PLAN

ZONING SUBMISSION

09/25/26 DRAWN BY: DM

GRAPHIC SCALE - 3/16" = 1'-0"

0' 1' 2' 4' 8'

A1.2.1

INGLESIDE AT ROCK CREEK
ENGAGED LIVING
3050 MILITARY ROAD, NW, WASHINGTON, DC 20015


Goulston & Storrs
PAUL TUMMONS | LEGAL
1999 K STREET, NW SUITE 500
WASHINGTON, DC 20006

rlps ARCHITECTS
CRAIG KIMMEL, MANAGING PARTNER | ARCHITECT
250 VALLEYBROOK DRIVE
LANCASTER, PA 17601


jfw
STEVEN J. VAN DORPE,
PROJECT EXECUTIVE
PROJECT DEVELOPMENT
18310 MONTGOMERY VILLAGE AVE
GAITHERSBURG, MD 20879

VIKA CAPITOL
KYLE OLIVER, PE PRINCIPAL | CIVIL & LANDSCAPE
4910 MASSACHUSETTS AVENUE, NW
WASHINGTON, DC 20016

GOROVE SLADE
Transportation Planners and Engineers
ASHLEY ORR, PE, PROJECT MANAGER
TRANSPORTATION ENGINEERING
1140 CONNECTICUT AVE NW SUITE 1010
WASHINGTON, DC 20036

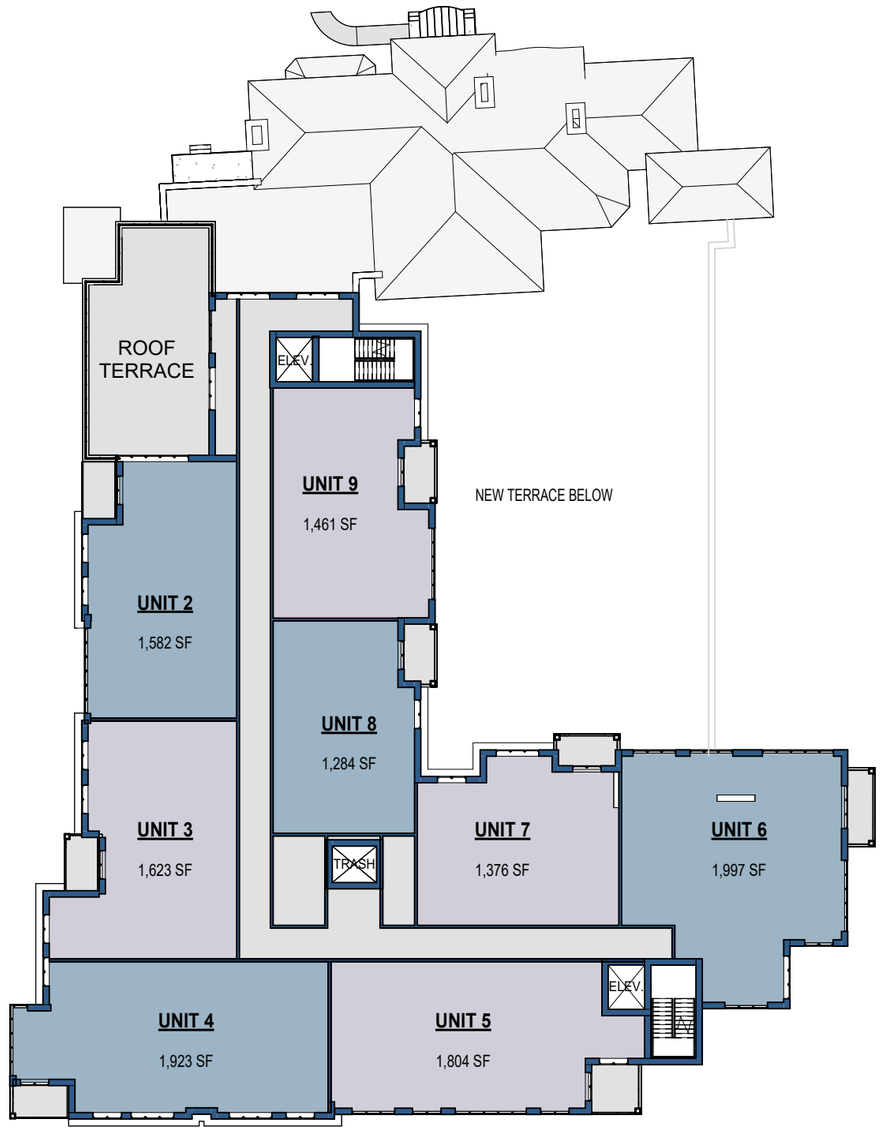

IL FIFTH FLOOR PLAN

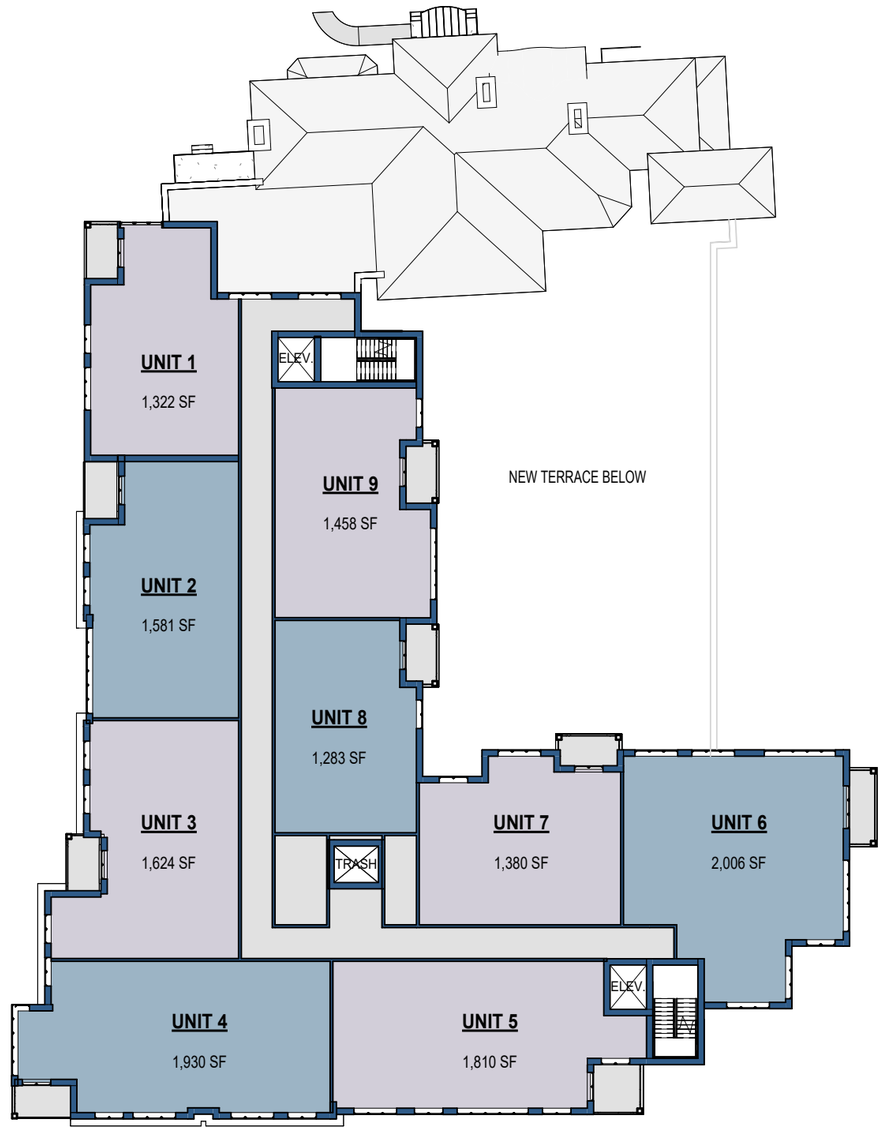

IL FOURTH FLOOR PLAN

NEW IL BUILDING - FLOOR PLANS

INGLESIDE AT ROCK CREEK MASTER PLAN

ZONING SUBMISSION

09/25/26 DRAWN BY: DM

GRAPHIC SCALE - 1/32" = 1'-0"

0' 4' 16' 32' 64'

INGLESIDE AT ROCK CREEK
ENGAGED LIVING
3050 MILITARY ROAD, NW, WASHINGTON, DC 20015

Goulston & Storrs
PAUL TUMMONS | LEGAL
1999 K STREET, NW SUITE 500
WASHINGTON, DC 20006

rlps ARCHITECTS
CRAIG KIMMEL, MANAGING PARTNER | ARCHITECT
250 VALLEYBROOK DRIVE
LANCASTER, PA 17601

jfw
STEVEN J. VAN DORPE,
PROJECT EXECUTIVE
PROJECT DEVELOPMENT
18310 MONTGOMERY VILLAGE AVE
GAITHERSBURG, MD 20879

VIKA CAPITOL
KYLE OLIVER, PE PRINCIPAL | CIVIL & LANDSCAPE
4910 MASSACHUSETTS AVENUE, NW
WASHINGTON, DC 20016

GOROVE SLADE
Transportation Planners and Engineers
ASHLEY ORR, PE, PROJECT MANAGER
TRANSPORTATION ENGINEERING
1140 CONNECTICUT AVE NW SUITE 1010
WASHINGTON, DC 20036

A1.2.2