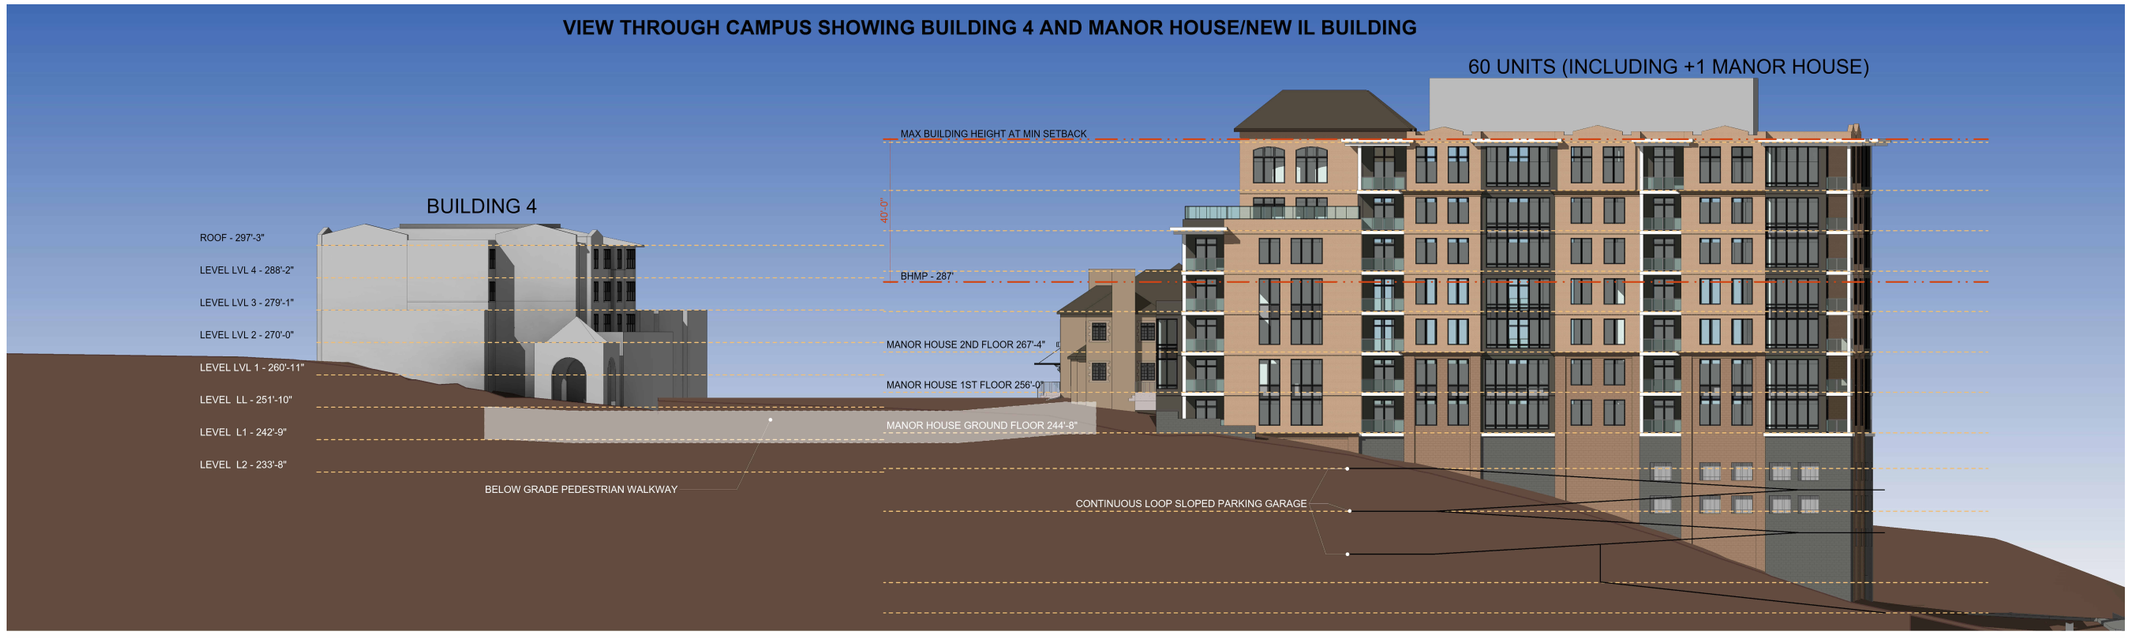


SITE SECTION

NEW IL BUILDING - SITE SECTION

INGLESIDE AT ROCK CREEK MASTER PLAN

ZONING SUBMISSION

10/02/26 DRAWN BY: AD / DM

INGLESIDE AT ROCK CREEK
ENGAGED LIVING
3050 MILITARY ROAD, NW, WASHINGTON, DC 20015

Goulston & Storrs
PAUL TUMMONS | LEGAL
1999 K STREET, NW SUITE 500
WASHINGTON, DC 20006


rlps ARCHITECTS
CRAIG KIMMEL, MANAGING PARTNER | ARCHITECT
250 VALLEYBROOK DRIVE
LANCASTER, PA 17601

jfw
STEVEN J. VAN DORPE,
PROJECT EXECUTIVE
PROJECT DEVELOPMENT
18310 MONTGOMERY VILLAGE AVE
GAITHERSBURG, MD 20879

VIKA CAPITOL
KYLE OLIVER, PE PRINCIPAL | CIVIL & LANDSCAPE
4910 MASSACHUSETTS AVENUE, NW
WASHINGTON, DC 20016

GOROVE SLADE
Transportation Planners and Engineers
ASHLEY ORR, PE, PROJECT MANAGER
TRANSPORTATION ENGINEERING
1140 CONNECTICUT AVE NW SUITE 1010
WASHINGTON, DC 20036

A1.4.1

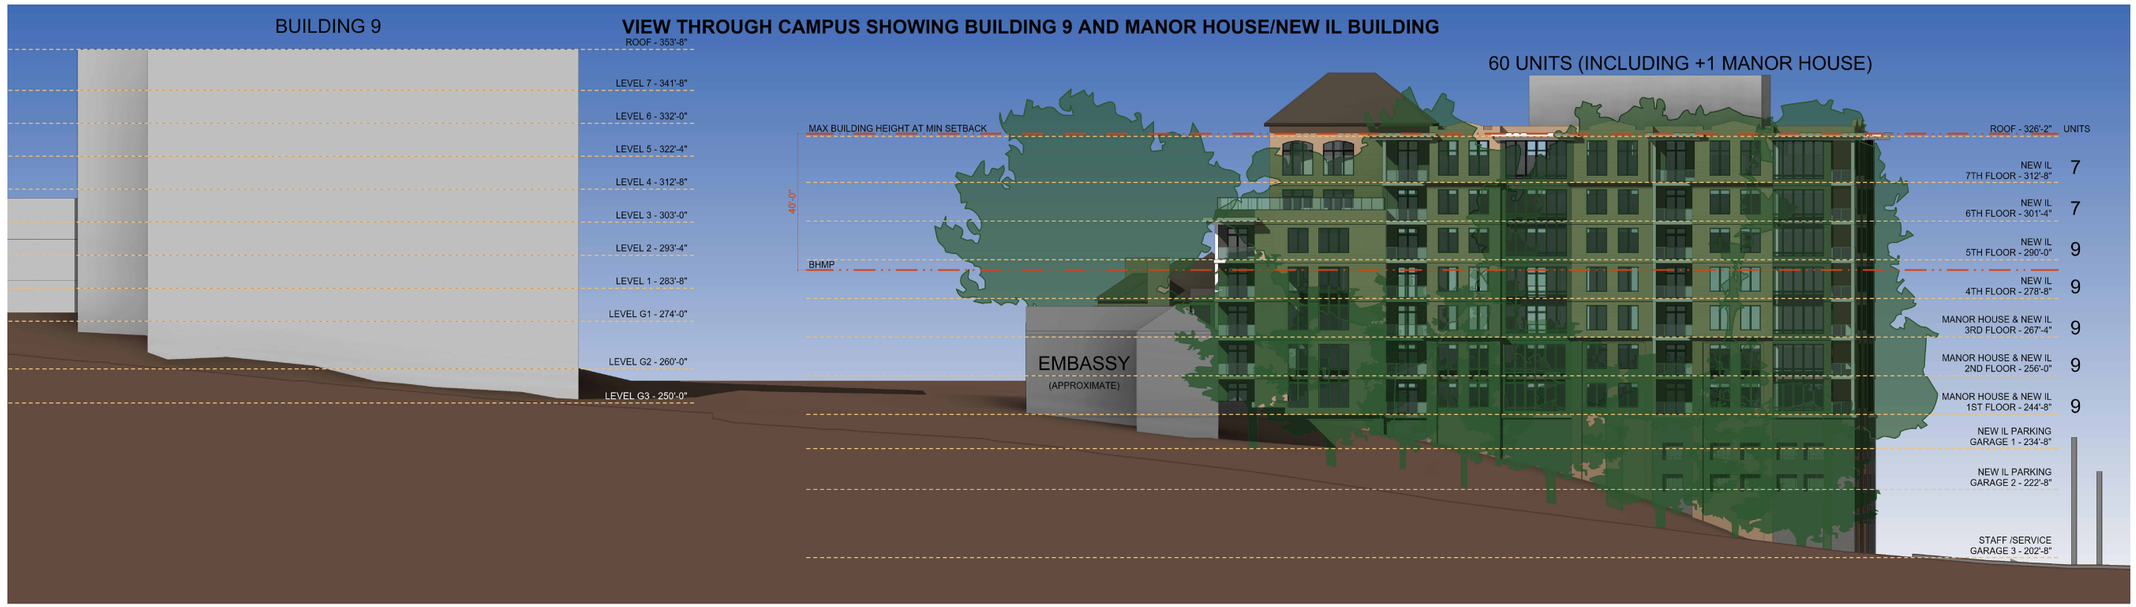

SITE SECTION

NEW IL BUILDING - SITE SECTION

INGLESIDE AT ROCK CREEK MASTER PLAN

ZONING SUBMISSION

10/02/26 DRAWN BY: AD / DM

INGLESIDE AT ROCK CREEK
ENGAGED LIVING
3050 MILITARY ROAD, NW, WASHINGTON, DC 20015

Goulston & Storrs
PAUL TUMMONS | LEGAL
1999 K STREET, NW SUITE 500
WASHINGTON, DC 20006

rlps ARCHITECTS
CRAIG KIMMEL, MANAGING PARTNER | ARCHITECT
250 VALLEYBROOK DRIVE
LANCASTER, PA 17601

jfw
STEVEN J. VAN DORPE,
PROJECT EXECUTIVE
PROJECT DEVELOPMENT
18310 MONTGOMERY VILLAGE AVE
GAITHERSBURG, MD 20879

VIKA CAPITOL
KYLE OLIVER, PE PRINCIPAL | CIVIL & LANDSCAPE
4910 MASSACHUSETTS AVENUE, NW
WASHINGTON, DC 20016

GOROVE SLADE
Transportation Planners and Engineers
ASHLEY ORR, PE, PROJECT MANAGER
TRANSPORTATION ENGINEERING
1140 CONNECTICUT AVE NW SUITE 1010
WASHINGTON, DC 20036

A1.4.2



INGLESIDE
AT ROCK CREEK
ENGAGED LIVING
3050 MILITARY ROAD, NW, WASHINGTON, DC 20015

Goulston & Storrs
PAUL TUMMONS | LEGAL
1999 K STREET, NW SUITE 500
WASHINGTON, DC 20006

rlps ARCHITECTS
CRAIG KIMMEL, MANAGING PARTNER | ARCHITECT
250 VALLEYBROOK DRIVE
LANCASTER, PA 17601

jfw
STEVEN J. VAN DORPE,
PROJECT EXECUTIVE
PROJECT DEVELOPMENT
18310 MONTGOMERY VILLAGE AVE
GAITHERSBURG, MD 20879

VIKA CAPITOL
KYLE OLIVER, PE PRINCIPAL | CIVIL & LANDSCAPE
4910 MASSACHUSETTS AVENUE, NW
WASHINGTON, DC 20016

GOROVE SLADE
Transportation Planners and Engineers
ASHLEY ORR, PE, PROJECT MANAGER
TRANSPORTATION ENGINEERING
1140 CONNECTICUT AVE NW SUITE 1010
WASHINGTON, DC 20036

NEW IL BUILDING - EXTERIOR RENDERING - BROAD BRANCH VIEW

INGLESIDE AT ROCK CREEK MASTER PLAN

ZONING SUBMISSION

10/02/26 DRAWN BY: JD

A1.5.1



INGLESIDE AT ROCK CREEK
ENGAGED LIVING
3050 MILITARY ROAD, NW, WASHINGTON, DC 20015

Goulston & Storrs
PAUL TUMMONS | LEGAL
1999 K STREET, NW SUITE 500
WASHINGTON, DC 20006

rlps ARCHITECTS
CRAIG KIMMEL, MANAGING PARTNER | ARCHITECT
250 VALLEYBROOK DRIVE
LANCASTER, PA 17601

jfw
STEVEN J. VAN DORPE,
PROJECT EXECUTIVE
PROJECT DEVELOPMENT
18310 MONTGOMERY VILLAGE AVE
GAITHERSBURG, MD 20879

VIKA CAPITOL
KYLE OLIVER, PE PRINCIPAL | CIVIL & LANDSCAPE
4910 MASSACHUSETTS AVENUE, NW
WASHINGTON, DC 20016

GOROVE SLADE
Transportation Planners and Engineers
ASHLEY ORR, PE, PROJECT MANAGER
TRANSPORTATION ENGINEERING
1140 CONNECTICUT AVE NW SUITE 1010
WASHINGTON, DC 20036


NEW IL BUILDING - EXTERIOR RENDERING - BROAD BRANCH VIEW

INGLESIDE AT ROCK CREEK MASTER PLAN

ZONING SUBMISSION

10/02/26 DRAWN BY: JD

A1.5.2

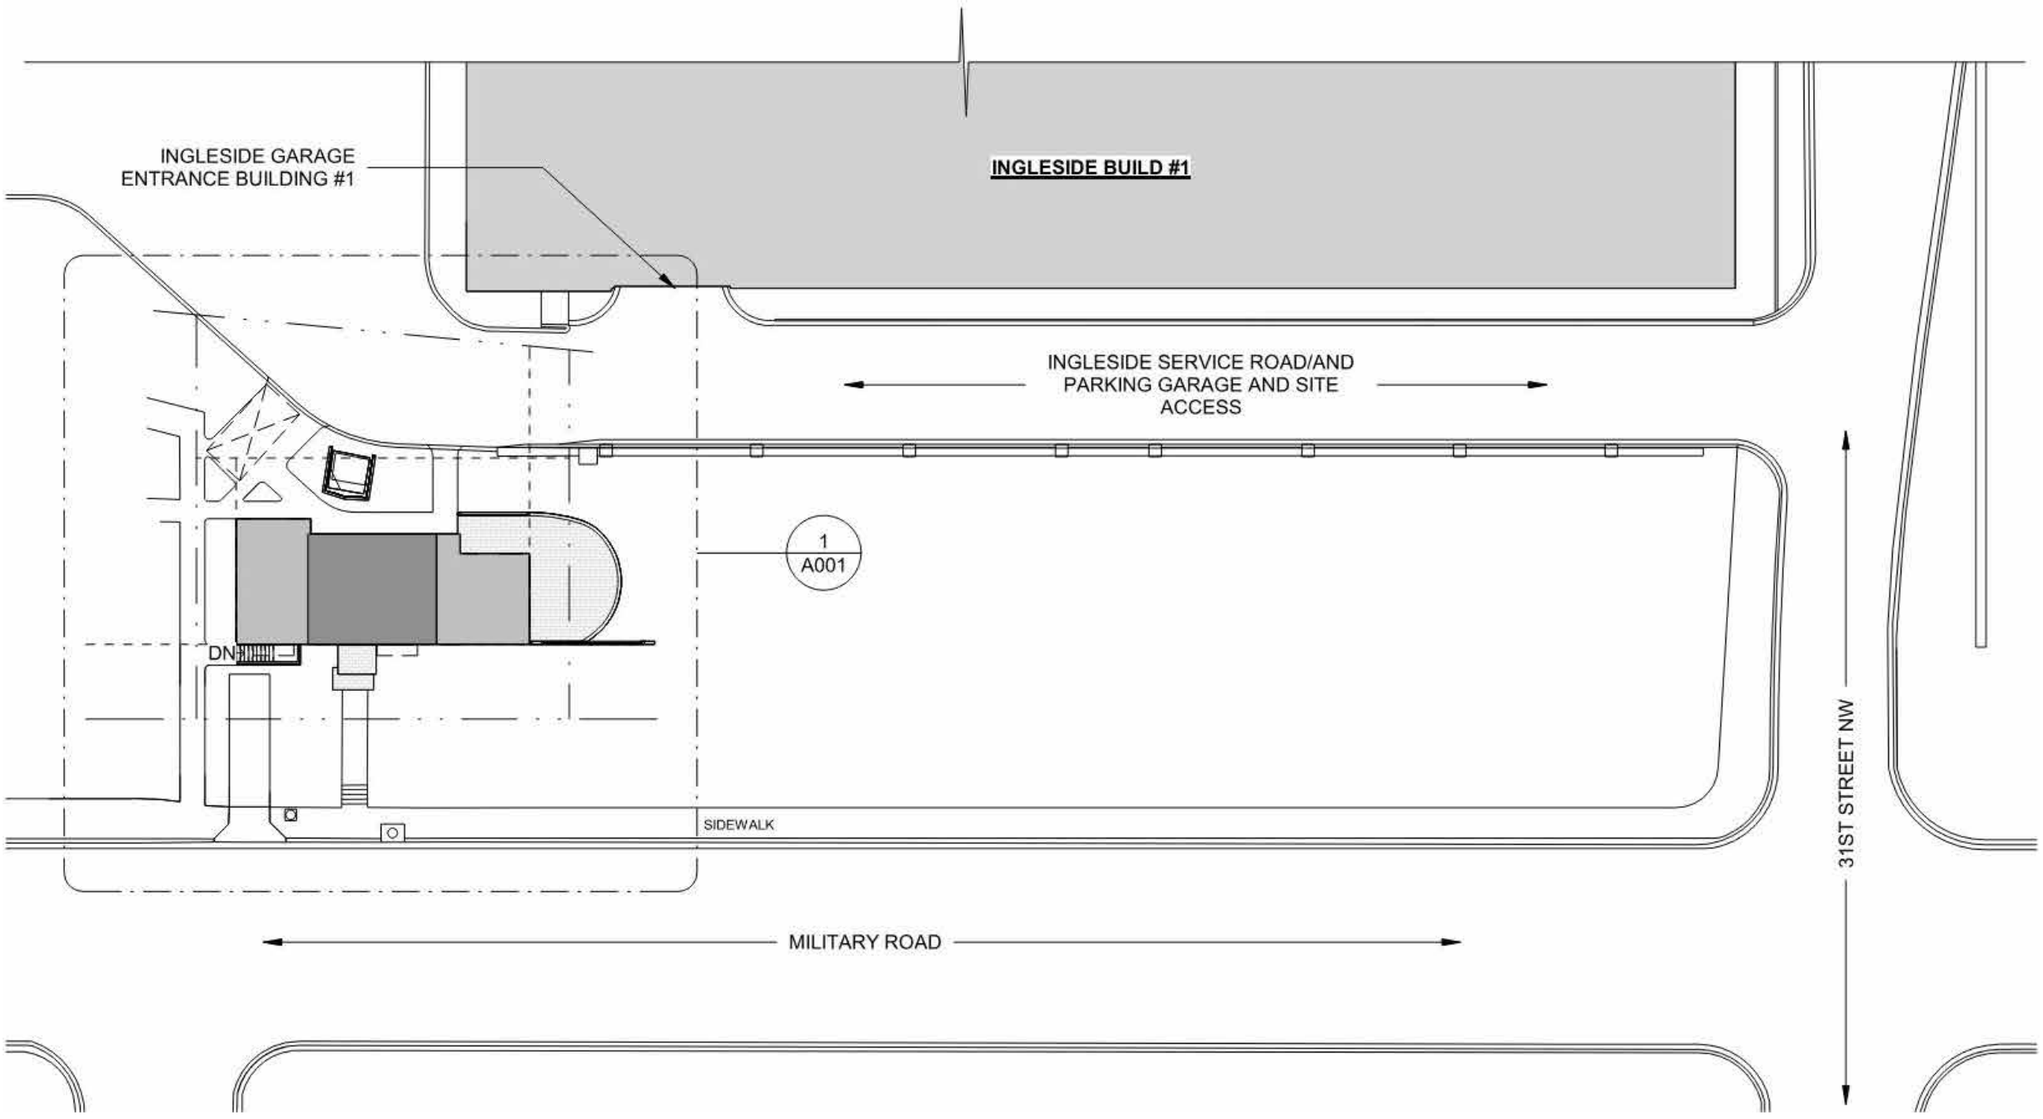

INGLESIDE
AT ROCK CREEK
ENGAGED LIVING
3050 MILITARY ROAD, NW, WASHINGTON, DC 20015

Goulston & Storrs
PAUL TUMMONS | LEGAL
1999 K STREET, NW SUITE 500
WASHINGTON, DC 20006

rlps ARCHITECTS
CRAIG KIMMEL, MANAGING PARTNER | ARCHITECT
250 VALLEYBROOK DRIVE
LANCASTER, PA 17601

jfw
STEVEN J. VAN DORPE,
PROJECT EXECUTIVE
PROJECT DEVELOPMENT
18310 MONTGOMERY VILLAGE AVE
GAITHERSBURG, MD 20879

VIKA CAPITOL
KYLE OLIVER, PE PRINCIPAL | CIVIL & LANDSCAPE
4910 MASSACHUSETTS AVENUE, NW
WASHINGTON, DC 20016

GOROVE SLADE
Transportation Planners and Engineers
ASHLEY ORR, PE, PROJECT MANAGER
TRANSPORTATION ENGINEERING
1140 CONNECTICUT AVE NW SUITE 1010
WASHINGTON, DC 20036


IL RESIDENCE 3024 MILITARY ROAD, NW - SITE PLAN

INGLESIDE AT ROCK CREEK MASTER PLAN

ZONING SUBMISSION

10/09/26 DRAWN BY: JB

A2.1.1

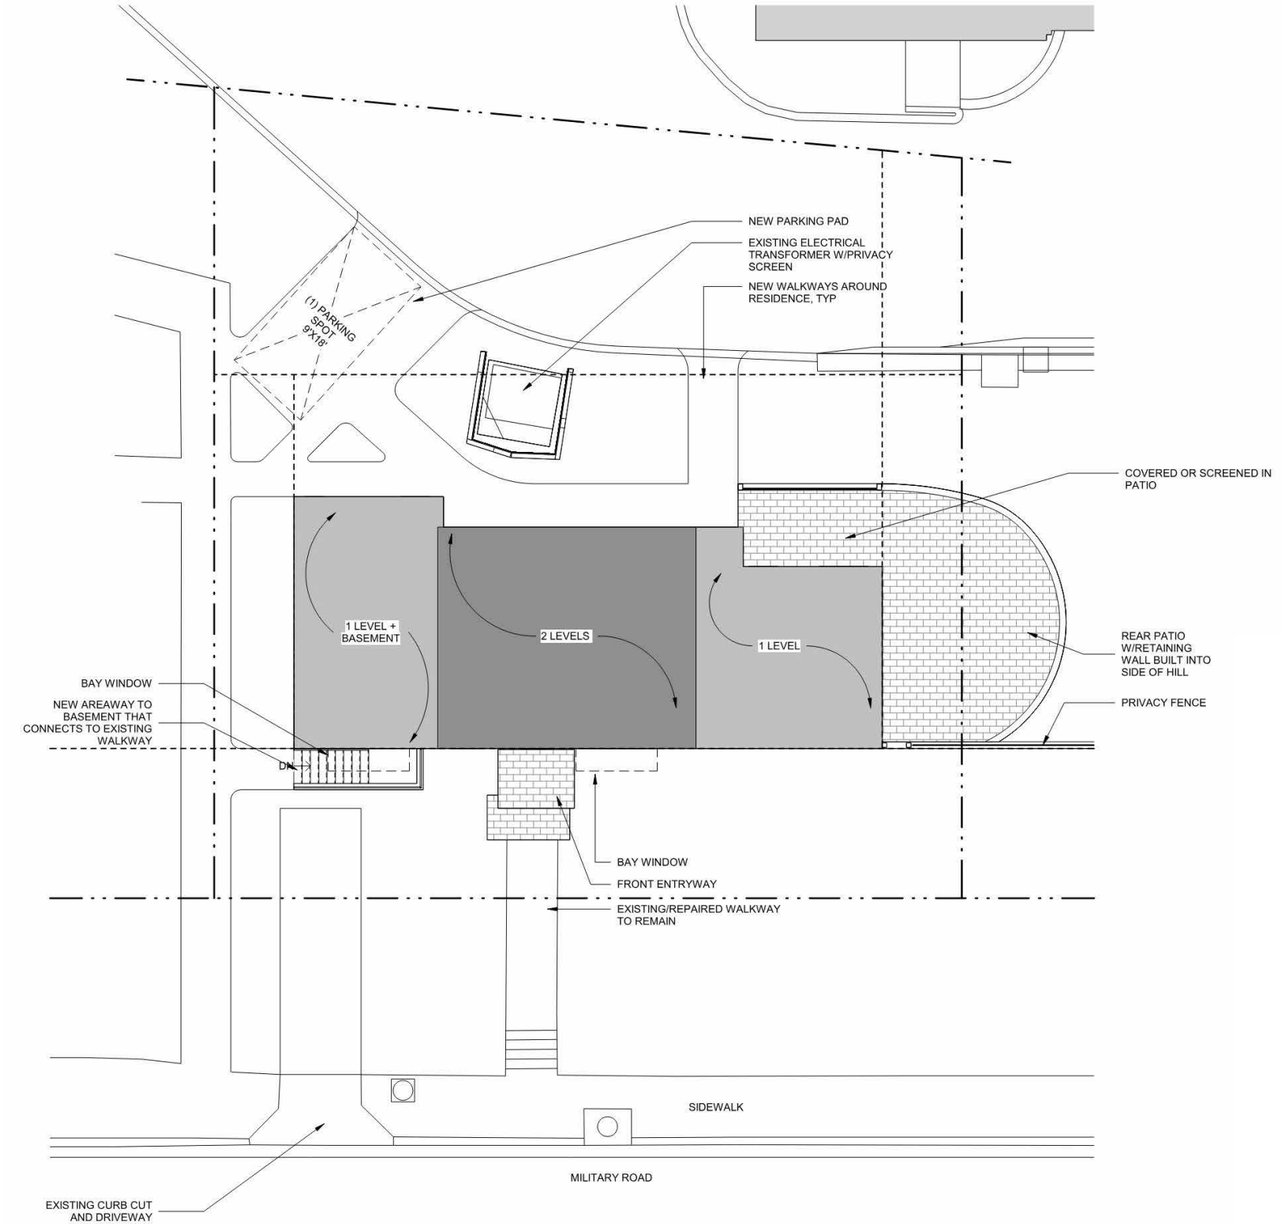

IL RESIDENCE 3024 MILITARY ROAD, NW - ENLARGED SITE PLAN

INGLESIDE AT ROCK CREEK MASTER PLAN

ZONING SUBMISSION

10/09/26 DRAWN BY: JD

INGLESIDE AT ROCK CREEK
ENGAGED LIVING
3050 MILITARY ROAD, NW, WASHINGTON, DC 20015

Goulston & Storrs
PAUL TUMMONS | LEGAL
1999 K STREET, NW SUITE 500
WASHINGTON, DC 20006

rlps ARCHITECTS
CRAIG KIMMEL, MANAGING PARTNER | ARCHITECT
250 VALLEYBROOK DRIVE
LANCASTER, PA 17601

jfw
STEVEN J. VAN DORPE,
PROJECT EXECUTIVE
PROJECT DEVELOPMENT
18310 MONTGOMERY VILLAGE AVE
GAITHERSBURG, MD 20879

VIKA CAPITOL
KYLE OLIVER, PE PRINCIPAL | CIVIL & LANDSCAPE
4910 MASSACHUSETTS AVENUE, NW
WASHINGTON, DC 20016

GOROVE SLADE
Transportation Planners and Engineers
ASHLEY ORR, PE, PROJECT MANAGER
TRANSPORTATION ENGINEERING
1140 CONNECTICUT AVE NW SUITE 1010
WASHINGTON, DC 20036


A2.1.2

LANDIS
ARCHITECTS | BUILDERS
7059 Blair Rd. NW S. 300
Washington, DC 20012
Main: 202-726-3777
info@landisconstruction.com
WWW.landisconstruction.com

Project Team
Project Designer: H. BRIGHAM
Project Manager:
Team Leader: AA & EL
Interior Designer:

Drawing Version
BZA APPLICATION DOCUMENTS

Client and Project Location
INGLESIDE AT ROCK CREEK

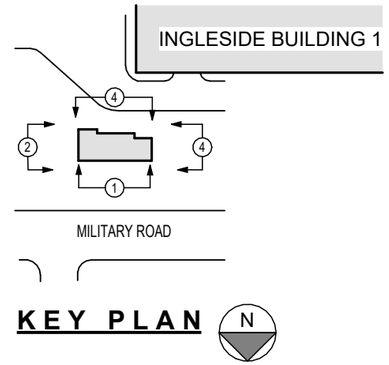

INGLESIDE
AT ROCK CREEK
ENGAGED LIVING
3050 MILITARY ROAD, NW, WASHINGTON, DC 20015


Goulston & Storrs
PAUL TUMMONS | LEGAL
1999 K STREET, NW SUITE 500
WASHINGTON, DC 20006

rlps ARCHITECTS
CRAIG KIMMEL, MANAGING PARTNER | ARCHITECT
250 VALLEYBROOK DRIVE
LANCASTER, PA 17601

jfw
STEVEN J. VAN DORPE,
PROJECT EXECUTIVE
PROJECT DEVELOPMENT
18310 MONTGOMERY VILLAGE AVE
GAITHERSBURG, MD 20879

VIKA CAPITOL
KYLE OLIVER, PE PRINCIPAL | CIVIL & LANDSCAPE
4910 MASSACHUSETTS AVENUE, NW
WASHINGTON, DC 20016

GOROVE SLADE
Transportation Planners and Engineers
ASHLEY ORR, PE, PROJECT MANAGER
TRANSPORTATION ENGINEERING
1140 CONNECTICUT AVE NW SUITE 1010
WASHINGTON, DC 20036

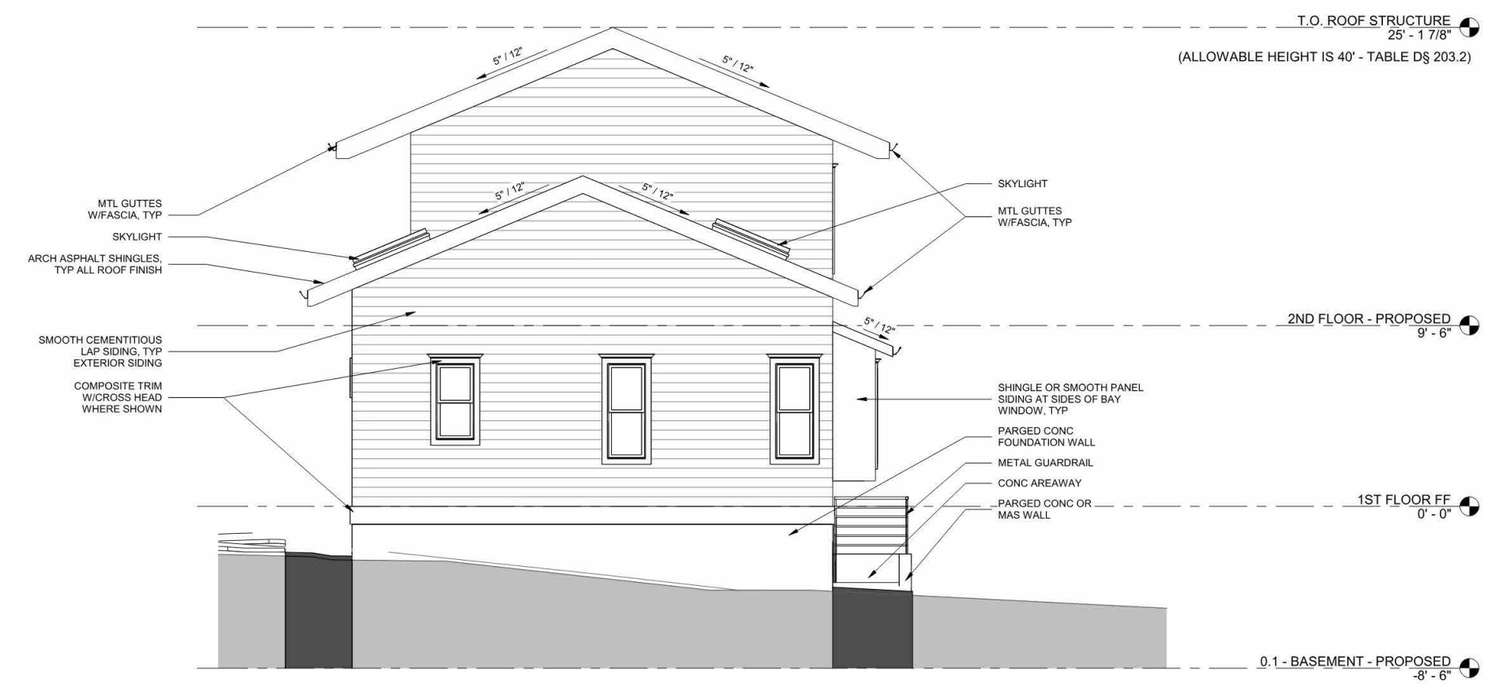

IL RESIDENCE - EXTERIOR ELEVATION 2 (EAST)

IL RESIDENCE 3024 MILITARY ROAD, NW - ELEVATION

INGLESIDE AT ROCK CREEK MASTER PLAN

ZONING SUBMISSION

10/08/26 DRAWN BY: JB

GRAPHIC SCALE - 1/8" = 1'-0"

0' 2' 4' 8' 16'


A2.3.1

LANDIS
ARCHITECTS | BUILDERS
7059 Blair Rd. NW S. 300
Washington, DC 20012
Main: 202-726-3777
info@landisconstruction.com
WWW.landisconstruction.com

Project Team
Project Designer: H. BRIGHAM
Project Manager:
Team Leader: AA & EL
Interior Designer:

Drawing Version
BZA APPLICATION DOCUMENTS

Client and Project Location
INGLESIDE AT ROCK CREEK

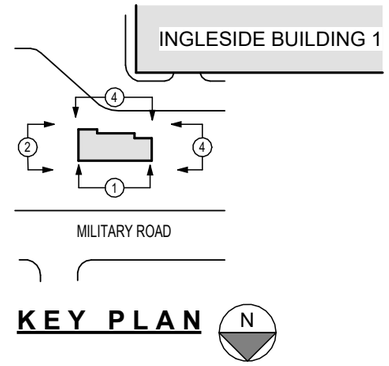

INGLESIDE
AT ROCK CREEK
ENGAGED LIVING
3050 MILITARY ROAD, NW, WASHINGTON, DC 20015


Goulston & Storrs
PAUL TUMMONS | LEGAL
1999 K STREET, NW SUITE 500
WASHINGTON, DC 20006

rlps ARCHITECTS
CRAIG KIMMEL, MANAGING PARTNER | ARCHITECT
250 VALLEYBROOK DRIVE
LANCASTER, PA 17601

jfw
STEVEN J. VAN DORPE,
PROJECT EXECUTIVE
PROJECT DEVELOPMENT
18310 MONTGOMERY VILLAGE AVE
GAITHERSBURG, MD 20879

VIKA CAPITOL
KYLE OLIVER, PE PRINCIPAL | CIVIL & LANDSCAPE
4910 MASSACHUSETTS AVENUE, NW
WASHINGTON, DC 20016

GOROVE SLADE
Transportation Planners and Engineers
ASHLEY ORR, PE, PROJECT MANAGER
TRANSPORTATION ENGINEERING
1140 CONNECTICUT AVE NW SUITE 1010
WASHINGTON, DC 20036

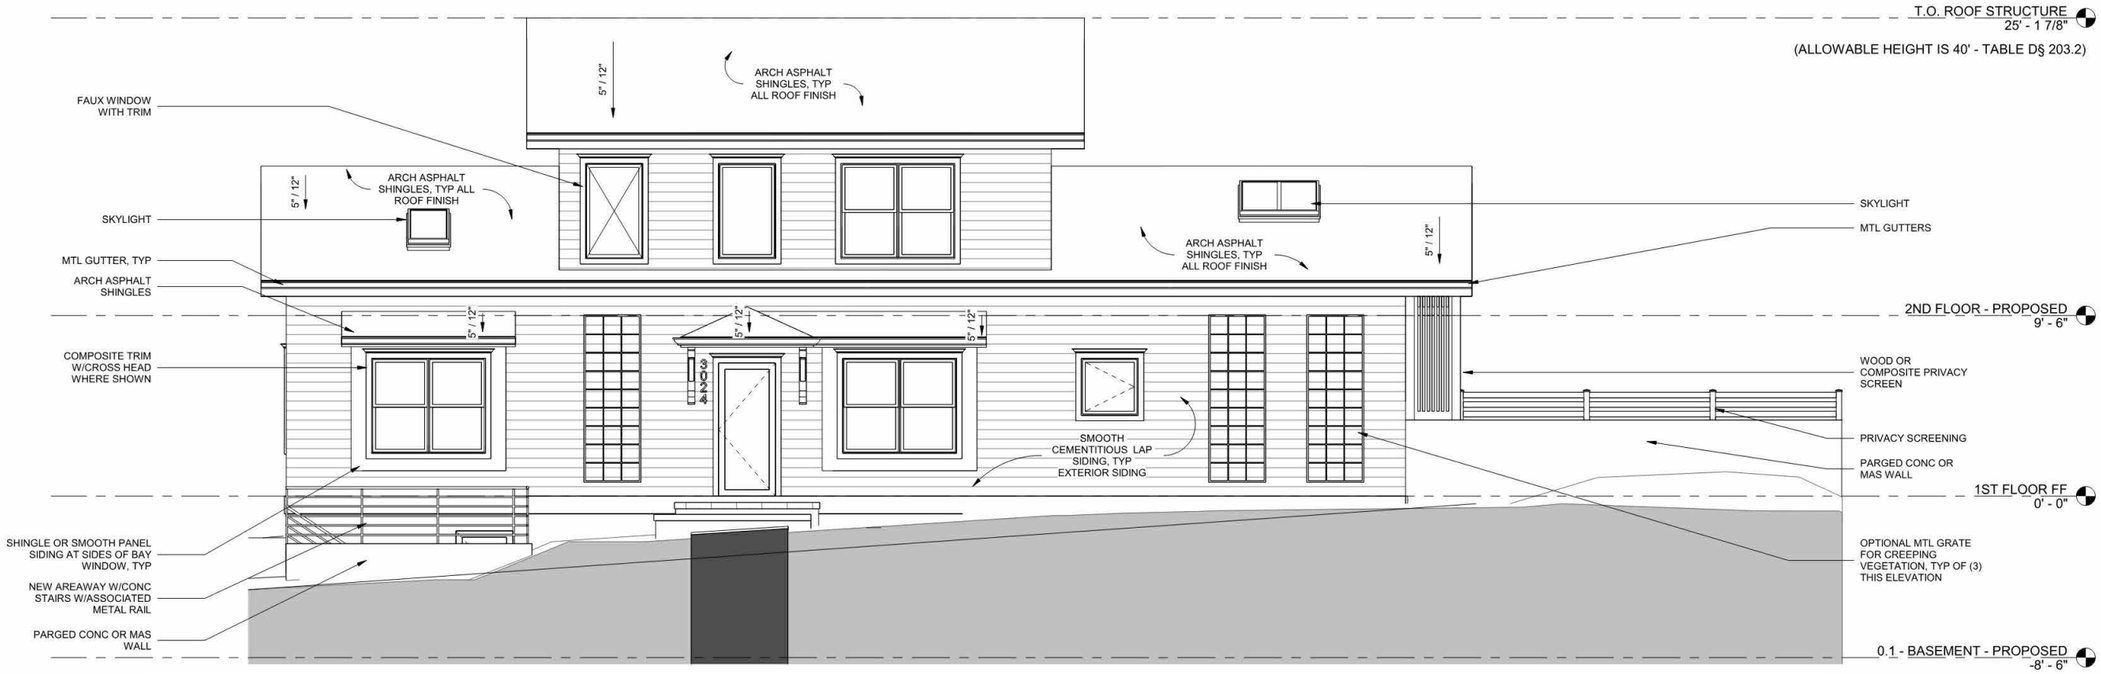

IL RESIDENCE - EXTERIOR ELEVATION 1 (NORTH)

IL RESIDENCE 3024 MILITARY ROAD, NW - ELEVATION

INGLESIDE AT ROCK CREEK MASTER PLAN

ZONING SUBMISSION

10/08/26 DRAWN BY: JB

GRAPHIC SCALE - 1/8" = 1'-0"

0' 2' 4' 8' 16'


A2.3.2

LANDIS
ARCHITECTS | BUILDERS
7059 Blair Rd. NW S. 300
Washington, DC 20012
Main: 202-726-3777
info@landisconstruction.com
WWW.landisconstruction.com

Project Team
Project Designer: H. BRIGHAM
Project Manager:
Team Leader: AA & EL
Interior Designer:

Drawing Version
BZA APPLICATION DOCUMENTS

Client and Project Location
INGLESIDE AT ROCK CREEK

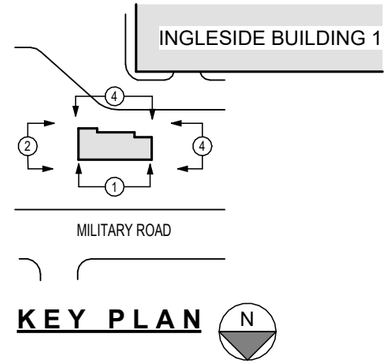

INGLESIDE
AT ROCK CREEK
ENGAGED LIVING
3050 MILITARY ROAD, NW, WASHINGTON, DC 20015


Goulston & Storrs
PAUL TUMMONS | LEGAL
1999 K STREET, NW SUITE 500
WASHINGTON, DC 20006

rlps ARCHITECTS
CRAIG KIMMEL, MANAGING PARTNER | ARCHITECT
250 VALLEYBROOK DRIVE
LANCASTER, PA 17601

jfw
STEVEN J. VAN DORPE,
PROJECT EXECUTIVE
PROJECT DEVELOPMENT
18310 MONTGOMERY VILLAGE AVE
GAITHERSBURG, MD 20879

VIKA CAPITOL
KYLE OLIVER, PE PRINCIPAL | CIVIL & LANDSCAPE
4910 MASSACHUSETTS AVENUE, NW
WASHINGTON, DC 20016

GOROVE SLADE
Transportation Planners and Engineers
ASHLEY ORR, PE, PROJECT MANAGER
TRANSPORTATION ENGINEERING
1140 CONNECTICUT AVE NW SUITE 1010
WASHINGTON, DC 20036

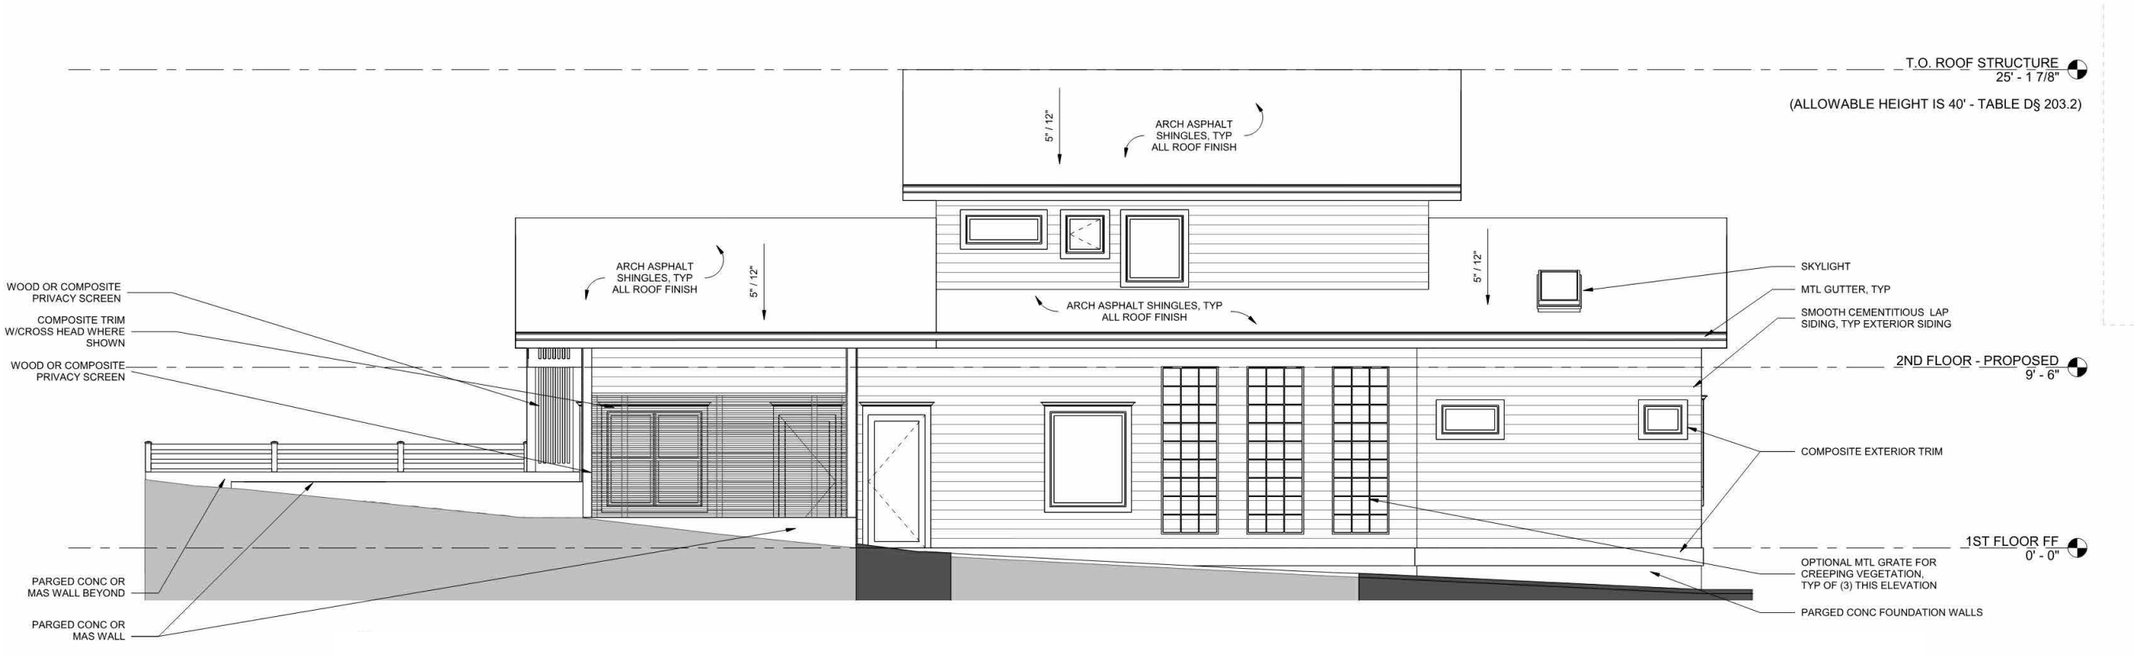

IL RESIDENCE - EXTERIOR ELEVATION 3 (SOUTH)

IL RESIDENCE 3024 MILITARY ROAD, NW - ELEVATION

INGLESIDE AT ROCK CREEK MASTER PLAN

ZONING SUBMISSION

10/08/26 DRAWN BY: JB

GRAPHIC SCALE - 3/16" = 1'-0"

0' 1' 2' 4' 8'


A2.3.3

LANDIS
ARCHITECTS | BUILDERS
7059 Blair Rd. NW S. 300
Washington, DC 20012
Main: 202-726-3777
info@landisconstruction.com
WWW.landisconstruction.com

Project Team
Project Designer: H. BRIGHAM
Project Manager:
Team Leader: AA & EL
Interior Designer:

Drawing Version
BZA APPLICATION DOCUMENTS

Client and Project Location
INGLESIDE AT ROCK CREEK

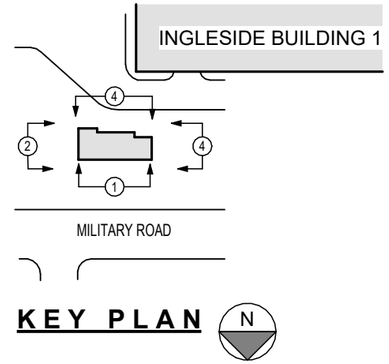

INGLESIDE
AT ROCK CREEK
ENGAGED LIVING
3050 MILITARY ROAD, NW, WASHINGTON, DC 20015


Goulston & Storrs
PAUL TUMMONS | LEGAL
1999 K STREET, NW SUITE 500
WASHINGTON, DC 20006

rlps ARCHITECTS
CRAIG KIMMEL, MANAGING PARTNER | ARCHITECT
250 VALLEYBROOK DRIVE
LANCASTER, PA 17601

jfw
STEVEN J. VAN DORPE,
PROJECT EXECUTIVE
PROJECT DEVELOPMENT
18310 MONTGOMERY VILLAGE AVE
GAITHERSBURG, MD 20879

VIKA CAPITOL
KYLE OLIVER, PE PRINCIPAL | CIVIL & LANDSCAPE
4910 MASSACHUSETTS AVENUE, NW
WASHINGTON, DC 20016

GOROVE SLADE
Transportation Planners and Engineers
ASHLEY ORR, PE, PROJECT MANAGER
TRANSPORTATION ENGINEERING
1140 CONNECTICUT AVE NW SUITE 1010
WASHINGTON, DC 20036

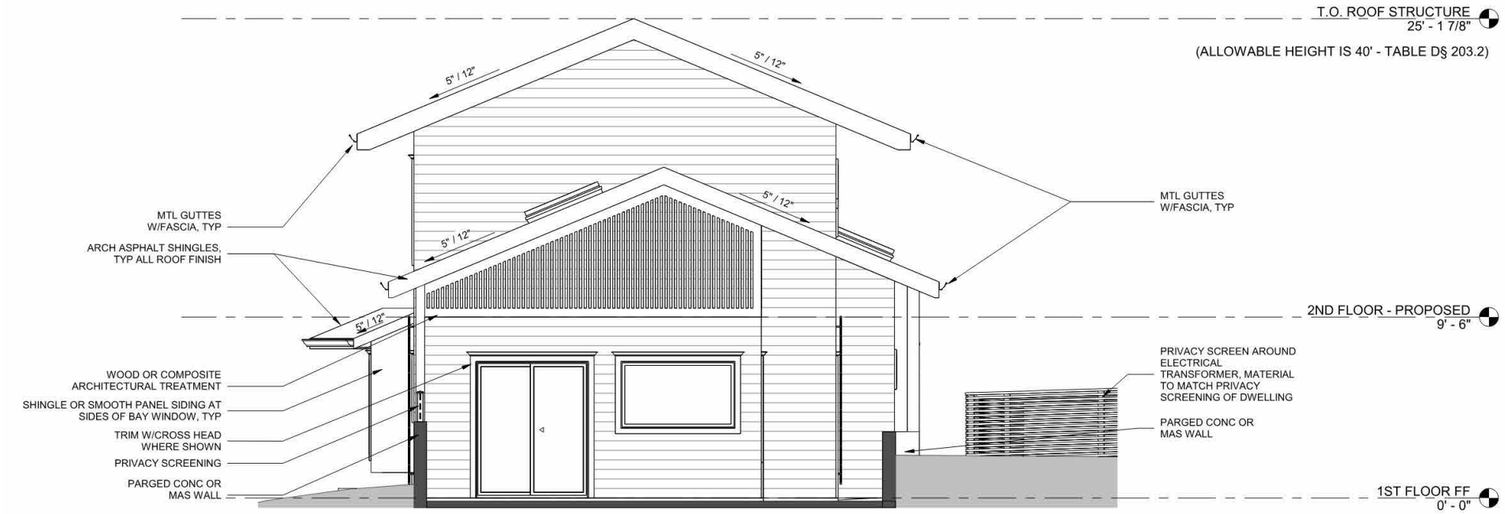

IL RESIDENCE - EXTERIOR ELEVATION 4 (WEST)

IL RESIDENCE 3024 MILITARY ROAD, NW - ELEVATION

INGLESIDE AT ROCK CREEK MASTER PLAN

ZONING SUBMISSION

10/08/26 DRAWN BY: JB

GRAPHIC SCALE - 1/8" = 1'-0"

0' 2' 4' 8' 16'

A2.3.4



IL RESIDENCE 3024 MILITARY ROAD, NW - RENDERING

INGLESIDE AT ROCK CREEK MASTER PLAN

ZONING SUBMISSION

10/08/26 DRAWN BY: JB

INGLESIDE AT ROCK CREEK
ENGAGED LIVING
3050 MILITARY ROAD, NW, WASHINGTON, DC 20015

Goulston & Storrs
PAUL TUMMONS | LEGAL
1999 K STREET, NW SUITE 500
WASHINGTON, DC 20006

rlps ARCHITECTS
CRAIG KIMMEL, MANAGING PARTNER | ARCHITECT
250 VALLEYBROOK DRIVE
LANCASTER, PA 17601

jfw
STEVEN J. VAN DORPE,
PROJECT EXECUTIVE
PROJECT DEVELOPMENT
18310 MONTGOMERY VILLAGE AVE
GAITHERSBURG, MD 20879

VIKA CAPITOL
KYLE OLIVER, PE PRINCIPAL | CIVIL & LANDSCAPE
4910 MASSACHUSETTS AVENUE, NW
WASHINGTON, DC 20016

GOROVE SLADE
Transportation Planners and Engineers
ASHLEY ORR, PE, PROJECT MANAGER
TRANSPORTATION ENGINEERING
1140 CONNECTICUT AVE NW SUITE 1010
WASHINGTON, DC 20036

A2.4.1