
EXHIBIT E

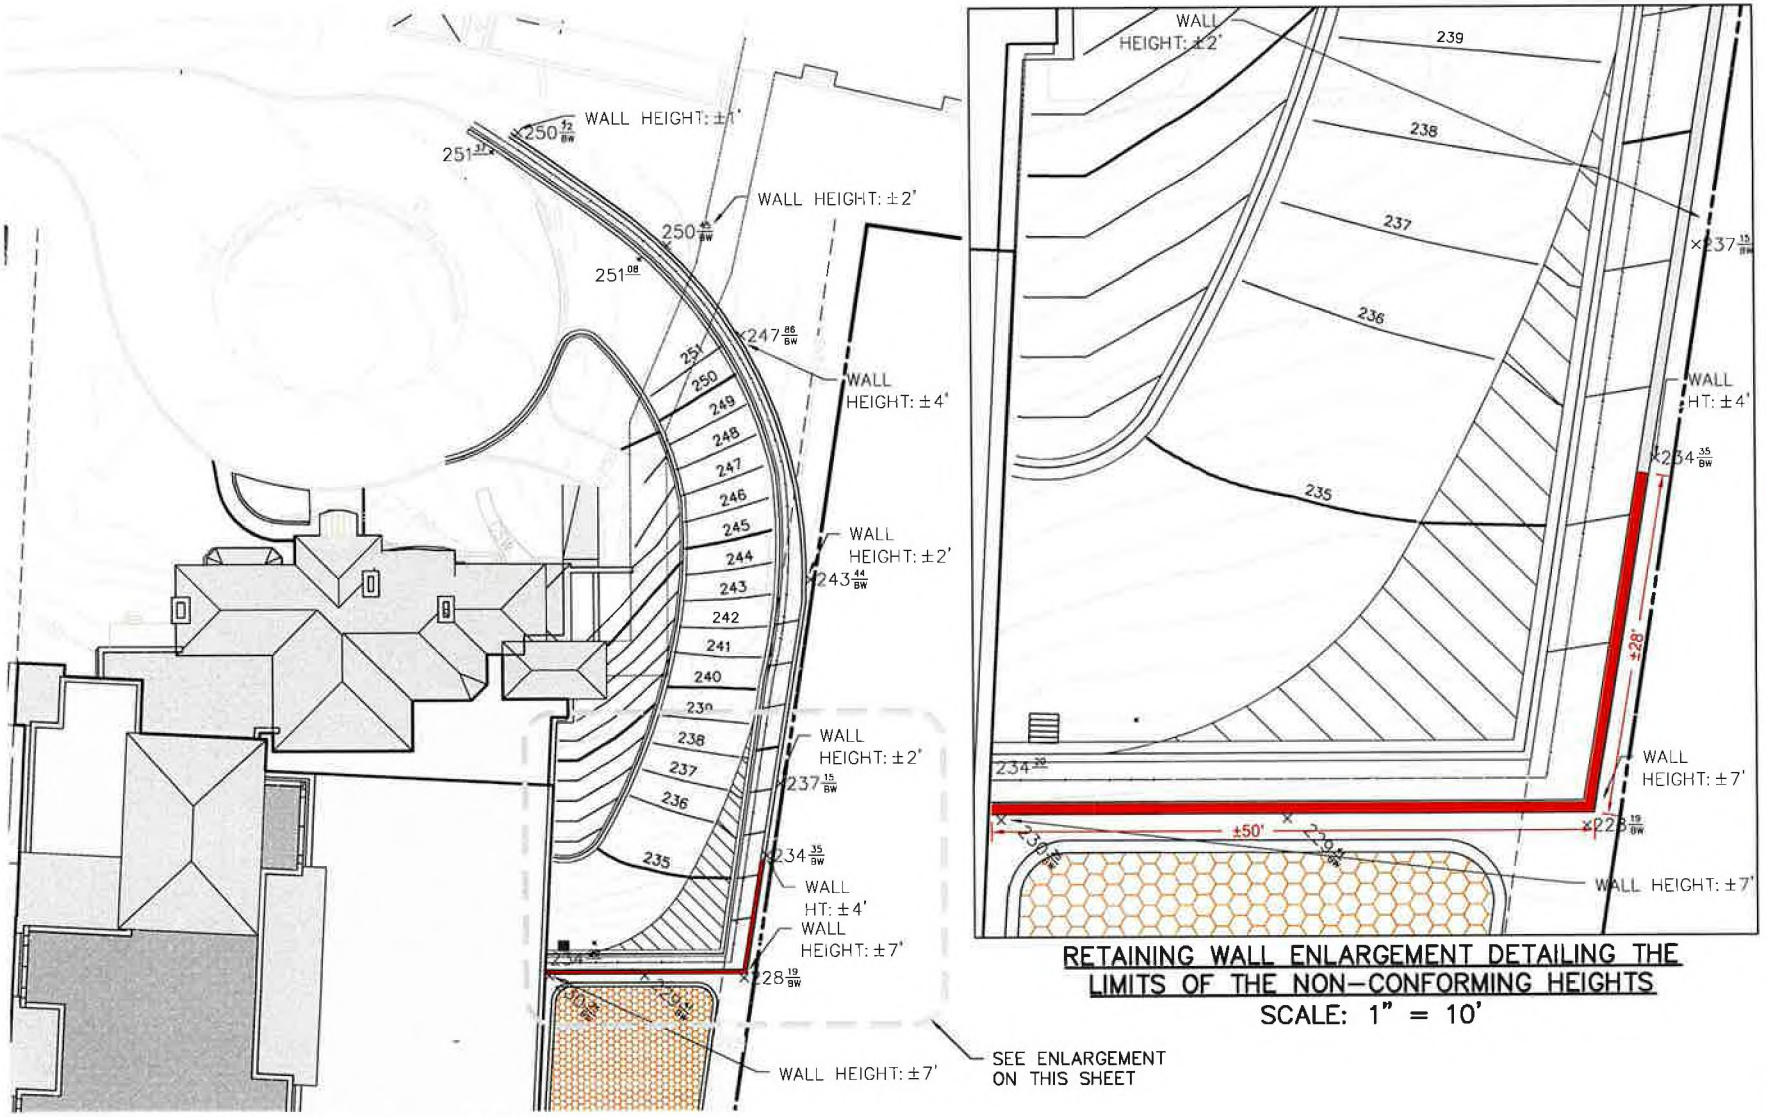

RETAINING WALL ENLARGEMENT DETAILING THE LIMITS OF THE NON-CONFORMING HEIGHTS
SCALE: 1" = 10'

GRADING PLAN - PARKING ENTRANCE

INGLESIDE AT ROCK CREEK MASTER PLAN

ZONING SUBMISSION

S:\0001-1000\0228L - Ingleside at Rock Creek -Manor House PUD\cadd\preliminary\VC0228L_600.dwg, ~ Oct 14, 2026 AT 2:56:17 PM

GRAPHIC SCALE
(IN FEET)
1 inch = 30 ft.

INGLESIDE at ROCK CREEK

Goulston & Storrs
PAUL TUMMONDS | LEGAL
1999 K STREET, NW SUITE 500
WASHINGTON, DC 20006

rlps ARCHITECTS
CRAIG KIMMEL, MANAGING PARTNER | ARCHITECT
LANCASTER, PA 17601

jfw
STEVEN J. VAN DORPE
PROJECT EXECUTIVE
PROJECT DEVELOPMENT
18310 MONTGOMERY VILLAGE AVE
GAITHERSBURG, MD 20879

VIKA CAPITOL
KYLE OLIVER, PE, PRINCIPAL DIRECTOR | CIVIL & LANDSCAPE
4919 MASSACHUSETTS AVENUE, NW SUITE 15
WASHINGTON, DC 20016

GOROVE SLADE
Transportation Planners and Engineers
ASHLEY ORR, PE, PROJECT MANAGER
TRANSPORTATION ENGINEERING
1140 CONNECTICUT AVE NW SUITE 1010
WASHINGTON, DC 20036

CIV0402