B-1 NORTH ELEVATION
SCALE: 1/8"=1'-0"

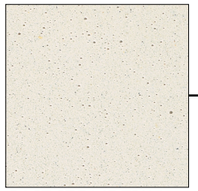

CAST STONE TRIM

COMPOSITE METAL PANEL

THERMAL PANE ALUMINUM WINDOWS (TYP.)

ALUMINUM STOREFRONT SYSTEM

BRICK

B-2 NORTH ELEVATION
SCALE: 1/8"=1'-0"

ZONING COMMISSION
District of Columbia
CASE NO.20-06
EXHIBIT NO.17AA6

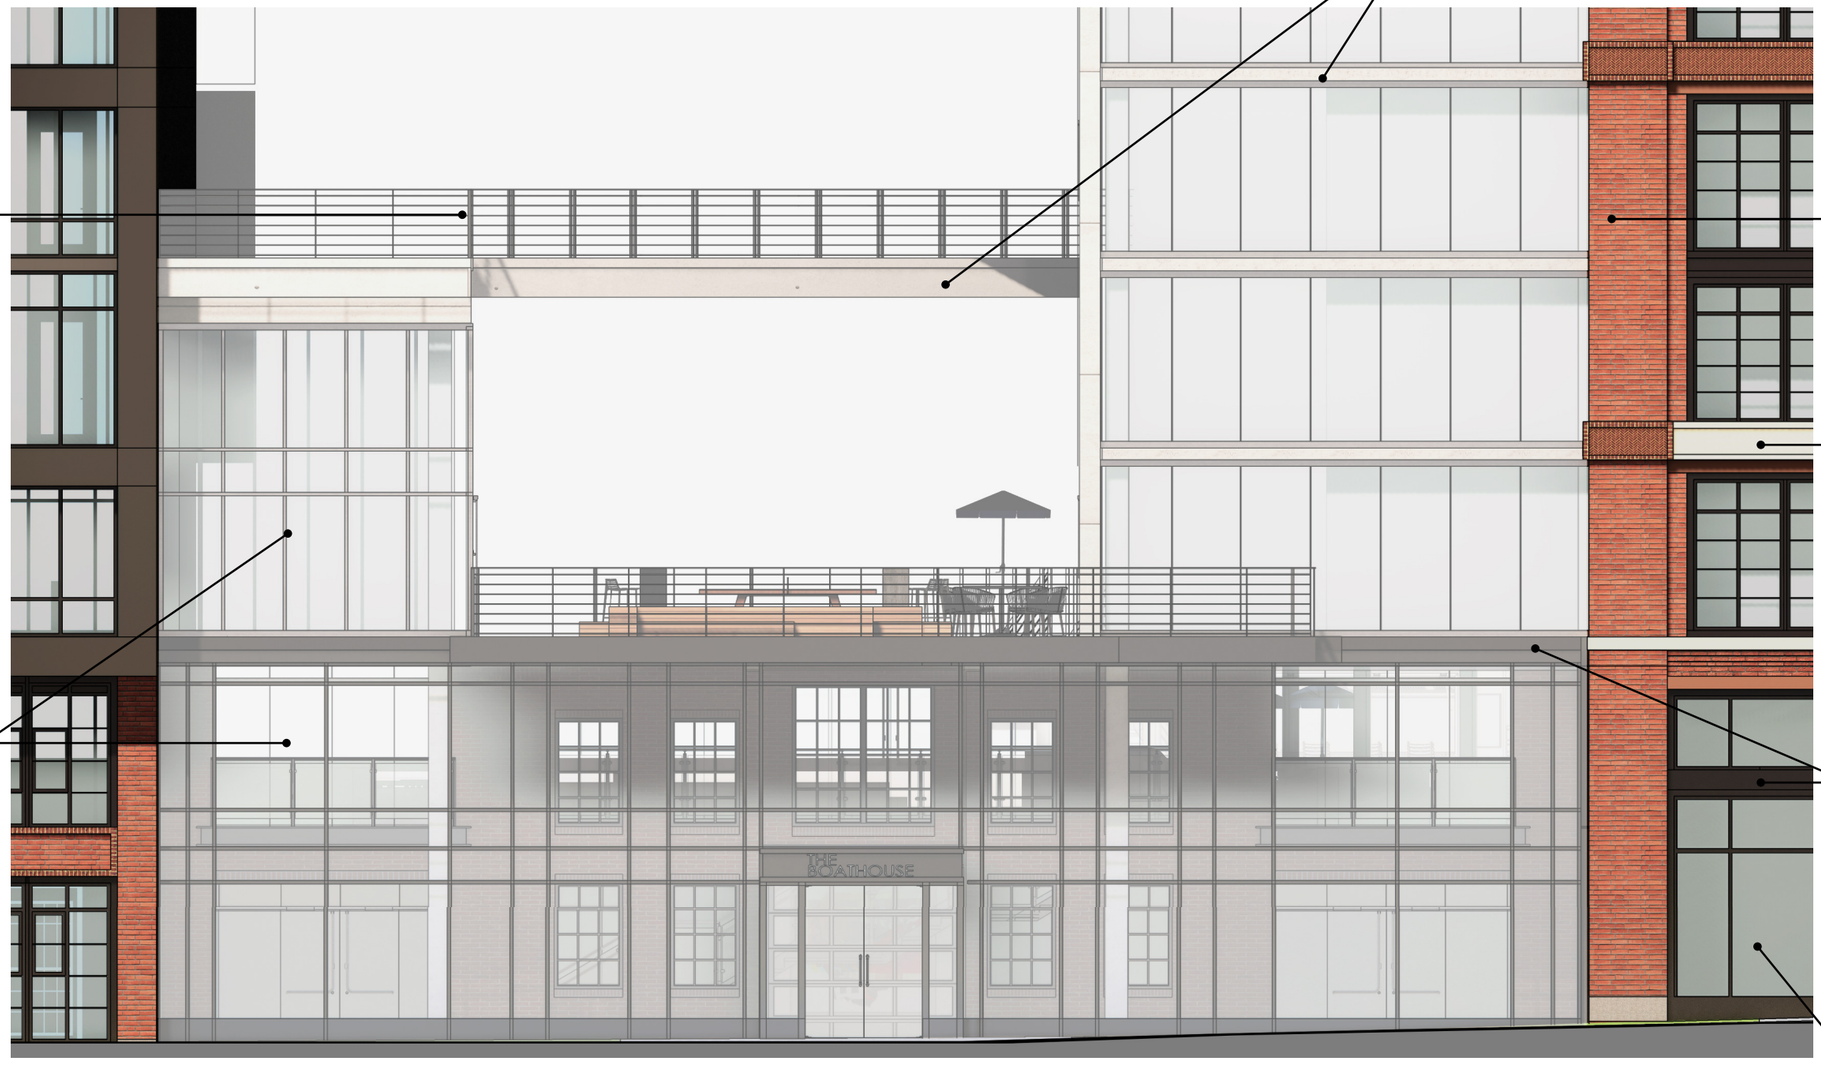

METAL BALCONY RAILING

CONCRETE

ALUMINUM CURTAINWALL SYSTEM

COMPOSITE METAL PANEL

BRICK

CAST STONE TRIM

COMPOSITE METAL PANEL

ALUMINUM STOREFRONT SYSTEM

C-1 NORTH ELEVATION

SCALE: 1/8"=1'-0"

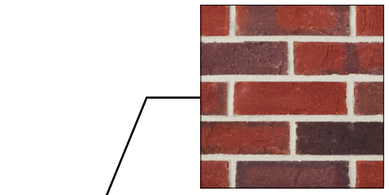

BRICK

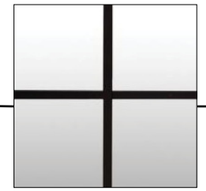

THERMAL PANE
ALUMINUM
WINDOWS (TYP.)

FIBER CEMENT PANEL
WITH WOOD LOOK

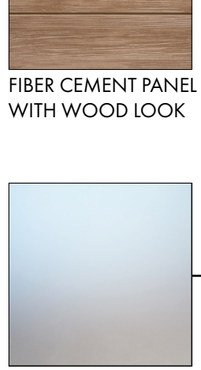

GLASS BALCONY
RAILING

COMPOSITE METAL
PANEL

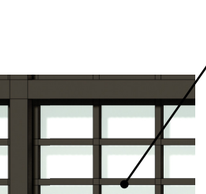

METAL BALCONY
RAILING

D-1 NORTH ELEVATION
SCALE: 1/8"=1'-0"

D-2 NORTH ELEVATION
SCALE: 1/8"=1'-0"