
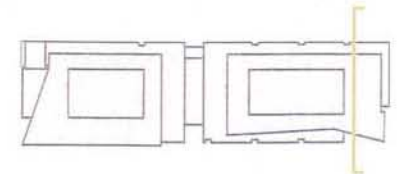


# BUILDING SECTION | NORTH-SOUTH

2406.12(e)

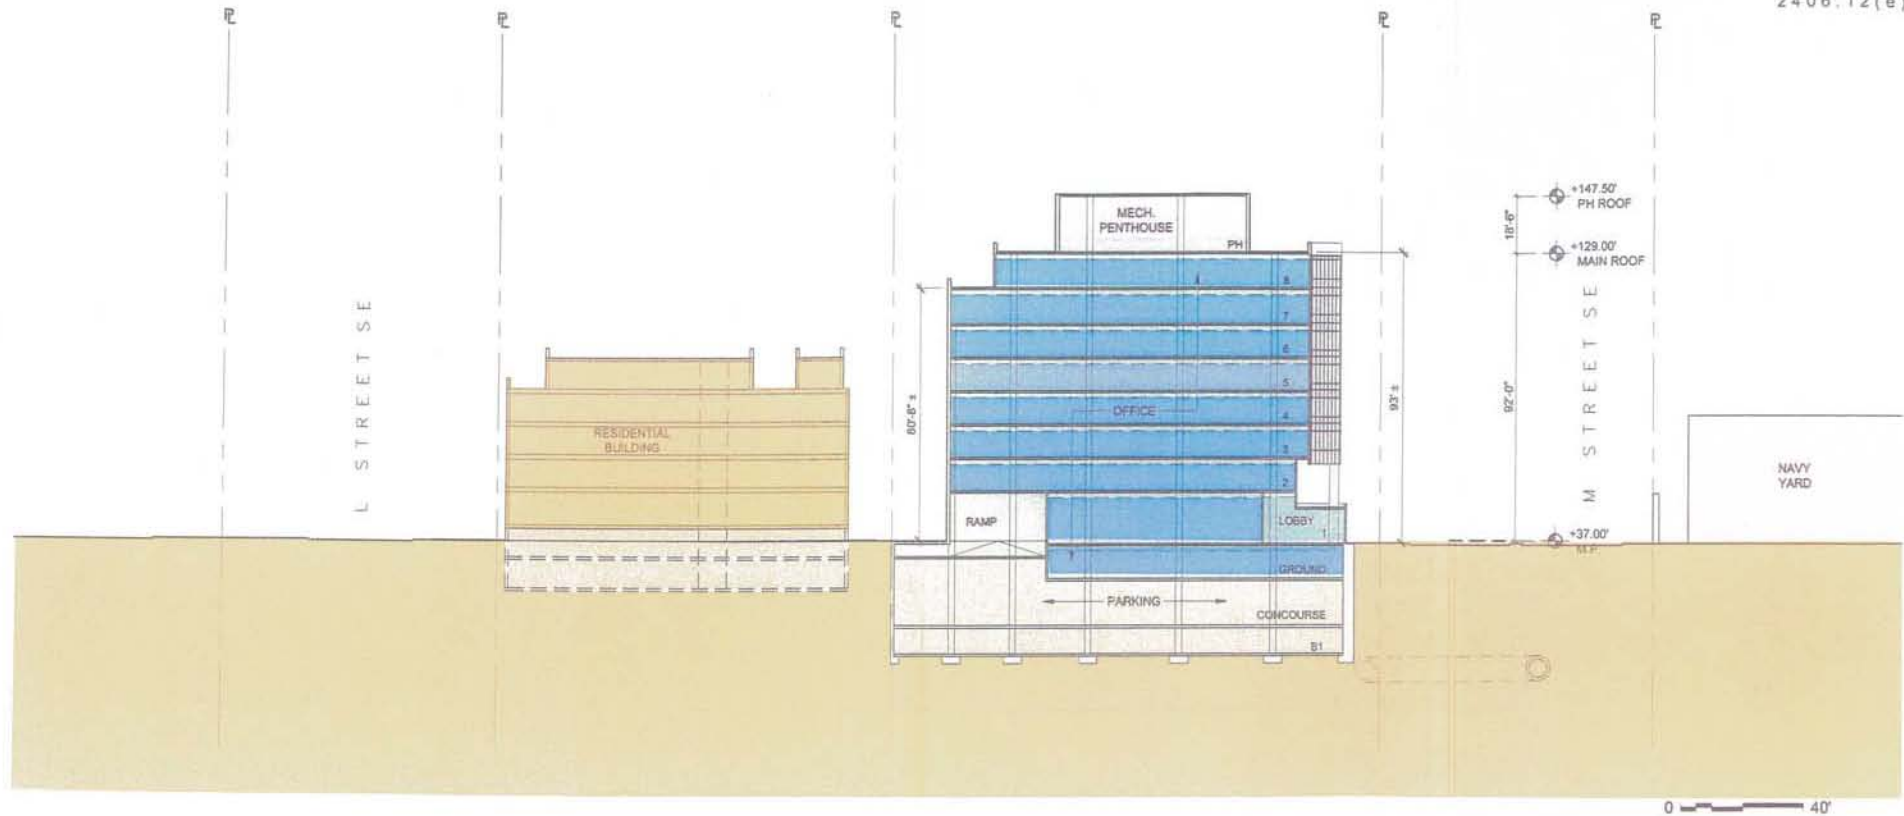

KEYPLAN

SQUARE 882 /

CAPPER CARROLLSBURG VENTURE, LLC

ZONING COMMISSION  
District of Columbia  
CASE NO.03-12G/03-13G  
EXHIBIT NO.93

architects

WASHINGTON, DC

26 NOVEMBER 2008 COPYRIGHT ©2008 J. S. & P.C.

PUD PRE-HEARING STATEMENT SUBMISSION

2.19