

Unabridged
Dictionary

Main Entry

search

Site Menu



Merriam-Webster
Unabridged
THE UNABRIDGED DICTIONARY

✓ Browsing the web?
Bring the dictionary!
Download [IE Toolbar](#) and
[Firefox Search Tools](#) today

SEARCH AGAIN AT
TOP OF PAGE

Bookmark entry

Print entry

E-mail entry

Browse dictionary

Get help



ADVANCED SEARCH

FIND THIS
WORD IN:

Collegiate

Thesaurus

Encyclopedia

Medical

Spanish-English

French-English

13 entries found.

addition
addition agent
addition axiom
addition compound
addition latente
addition polymerization
addition product
addition theorem
mill addition
molecular compound
paid-up addition
point of addition
vector addition

To select an entry, click on it.
Click 'Go' if one entry is listed.

Go

Double-click any word in the
entry to see its definition.

Main Entry: **ad·di·tion** [Pronunciation Guide](#)

Pronunciation: ə'dishən, a'-

Function: *noun*

Inflected Form(s): -s

Etymology: Middle English *addicioun*, from Middle French
addition, from Latin *addition-*, *additio*, from *additus* + -ion, -
io -ion

1 a : the result of adding : anything added : **INCREASE**,
AUGMENTATION <the clerk was a recent *addition* to the staff>

b : something added that improves or increases value <that
table is certainly an *addition* to the room>

2 : the act or process of adding : the joining or uniting of one
thing to another <the subject stood in need of correction and
addition -- Benjamin Farrington>

3 obsolete : a designation (as of rank or place of residence)
added to a person's name <the names of those justices ... with
all their *additions* and titles -- William Penn>

4 a : the process denoted by the sign + of combining two or
more numbers so as to obtain their sum **b** : the part of
mathematics that treats of addition

5 a : a part added to or joined with a building to increase
available space **b** : a suburban area marked out into streets and
lots as a future residential section **c additions plural** :
facilities, structures, equipment, or other property added to
what is already in service

6 : direct chemical combination of two or more substances to
form a single product <the union of ethylene and chlorine to
form ethylene dichloride is an *addition* reaction: C₂H₄+Cl₂
C₂H₄Cl₂> -- often contrasted with *substitution*

7 a : the amalgamation in logic of classes or of terms
considered with reference to their denotation <the logical
addition of "white" and "sweet" results in "either white or
sweet (or both)"> **b** : **ALTERNATION 2**

8 : a material used in the manufacture of portland cement other
than water and untreated calcium sulfate that is interground

BOARD OF ZONING ADJUSTMENT
District of Columbia

CASE NO. 17971

EXHIBIT NO. 2

with the clinker in an amount not exceeding two percent

9 : a dice game played with five dice the object being to achieve the highest numerical total in five or fewer casts

- **in addition** adverb : ¹BESIDES 1a

- **in addition to** preposition : over and above

Citation format for this entry:

"addition." *Webster's Third New International Dictionary, Unabridged*. Merriam-Webster, 2002. <http://unabridged.merriam-webster.com> (11 May 2009).

[Home](#)

[My Account](#)

[Contact Us](#)

[Privacy Policy](#)

[Site Help](#)

[Merriam-Webster Online](#)




NO. 1 CONT'D

N STREET NW

31st STREET NW

2009 MAR 15 11:21:16

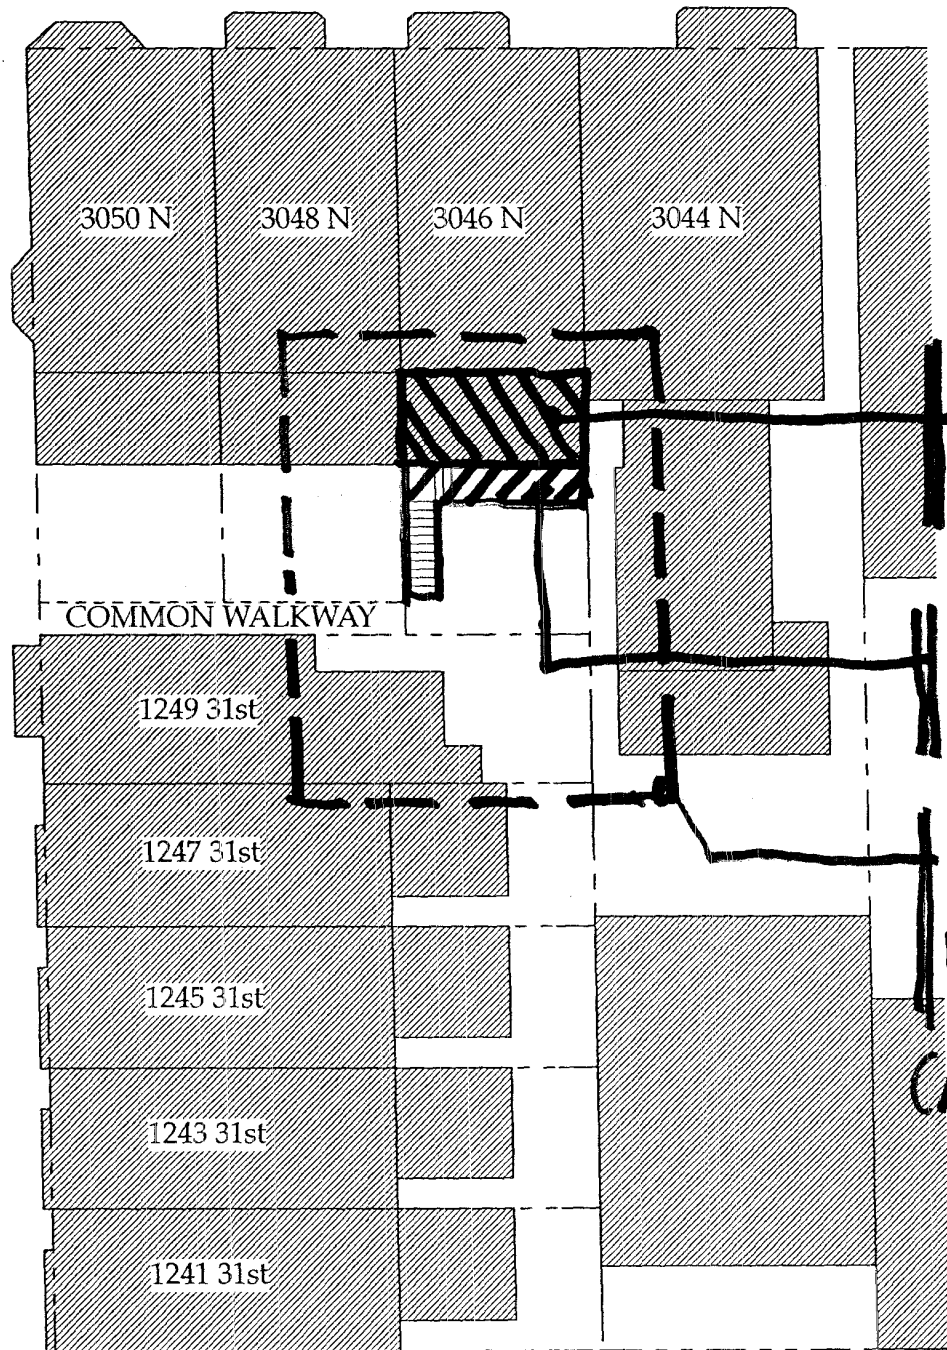

THIRD
STORY
DECK

SECOND
STORY
DECK

AREA
OF
ENLARGED
PLANS
(ATTACHMENTS
NO. 3 & 4)

ALLEY




1

SITE PLAN

SCALE: 1" = 20'

No. 2

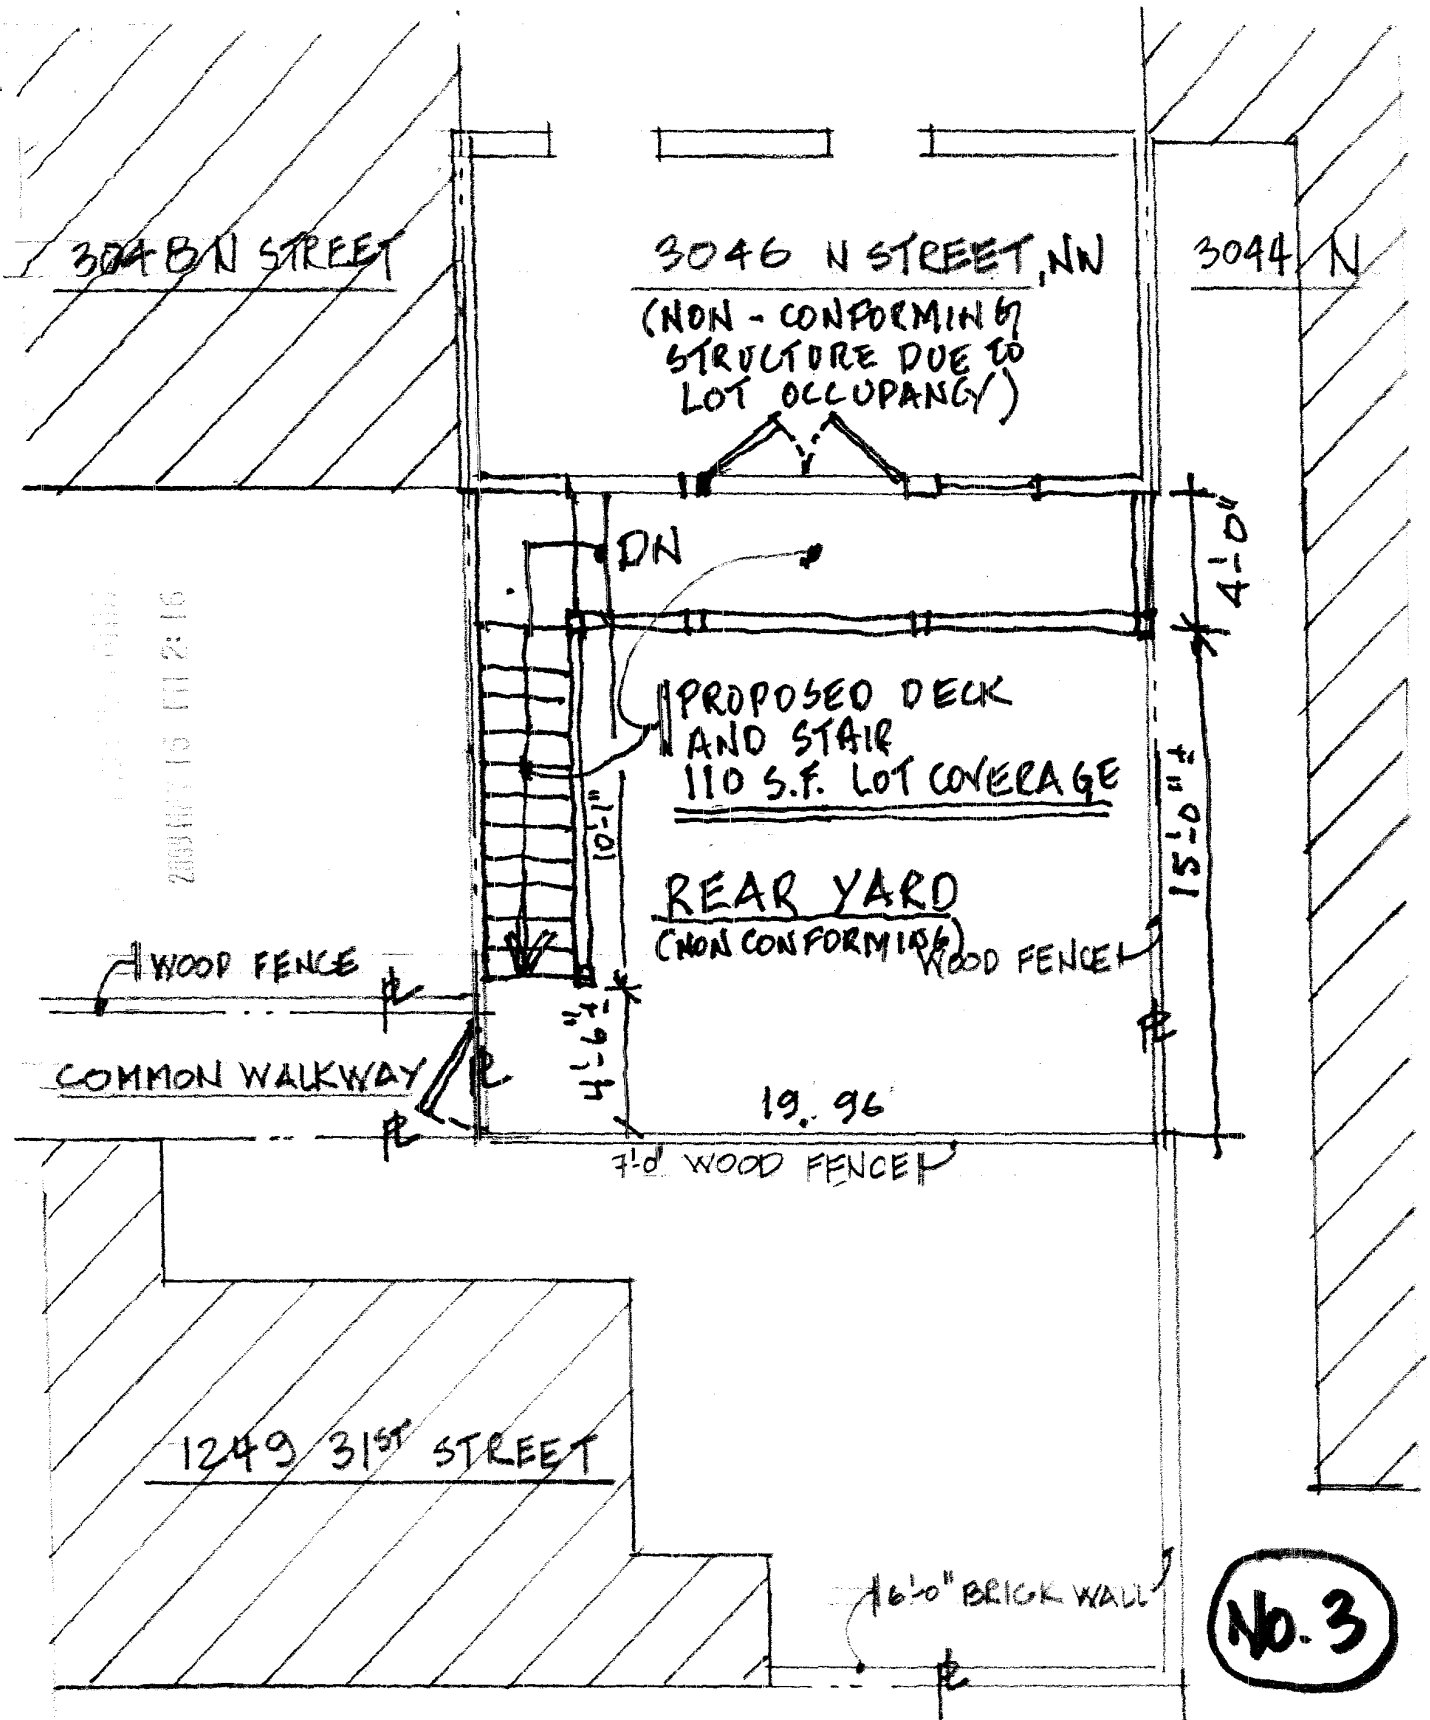



ASK 3.31-B - ORIGINAL PROPOSAL

3046 N STREET, NW AND ENVIRONS

SCALE: 3/16" = 1'

© Homes. Architect 3/31/09

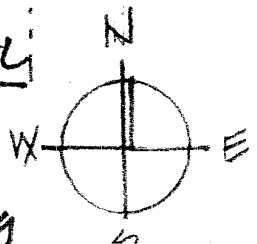

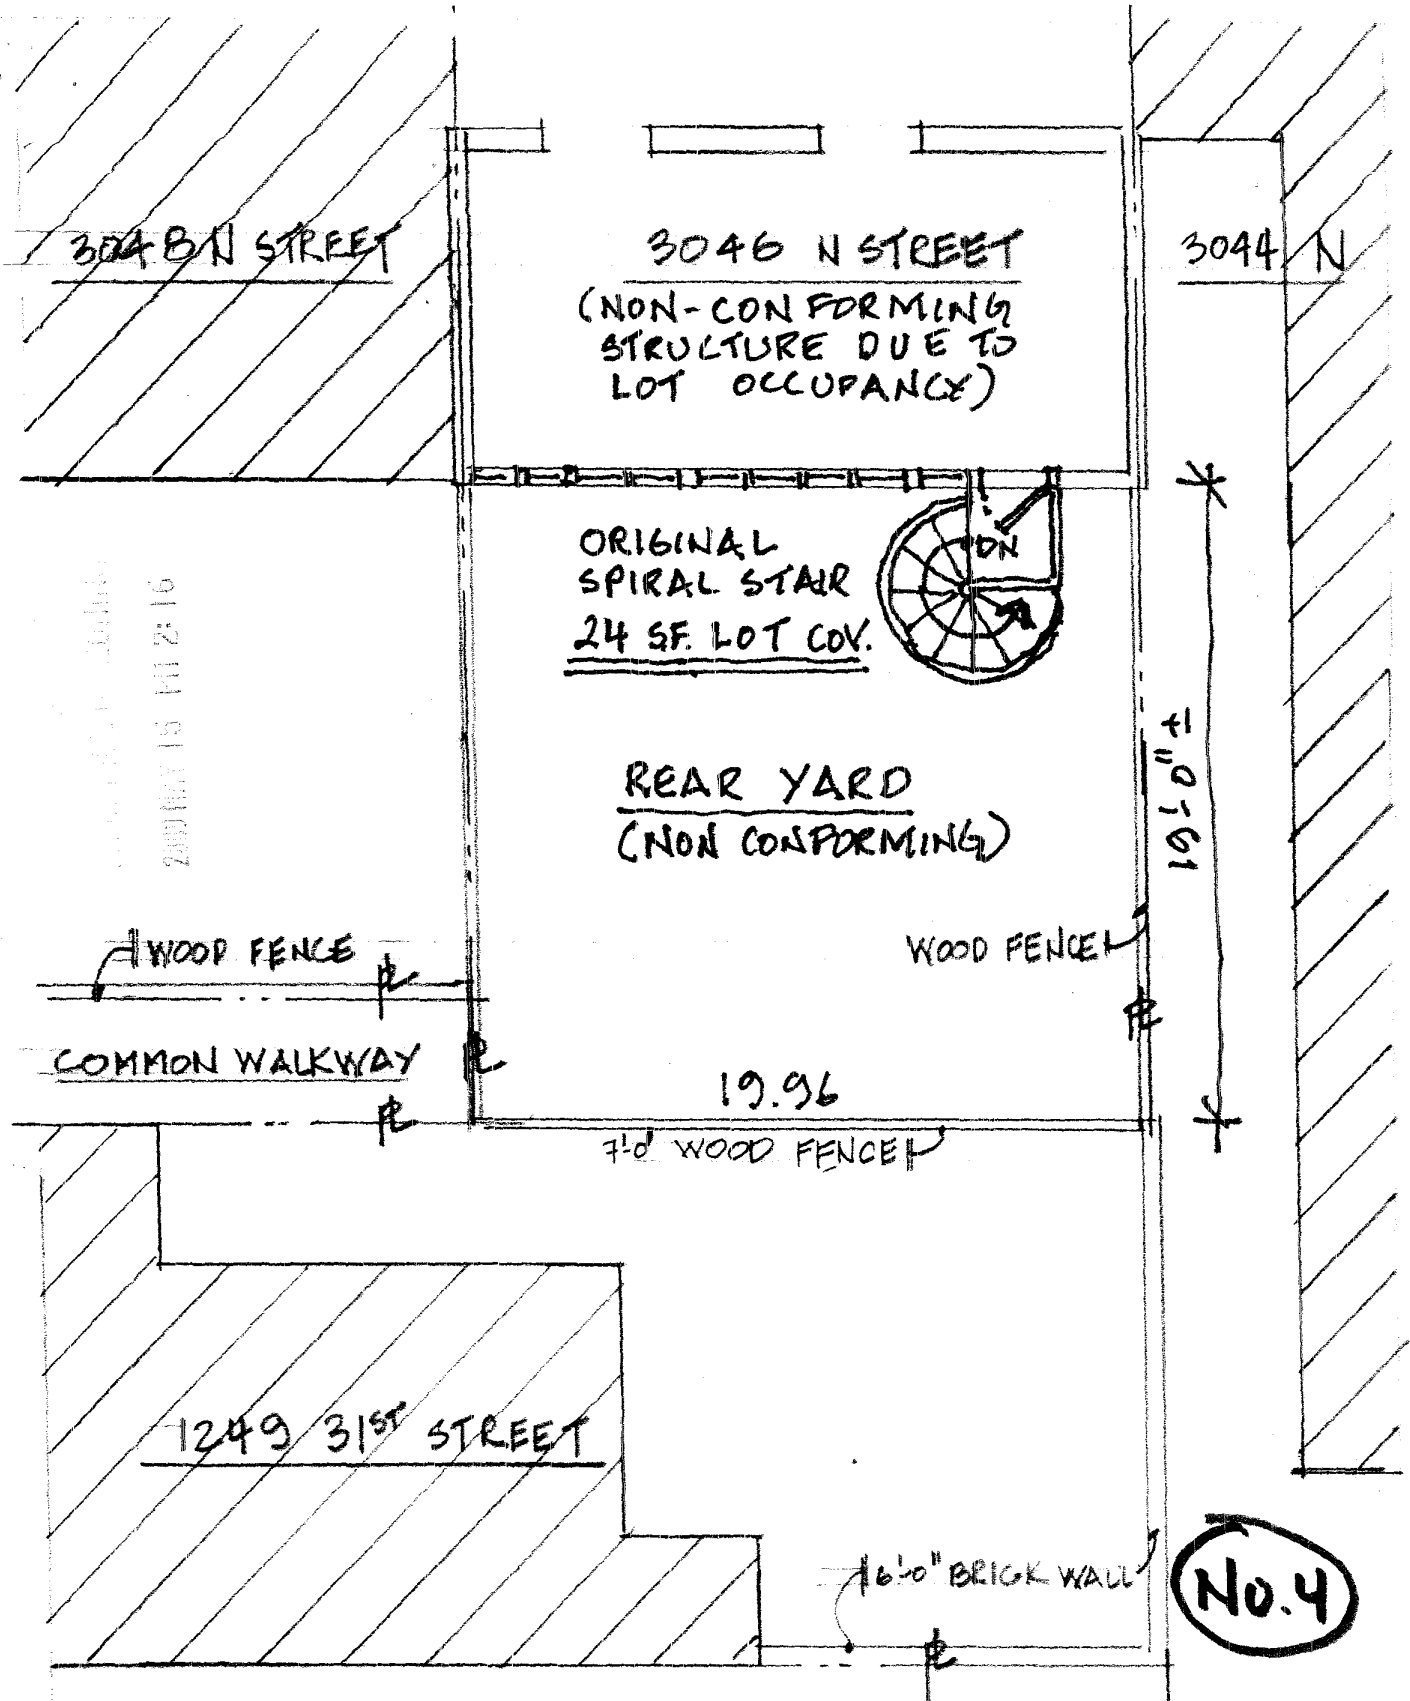


ASK 3.31-A - EXISTING CONDITIONS

3046 N STREET, NW AND ENVIRONS

SCALE: 3/16" = 1'-0"

O. Horan Architect 3/31/09

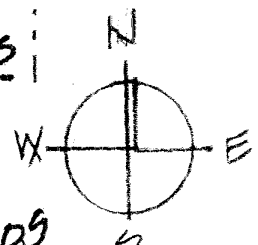

No. 4