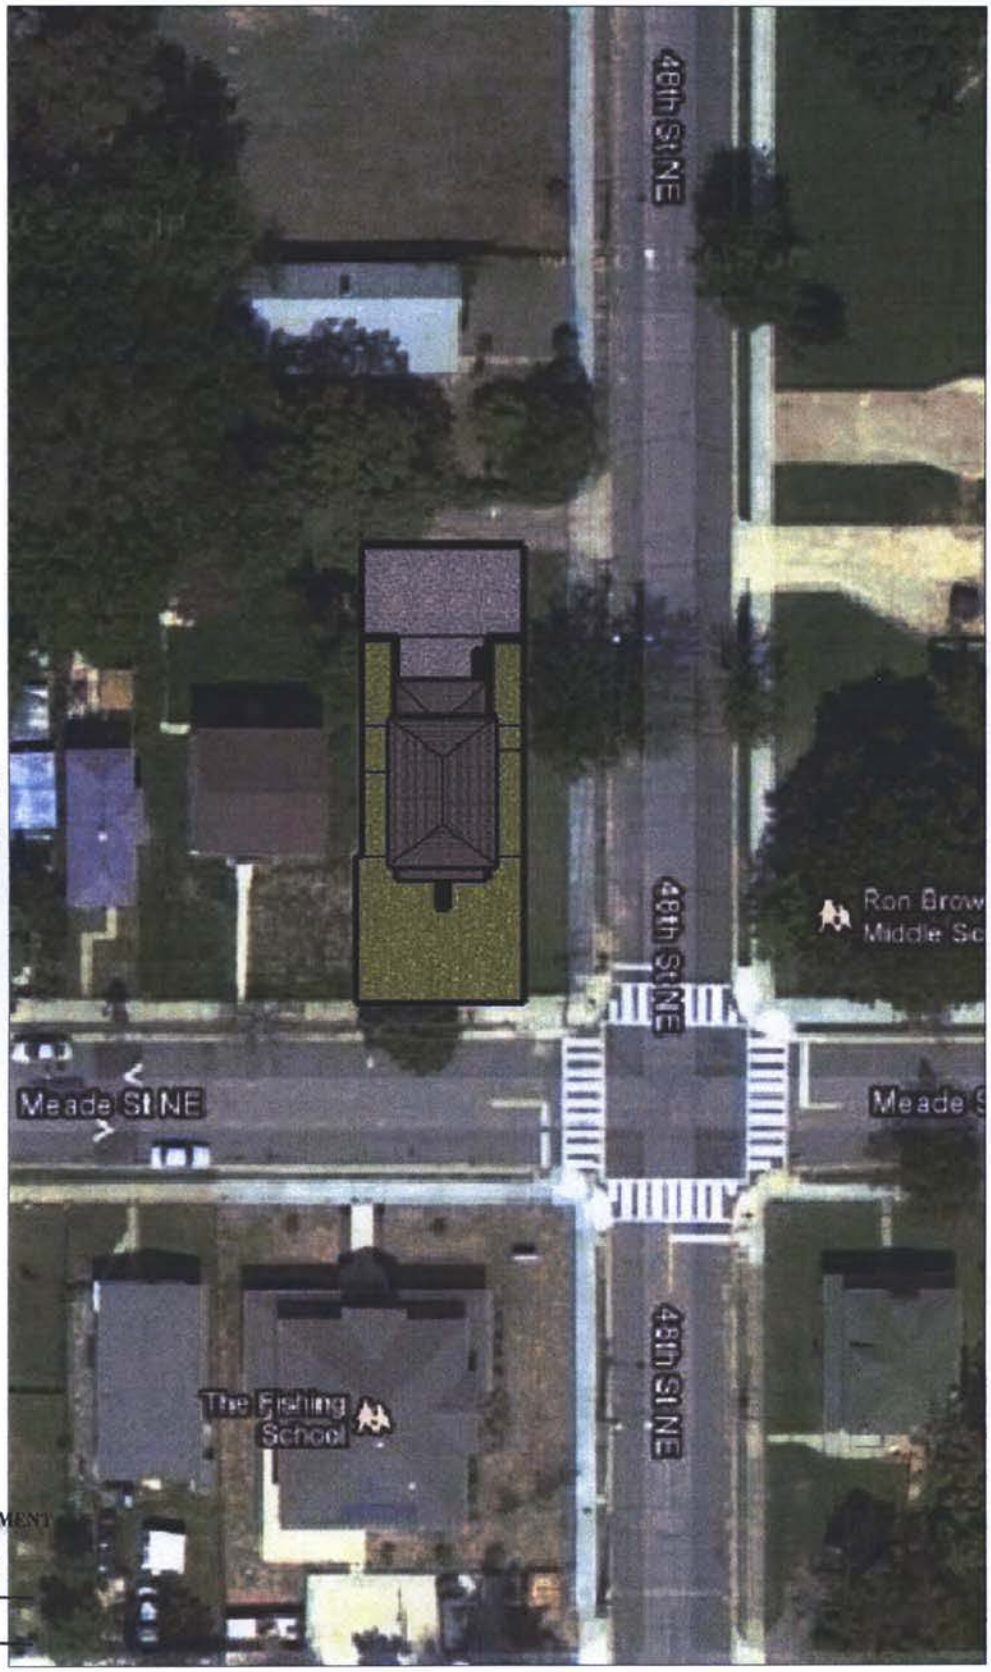

RECEIVED
D.C. OFFICE OF ZONING
2011 NOV 14 AM 11:56

BOARD OF ZONING ADJUSTMENT
District of Columbia
CASE NO. 18327
EXHIBIT NO. 11

THE FISHING SCHOOL: FAMILY SUPPORT CENTER

NOT TO SCALE

PROPOSED SITE LAYOUT

OCT 13, 2011

Board of Zoning Adjustment
District of Columbia
CASE NO.18327
EXHIBIT NO.11

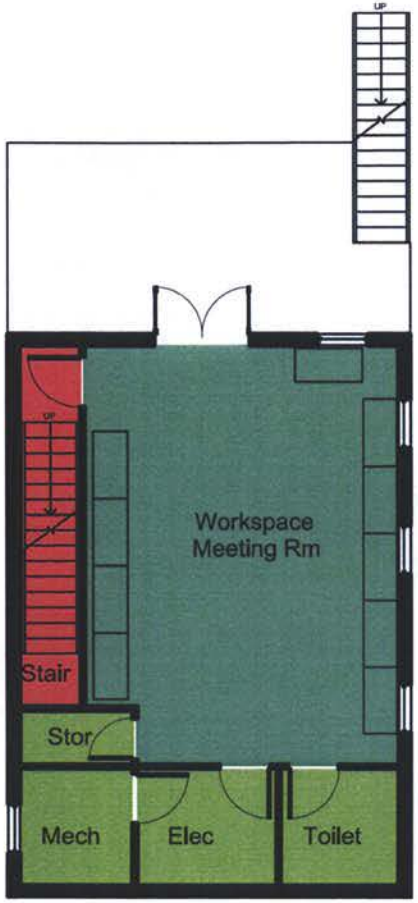

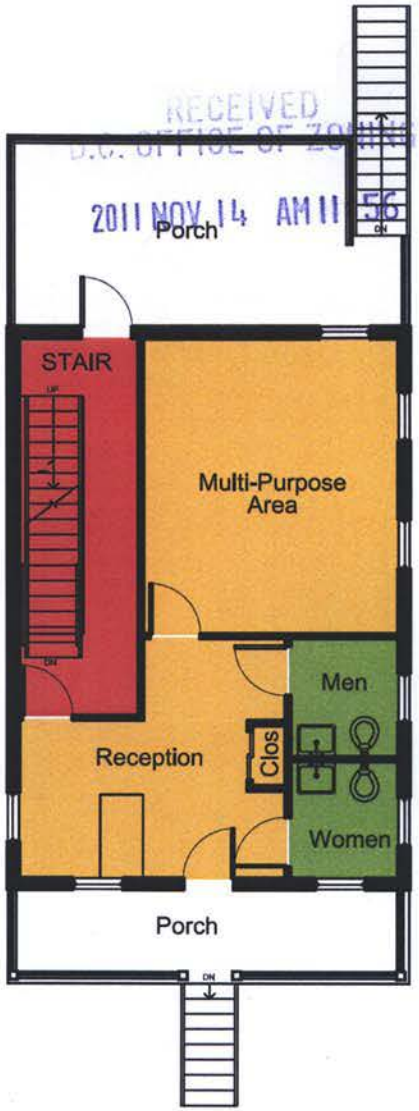

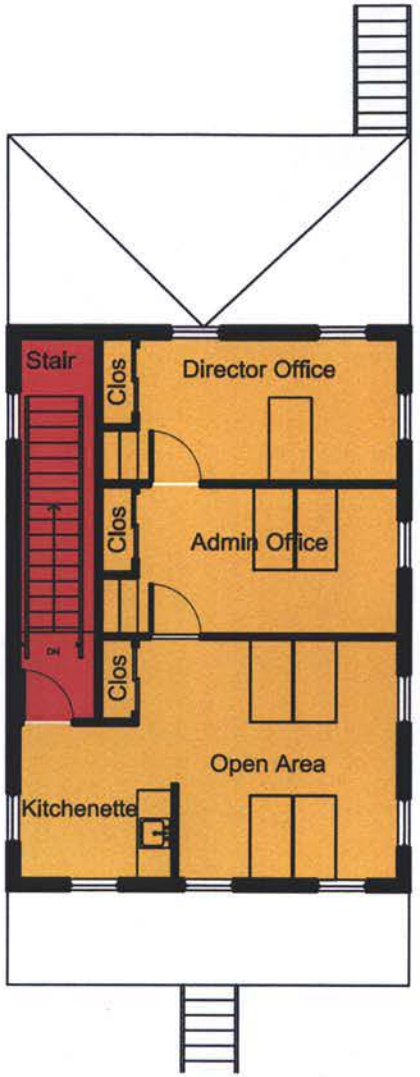

Training
Office
Support
Circulation

LOWER LEVEL PLAN

MAIN LEVEL PLAN

UPPER LEVEL PLAN

THE FISHING SCHOOL: FAMILY SUPPORT CENTER

SCALE: 3/32" = 1'-0"

PROPOSED FLOOR PLANS

OCT 13, 2011

RECEIVED
U.S. OFFICE OF ZONING
2011 NOV 14 AM 11:56

KDA

THE FISHING SCHOOL: FAMILY SUPPORT CENTER

Millennium Design Architects

NOT TO SCALE

PROPOSED DESIGN

OCT 13, 2011