2. APPLICANT'S PROPOSED PLANS FOR TWO-CAR GARAGE

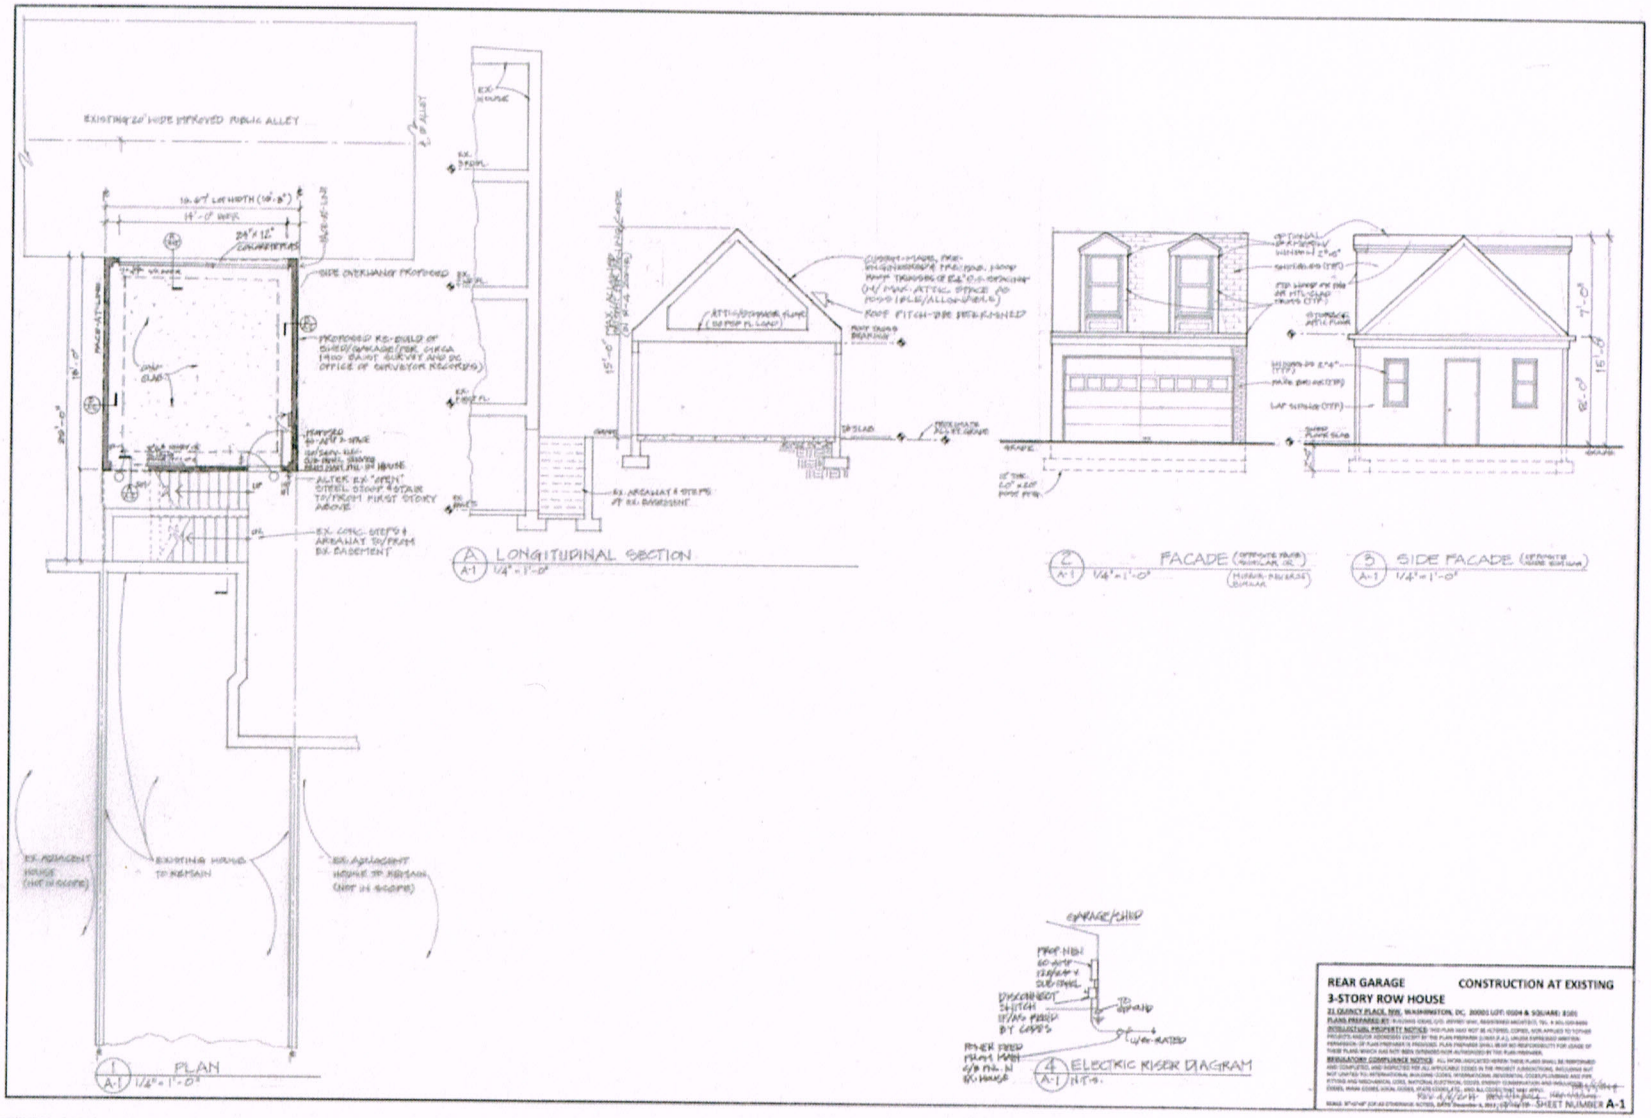

Board of Zoning Adjustment
District of Columbia
CASE NO.18865
EXHIBIT NO.7