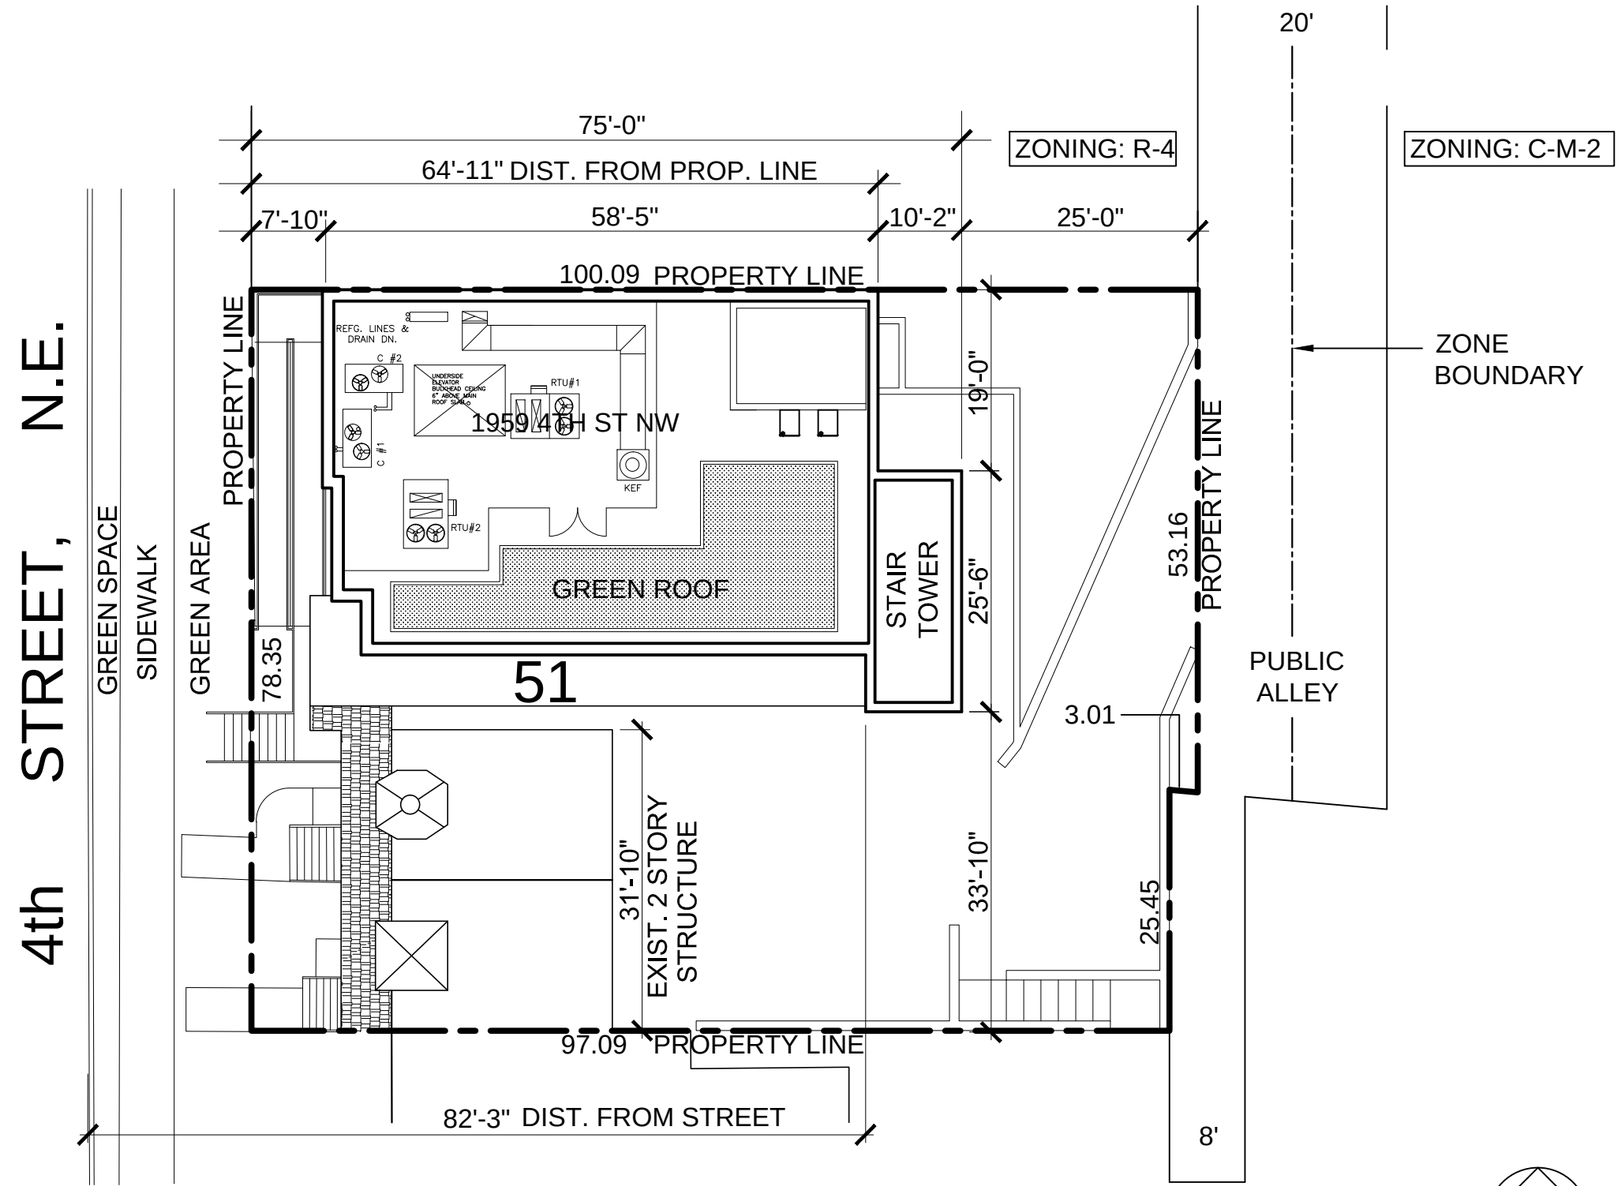

1 SITE PLAN
1/16" = 1'-0"

SHEET TITLE
SITE PLAN

PROJECT
R.A.P. 1959 4TH ST NE SQUARE 5613 / LOT 51

STAIR TOWER BZA APPLICATION

DRAWING
A1

R A P

AMAR GROUP LLC
ARCHITECTURE, MANAGEMENT AND RESEARCH

REV.:
PROJECT NO: ----
DATE: 01.20.15
CAD DWG FILE: SITE PLAN FINAL.DWG
DRAWN BY: JPG
CHK'D BY: PG

Board of Zoning Adjustment
District of Columbia
CASE NO. 19087
EXHIBIT NO.48