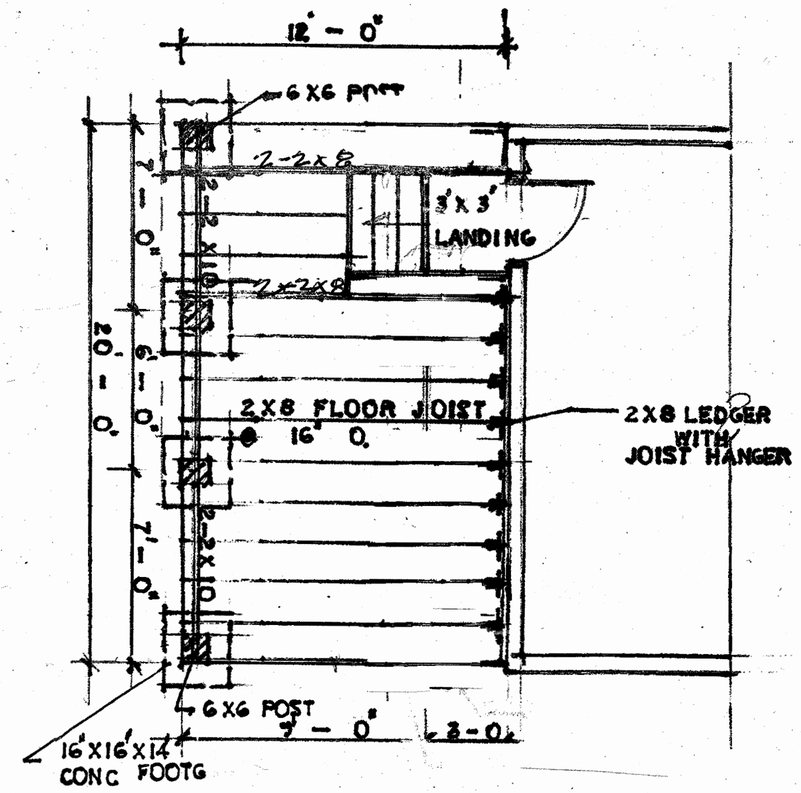

DECK FRAMING PLAN
1/4" = 1' - 0"

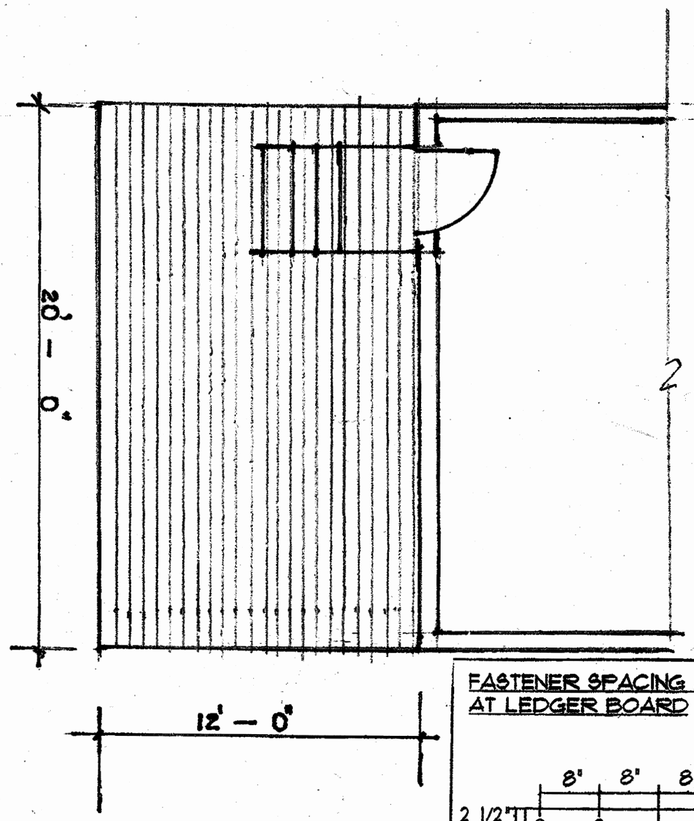

DECK FLOOR PLAN
1/4" = 1' - 0"

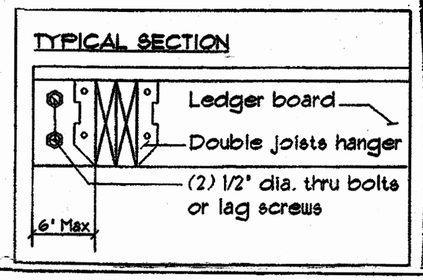

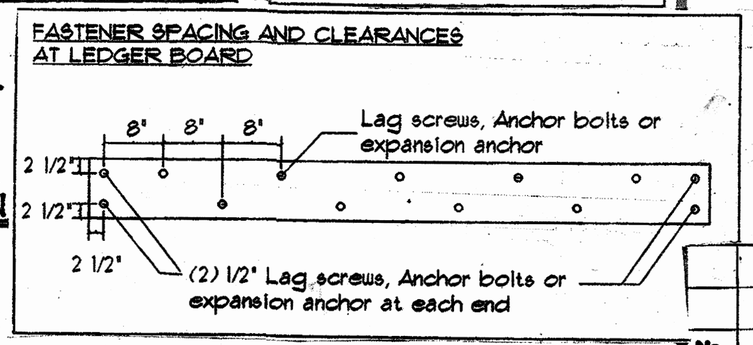

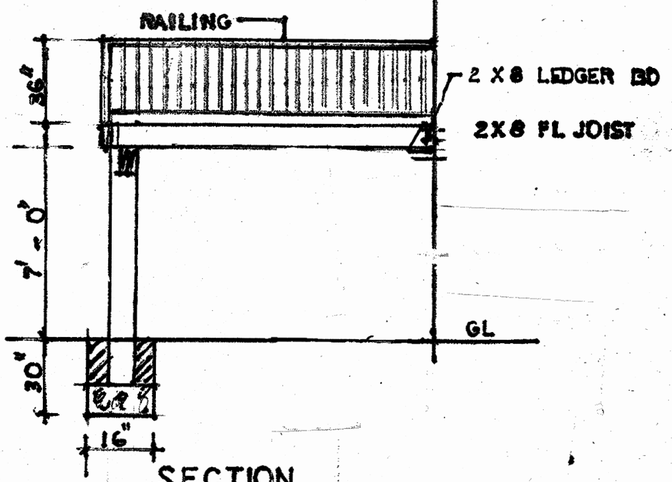

SECTION
1/4" = 1' - 0"

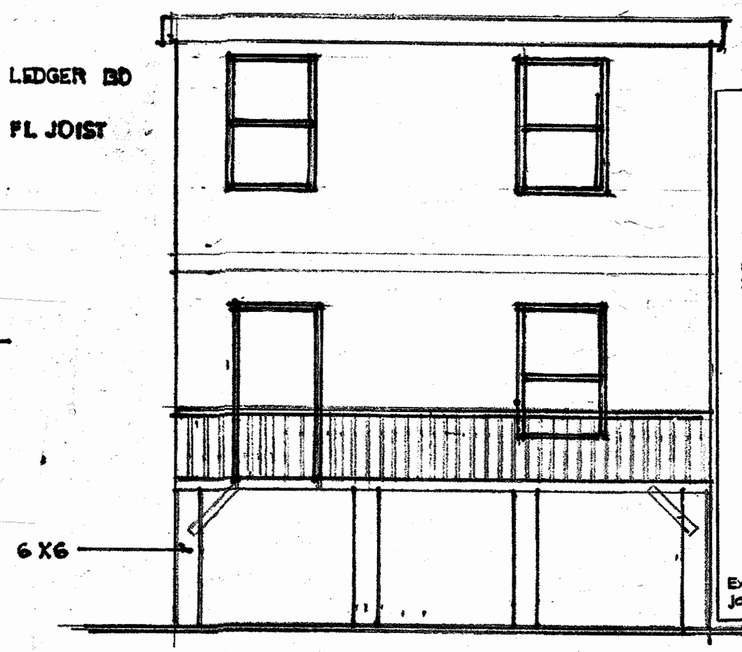

REAR ELEVATION.

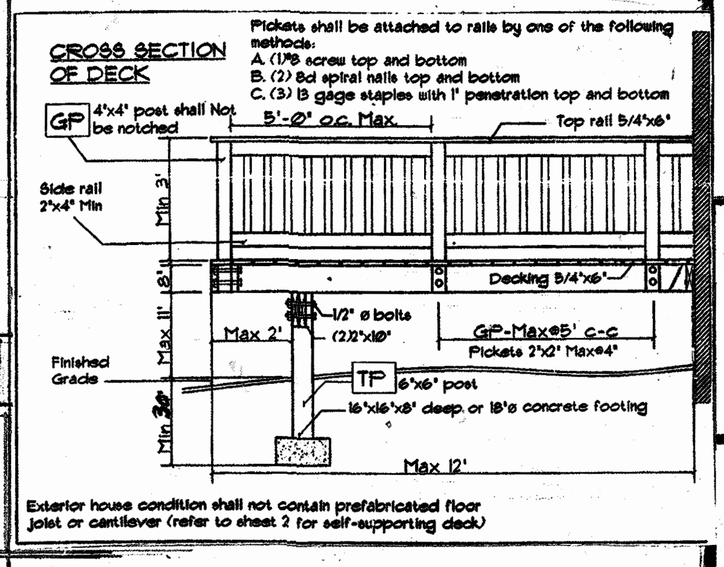

Exterior house condition shall not contain prefabricated floor joist or cantilever (refer to sheet 2 for self-supporting deck)

Project

DECK CONSTRUCTION
1000 KENYON STREET N.W.
WASHINGTON D C

No.	Revision/Issue	Date

Consultants

Sunday Ojigbo
(B.S. Arch/ M.S. Planning)
2409 Oxon Run Drive
Temple Hills, Md 20744

Sheet Title

FLOOR PLAN/ SCHEDULES

Project No.	
Date	10-3-13
Drawn By	RFM
Scale	AS SHOWN

Sheet

A-1

Board of Zoning Adjustment
District of Columbia.
CASE NO.18986
EXHIBIT NO.31