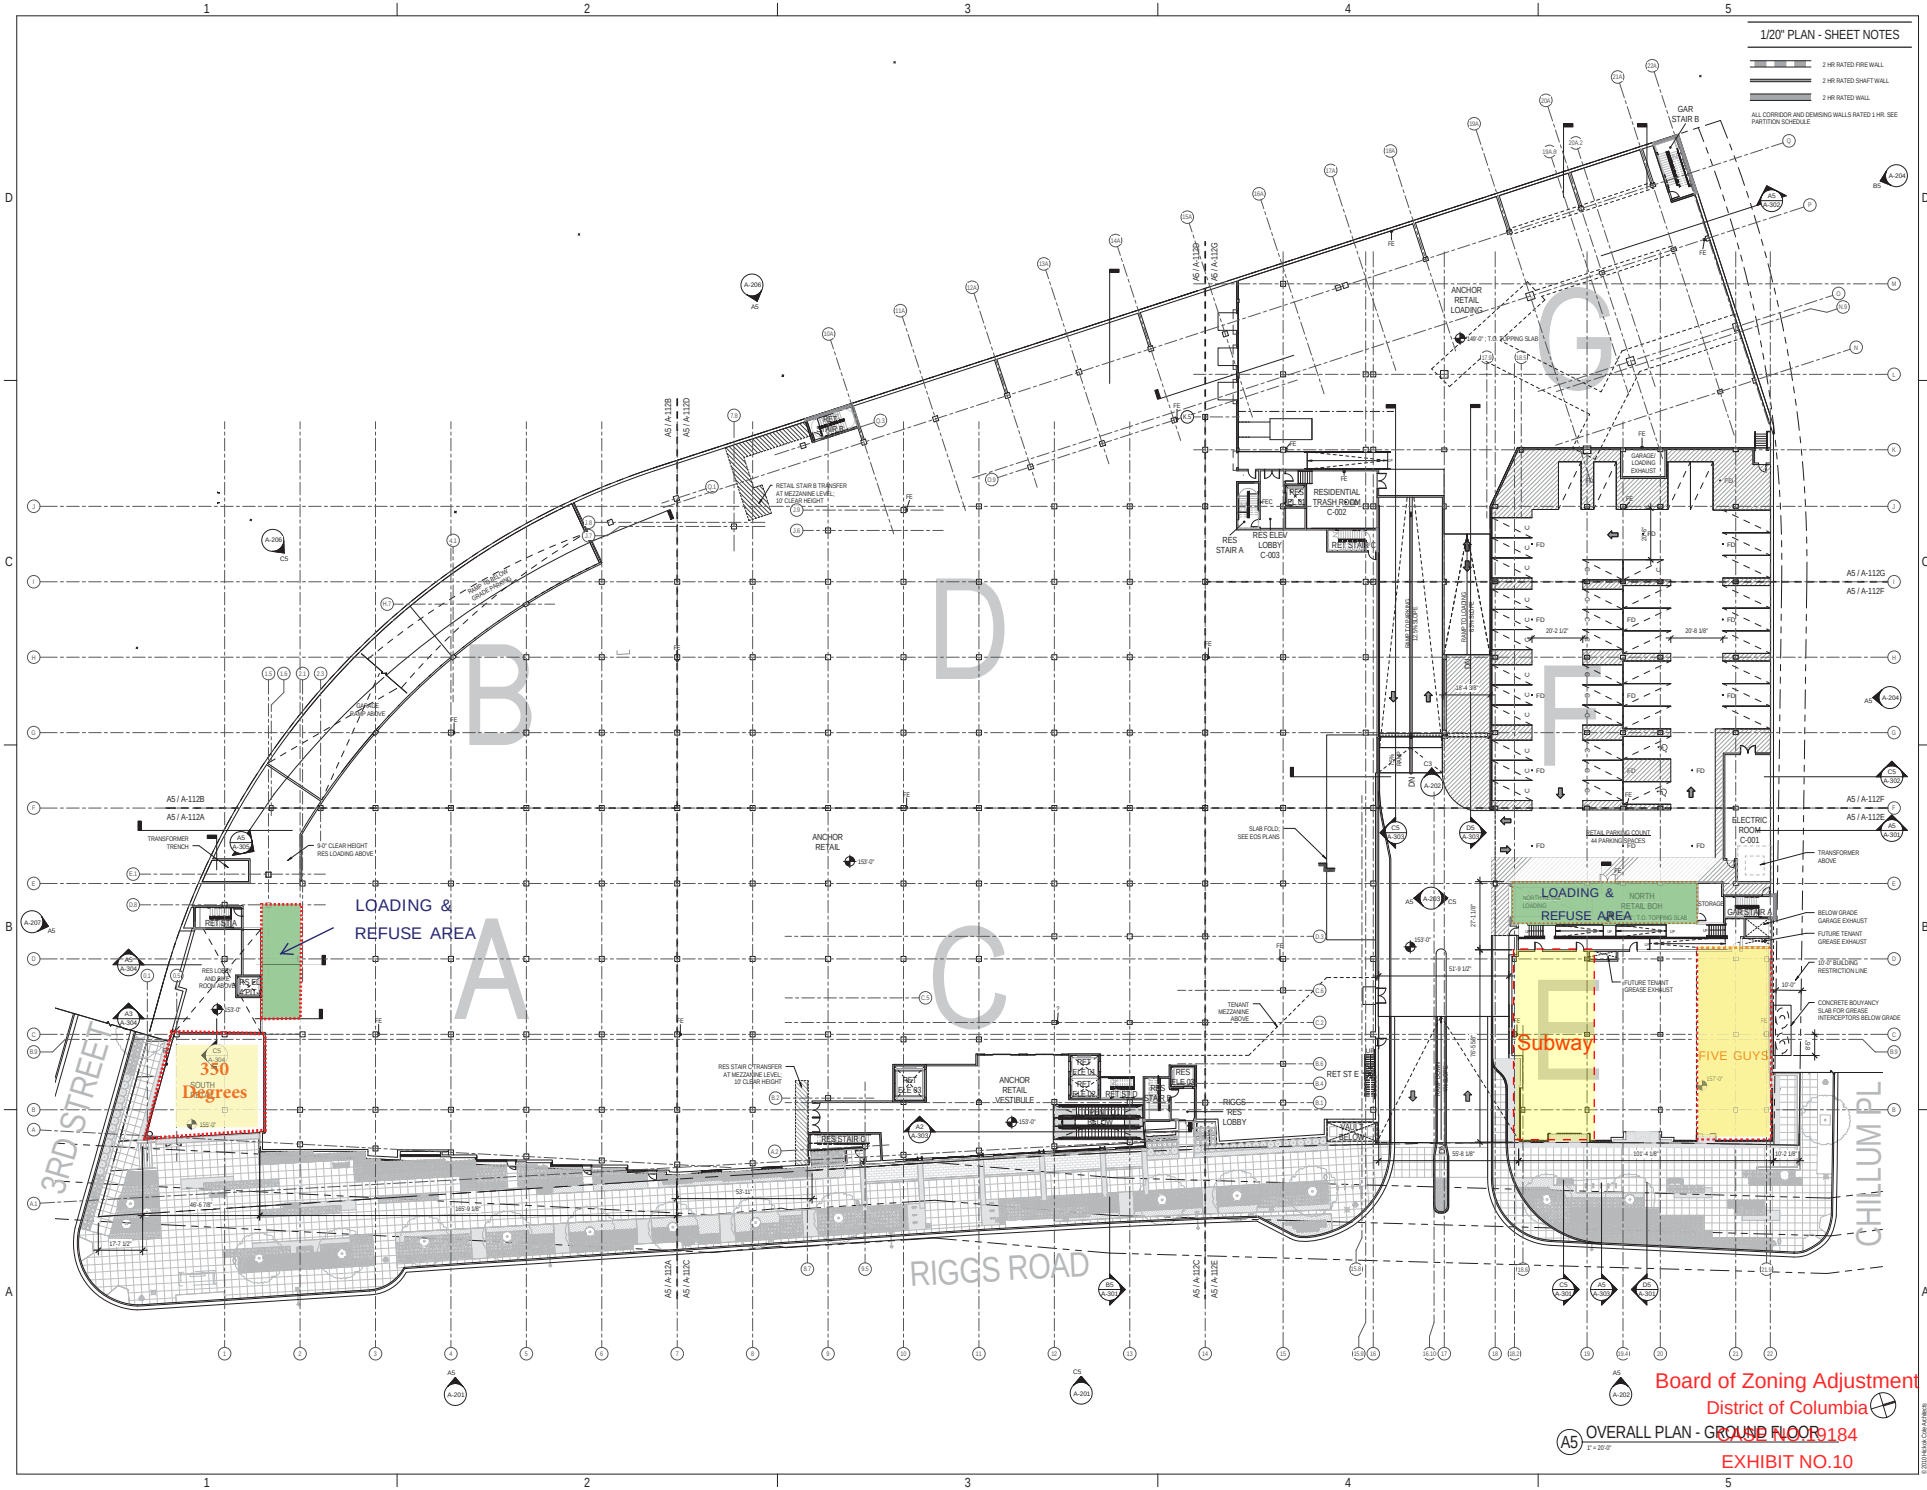

Hickok Cole ARCHITECTS

1023 31st Street, NW
Washington, DC 20007

P 202.667.9776
F 202.667.2260
www.hickokcole.com

CONSULTANT

FORT TOTTEN SQUARE
SOUTH DAKOTA AVE. & RIGGS RD.
WASHINGTON DC

	DATE	DESCRIPTION
1	7/10/2011	SCHEMATIC DESIGN SET
2	9/14/2012	SCHEMATIC DESIGN SET
3	10/19/2012	DISTRICT SUBMISSION
4	11/9/2012	IFP SET
5	12/17/2012	IFP PART 1 SET
6	1/11/2013	IFP PART 2 SET
7	03/15/2013	DDA CONSTRUCTION SET
8	04/05/2013	DDA CONSTRUCTION SET

DRAWING TITLE
OVERALL PLAN - GROUND FLOOR

STAMP

PROJECT NO. 10044.01
DRAWN BY: Author
SCALE: As indicated
DATE: APRIL 5, 2013
DWG. NO. A-102

© 2011 Hickok Cole Architects

Board of Zoning Adjustment
District of Columbia
CASE NO.19184
EXHIBIT NO.10