
ZONING COMMISSION
District of Columbia
CASE NO. 05-22
EXHIBIT NO. 28

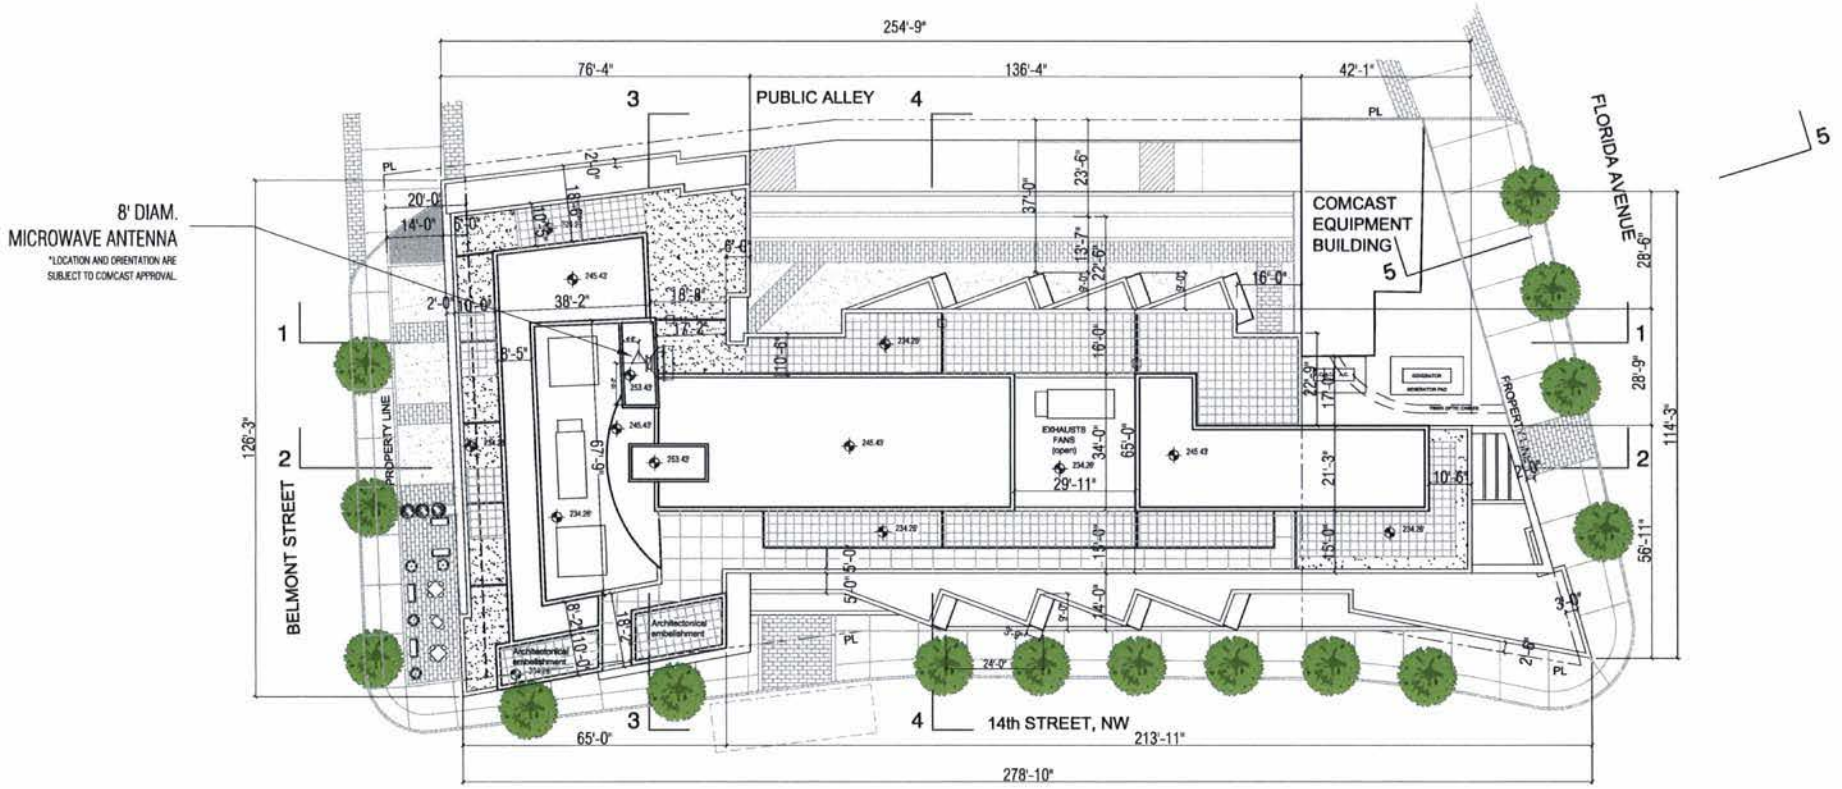

1 ROOF PLAN

VIEW 14

N.W. WASHINGTON DC


0 25' 50' 100'

LEVEL 2 Development

SK&I


A05

ZONING COMMISSION
District of Columbia
CASE NO.05-22
EXHIBIT NO.28

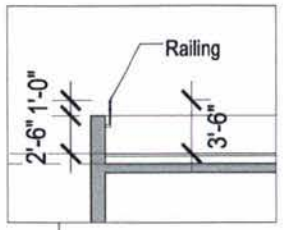


3 PARAPET TYP. DETAIL

1/8"=1'-0"

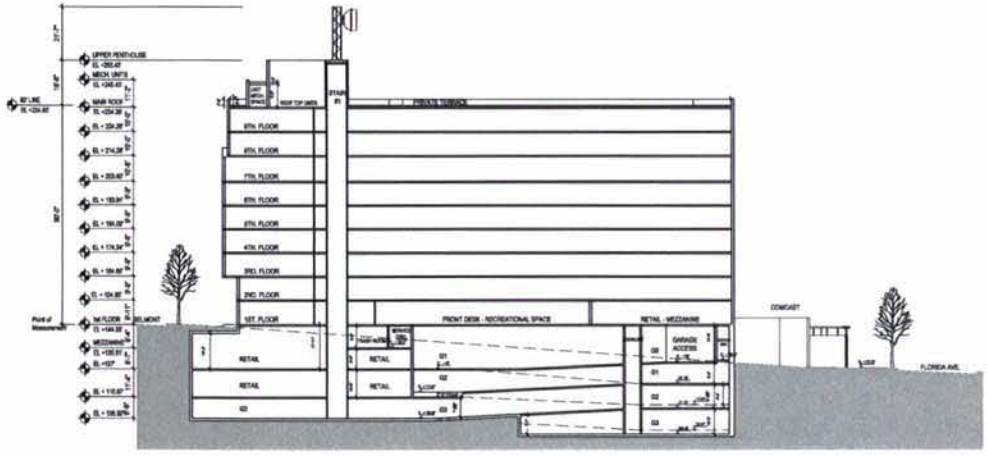

SECTION 1

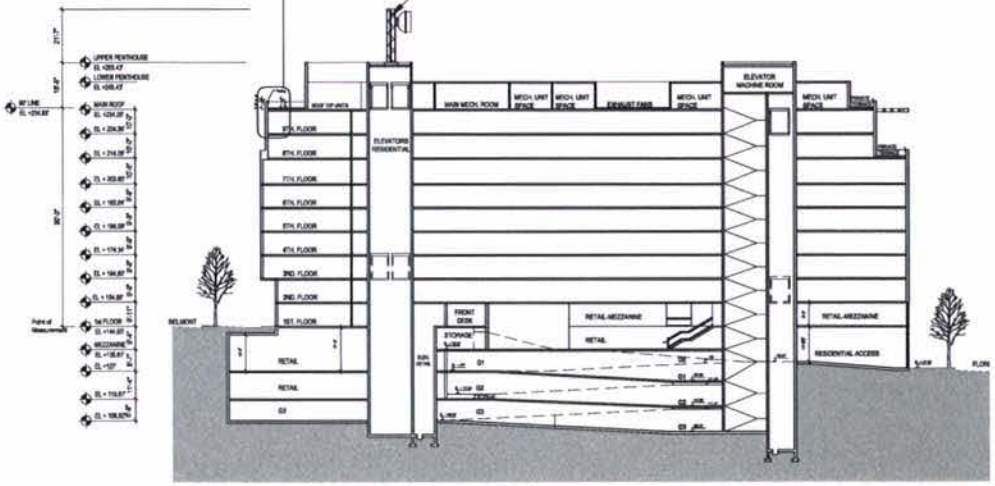

SECTION 2

VIEW 14


N.W. WASHINGTON DC

0 25' 50' 100'


LEVEL 2 Development

SK&I

A06

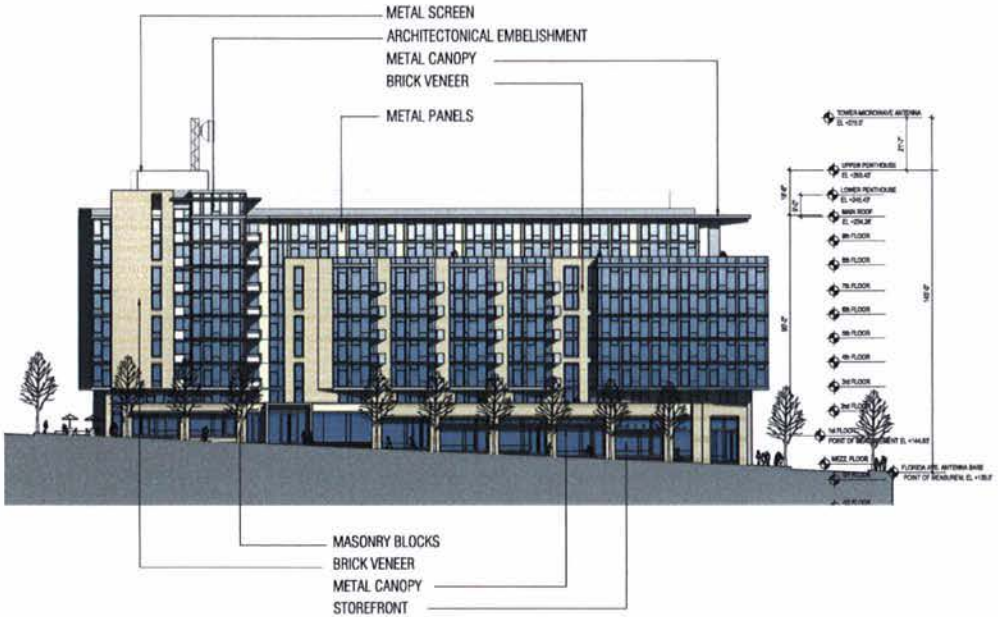

1 14th STREET ELEVATION

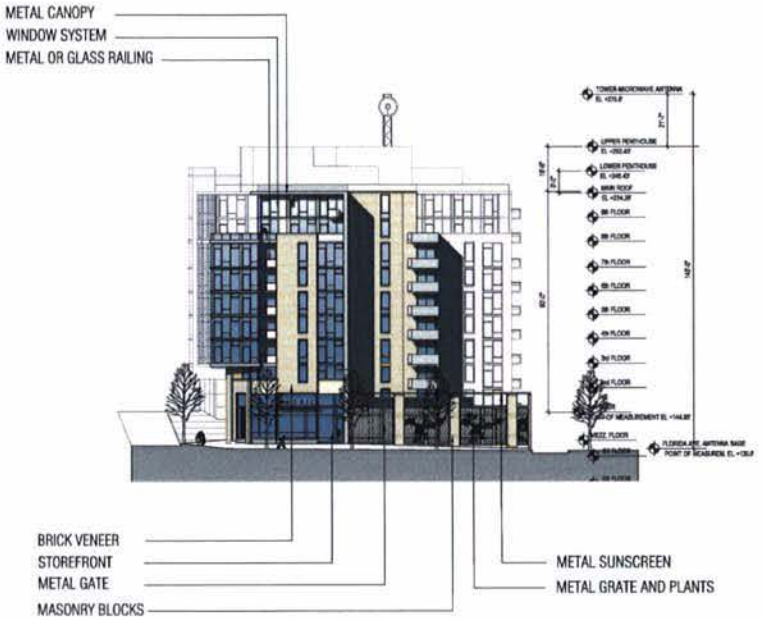

2 FLORIDA AVENUE ELEVATION

VIEW 14


N.W. WASHINGTON DC

0 25' 50' 100'


LEVEL 2 Development

SK&I

A08

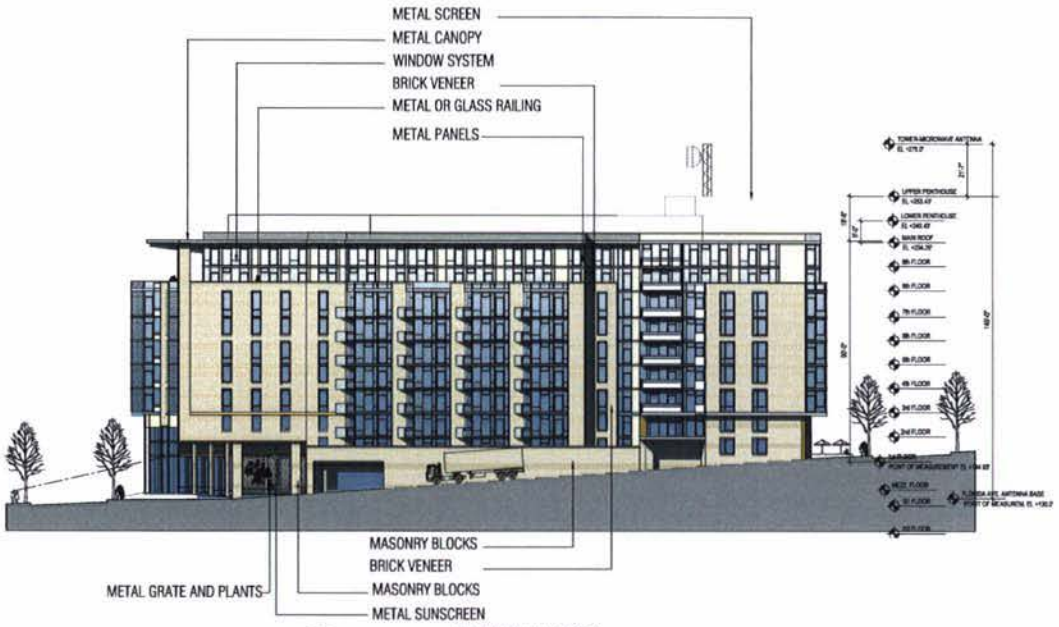

1 ALLEY ELEVATION

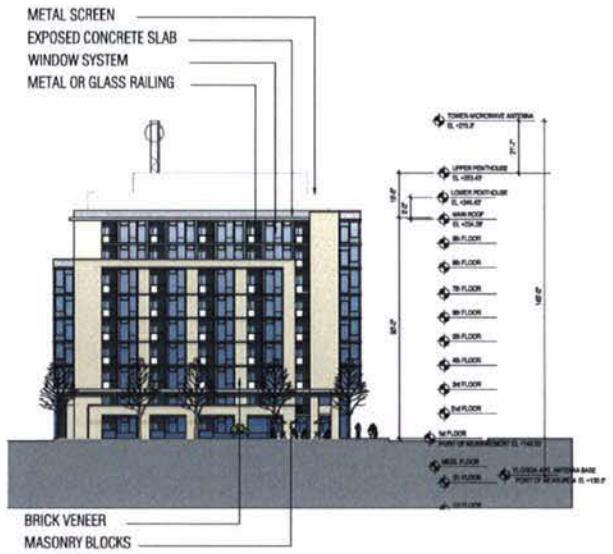

2 BELMONT STREET ELEVATION

VIEW 14

N.W. WASHINGTON DC


0 25' 50' 100'

LEVEL 2 Development

SK&I

Scale: GRAPHIC
Date: 2005-12-05

A09

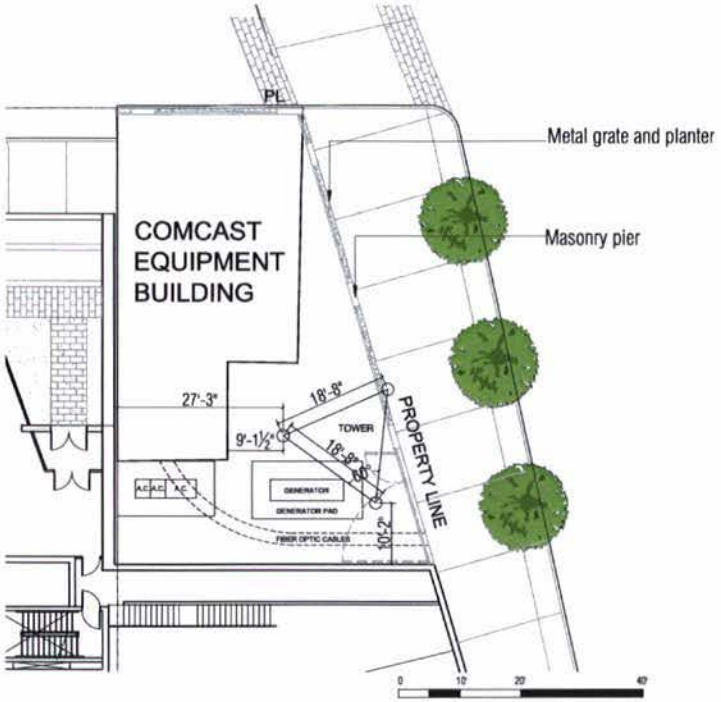

1 EXISTING TOWER LOCATION

GRAPHIC SCALE




COMCAST SITE - FLORIDA AVE. & 14TH ST.




COMCAST SITE - FLORIDA AVE. & 14TH ST.


2 EXISTING TOWER - STREET VIEW

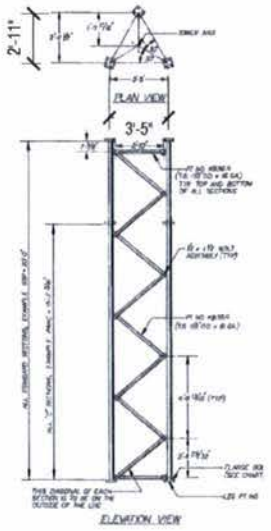

(1) 20' TOWER - SECTION VIEW

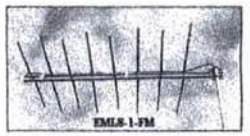

(2) VHF ANTENNA

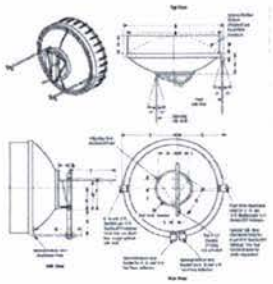

(1) MICROWAVE ANTENNA
8' diameter



(2) UHF-TV ANTENNA

3 NEW EQUIPMENT

ANTENNAE LOCATION

VIEW 14

N.W. WASHINGTON DC

LEVEL 2 Development

SK&I

A12