


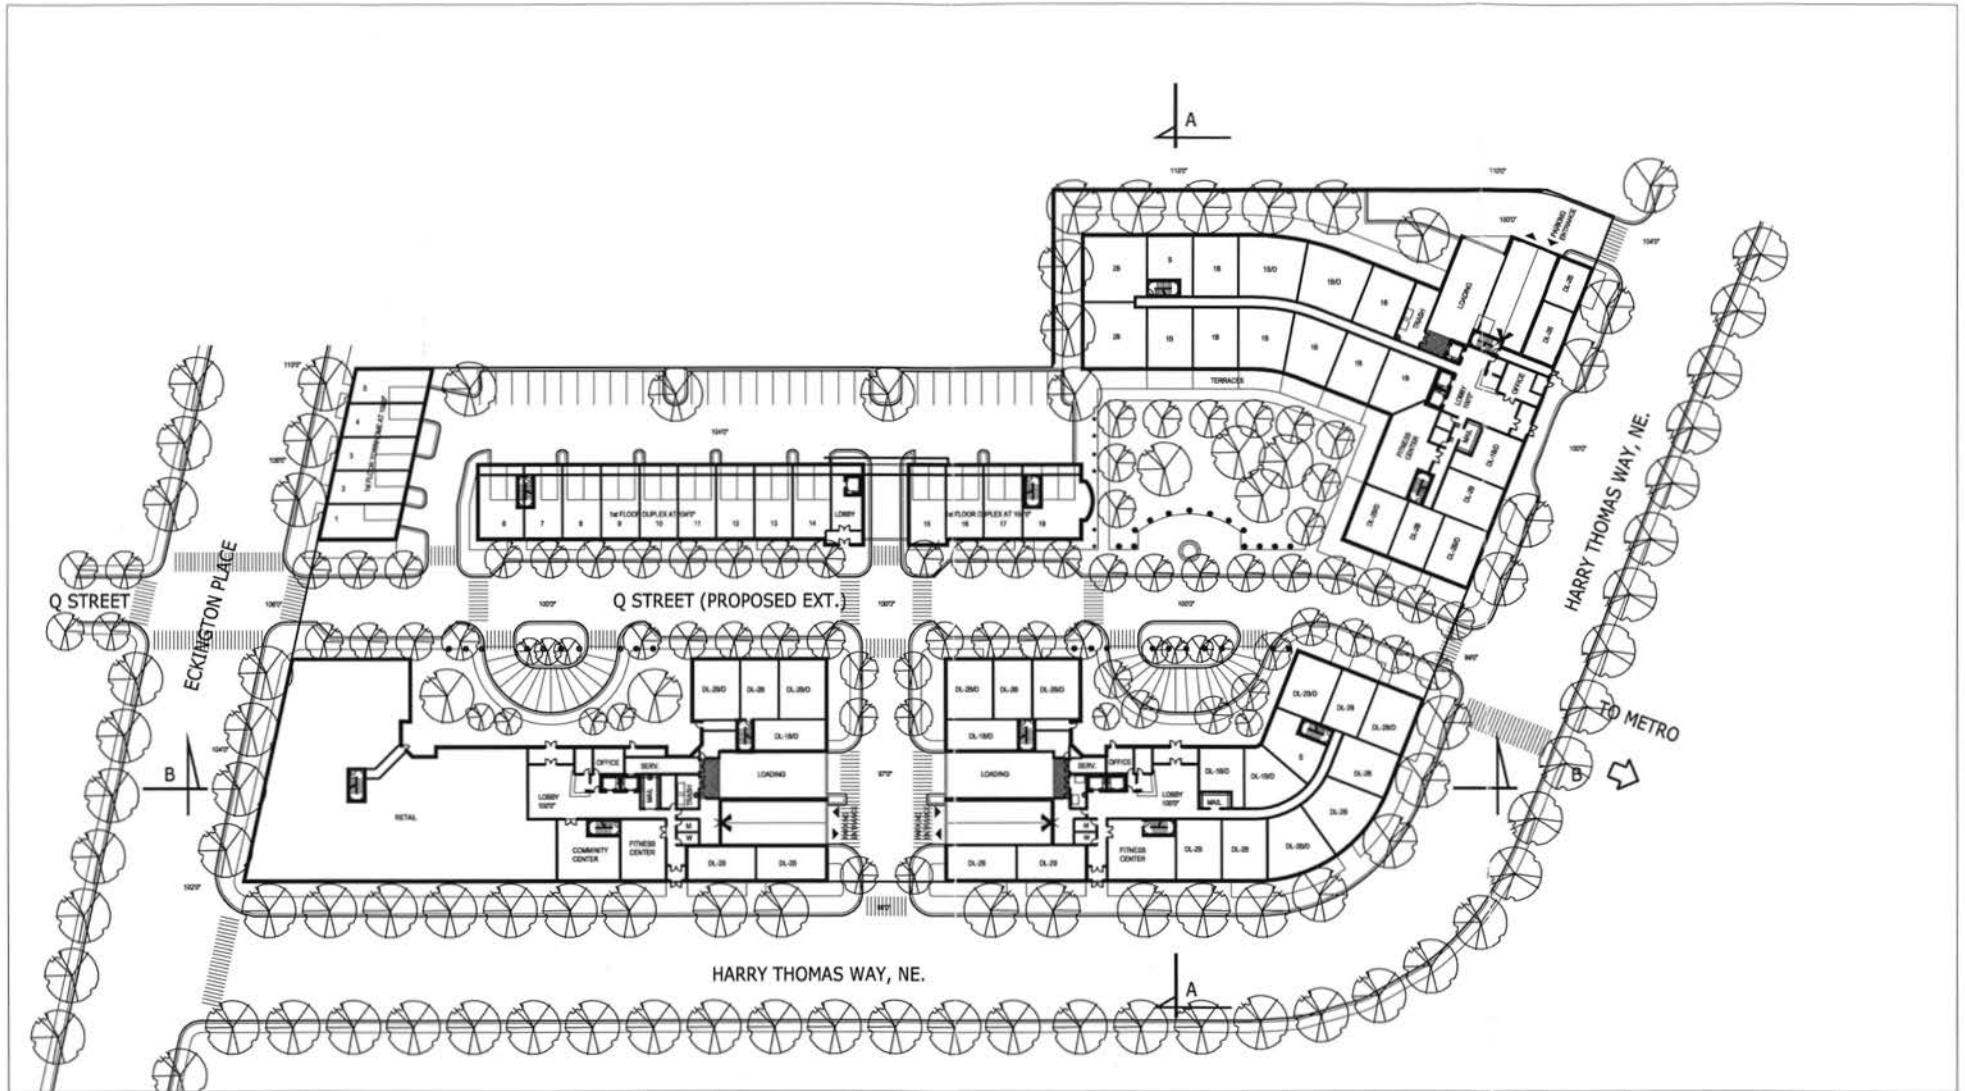

WDG Architecture, PLLC
1095 Connecticut Avenue NW
Suite 300
Washington DC 20036
tel 202 857 8300
fax 202 463 2198
e-mail wdg@wdgarch.com


FAIRFIELD
RESIDENTIAL LLC

CAPITAL COMMERCE CENTER

WASHINGTON, DC

1ST FLOOR

ZONING COMMISSION
District of Columbia
CASE NO.05-23
EXHIBIT NO.19A

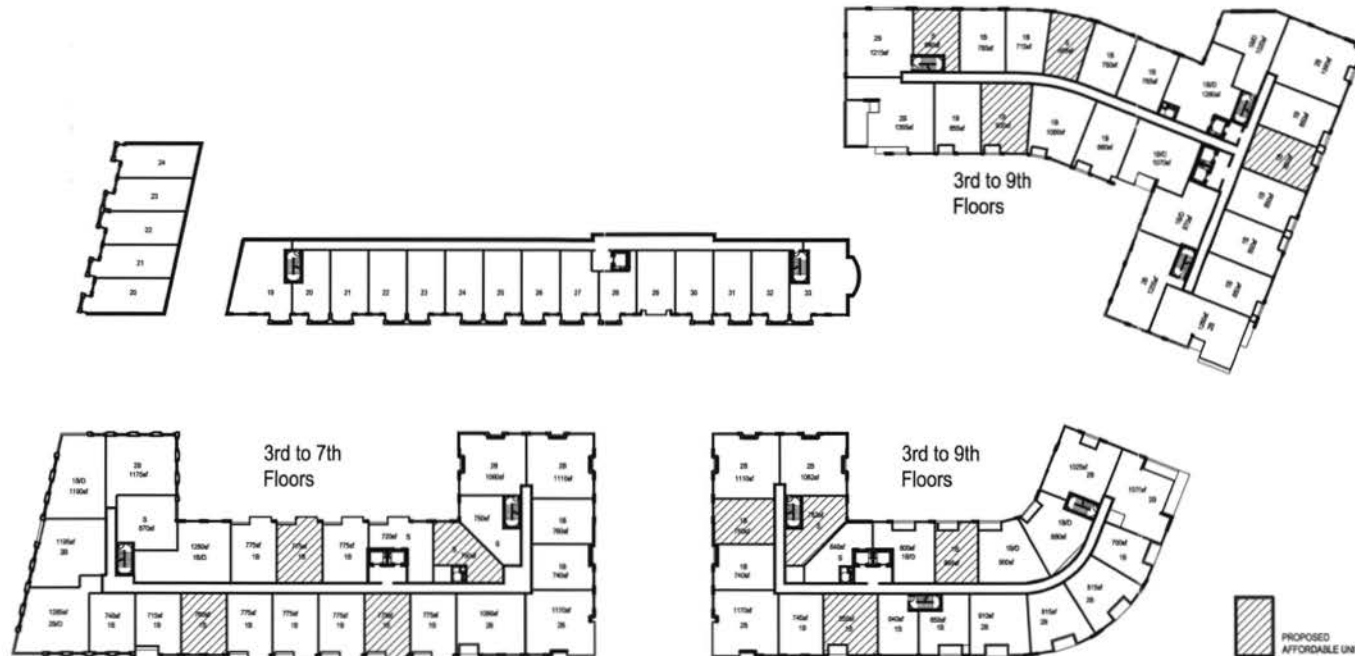

PROPOSED AFFORDABLE UNIT LOCATION PLAN



WDG Architecture, PLLC
1025 Connecticut Avenue NW
Suite 300
Washington DC 20036
tel 202 857 8300
fax 202 463 2198
e-mail wdg@wdgarch.com

FAIRFIELD
RESIDENTIAL LLC

CAPITAL COMMERCE CENTER

WASHINGTON, DC



0
Scale: 1/32" = 1'-0"

3RD to 9TH FLs

Jun. 21 2006



WDG Architecture, PLLC
1025 Connecticut Avenue NW
Suite 300
Washington DC 20036
tel 202 857 8300
fax 202 463 2198
e-mail wdg@wdgarch.com

FAIRFIELD
RESIDENTIAL LLC

CAPITAL COMMERCE CENTER


WASHINGTON, DC



0
Scale: 1/32" = 1'-0"

Penthouse

Jun. 21 2006

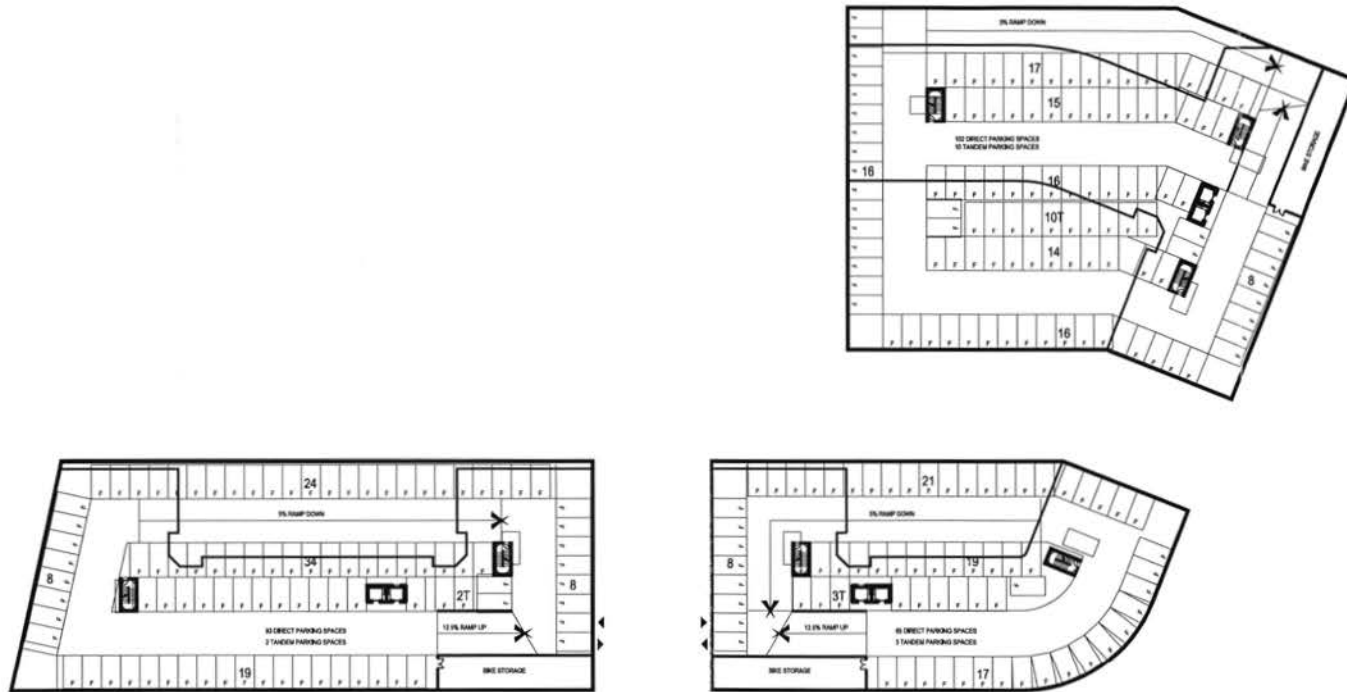

WDG Architecture, PLLC
1025 Connecticut Avenue NW
Suite 300
Washington DC 20036
tel 202 857 8300
fax 202 463 2198
e-mail wdg@wdgerch.com

FAIRFIELD
RESIDENTIAL LLC

CAPITAL COMMERCE CENTER


WASHINGTON, DC



Scale: 1/30" = 1'-0"

B1 LEVEL

Jun. 21 2008

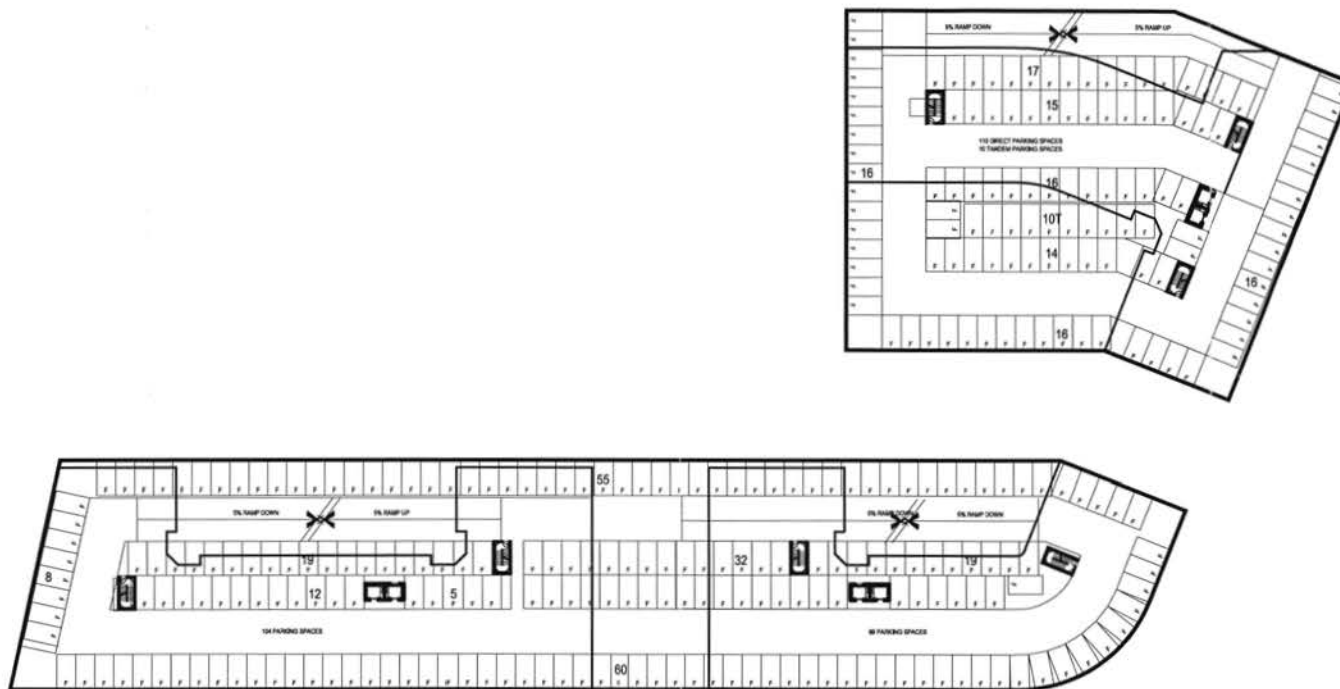

WDG Architecture, PLLC
1025 Connecticut Avenue NW
Suite 300
Washington DC 20036
tel 202 857 8300
fax 202 463 2198
e-mail wdg@wdgarch.com

FAIRFIELD RESIDENTIAL LLC

CAPITAL COMMERCE CENTER

WASHINGTON, DC



0
Scale: 1/30" = 1'-0"

B2, B3 LEVELS

Jun. 21 2006