

c

ZONING COMMISSION

CASE No.

EXHIBIT No.


06-04
Tab-5

ZONING COMMISSION

District of Columbia

CASE NO.06-04


EXHIBIT NO.5

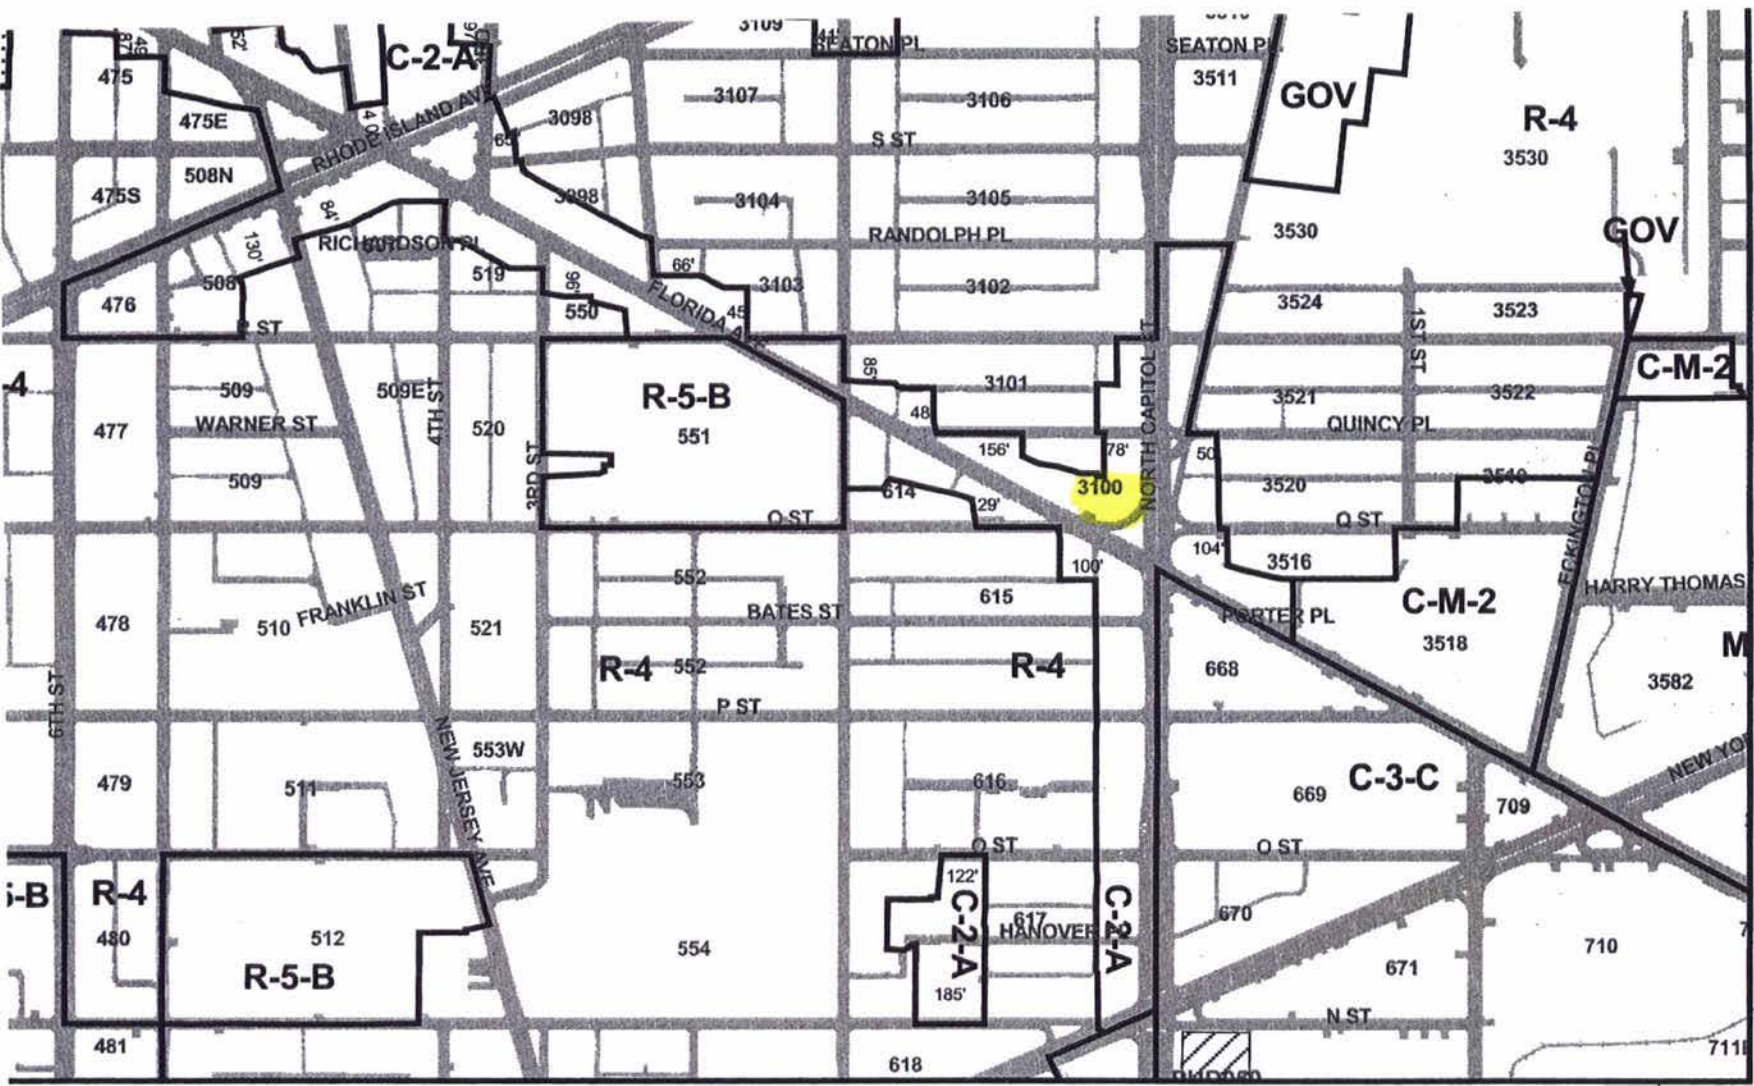

2008 FEB - 2 PM 2:46

D.C. OFFICE OF ZONING

RECEIVED

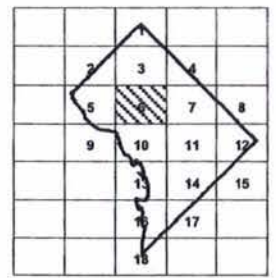

Map 6	★ ★ ★
Zoning Map of the District of Columbia	

ZONING COMMISSION
CASE NO. 06-024
EXHIBIT NO. 5


312

90

R

STREET

8

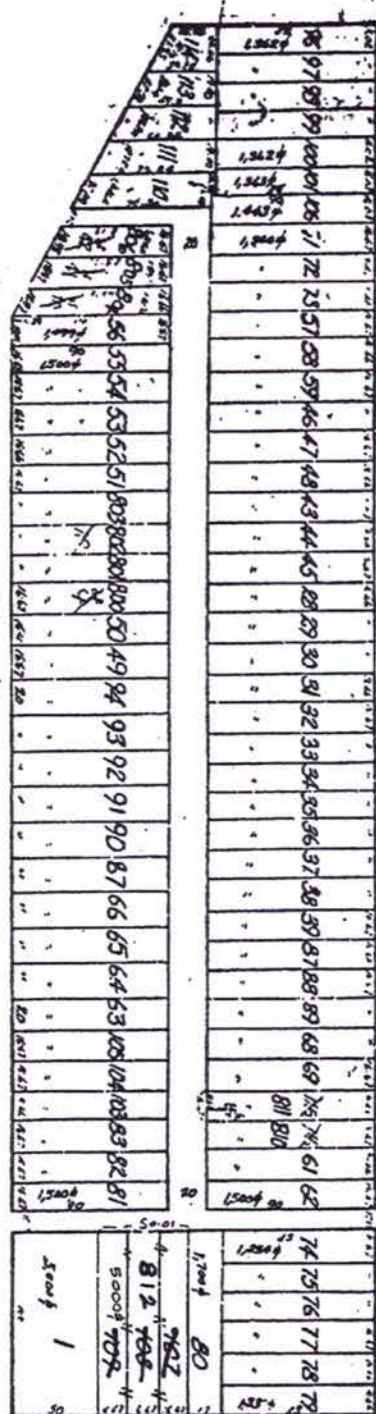


ST.

QUINCY STREET

8

ST.

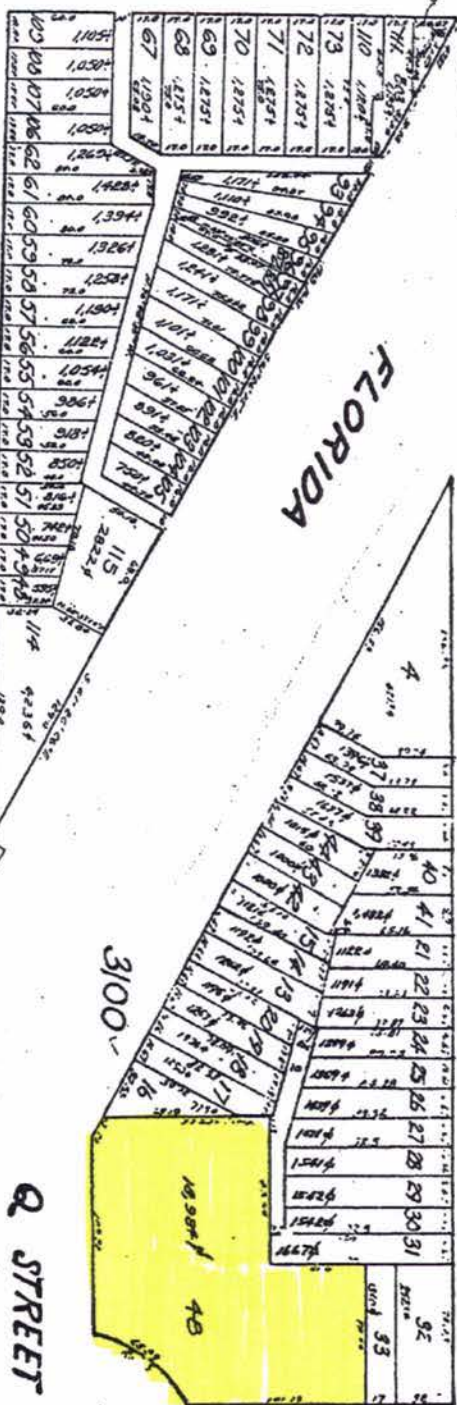

CAPITOL

Q STREET


RES. 277

STREET


Q

SQ. 615

AVENUE, NW

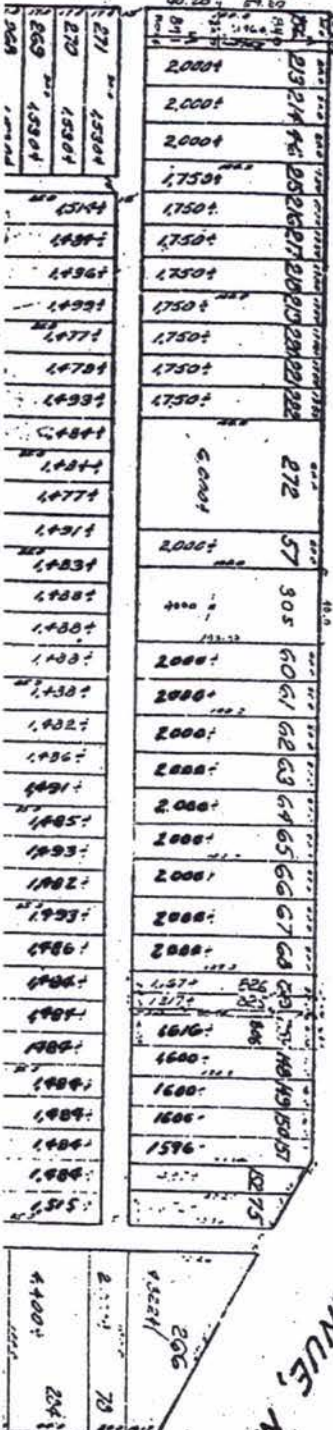

I - ST

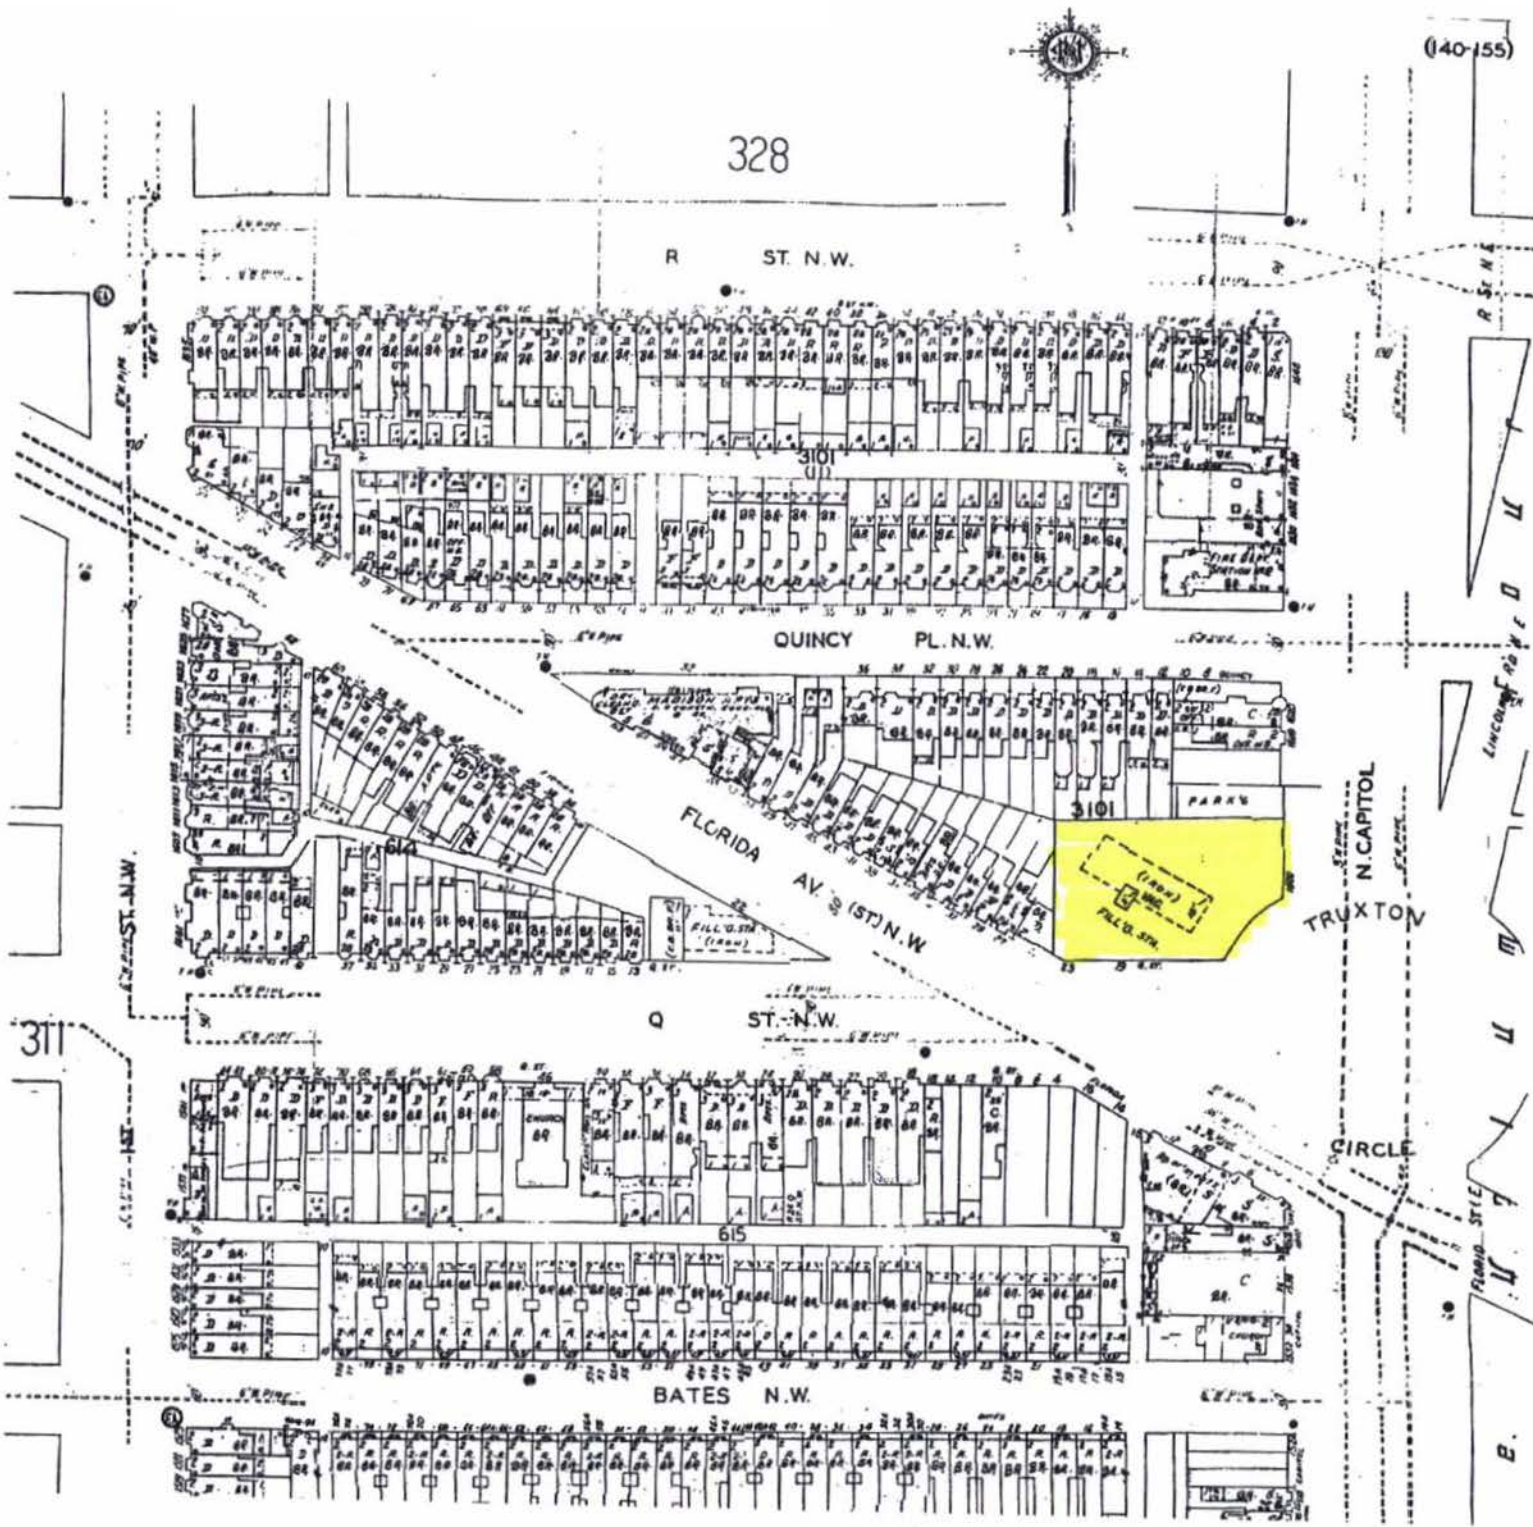

328

R ST. N.W.

QUINCY PL. N.W.

FLORIDA
AV. S. (ST.) N.W.

Q ST. N.W.

BATES N.W.

TRUXTON


CIRCLE

N. CAPITOL

B.

(140-155)

311

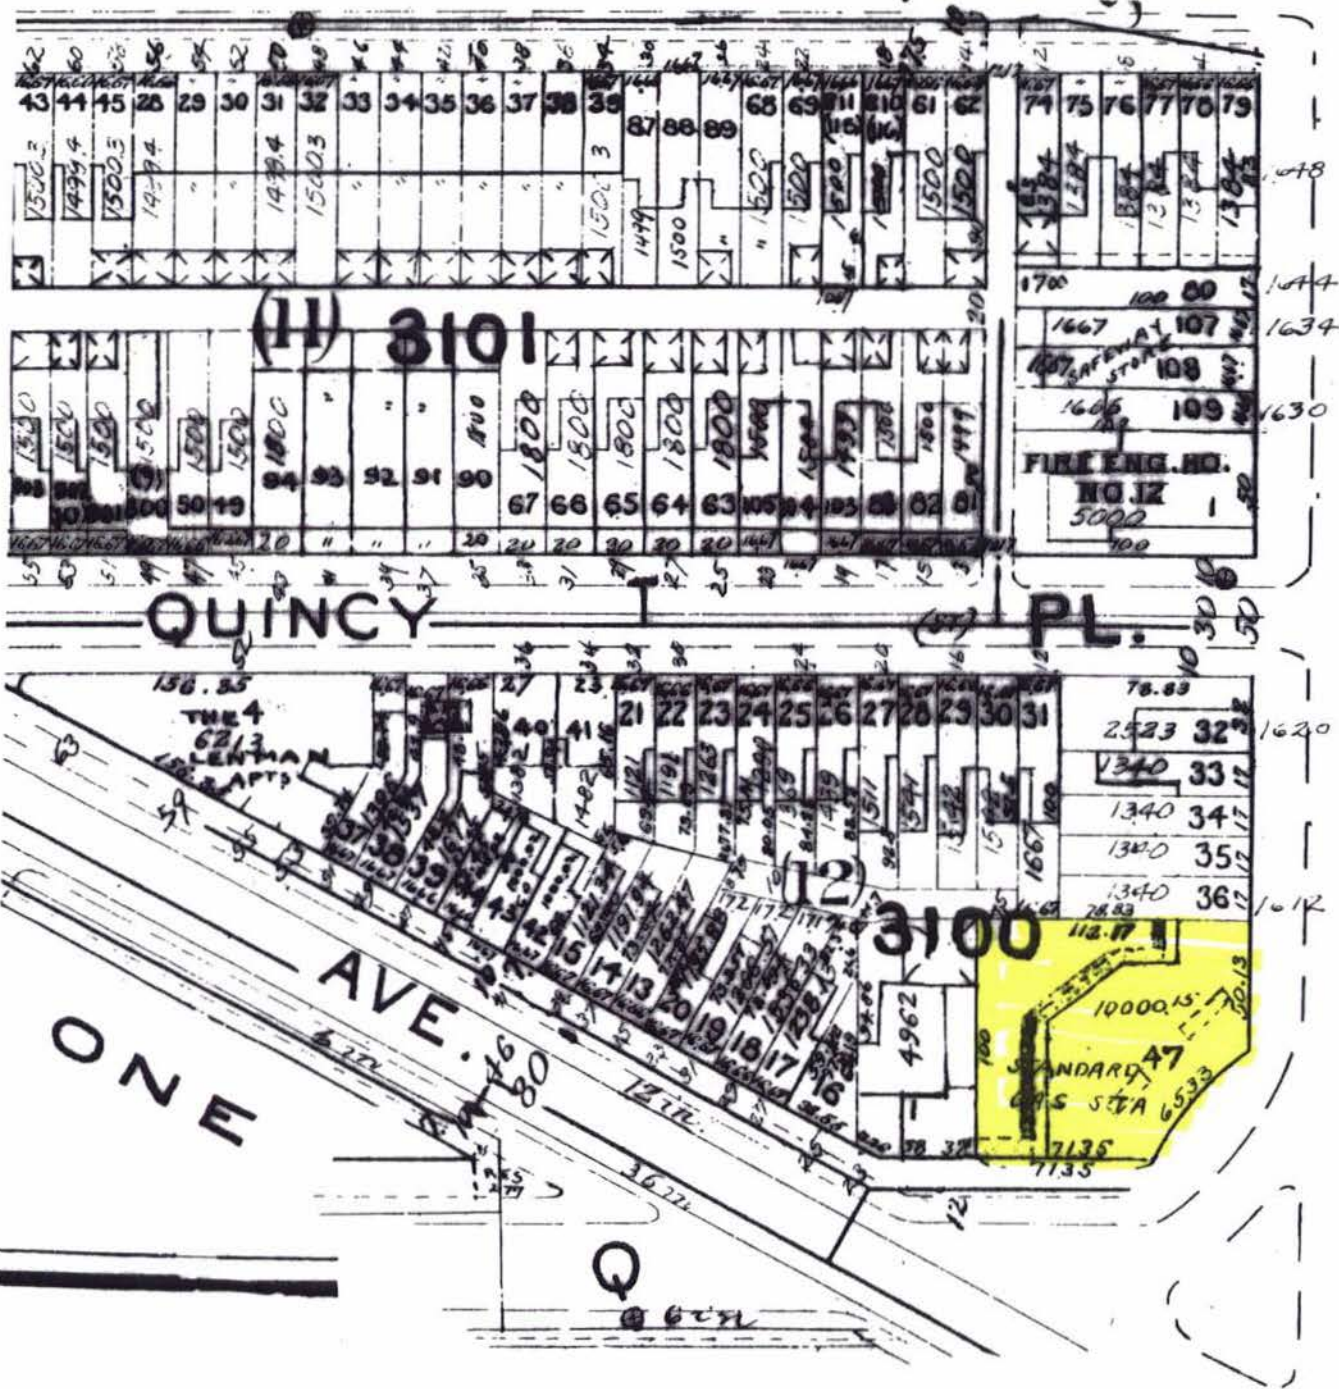

130