

2024 AUG -3 AM 10:30

6TH & L ST., N.W.
6TH STREET ELEVATION

DRAWN BY:	KAL
CHECKED BY:	CEH
SCALE	AS NOTED
DATE	8-02-06
PROJECT NO.	05.0153
TRAINING NO.	

EXHIBIT NO. 15 ZONING

A2.00



1 5TH STREET ELEVATION
SCALE: 1"=40' = 3/32"

EXHIBIT NO. 15 ZONING



G.T.M.
7735 OLD GEORGETOWN ROAD
SUITE 700
BETHESDA, MD 20814
(301)333-3000
(301)333-3001 FAX

A. MORTON THOMAS
AND ASSOCIATES, INC.
CONSULTING ENGINEERS
ARCHITECTS
INTERIORS
LANDSCAPE ARCHITECTS
PLANNING
10000 WOODBURN AVENUE
SUITE 200
BETHESDA, MD 20814
(301) 333-3000
FAX (301) 333-3001
WWW.AMT-ARCHITECTS.COM

Holland+Knight
LLP

Douglas
Development
CONSTRUCTION

6TH & L ST., N.W.
L STREET ELEVATION


REVISIONS:

DESIGN BY: KAL
CHECKED BY: CEH
SCALE: AS NOTED
DATE: 8-02-06
PROJECT NO: 05.0153
DRAWING NO:

A2.01



1 6TH STREET ELEVATION
SCALE: 1/4" = 3'-0"

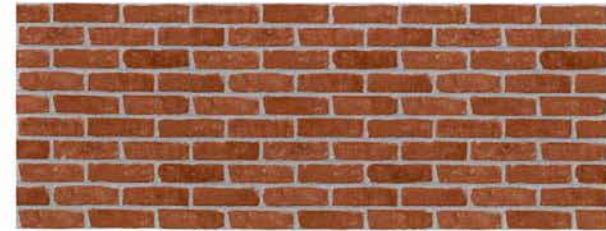

BRICK COLOR 'A'



BRICK COLOR 'B'



CAST STONE



PAINT
COLOR 'A'



PAINT
COLOR 'B'




PAINT
COLOR 'C'




ALUMINUM
FINISH



1 L STREET ELEVATION
SCALE: 1/4" = 3'-0"

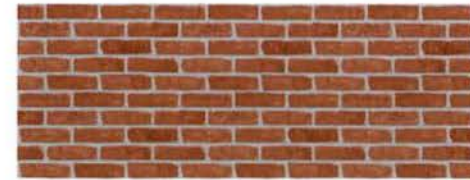

BRICK COLOR 'A'

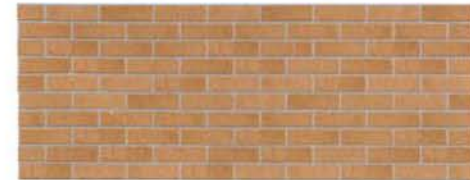

BRICK COLOR 'B'



BRICK COLOR 'C'



CAST STONE



PAINT
COLOR 'A'



PAINT
COLOR 'C'



ALUMINUM
FINISH

GTM
775 OLD GEORGETOWN ROAD
SUITE 700
BETHESDA, MD 20814
(301) 333-3000
(301) 333-3001 FAX

AMT
A. MORTON THOMAS
AND ASSOCIATES, INC.
CORPORATE DESIGN GROUP
4000 FARMERS MARKET
BETHESDA, MD 20814
(301) 333-3000
FAX: (301) 333-3001

Holland Knight
LLP

Douglas
Development
CORPORATION

6TH & L ST., N.W.
L STREET ELEVATION
MATERIALS

REVISIONS:
DATE: 8-02-06
SCALE: AS NOTED
PROJECT NO: 05.0153
DRAWING NO:

DRAWN BY: KAL
CHECKED BY: CEH
DATE: 8-02-06
PROJECT NO: 05.0153
DRAWING NO:

A2.06