


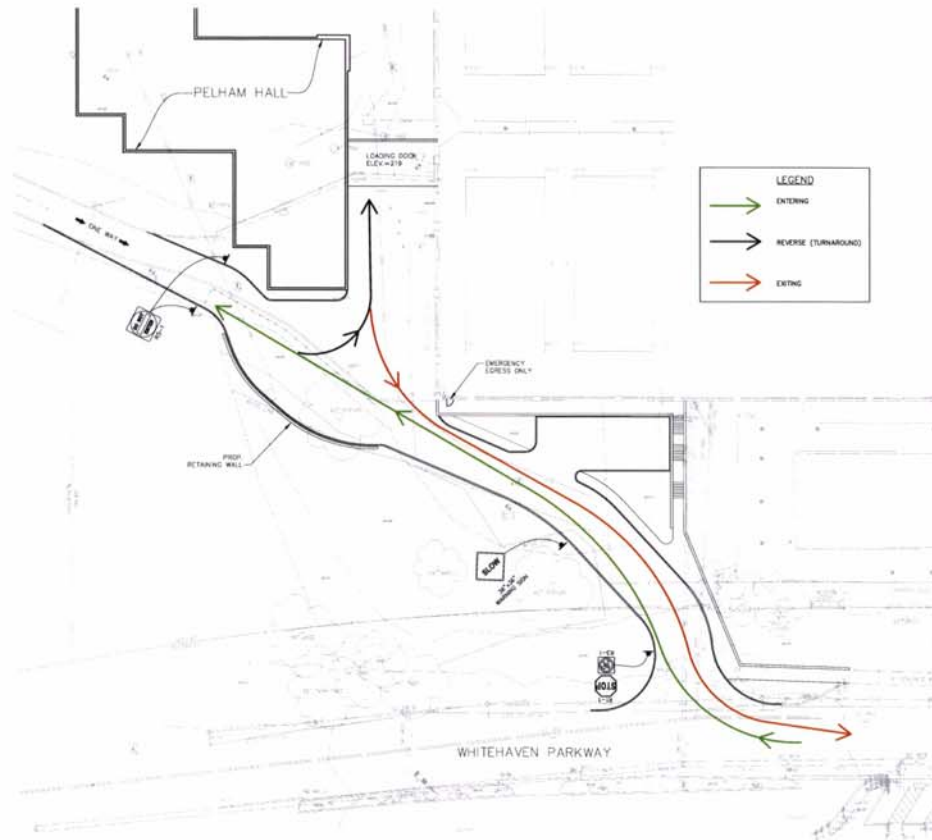

Robson Yellon Parnell
Architects & Engineers, P.C.
1000 Pennsylvania Avenue, N.W.
Washington, D.C. 20007
Telephone: (202) 471-3000
Fax: (202) 471-3000

ryep.com

EYP/

CONSULTANTS:

AMT

A. MORTON THOMAS AND ASSOCIATES, INC.
CONSULTING ENGINEERS
10 G STREET N.E., SUITE 400, WASHINGTON, DC 20002
(202) 398-4540 FAX (202) 398-5051
EMAIL: AMT@AMTENGINEERING.COM

KEY PLAN:

NO. REVISION/SUBMISSION DATE



GEORGE WASHINGTON
UNIVERSITY
MOUNT VERNON CAMPUS

Access Road
Washington, DC

DATE: 05.18.2007
SCALE: 1"=20'
EYP PROJECT NO. 2005013.02
DESIGNED BY: BCI
DRAWN BY: BCI
CHECKED BY:

TRUCK
TURNAROUND
MOVEMENT &
SIGNAGE

C7.0

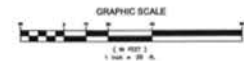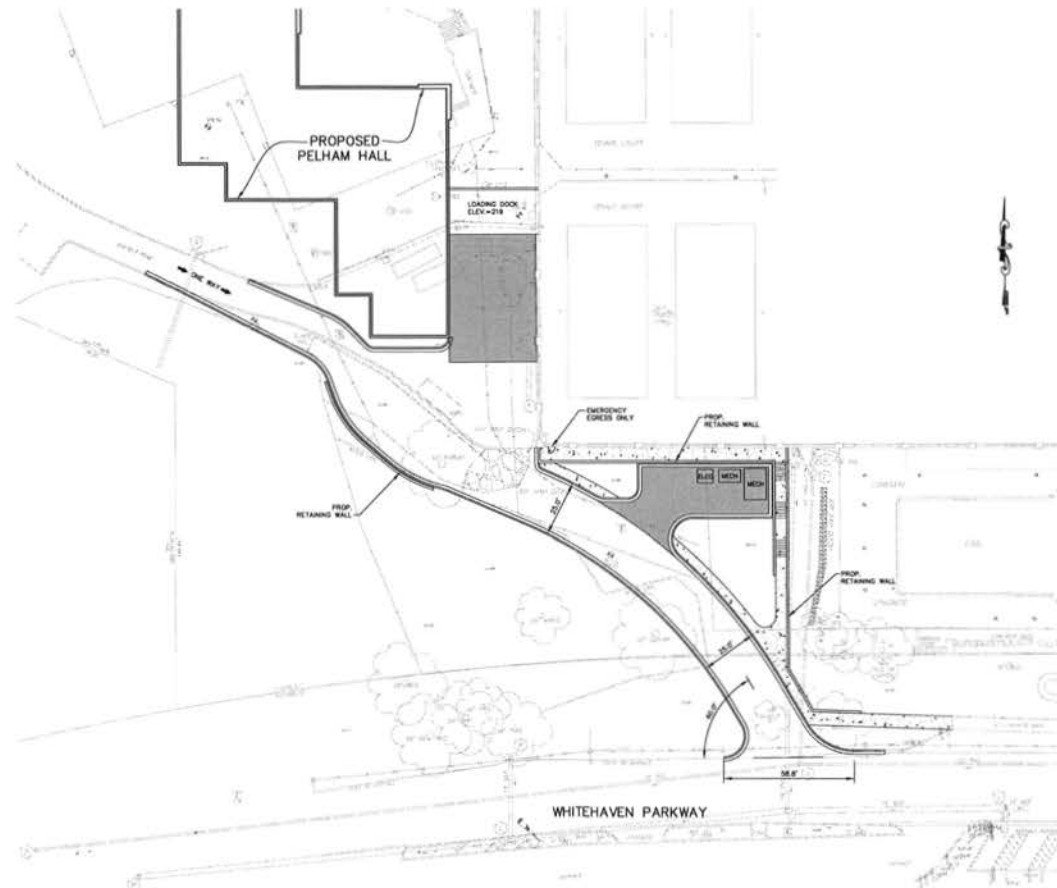

Station Traffic Project
Architectural & Engineering, P.C.
4000 Potomac Avenue, N.W.
Washington, D.C. 20007
Telephone: 202.471.3000
Fax: 202.471.3000

eyppc.mw

© 2001 Station Traffic Project, AAS

EYP/

CONSULTANTS:

AMT

A. MORTON THOMAS AND ASSOCIATES, INC.
CONSULTING ENGINEERS
1610 STREET N.E., SUITE 400, WASHINGTON, DC 20002
(202) 298-4545 FAX (202) 298-5053
EMAIL: AMT@AMTENGINEERING.COM

KEY PLAN:

NO.	REVISION/SUBMISSION	DATE

GEORGE WASHINGTON
UNIVERSITY
MOUNT VERNON CAMPUS

Access Road
Washington, DC

DATE: 05.18.2007
SCALE: 1"=20'
EYP PROJECT NO.: 20050615.02
DESIGNED BY: BCJ
DRAWN BY: BCJ
CHECKED BY:

ALTERNATE ROAD
ALIGNMENT PLAN



C2.2