



Robert Yaffee Principal
Architectural & Engineering P.C.
1000 Potomac Avenue, NW
Washington, D.C. 20007
Telephone: 202.471.3000
Fax: 202.471.3000
www.yaffee.com

EYP/

CONSULTANTS:

STEPHENSON & GOOD
Landscape Architecture
914 Prince Street, Alexandria, Virginia 22314
703.544.2000

KEY PLAN:

PRELIMINARY SUBMISSION

07.18.07

**GEORGE WASHINGTON
UNIVERSITY**


Mount Vernon Campus
Landscape Improvements
Washington, DC

DATE: 07.18.2007
SCALE: 1" = 20'

DESIGNED BY: KS
DRAWN BY: DC
CHECKED BY: RWG


LANDSCAPE PLAN

L101

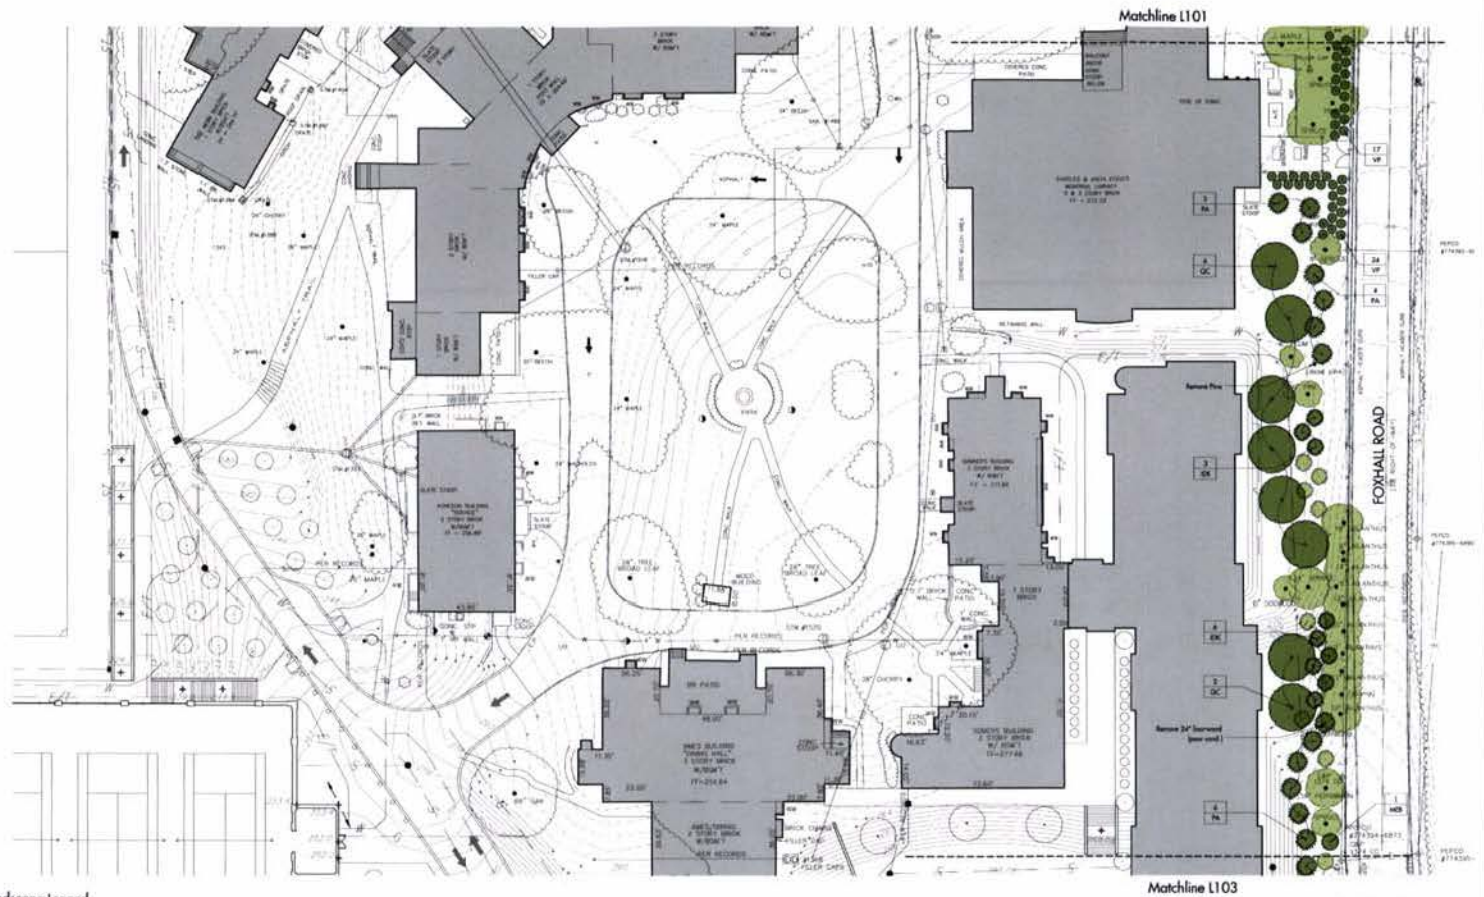

Landscape Legend

- | | | | |
|--|--------------------------|--|-------------------------|
| | Existing Tree | | Proposed Shade Tree |
| | Existing Ornamental Tree | | Proposed Evergreen Tree |
| | Existing Evergreen Tree | | Proposed Shrub |
| | Existing Shrub | | |

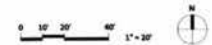

CONSULTANTS:

EYP/

Estadon Yaffe Prescott
Architects & Engineers, P.C.
1800 Potomac Center Drive, NW
Washington, D.C. 20007
Telephone: 202.471.3000
Fax: 202.471.3000

eyp.com

STEPHENSON & GOOD
Landscape Architecture
916 Prince Street, Alexandria, Virginia 22314
703.544.2000

KEY PLAN:

PRELIMINARY SUBMISSION

07.18.07


**GEORGE WASHINGTON
UNIVERSITY**

Mount Vernon Campus
Landscape Improvements
Washington, DC

DATE: 07.18.2007
SCALE: 1" = 20'
EYP PROJECT NO.:
DESIGNED BY: RS
DRAWN BY: DC
CHECKED BY: RWG

LANDSCAPE PLAN

L102

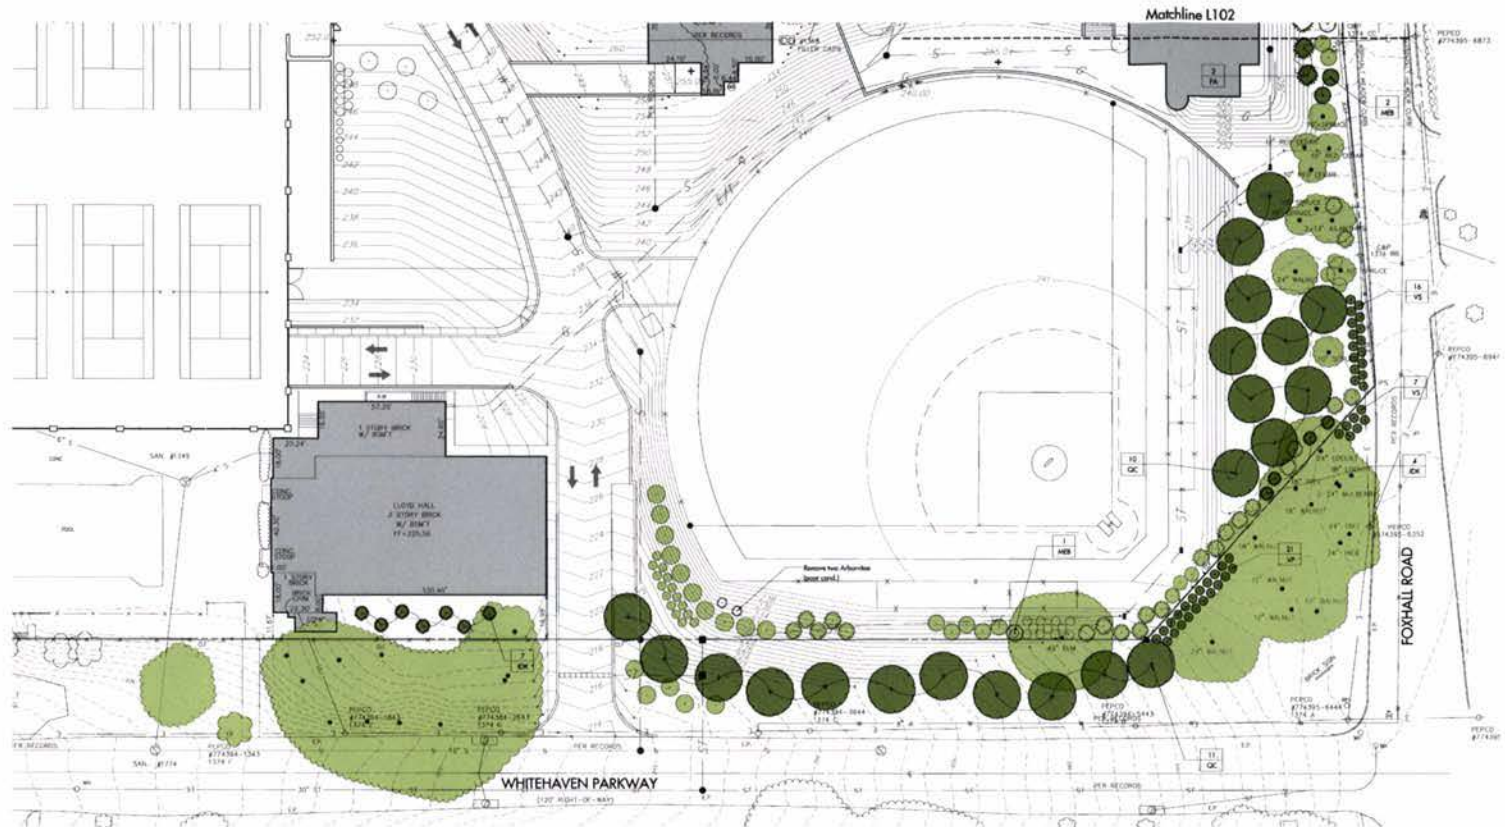

Landscape Legend

- | | | | |
|--|--------------------------|--|-------------------------|
| | Existing Tree | | Proposed Shade Tree |
| | Existing Ornamental Tree | | Proposed Evergreen Tree |
| | Existing Evergreen Tree | | Proposed Shrub |
| | Existing Shrub | | |

Note: For Plant Schedule, Refer to L101



CONSULTANTS:

STEPHENSON & GOOD
Landscape Architecture
816 Prince Street, Alexandria, Virginia 22314
703.548.2000

KEY PLAN:

PRELIMINARY SUBMISSION

07.18.07

GEORGE WASHINGTON UNIVERSITY

Mount Vernon Campus
Landscape Improvements
Washington, DC

DATE: 07.18.2007
SCALE: 1" = 30'
EVP PROJECT NO.: KS
DESIGNED BY: DC
CHECKED BY: RWG

LANDSCAPE PLAN

L103

Robson Yellin Thomas
Architects & Engineers, P.C.
1005 Potomac Street, NW
Washington, D.C. 20007
Telephone: 202.471.5800
Fax: 202.471.5800

EYP/

eypt.com

© 2004 Robson Yellin Thomas, LLC

BERKELEY TERRACE, NW

Landscape Legend

- | | | | |
|---|--------------------------|---|-------------------------|
|  | Existing Tree |  | Proposed Shade Tree |
|  | Existing Ornamental Tree |  | Proposed Evergreen Tree |
|  | Existing Evergreen Tree |  | Proposed Shrub |
|  | Existing Shrub | | |



Note: For Plant Schedule, Refer to L101



Estimate Value Project
Architectural & Engineering, P.C.
1330 Potomac Street, NW
Washington, D.C. 20007
Telephone: 202.471.3000
Fax: 202.471.3006
www.evp.com

EYP/

CONSULTANTS

STEPHENSON & GOOD
Landscape Architecture
810 Prince Street, Alexandria, Virginia 22314
703.545.2000

KEY PLAN

PRELIMINARY SUBMISSION

07.18.07

NO. REVISION/SUBMISSION

DATE

**GEORGE WASHINGTON
UNIVERSITY**

Mount Vernon Campus
Landscape Improvements
Washington, DC

DATE: 07.18.2007
SCALE: 1" = 30'
DESIGNED BY: KS
DRAWN BY: DC
CHECKED BY: RWG

LANDSCAPE PLAN

L104

DECIDUOUS TREES:



Taxodium distichum
Common Bald Cypress



Quercus coccinea
Scarlet Oak



Sophora japonica
Scholar Tree

EVERGREEN TREES:



Ilex x 'Dr. Kassab'
Dr. Kassab Holly



Magnolia grandiflora 'Edith Bogue'
Edith Bogue Southern Magnolia



Picea abies
Norway Spruce

SHRUBS:



Photinia x fraseri
Fraser Photinia



Viburnum plicatum tomentosum 'Shasta'
Shasta Doublefile Viburnum



Viburnum x 'Pragense'
Prague Viburnum

CONSULTANTS:

STEPHENSON & GOOD
Landscape Architects
808 Bond Street, Northwest, Virginia 22104
703.464.2700

KEY PLAN:

PRELIMINARY SUBMISSION

07.18.07

NO. REVISION/SUBMISSION

DATE

GEORGE WASHINGTON
UNIVERSITY

Mount Vernon Campus
Landscape Improvements
Washington, DC

DATE: 07.18.2007
SCALE: n/a
EVP PROJECT NO.:
DESIGNED BY: KS
DRAWN BY: DC
CHECKED BY: EWG
PLANT MATERIAL
PHOTOGRAPHS



L105