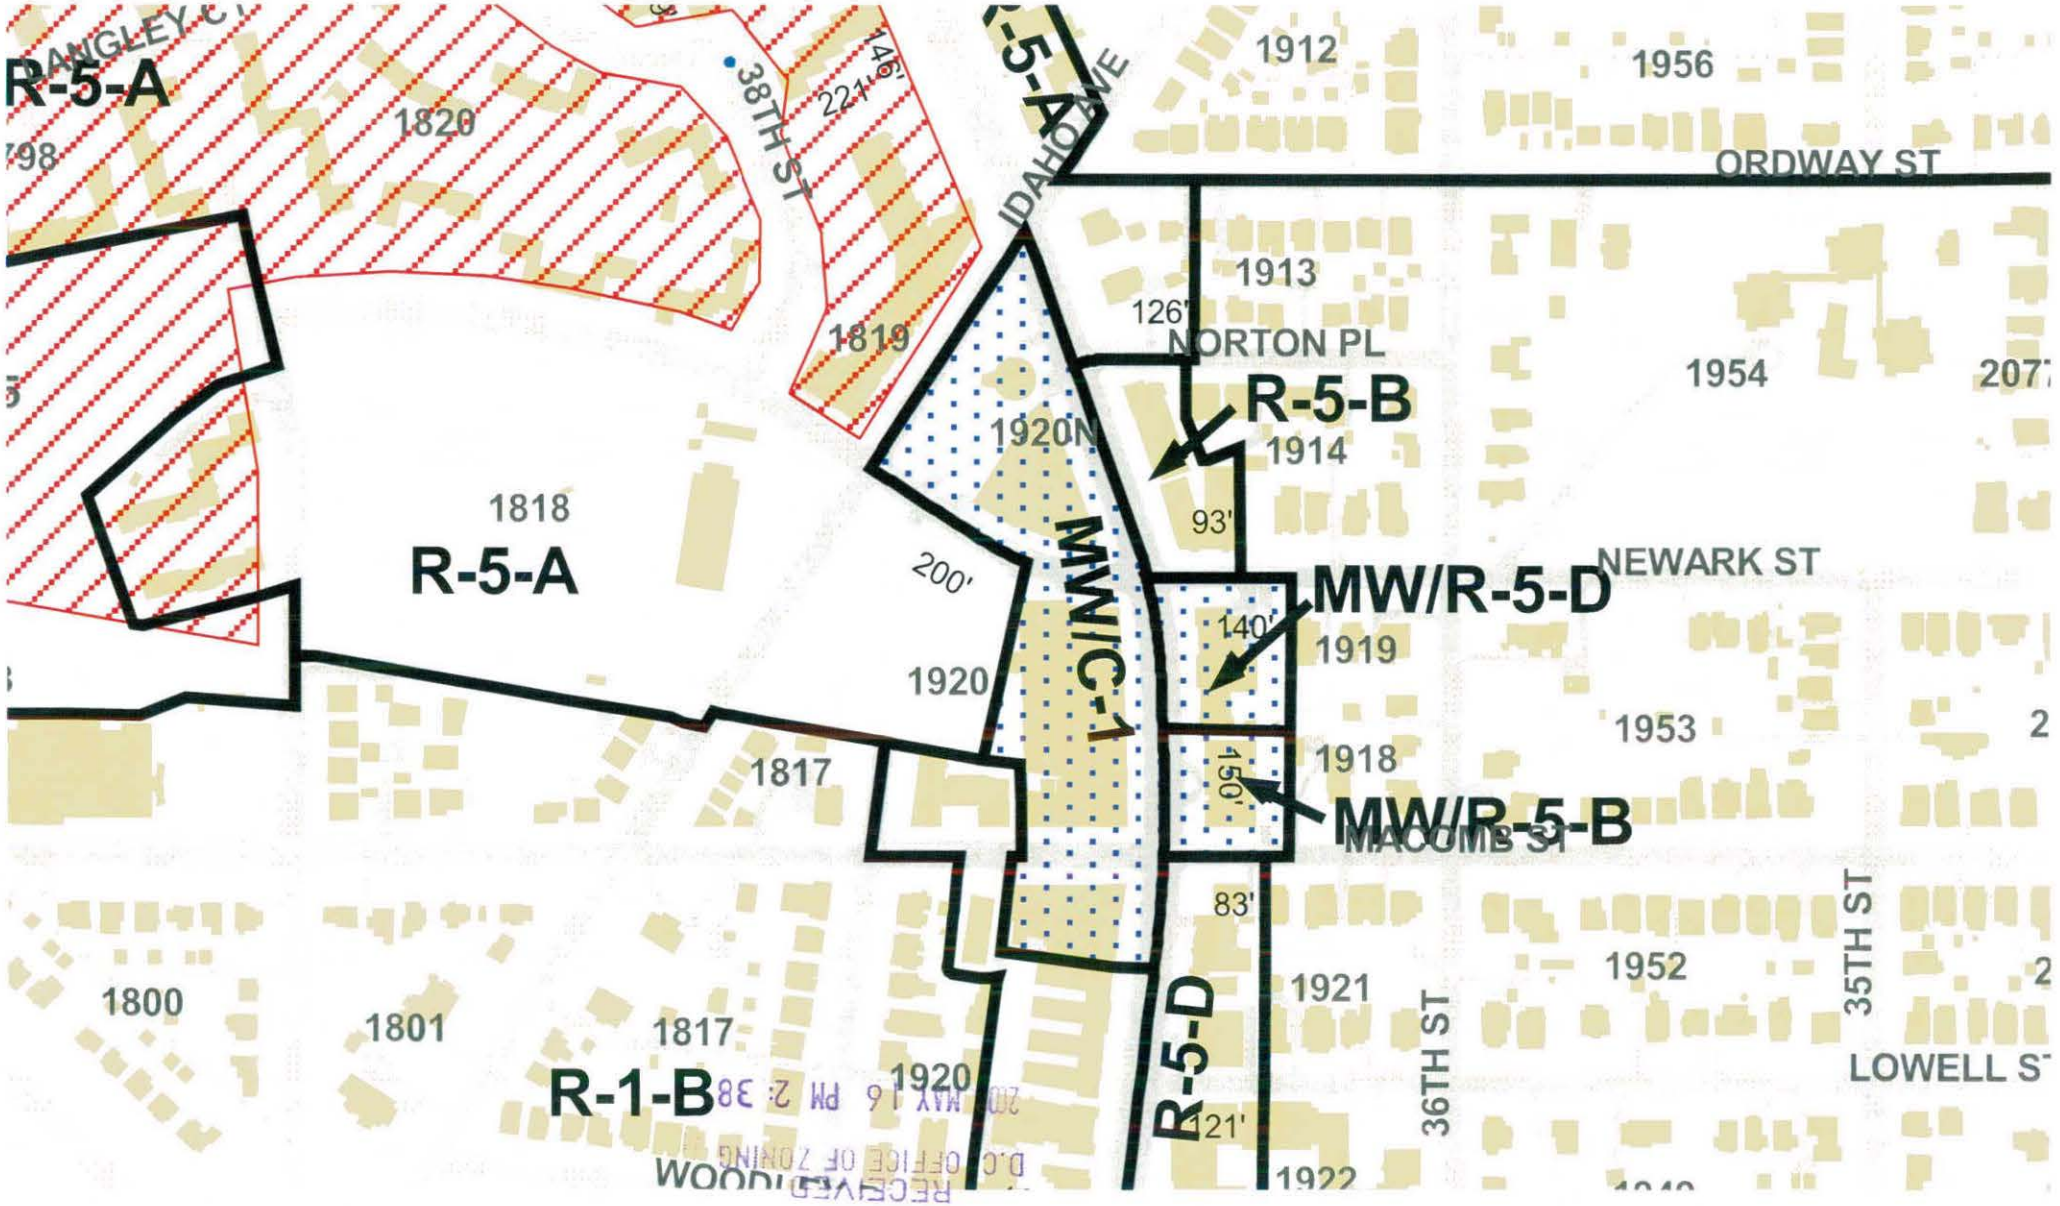

ZONING COMMISSION
District of Columbia
CASE NO.08-15
EXHIBIT NO.3B

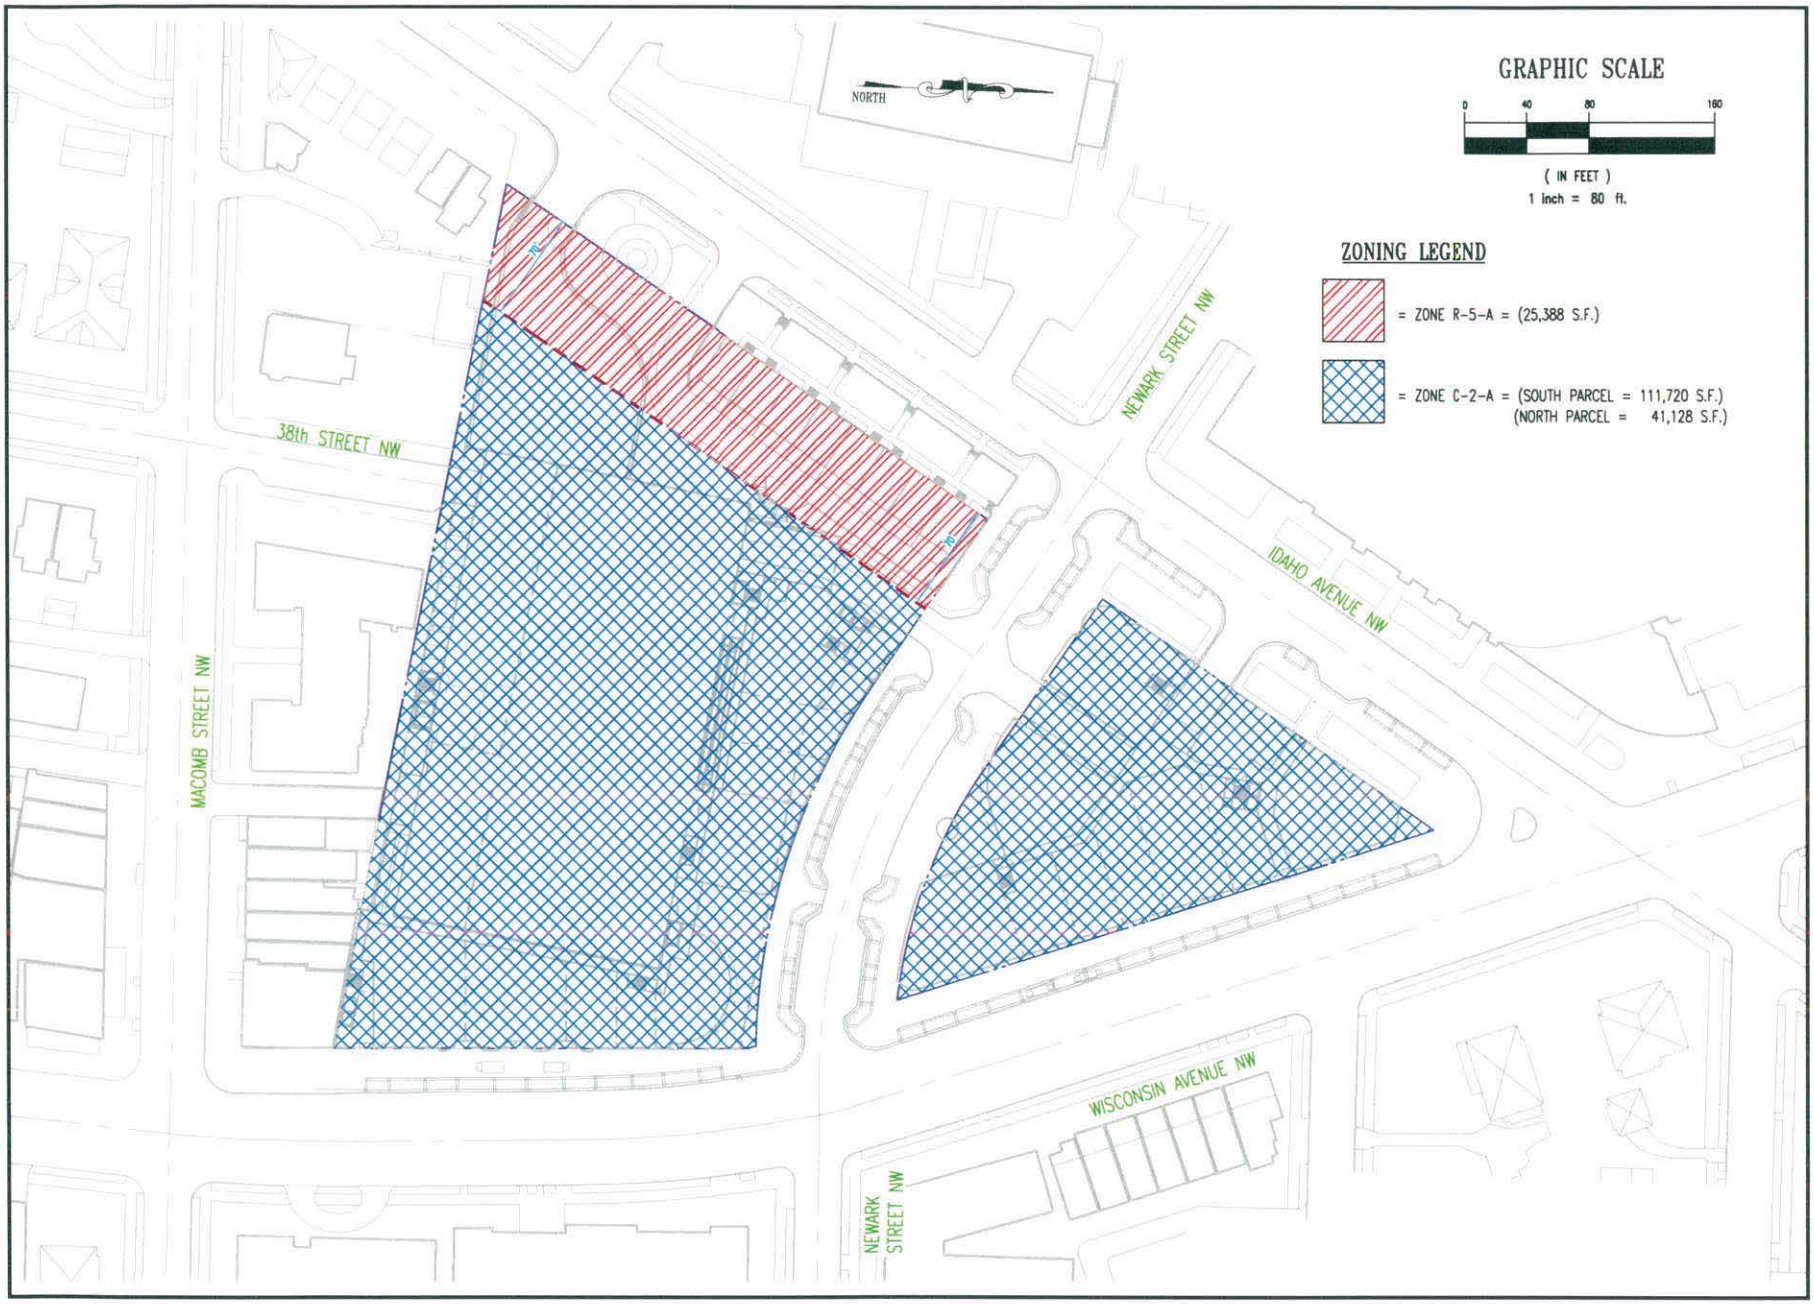

Wisconsin Avenue Giant
Giant Food
3336 Wisconsin Avenue, NW
Washington, DC 20016
Phone: 244-5922

Applicant / Owner:
Giant of Maryland LLC
1385 Hancock Street
Quincy, MA 02169

Master Planner:
Street-Works, LLC
30 Glenn Street
White Plains, NY 10603
914-949-6505

Architect of Record:
kennethpark architects
360 Lexington Avenue, 7th Floor
New York, NY 10017
212-599-0044

Civil Engineer:
Bohler Engineering
22630 Davis Drive, Suite 200
Sterling, VA 20164
703-709-9500

Traffic Engineer:
Wells & Associates
1420 Spring Hill Road, Suite 600
McLean, VA 22102
703-917-6620

△	DATE	REVISION

SHEET TITLE:
ZONING EXHIBIT

PROJECT NO.	S072008
SCALE:	1" = 80'
DATE:	04/16/08
DRAWN BY:	BAS II
REVIEWED BY:	R.J.B.
SHEET NO.	

1 OF 1