

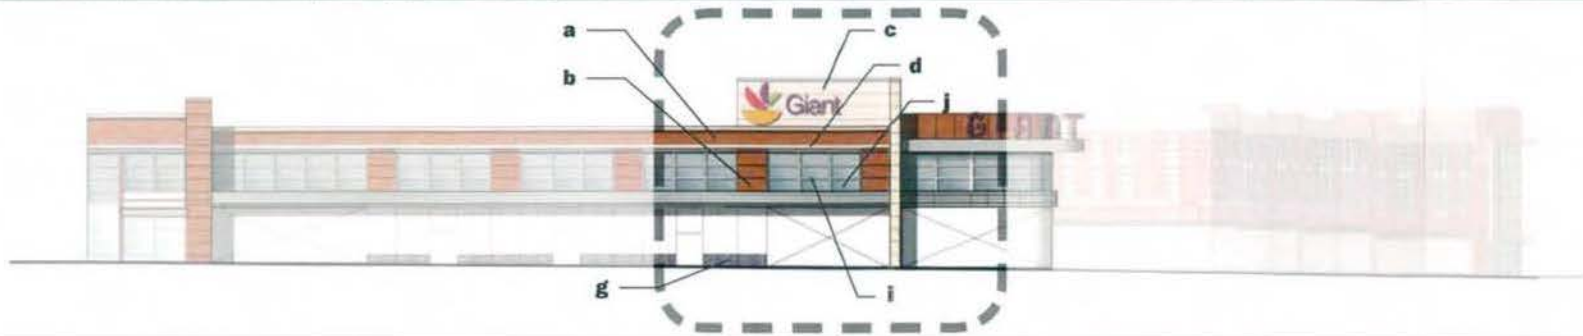


South Parcel | Wisconsin Avenue | Office/Retail Building

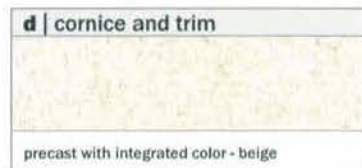

FAÇADE

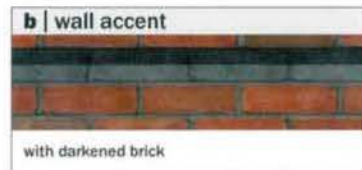

WINDOWS/DOORS/ROOF



IMAGES



Project:



Wisconsin Avenue Giant
Giant Food
3336 Wisconsin Avenue, NW
Washington, DC 20016
Phone: 202-244-5922

Applicant / Owner:
Giant of Maryland LLC
1383 Bancroft Street
Quincy, MA 02169

Master Planner:
Street-Works, LLC
30 Glen Street
White Plains, NY 10603
914-940-6005

Architect of Record:
kennethpark architects
940 Lexington Avenue, 7th Floor
New York, NY 10017
212-699-0014

Civil Engineer:
Bohler Engineering
22050 Davis Drive, Suite 200
Sterling, VA 20154
703-769-9500

Traffic Engineer:
Wells & Associates
1420 Spring Hill Road, Suite 600
McLean, VA 22102
703-917-6620

013009: Additional Info.
DATE: REVISED:

SHEET TITLE:

MATERIAL BD.

PROJECT NO: 08-3801

SCALE: NTS

DATE: JAN 30, 2009


DRAWN BY:

REVIEWED BY:

ZONING COMMISSION
District of Columbia
CASE NO. 09-15
EXHIBIT NO. 46C

A600

South Parcel | Newark Street | Retail/Lofts

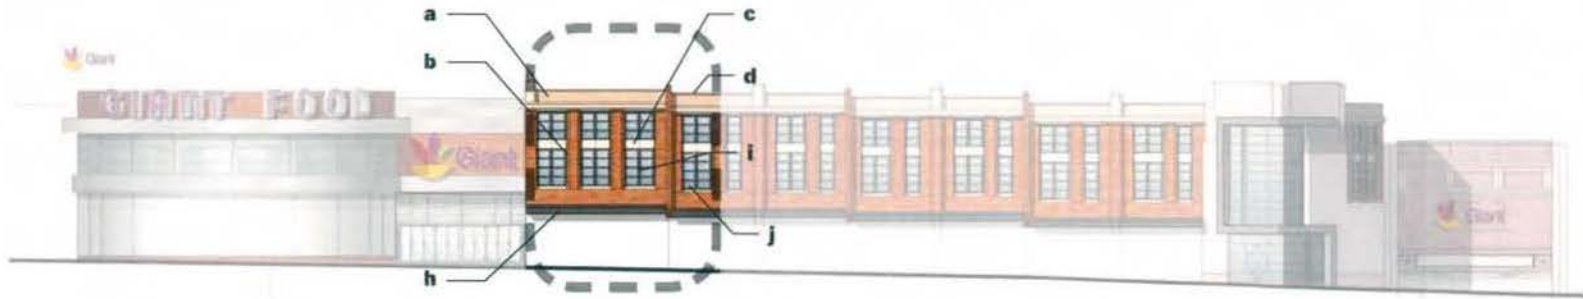

FAÇADE



WINDOWS/DOORS/ROOF



IMAGES



Project:



Wisconsin Avenue Giant
Giant Food
5336 Wisconsin Avenue, NW
Washington, DC 20016
Phone: 202-234-5622

Applicant / Owner:
Giant of Maryland LLC
1380 Hancock Street
Quincy, MA 02169

Master Planner:
StreetWorks, LLC
30 Glen Street
White Plains, NY 10603
914-949-6505

Architect of Record:
Kenneth Park architects
360 Lexington Avenue, 7th Floor
New York, NY 10017
212-599-0044

Civil Engineer:
Bohler Engineering
22630 Davis Drive, Suite 200
Sterling, VA 20164
703-708-9500

Traffic Engineer:
Wells & Associates
1420 Spring Hill Road, Suite 600
McLean, VA 22102
703-917-6620

Q13009	Additional Info.
DATE	REVISION

SHEET TITLE:


MATERIAL BD.

PROJECT NO. 06-3801
SCALE: NTS
DATE: JAN 30, 2009
DRAWN BY:
REVIEWED BY:
SHEET NO.

A601



FAÇADE

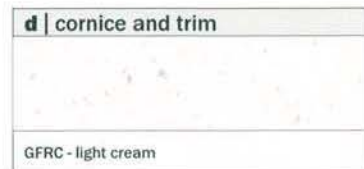

WINDOWS/DOORS/ROOF



IMAGES



Project:



Wisconsin Avenue Giant
Giant Food
3336 Wisconsin Avenue, NW
Washington, DC 20016
Phone: 202-244-5922

Applicant / Owner:
Giant of Maryland LLC
1385 Hancock Street
Quincy, MA 02169

Master Planner:
Street-Works, LLC
30 Glenn Street
White Plains, NY 10603
914-949-6205

Architect of Record:
kennethpark architects
360 Lexington Avenue, 7th Floor
New York, NY 10017
212-599-0044

Civil Engineer:
Bohler Engineering
22630 Davis Drive, Suite 200
Sterling, VA 20154
703-769-9500

Traffic Engineer:
Wells & Associates
1439 Spring Hill Road, Suite 600
McLean, VA 22102
703-917-6620

013009 Additional Info.
DATE REVISION

SHEET TITLE

MATERIAL BD.

PROJECT NO. 08-3801

SCALE NTS

DATE JAN 30, 2009

DRAWN BY

REVIEWED BY


SHEET NO.

A602


North Parcel | Newark Street | Retail/Residential



FAÇADE

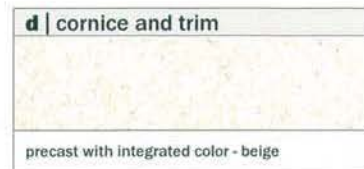

WINDOWS/DOORS/ROOF

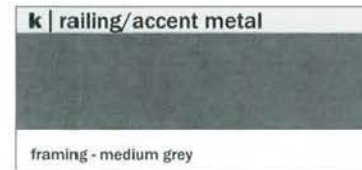

IMAGES



Project:



Wisconsin Avenue Giant
Giant Food
3336 Wisconsin Avenue, NW
Washington, DC 20016
Phone: 202-244-3922

Applicant / Owner:
Giant of Maryland LLC
1385 Hancock Street
Quincy, MA 02169

Master Planner:
Street-Works, LLC
30 Glenn Street
White Plains, NY 10603
914-949-6305

Architect of Record:
kennethpark architects
360 Lexington Avenue, 7th Floor
New York, NY 10017
212-590-0044

Civil Engineer:
Boher Engineering
22630 Davis Drive, Suite 200
Sterling, VA 20164
703-708-9500

Traffic Engineer:
Wells & Associates
1420 Spring Hill Road, Suite 600
McLean, VA 22102
703-917-6620

013009 Additional Info.
DATE REVISION


SHEET TITLE:

MATERIAL BD:


PROJECT NO. 08-3801
SCALE: NTS
DATE JAN 30, 2009
DRAWN BY:
REVIEWED BY:
SHEET NO.

A603



North Parcel Wisconsin Avenue Retail/Residential

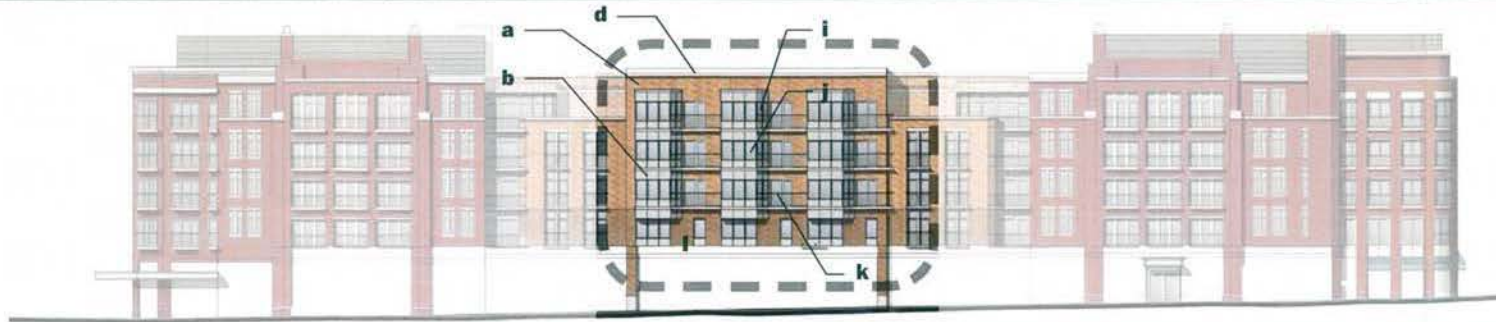

FAÇADE

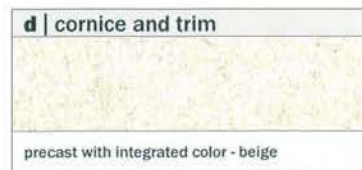

WINDOWS/DOORS/ROOF

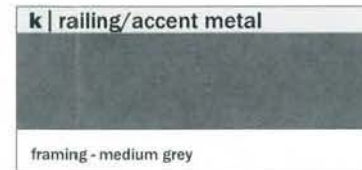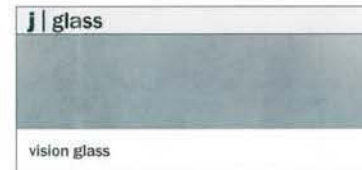

IMAGES



Project:



Wisconsin Avenue Giant
Giant Food
3356 Wisconsin Avenue, NW
Washington, DC 20016
Phone: 202-244-5922

Applicant / Owner:
Giant of Maryland LLC
1385 Hancock Street
Quincy, MA 02169

Master Planner:
Street-Works, LLC
20 Glenn Street
White Plains, NY 10603
914-949-6505

Architect of Record:
kennethpark architects
360 Lexington Avenue, 7th Floor
New York, NY 10017
212-599-0044

Civil Engineer:
Bohler Engineering
22630 Davis Drive, Suite 200
Sterling, VA 20154
703-709-0500

Traffic Engineer:
Wells & Associates
1420 Spring Hill Road, Suite 600
McLean, VA 22102
703-917-6629

DATE	REVISION

013009 Additional Info.

SHEET TITLE:

MATERIAL BD.

PROJECT NO. 08-3801

SCALE NTS

DATE JAN 30, 2009

DRAWN BY:

REVIEWED BY:




SHEET NO.

A604

North Parcel Wisconsin Avenue Retail/Residential



FAÇADE

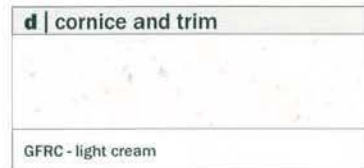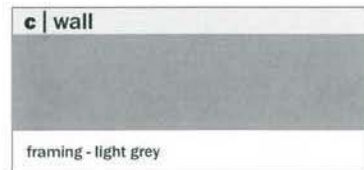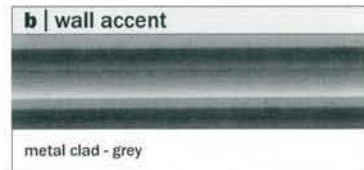

WINDOWS/DOORS/ROOF



IMAGES



Project:



Wisconsin Avenue Giant
Giant Food
3336 Wisconsin Avenue, NW
Washington, DC 20010
Phone: 202-244-5922

Applicant / Owner:
Giant of Maryland LLC
1385 Hancock Street
Quincy, MA 02169

Master Planner:
Street-Works, LLC
30 Glenn Street
White Plains, NY 10603
914-949-6505

Architect of Record:
kennethpark architects
360 Lexington Avenue, 7th Floor
New York, NY 10017
212-599-0044

Civil Engineer:
Bohler Engineering
22630 Davis Drive, Suite 200
Sterling, VA 20154
703-709-8500

Traffic Engineer:
Wells & Associates
1420 Spring Hill Road, Suite 600
McLean, VA 22102
703-617-4620

013009 Additional Info.
DATE REVISION


SHEET TITLE

MATERIAL BD.



PROJECT NO. 08-3801
SCALE NTS
DATE JAN 30, 2009
DRAWN BY:
REVIEWED BY:
SHEET NO.

A605

North Parcel | Idaho Avenue | Retail/Residential

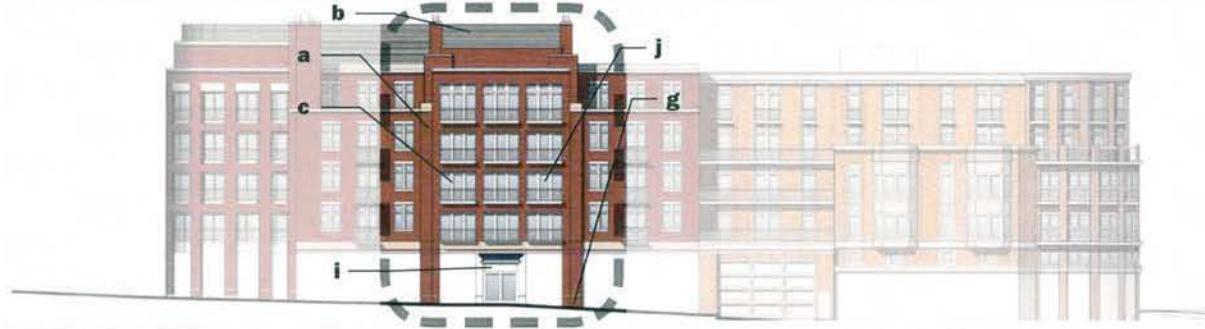

FAÇADE

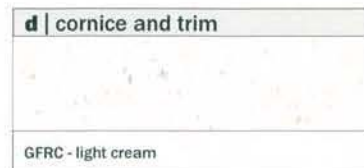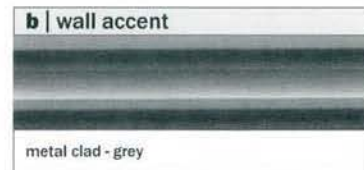

WINDOWS/DOORS/ROOF



IMAGES



Project:



Wisconsin Avenue Giant
Giant Food
3336 Wisconsin Avenue, NW
Washington, DC 20016
Phone: 202-244-5922

Applicant / Owner:
Giant of Maryland LLC
1385 Hancock Street
Quincy, MA 02169

Master Planner:
Street-Works, LLC
30 Glenn Street
White Plains, NY 10603
914-949-6505

Architect of Record:
kennethpark architects
360 Lexington Avenue, 7th Floor
New York, NY 10017
212-590-0044

Civil Engineer:
Bohler Engineering
22830 Davis Drive, Suite 200
Sterling, VA 20154
703-709-6500

Traffic Engineer:
Wells & Associates
1420 Spring Hill Road, Suite 600
McLean, VA 22102
703-917-6620

013009: Additional Info.	DATE	REVISION

SHEET TITLE

MATERIAL BD.


PROJECT NO. 08-3801
SCALE: NTS
DATE: JAN 30, 2009
DRAWN BY:
REVIEWED BY:
SHEET NO.

A606



North Parcel | Idaho Avenue | Retail/Residential



FAÇADE

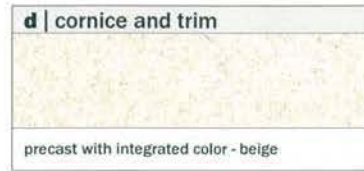

WINDOWS/DOORS/ROOF

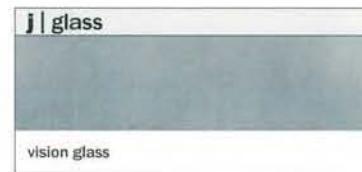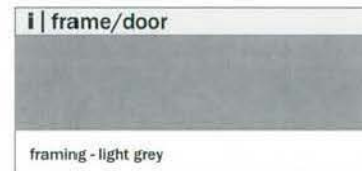

IMAGES



Project:



Wisconsin Avenue Giant
Giant Food
3336 Wisconsin Avenue, NW
Washington, DC 20016
Phone: 202-244-9922

Applicant / Owner:
Giant of Maryland LLC
1385 Hancock Street
Quincy, MA 02169

Master Planner:
Street-Works, LLC
30 Glenn Street
White Plains, NY 10603
914-949-6505

Architect of Record:
kennethpark architects
360 Lexington Avenue, 7th Floor
New York, NY 10017
212-599-0044

Civil Engineer:
Bohler Engineering
22630 Davis Drive, Suite 200
Sterling, VA 20164
703-709-9500

Traffic Engineer:
Wells & Associates
1420 Spring Hill Road, Suite 600
McLean, VA 22102
703-917-6620

013009 Additional Info.
DATE REVISION


SHEET TITLE:

MATERIAL BD.


PROJECT NO. 08-3801
SCALE NTS
DATE JAN 30, 2009
DRAWN BY:
REVIEWED BY:
SHEET NO.

A607


South Parcel Idaho Avenue Townhouse Residential

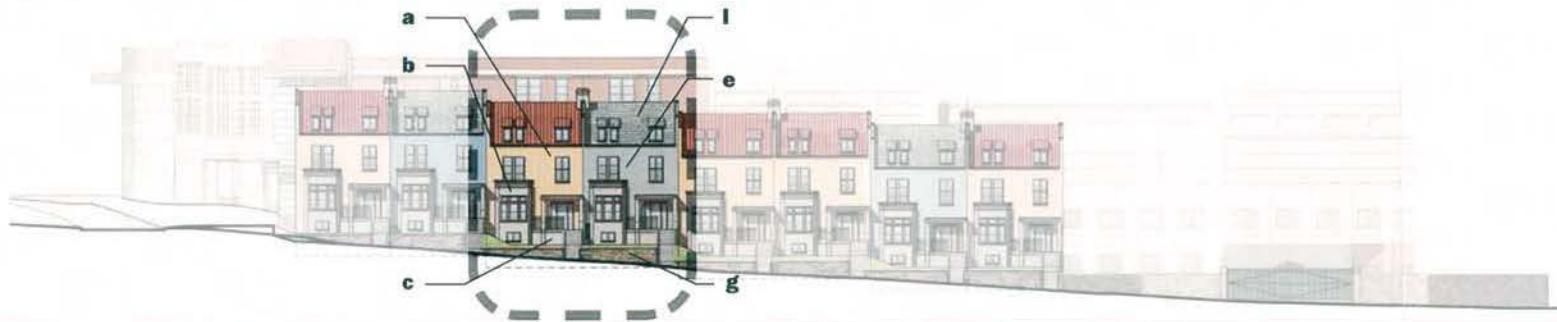

FAÇADE

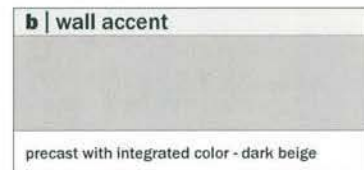

WINDOWS/DOORS/ROOF

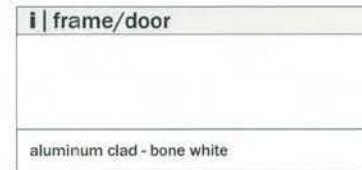

IMAGES



Project:



Wisconsin Avenue Giant
Giant Food
3536 Wisconsin Avenue, NW
Washington, DC 20016
Phone: 202-244-5622

Applicant / Owner:
Giant of Maryland LLC
1385 Hancock Street
Quincy, MA 02169

Master Planner:
Street-Works, LLC
30 Glen Street
White Plains, NY 10603
914-949-6305

Architect of Record:
kennethpark architects
260 Lexington Avenue, 7th Floor
New York, NY 10017
212-599-0044

Civil Engineer:
Bohler Engineering
22630 Davis Drive, Suite 200
Sterling, VA 20164
703-709-9500

Traffic Engineer:
Wells & Associates
1430 Spring Hill Road, Suite 600
McLean, VA 22102
703-917-6620

013009 Additional Info.
DATE: REVISION

SHEET TITLE:

MATERIAL BD.

PROJECT NO. 08-3801

SCALE: NTS

DATE: JAN 30, 2009

DRAWN BY:

REVIEWED BY:


SHEET NO.

A608

South Parcel | Macomb Street | Grocery Store



FAÇADE

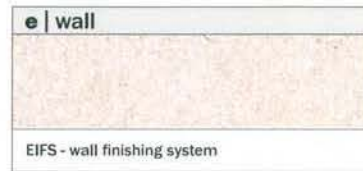

WINDOWS/DOORS/ROOF



IMAGES



Project:



Wisconsin Avenue Giant
Giant Food
3336 Wisconsin Avenue, NW
Washington, DC 20016
Phone: 202-244-5922

Applicant / Owner:
Giant of Maryland LLC
1363 Hanover Street
Quincy, MA 02109

Master Planner:
Street-Works, LLC
30 Glenn Street
White Plains, NY 10603
914-949-6505

Architect of Record:
kennethpark architects
360 Lexington Avenue, 7th Floor
New York, NY 10017
212-599-0014

Civil Engineer:
Bohler Engineering
22630 Davis Drive, Suite 200
Sterling, VA 20164
703-709-9500

Traffic Engineer:
Wells & Associates
1420 Spring Hill Road, Suite 600
McLean, VA 22102
703-917-6620

013009 Additional Info.
DATE REVISION

SHEET TITLE:

MATERIAL BD.

PROJECT NO. 08-3801
SCALE: NTS
DATE: JAN 30, 2009
DRAWN BY:
REVIEWED BY:
SHEET NO.

A609



Wisconsin Avenue Giant

Giant Food
3336 Wisconsin Avenue, NW
Washington, DC 20016
Phone: 202-244-5922

Applicant / Owner:

Giant of Maryland LLC
1385 Hancock Street
Quincy, MA 02169

Master Planner:

Street-Works, LLC
70 Glenn Street
White Plains, NY 10603
914-949-8505

Architect of Record:

kennethpark architects
360 Lexington Avenue, 7th Floor
New York, NY 10017
212-599-0044

Civil Engineer:

Bohler Engineering
22630 Davis Drive, Suite 200
Sterling, VA 20164
703-709-9500

Traffic Engineer:

Wells & Associates
1420 Spring Hill Road, Suite 600
McLean, VA 22102
703-917-6620

SUPP09	ADDITIONAL INFORMATION:	
HFT096	PRE HEARING SUBMISSION	
HCT008	FUD SUBMISSION	
	DATE	REVISION

SHEET TITLE:

MODEL
PHOTOGRAPH 2

PROJECT NO. 68-3801

SCALE	NTS
-------	-----

DATE: May 15, 2008

DRAWN BY: KPA

REVIEWED BY: DJM

SHEET NO.