



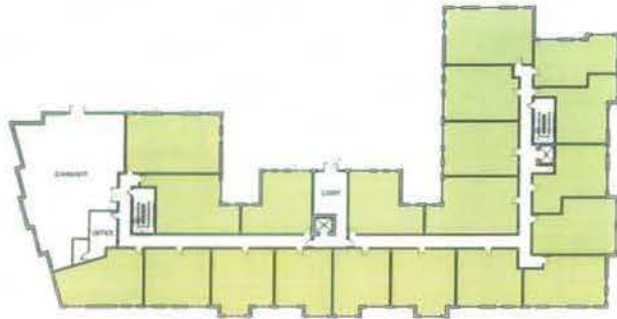


TERRACE FLOOR PLAN

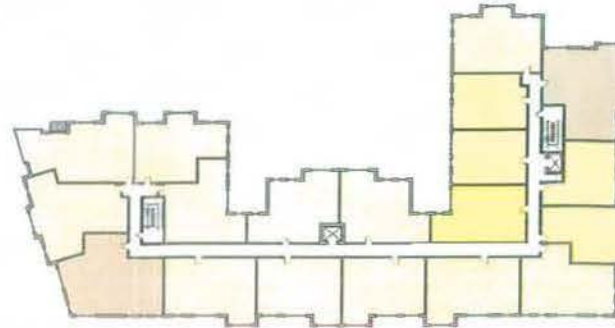

SECOND AND THIRD FLOOR PLAN



GROUND FLOOR PLAN

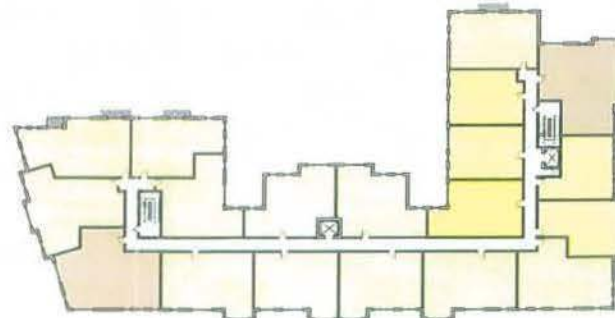

FOURTH FLOOR PLAN

PROJECT LEGEND:

TOTAL NUMBER OF UNITS: 99

TOTAL NUMBER OF SENIOR UNITS: 32

1 BEDROOM : 27

1 BEDROOM+DEN : 2

2 BEDROOM : 3

TOTAL NUMBER OF NON-SENIOR UNITS: 67

1 BEDROOM : 18

1 BEDROOM+DEN : 3

2 BEDROOM : 40

3 BEDROOM : 6

- SENIOR
- 1 BEDROOM
- 1 BEDROOM+DEN
- 2 BEDROOM
- 3 BEDROOM

MATTHEWS MEMORIAL TERRACE, LP

01 RENDERED FLOOR PLANS
SCALE: 1" = 30'-0"

WASHINGTON, DC



MATTHEWS MEMORIAL BAPTIST CHURCH
2818 Martin Luther King Jr. Ave. SE
Washington, DC 20008



THE COMMUNITY BUILDERS, INC.
1331 H Street, NW
Washington, DC 20005



PGM ARCHITECTS, PLLC
1817 M Street, NW
Washington, DC 20006

SEPT 25 2008
ZONING COMMISSION
District of Columbia
CASE NO. 08-25
EXHIBIT NO. 14A2



02 RESIDENTIAL BUILDING - TYPICAL 2BR UNIT (956 SF)
A21 SCALE: 1" = 8'-0"



01 RESIDENTIAL BUILDING - TYPICAL 3BR UNIT (1137 SF)
A21 SCALE: 1" = 8'-0"

MATTHEWS MEMORIAL TERRACE, LP

WASHINGTON, DC



MATTHEWS MEMORIAL BAPTIST CHURCH
2016 North Luther King Jr. Ave., SE
Washington, DC 20003



The Community Builders, Inc.

THE COMMUNITY BUILDERS, INC.
1201 N Street, NW
Washington, DC 20005




PG ARCHITECTS, PLLC
1817 N Street, NW
Washington, DC 20005




SEPTEMBER 24, 2008

A21

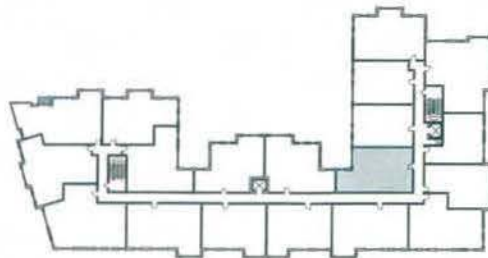

02 RESIDENTIAL BUILDING - TYPICAL 1BR+DEN UNIT (821 SF)
A22 SCALE: 1" = 8'-0"

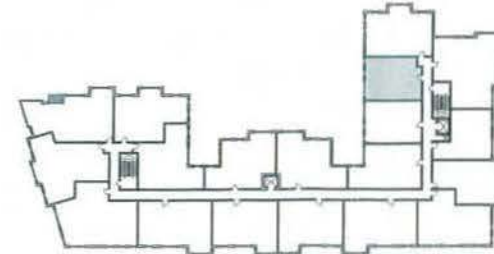

01 RESIDENTIAL BUILDING - TYPICAL 1BR UNIT (681 SF)
A22 SCALE: 1" = 8'-0"

MATTHEWS MEMORIAL TERRACE, LP

WASHINGTON, DC



MATTHEWS MEMORIAL BAPTIST CHURCH
2616 Martin Luther King Jr. Ave., SE
Washington, DC 20003



The Community Builders, LLC

THE COMMUNITY BUILDERS, INC.
1333 H Street, NW
Washington, DC 20005




P&G ARCHITECTS, PLLC
1317 M Street, NW
Washington, DC 20005



SEPTEMBER 24, 2008

A22

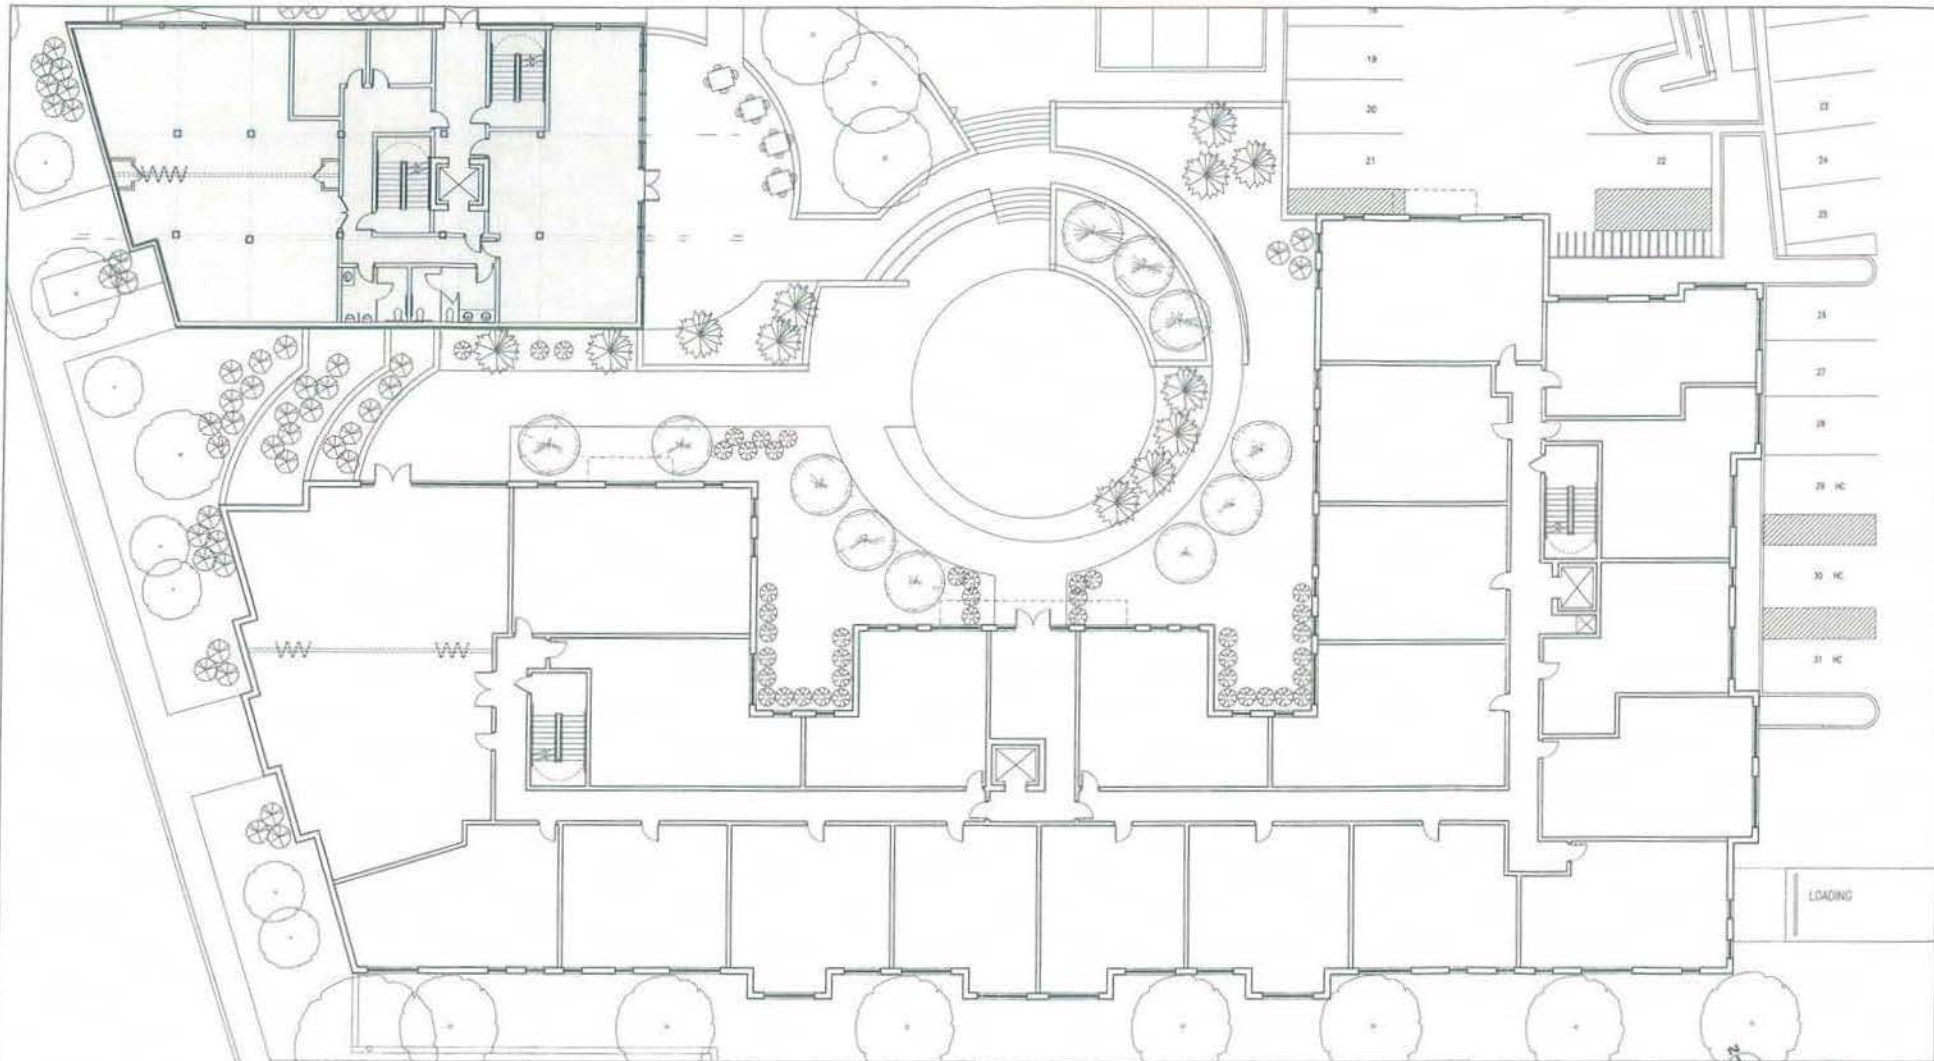

MATTHEWS MEMORIAL TERRACE, LP

B1
 A23
 KEY PLAN - COMMUNITY BUILDING
 SCALE: 1" = 20'-0"
 WASHINGTON, DC



A23



MATTHEWS MEMORIAL BAPTIST CHURCH
 2515 Martin Luther King Jr. Ave. SE
 Washington, DC 20023




The Community Builders, Inc.

THE COMMUNITY BUILDERS, INC.
 1332 1st Street, NW
 Washington, DC 20005



PGM ARCHITECTS, PLLC
 1877 M Street, NW
 Washington, DC 20006

SEPTEMBER 24, 2008

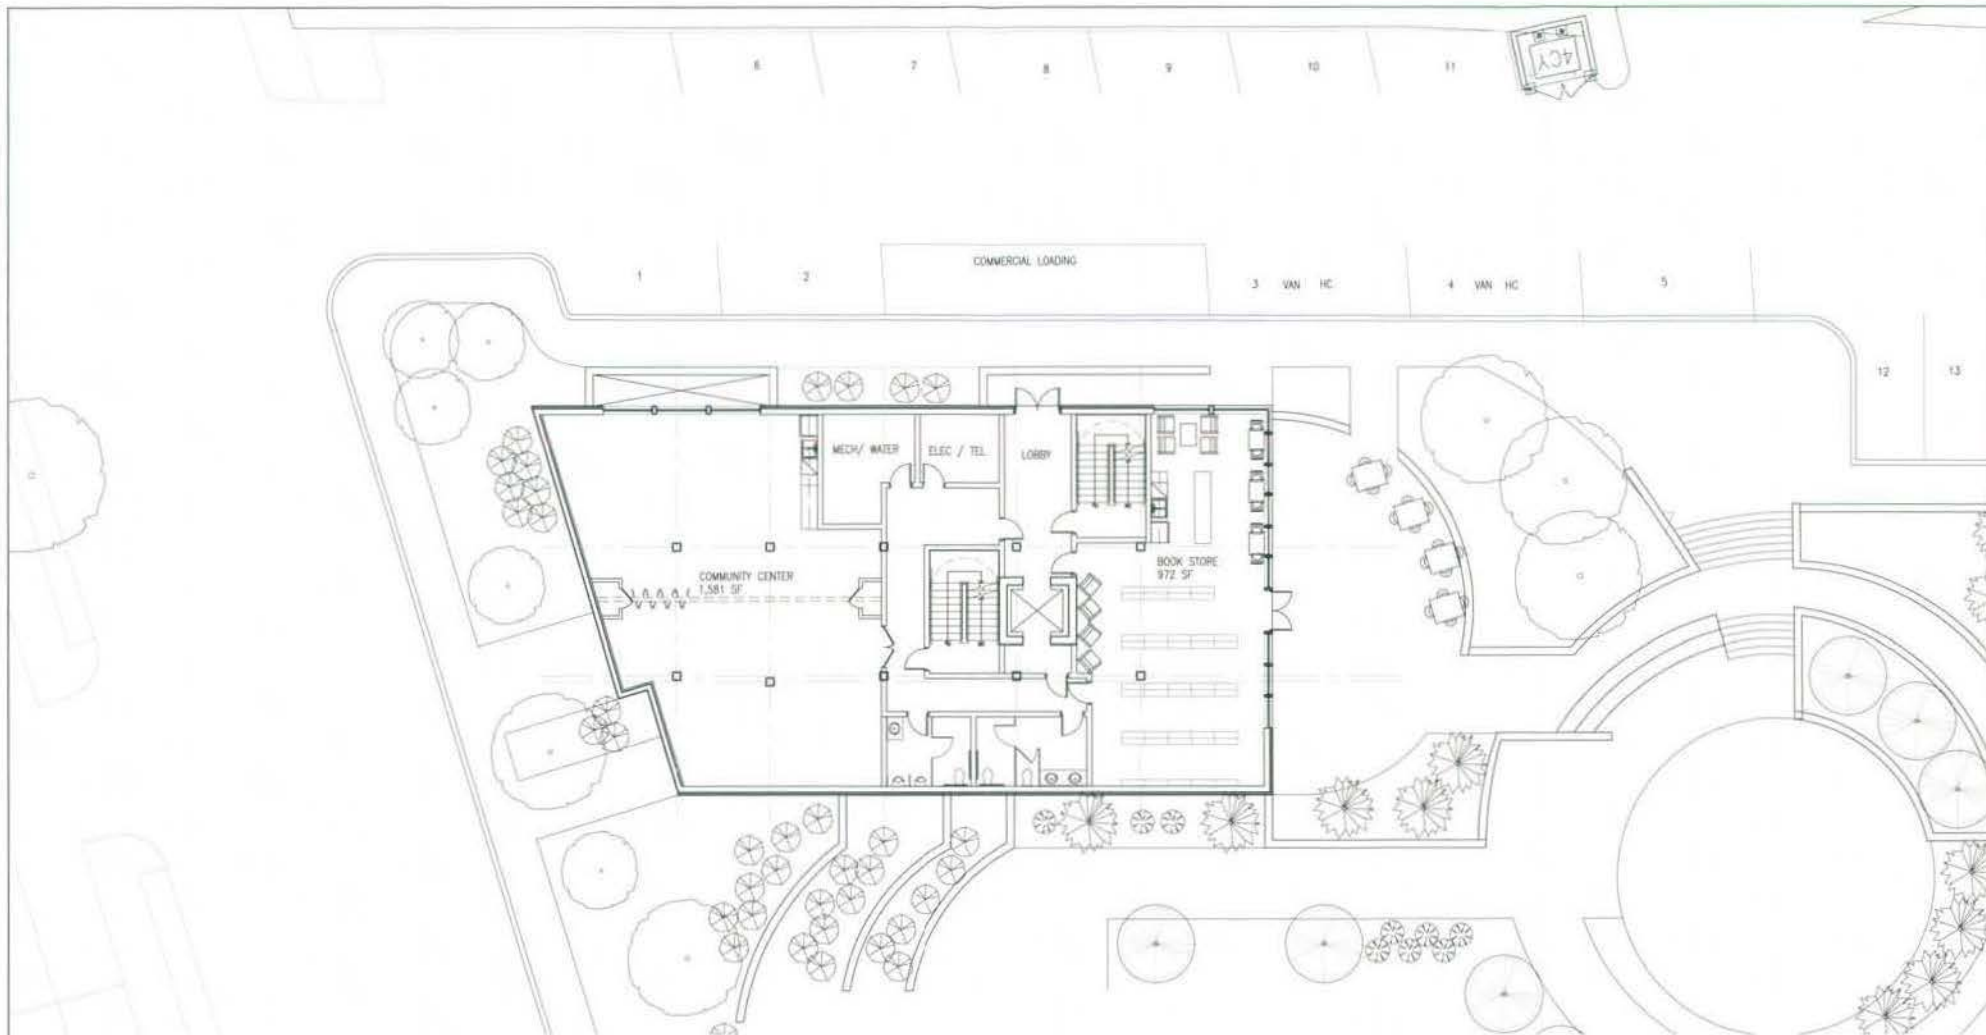

01 TERRACE FLOOR PLAN
A24
SCALE: 1" = 15'-0"

MATTHEWS MEMORIAL TERRACE, LP

WASHINGTON, DC



A24



MATTHEWS MEMORIAL BAPTIST CHURCH
2814 Martin Luther King Jr. Ave. SE
Washington, DC 20003




The Community Builders, Inc.

THE COMMUNITY BUILDERS, INC.
1333 H Street, NW
Washington, DC 20005



PGN ARCHITECTS, PLLC
1817 M Street, NW
Washington, DC 20006

SEPTEMBER 24, 2008
REVISED DECEMBER 5, 2008

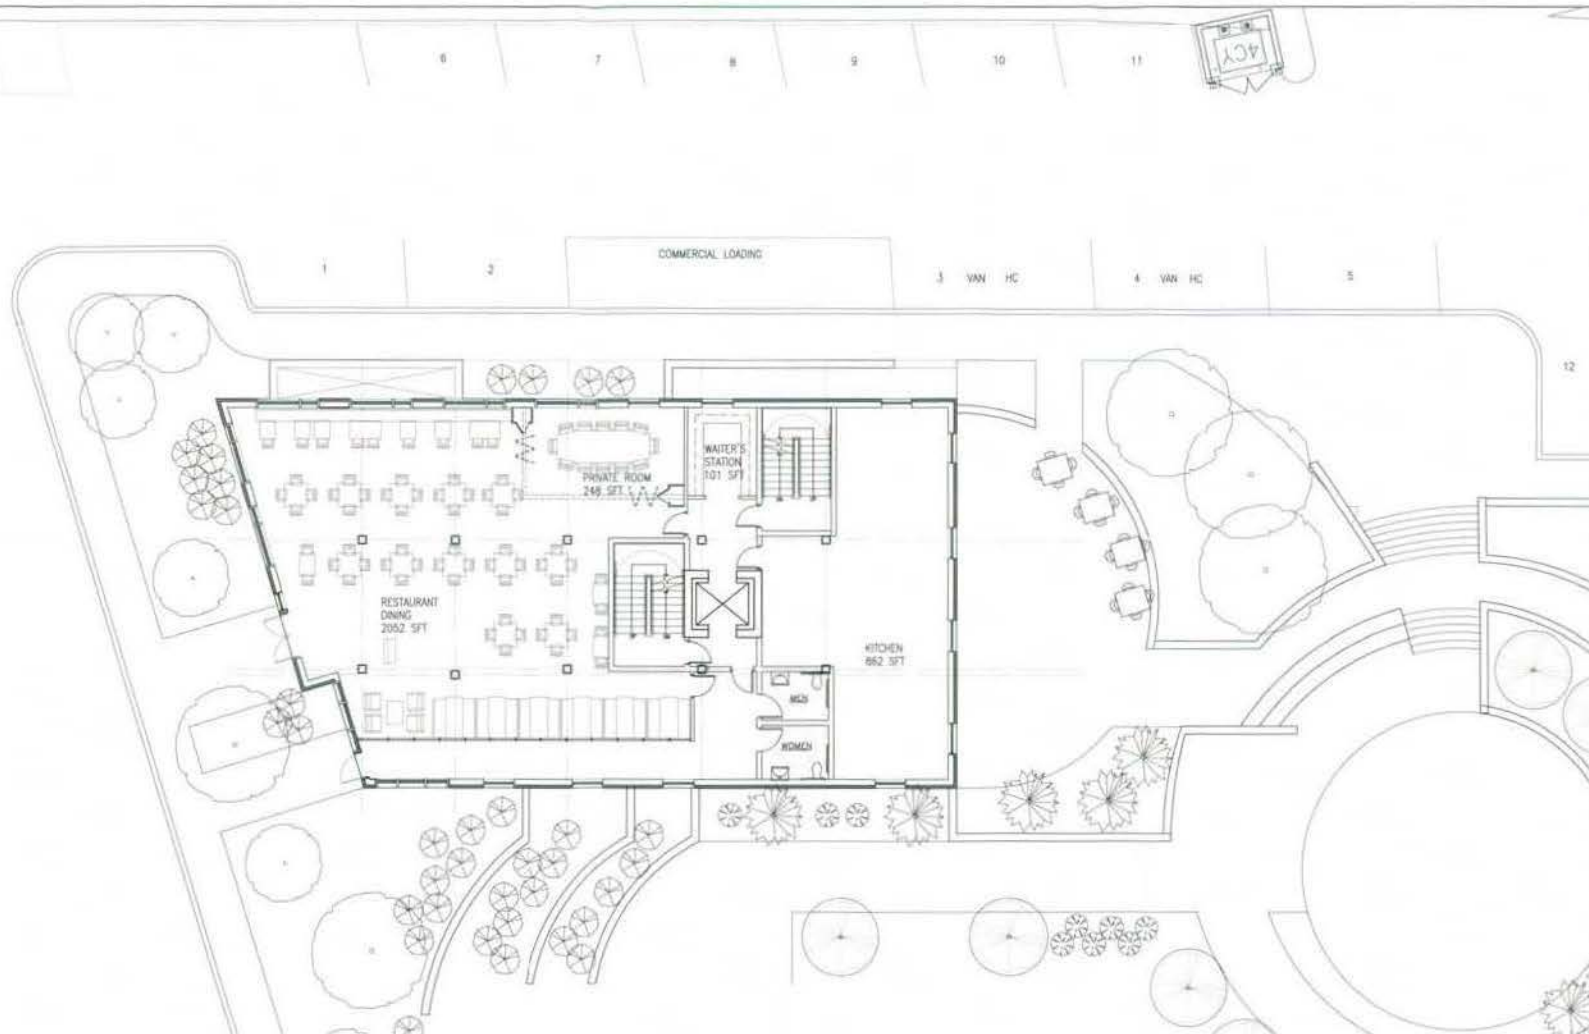

01
A25
GROUND FLOOR PLAN
SCALE: 1" = 16'-0"

MATTHEWS MEMORIAL TERRACE, LP

WASHINGTON, DC



MATTHEWS MEMORIAL BAPTIST CHURCH
2618 Martin Luther King Jr. Ave. SE
Washington, DC 20020



The Community Builders, Inc.

THE COMMUNITY BUILDERS, INC.
1303 H Street, NW
Washington, DC 20005




PUN ARCHITECTS, PLLC
1817 M Street, NW
Washington, DC 20036



A25

SEPTEMBER 24, 2008
REVISED DECEMBER 5, 2008

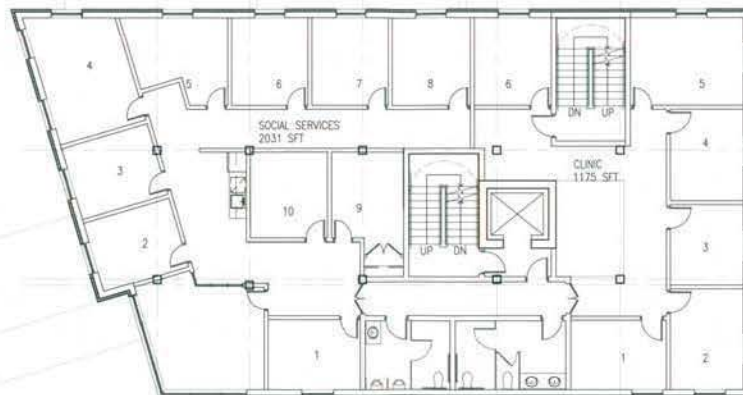

MATTHEWS MEMORIAL TERRACE, LP

01 FIRST FLOOR PLAN
A26 SCALE: 1" = 15'-0"
WASHINGTON, DC



A26

SEPTEMBER 24, 2008
REVISED DECEMBER 5, 2008



MATTHEWS MEMORIAL BAPTIST CHURCH
2016 Martin Luther King Jr. Ave. SE
Washington, DC 20020




The Community Builders, Inc.

THE COMMUNITY BUILDERS, INC.
1333 15 Street, NW
Washington, DC 20005



Architects, PLLC

P&G ARCHITECTS, PLLC
1817 M Street, NW
Washington, DC 20036

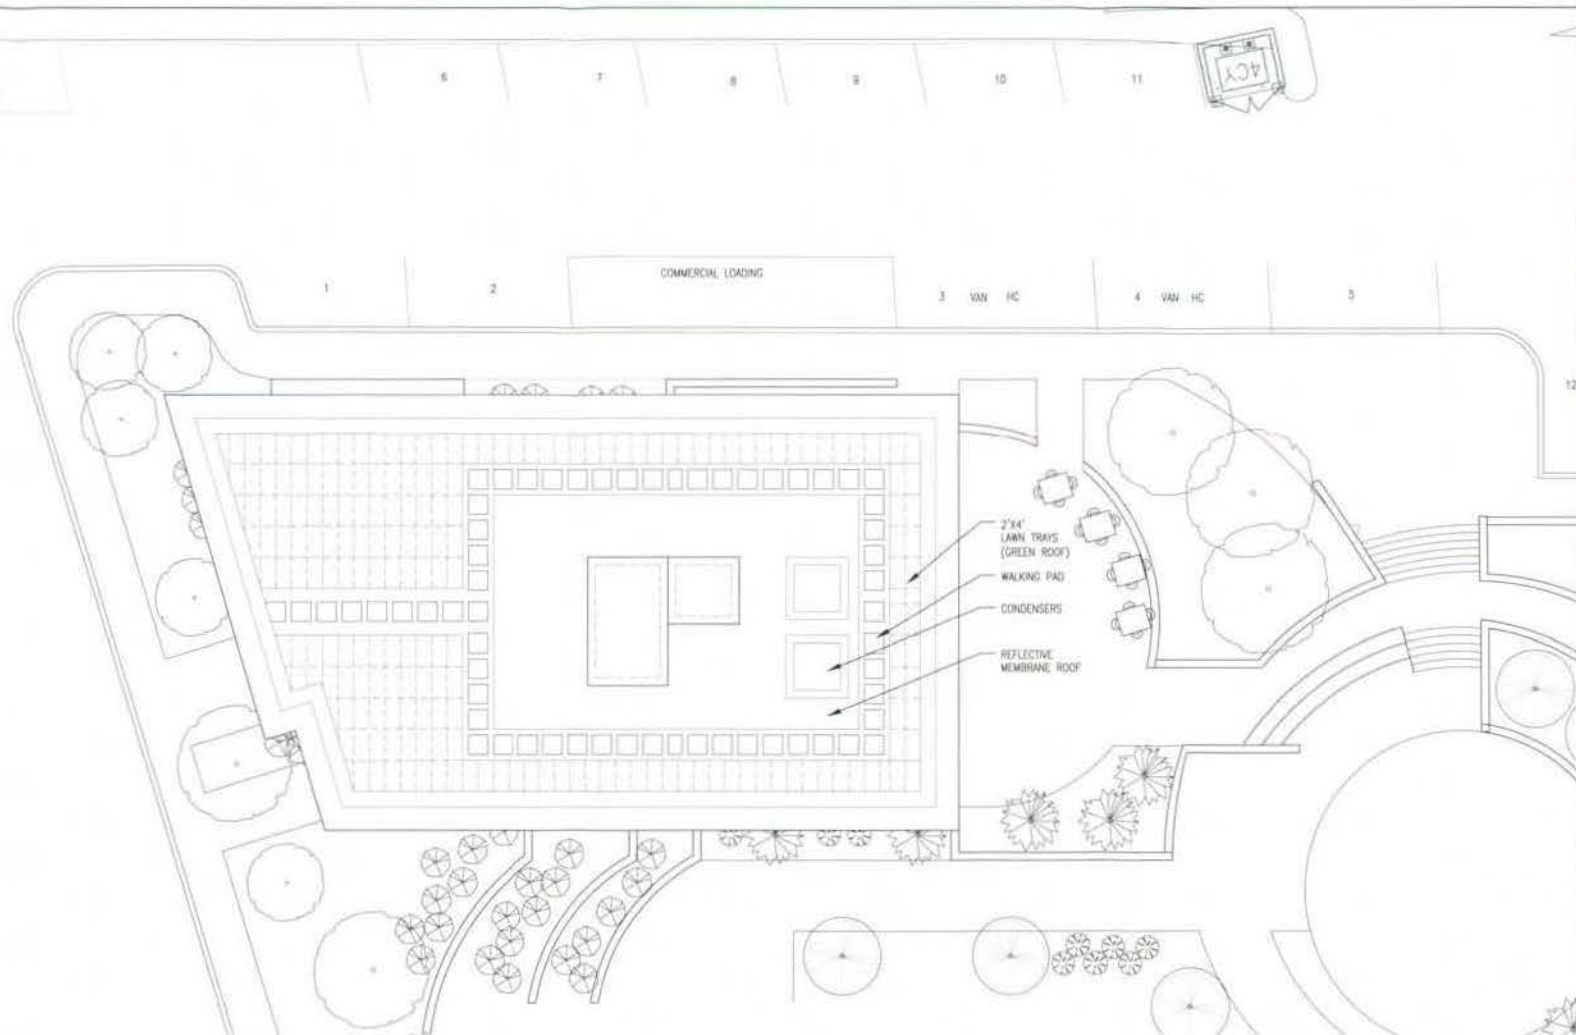

MATTHEWS MEMORIAL TERRACE, LP

01 ROOF PLAN
A27
SCALE: 1" = 16'-0"
WASHINGTON, DC



A27



MATTHEWS MEMORIAL BAPTIST CHURCH
2015 Martin Luther King Jr. Ave. SE
Washington, DC 20003



The Community Builders, Inc.

THE COMMUNITY BUILDERS, INC.
1201 H Street, NW
Washington, DC 20005




PISH ARCHITECTS, PLLC
1817 M Street, NW
Washington, DC 20036

SEPTEMBER 24, 2008
REVISED DECEMBER 5, 2008



02 WEST ELEVATION
A28 SCALE: 1" = 16'-0"

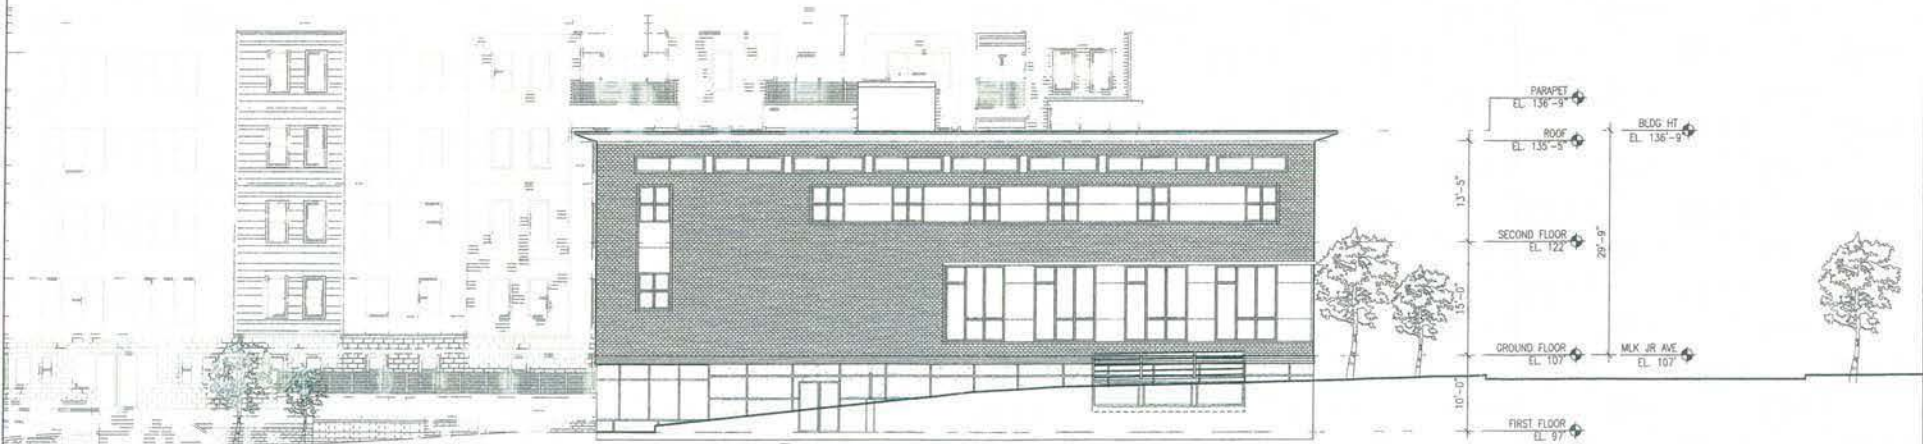

01 NORTH ELEVATION
A28 SCALE: 1" = 16'-0"

MATTHEWS MEMORIAL TERRACE, LP

WASHINGTON, DC

0' 4' 8' 16'

A28

SEPTEMBER 24, 2008




MATTHEWS MEMORIAL BAPTIST CHURCH
2616 Martin Luther King Jr. Ave, SE
Washington, DC 20008




THE COMMUNITY BUILDERS, INC.
1333 H Street, NW
Washington, DC 20005



PGW ARCHITECTS, PLLC
1817 M Street, NW
Washington, DC 20036

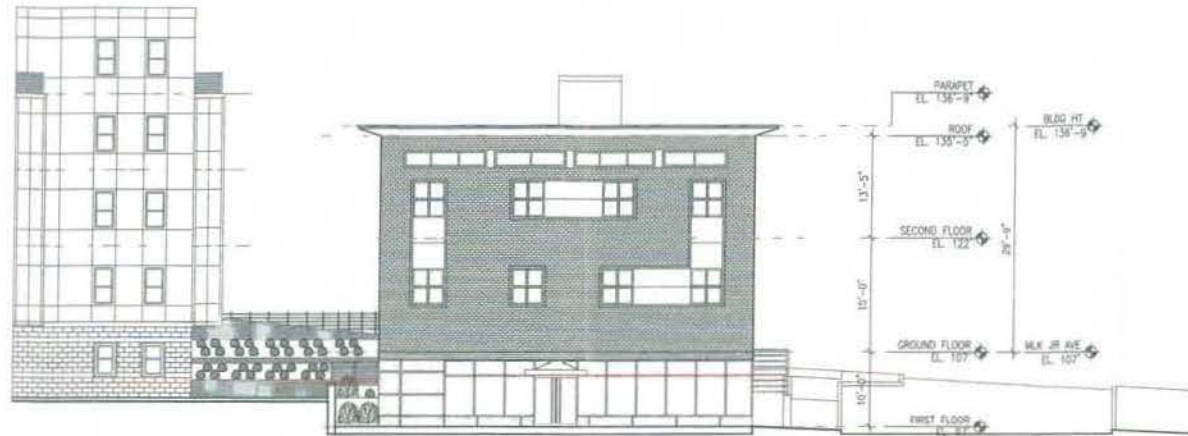

02 EAST ELEVATION
A29 SCALE: 1" = 16'-0"

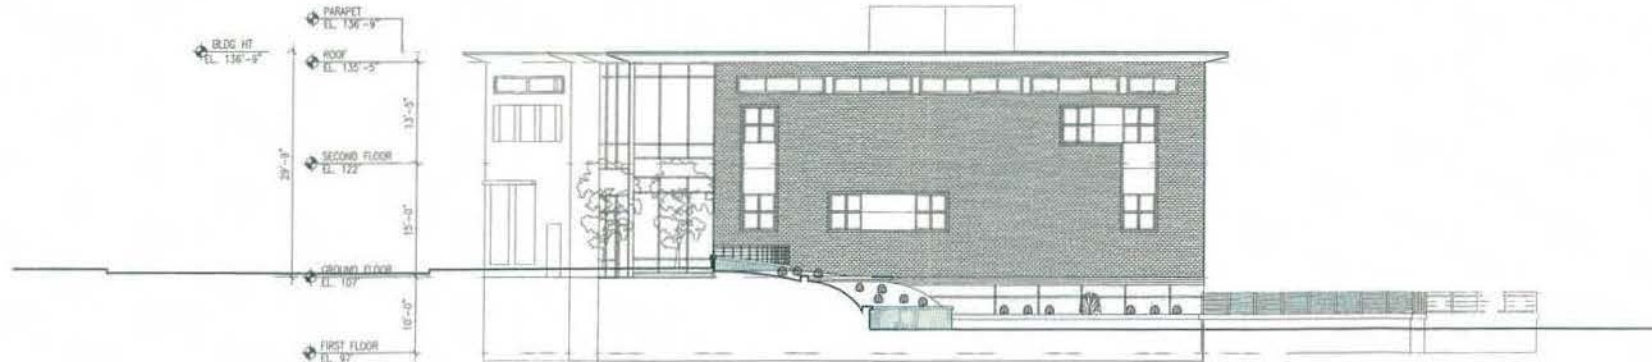

01 SOUTH ELEVATION
A29 SCALE: 1" = 16'-0"

MATTHEWS MEMORIAL TERRACE, LP

WASHINGTON, DC

0' 4' 8' 12'

A29



MATTHEWS MEMORIAL BAPTIST CHURCH
3918 Martin Luther King Jr. Ave. SE
Washington, DC 20009





THE COMMUNITY BUILDERS, INC.
1333 H Street, NW
Washington, DC 20005



PGM ARCHITECTS, PLLC
1817 M Street, NW
Washington, DC 20006

SEPTEMBER 24, 2008

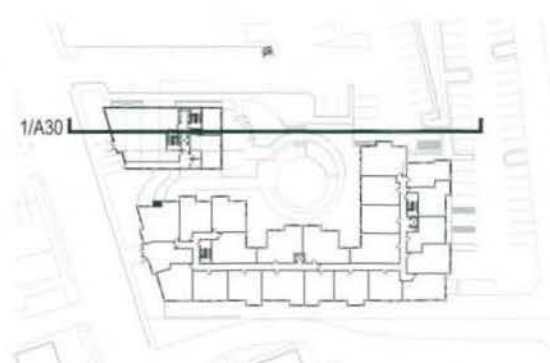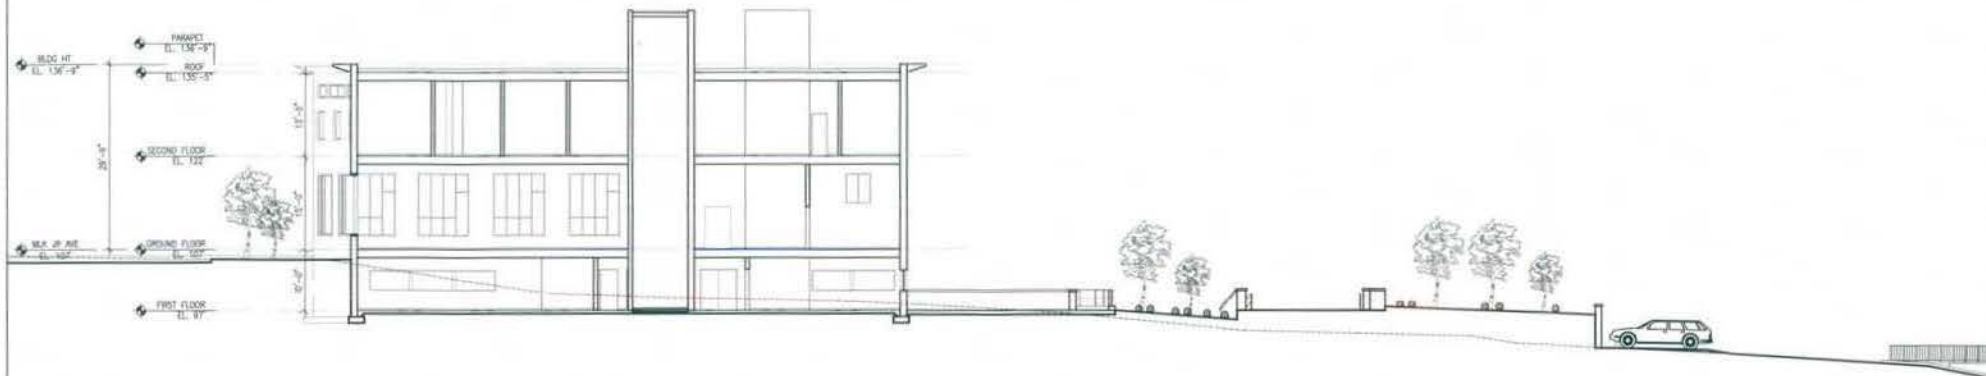

MATTHEWS MEMORIAL TERRACE, LP

01 BUILDING SECTION
A30 SCALE: 1" = 20'-0"
WASHINGTON, DC

0' 5' 10' 20' A30



MATTHEWS MEMORIAL SAPHY CHURCH
2812 Martin Luther King Jr. Ave. SE
Washington, DC 20008



The Community Builders

THE COMMUNITY BUILDERS, INC.
1322 H Street, NW
Washington, DC 20005




PGM ARCHITECTS, PLLC
1317 M Street, NW
Washington, DC 20008


SEPTEMBER 24, 2008
REVISED DECEMBER 5, 2008



FIRST FLOOR PLAN

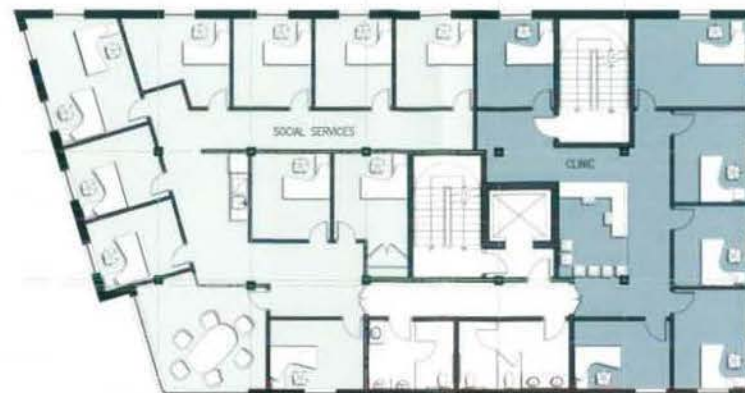

SECOND FLOOR PLAN

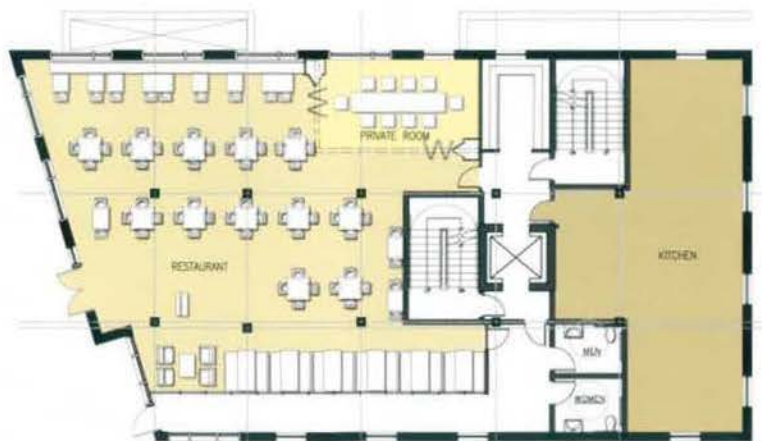

GROUND FLOOR PLAN

	- COMMUNITY ROOM:	1,581 SF
	- BOOK STORE:	972 SF
	- RESTAURANT:	2,052 SF
	- PRIVATE ROOM:	248 SF
	- KITCHEN:	862 SF
	- SOCIAL SERVICES:	2,031 SF
	- CLINIC:	1,175 SF

01 RENDERED FLOOR PLANS
A31 SCALE: 1" = 16'-0"

MATTHEWS MEMORIAL TERRACE, LP

WASHINGTON, DC



MATTHEWS MEMORIAL BAPTIST CHURCH
2010 Martin Luther King Jr. Ave., SE
Washington, DC 20002



The Community Builders, Inc.

THE COMMUNITY BUILDERS, INC.
1233 H Street, NW
Washington, DC 20005




PG ARCHITECTS, PLLC
1017 M Street, NW
Washington, DC 20006



A31

SEPTEMBER 24, 2008
REVISED DECEMBER 5, 2008

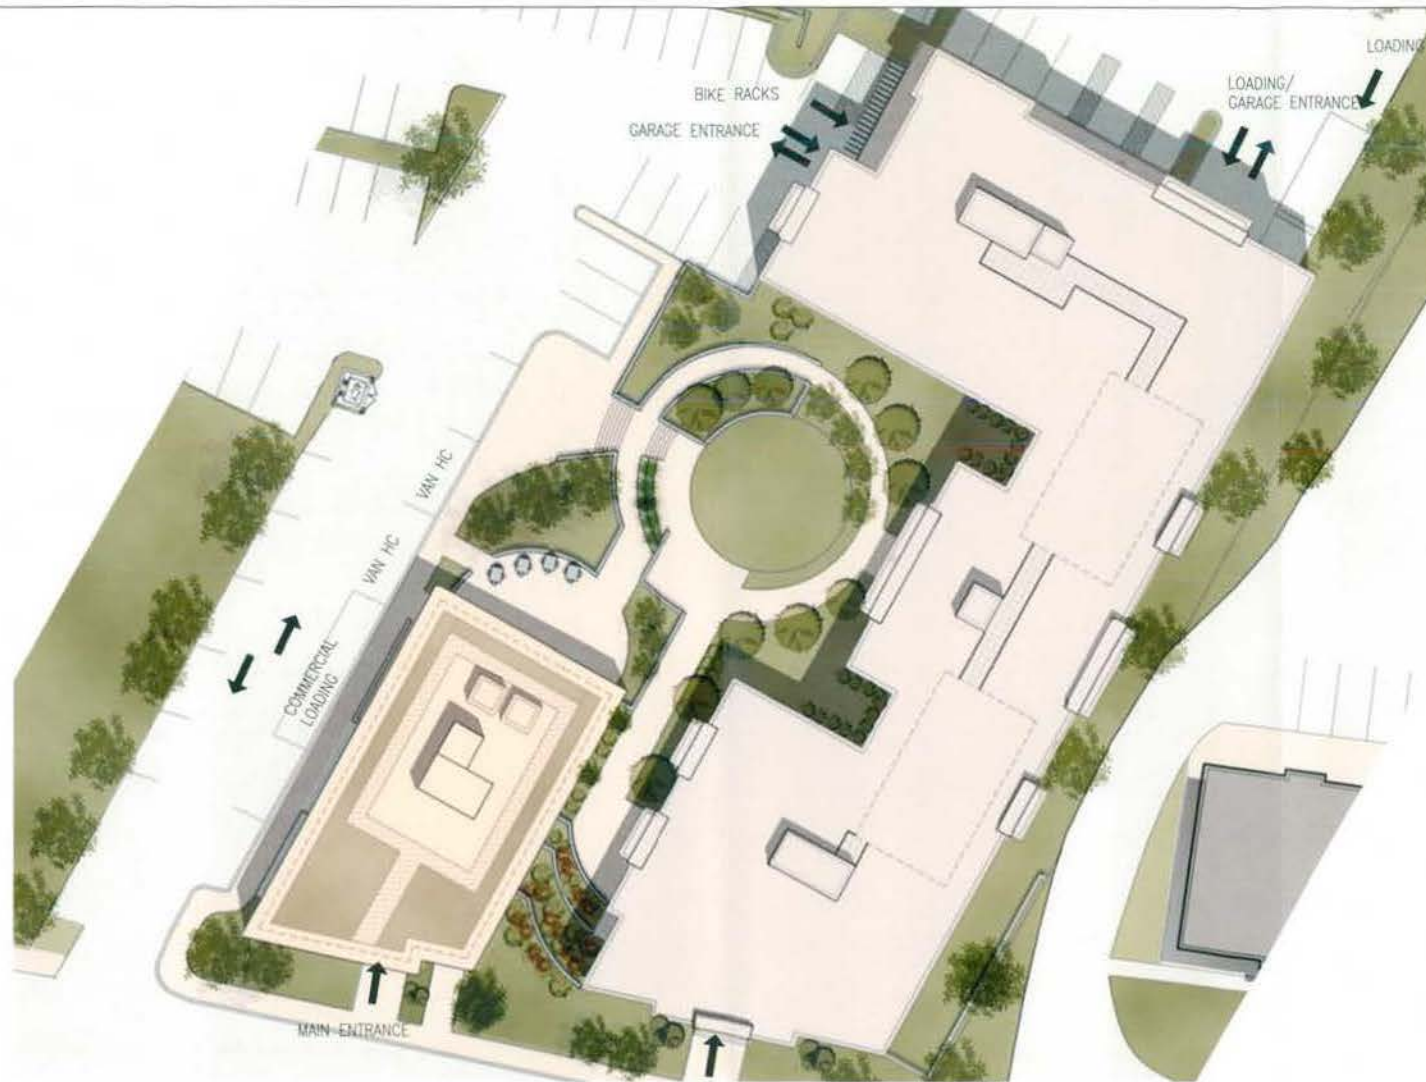

MATTHEWS MEMORIAL TERRACE, LP

01 ENLARGED SITE PLAN
 A32 SCALE: 1" = 32' - 0"
 WASHINGTON, DC

0' 8' 16' 32'
 A32
 SEPTEMBER 24, 2008
 REVISED DECEMBER 5, 2008



MATTHEWS MEMORIAL BAPTIST CHURCH
 2810 Martin Luther King Jr. Ave. SE
 Washington, DC 20029



The Community Builders, Inc.


THE COMMUNITY BUILDERS, INC.
 1325 H Street, NW
 Washington, DC 20005



PG ARCHITECTS, PLLC
 1817 M Street, NW
 Washington, DC 20028



01 WEST ELEVATION
A33 SCALE: 1" = 20'

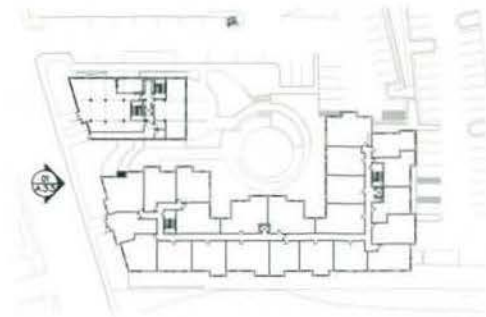

MATTHEWS MEMORIAL TERRACE, LP

WASHINGTON, DC

0' 5' 10' 20'

A33



MATTHEWS MEMORIAL BAPTIST CHURCH
2010 Martin Luther King Jr. Ave. SE
Washington, DC 20003



THE COMMUNITY BUILDERS, INC.
1331 15 Street, NW
Washington, DC 20005



PGM ARCHITECTS, PLLC
1017 M Street, NW
Washington, DC 20005

SEPTEMBER 24, 2008
REVISED DECEMBER 5, 2008



01 NORTH ELEVATION
A34 SCALE: 1" = 30'



MATTHEWS MEMORIAL TERRACE, LP

WASHINGTON, DC



MATTHEWS MEMORIAL BAPTIST CHURCH
2616 Martin Luther King Jr. Ave. SE
Washington, DC 20009



THE COMMUNITY BUILDERS, INC.
1323 24 Street, NW
Washington, DC 20005



P&G ARCHITECTS, PLLC
1817 M Street, NW
Washington, DC 20036

0 5 10 20'

A34

SEPTEMBER 24, 2008
REVISED DECEMBER 5, 2008



01 SOUTH ELEVATION
A35 SCALE: 1" = 20'



MATTHEWS MEMORIAL TERRACE, LP

WASHINGTON, DC

0' 5' 10' 20'

A35



MATTHEWS MEMORIAL BAPTIST CHURCH
2814 North Lottier King Jr. Ave. SE
Washington, DC 20003




THE COMMUNITY BUILDERS, INC.
1333 N Street, NW
Washington, DC 20005



PGN ARCHITECTS, PLLC
1817 M Street, NW
Washington, DC 20006

SEPTEMBER 24, 2008
REVISED DECEMBER 5, 2008

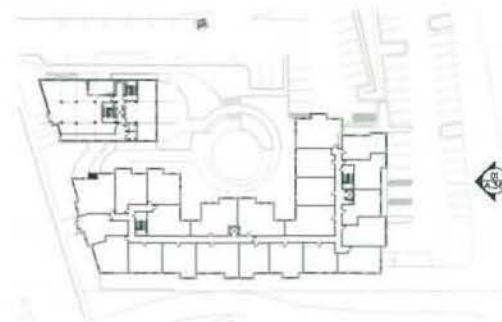

01 EAST ELEVATION
A36 SCALE: 1" = 20'

MATTHEWS MEMORIAL TERRACE, LP

WASHINGTON, DC

0' 5' 10' 20'

A36



MATTHEWS MEMORIAL BAPTIST CHURCH
2018 Martin Luther King Jr. Ave. SE
Washington, DC 20002



THE COMMUNITY BUILDERS, INC.
1333 H Street, NW
Washington, DC 20005




PG ARCHITECTS, P.C.
1817 M Street, NW
Washington, DC 20036

SEPTEMBER 24, 2008
REVISED DECEMBER 5, 2008



01 SITE SECTION
A37 SCALE: 1" = 20'

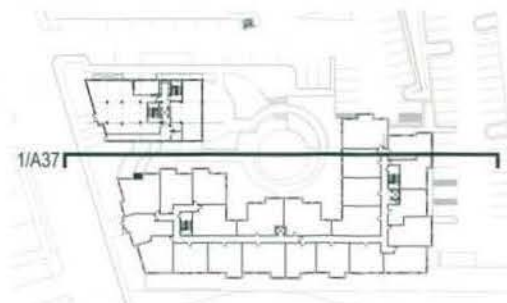

MATTHEWS MEMORIAL TERRACE, LP

WASHINGTON, DC



MATTHEWS MEMORIAL BAPTIST CHURCH
2815 Martin Luther King Jr. Ave. SE
Washington, DC 20020



The Community Builders, Inc.

THE COMMUNITY BUILDERS, INC.
1332 M Street, NW
Washington, DC 20005




PG ARCHITECTS, PLLC
1307 M Street, NW
Washington, DC 20005



A37

SEPTEMBER 24, 2008
REVISED DECEMBER 5, 2008

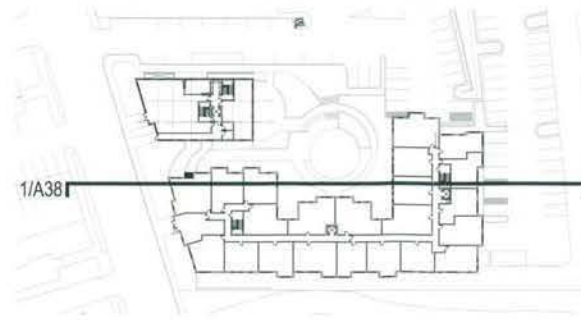

MATTHEWS MEMORIAL TERRACE, LP

01 SITE SECTION
A38 SCALE: 1" = 20'-0"
WASHINGTON, DC

0' 5' 10' 20'

A38



MATTHEWS MEMORIAL BAPTIST CHURCH
2018 Martin Luther King Jr. Ave. SE
Washington, DC 20003




The Community Builders, Inc.

THE COMMUNITY BUILDERS, INC.
1333 H Street, NW
Washington, DC 20005



PG ARCHITECTS, PLLC
1817 M Street, NW
Washington, DC 20006

SEPTEMBER 24, 2008
REVISED DECEMBER 5, 2008

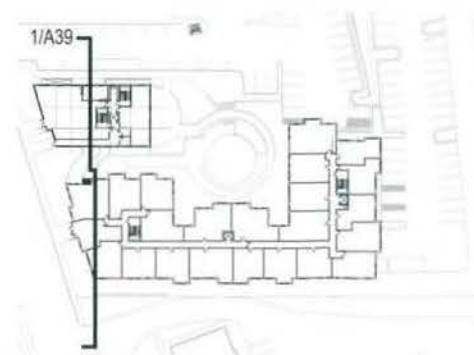

MATTHEWS MEMORIAL TERRACE, LP

01 SITE SECTION
A39 SCALE: 1" = 20'
WASHINGTON, DC



A39



MATTHEWS MEMORIAL BAPTIST CHURCH
2010 Martin Luther King Jr. Ave., SE
Washington, DC 20028



The Community Builders, Inc.

THE COMMUNITY BUILDERS, INC.
1325 H Street, NW
Washington, DC 20005



PG ARCHITECTS, PLLC
1817 M Street, NW
Washington, DC 20006

SEPTEMBER 24, 2008
REVISED DECEMBER 5, 2008



MATTHEWS MEMORIAL TERRACE, LP

01 ENLARGED SITE SECTION
A40 SCALE: 1/8" = 1'-0"
WASHINGTON, DC



A40

SEPTEMBER 24, 2008
REVISED DECEMBER 5, 2008



MATTHEWS MEMORIAL BAPTIST CHURCH
2015 Martin Luther King Jr. Ave. SE
Washington, DC 20003



The Community Builders, Inc.

THE COMMUNITY BUILDERS, INC.
1733 H Street, NW
Washington, DC 20005



PG ARCHITECTS, PLLC
1817 M Street, NW
Washington, DC 20006



MATTHEWS MEMORIAL TERRACE, LP

01 ENLARGED SITE SECTION
 A41 SCALE: 1/8" = 1'-0"
 WASHINGTON, DC



A41



MATTHEWS MEMORIAL BAPTIST CHURCH
 2615 Martin Luther King Jr. Ave. SE
 Washington, DC 20020



THE COMMUNITY BUILDERS, INC.
 1333 H Street, NW
 Washington, DC 20005



PGN ARCHITECTS, PLLC
 1817 M Street, NW
 Washington, DC 20036

SEPTEMBER 24, 2008
 REVISED DECEMBER 5, 2008



MATTHEWS MEMORIAL TERRACE, LP

01 ENLARGED SITE SECTION
A42
SCALE: 1/8" = 1'-0"
WASHINGTON, DC

0 2 4 8' A42



MATTHEWS MEMORIAL BAPTIST CHURCH
2815 Martin Luther King Jr. Ave. SE
Washington, DC 20028



The Community Builders

THE COMMUNITY BUILDERS, INC.
1323 H Street, NW
Washington, DC 20005



PG ARCHITECTS, PLLC
1017 M Street, NW
Washington, DC 20036

SEPTEMBER 24, 2008
REVISED DECEMBER 5, 2008



MATTHEWS MEMORIAL TERRACE, LP

01
A43 MLK AVE - AERIAL VIEW
SCALE: NTS
WASHINGTON, DC

A43



MATTHEWS MEMORIAL BAPTIST CHURCH
2015 Martin Luther King Jr. Ave. SE
Washington, DC 20033



The Community Builders

THE COMMUNITY BUILDERS, INC.
1333 R Street, NW
Washington, DC 20005



Architects, Pllc

FOR ARCHITECTS, PLLC
1817 M Street, NW
Washington, DC 20036

SEPTEMBER 24, 2008



MATTHEWS MEMORIAL TERRACE, LP

01 MLK AVE - STREET PERSPECTIVE
A44 SCALE: NTS

WASHINGTON, DC

A44



MATTHEWS MEMORIAL BAPTIST CHURCH
2818 Martin Luther King Jr. Ave. SE
Washington, DC 20029



for Community Builders, Inc.

THE COMMUNITY BUILDERS, INC.
1333 AI Street, NW
Washington, DC 20005



P&G ARCHITECTS, P.C.
1617 M Street, NW
Washington, DC 20036

SEPTEMBER 24, 2008



01 STREET PERSPECTIVE
A45 SCALE: NTS

MATTHEWS MEMORIAL TERRACE, LP

WASHINGTON, DC

A45



MATTHEWS MEMORIAL BAPTIST CHURCH
2018 Martin Luther King Jr. Ave., SE
Washington, DC 20003



The Community Builders

THE COMMUNITY BUILDERS, INC.
1331 11 Street, NW
Washington, DC 20005



PG ARCHITECTS, PLLC
1817 M Street, NW
Washington, DC 20006

SEPTEMBER 24, 2008



MATTHEWS MEMORIAL TERRACE, LP

01
A46 COURTYARD VIEW
SCALE: NTS
WASHINGTON, DC

A46



MATTHEWS MEMORIAL BAPTIST CHURCH
3019 Martin Luther King Jr. Ave., SE
Washington, DC 20003



The Community Builders, Inc.

THE COMMUNITY BUILDERS, INC.
1332 H Street, NW
Washington, DC 20004



PGN ARCHITECTS, PLLC
1317 M Street, NW
Washington, DC 20004

SEPTEMBER 24, 2008



02
A48
EXISTING VIEW FROM SUITLAND PARKWAY
SCALE: NTS



01
A48
PROPOSED VIEW FROM SUITLAND PARKWAY
SCALE: NTS
WASHINGTON, DC

MATTHEWS MEMORIAL TERRACE, LP



MATTHEWS MEMORIAL BAPTIST CHURCH
2713 Martin Luther King Jr. Ave. SE
Washington, DC 20023



THE COMMUNITY BUILDERS, INC.
1333 H Street, NW
Washington, DC 20005



P&G ARCHITECTS, PLLC
1817 M Street, NW
Washington, DC 20036

DECEMBER 4, 2008

A48



MATTHEWS MEMORIAL TERRACE, LP

01 MATERIAL SAMPLE BOARD 1
A49 SCALE: NTS
WASHINGTON, DC



MATTHEWS MEMORIAL BAPTIST CHURCH
2814 Martin Luther King Jr. Ave. SE
Washington, DC 20028



THE COMMUNITY BUILDERS, INC.
1331 14 Street, NW
Washington, DC 20005



PG ARCHITECTS, PLLC
1817 M Street, NW
Washington, DC 20036

DECEMBER 4, 2008

A49



1. AUTUMN RED FIBER CEMENT SIDING
- COLORMAX PREFINISHED FIBER CEMENT SIDING



4. SAND STONE BLOCK
- NICHHA FIBER CEMENT



6. MOULDING CORNICE
- FYPSON



2. BRIGHT SILVER METALIC PANEL
- ALCOA ARCHITECTURAL PRODUCTS




3. AAP PEWTER SILVER METALIC PANEL
- ALCOA ARCHITECTURAL PRODUCTS



5. MOULDING CORNICE
- FYPSON



7. HAMMERED ST. THOMAS TAN CAST STONE
- CONTINENTAL CAST STONE

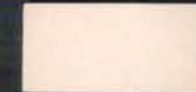


8. SMOOTH WHITESTONE CAST STONE
- CONTINENTAL CAST STONE



9. SMOOTH PEBBLE CAST STONE
- CONTINENTAL CAST STONE



COMMUNITY BUILDING NORTH ELEVATION

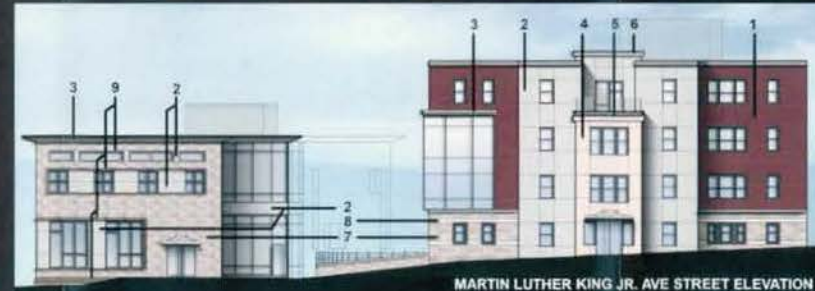

MARTIN LUTHER KING JR. AVE STREET ELEVATION

MATTHEWS MEMORIAL TERRACE, LP

01 MATERIAL SAMPLE BOARD 2
SCALE: NTS
WASHINGTON, DC



MATTHEWS MEMORIAL BAPTIST CHURCH
2015 Martin Luther King Jr. Ave. SE
Washington, DC 20003



Community Builders

THE COMMUNITY BUILDERS, INC.
1331 H Street, NW
Washington, DC 20005



PG ARCHITECTS, PLLC
1817 M Street, NW
Washington, DC 20036

DECEMBER 4, 2008

A50



01 RESTAURANT INTERIOR VIEW
A47 SCALE: NTS

MATTHEWS MEMORIAL TERRACE, LP

WASHINGTON, DC

A4



MATTHEWS MEMORIAL BAPTIST CHURCH
2614 Martin Luther King Jr. Ave. SE
Washington, DC 20026



The Community Builders, Inc.


THE COMMUNITY BUILDERS, INC.
1313 H Street, NW
Washington, DC 20005




Architects, PLLC

PGN ARCHITECTS, PLLC
1817 M Street, NW
Washington, DC 20036

SEPTEMBER 24, 2008

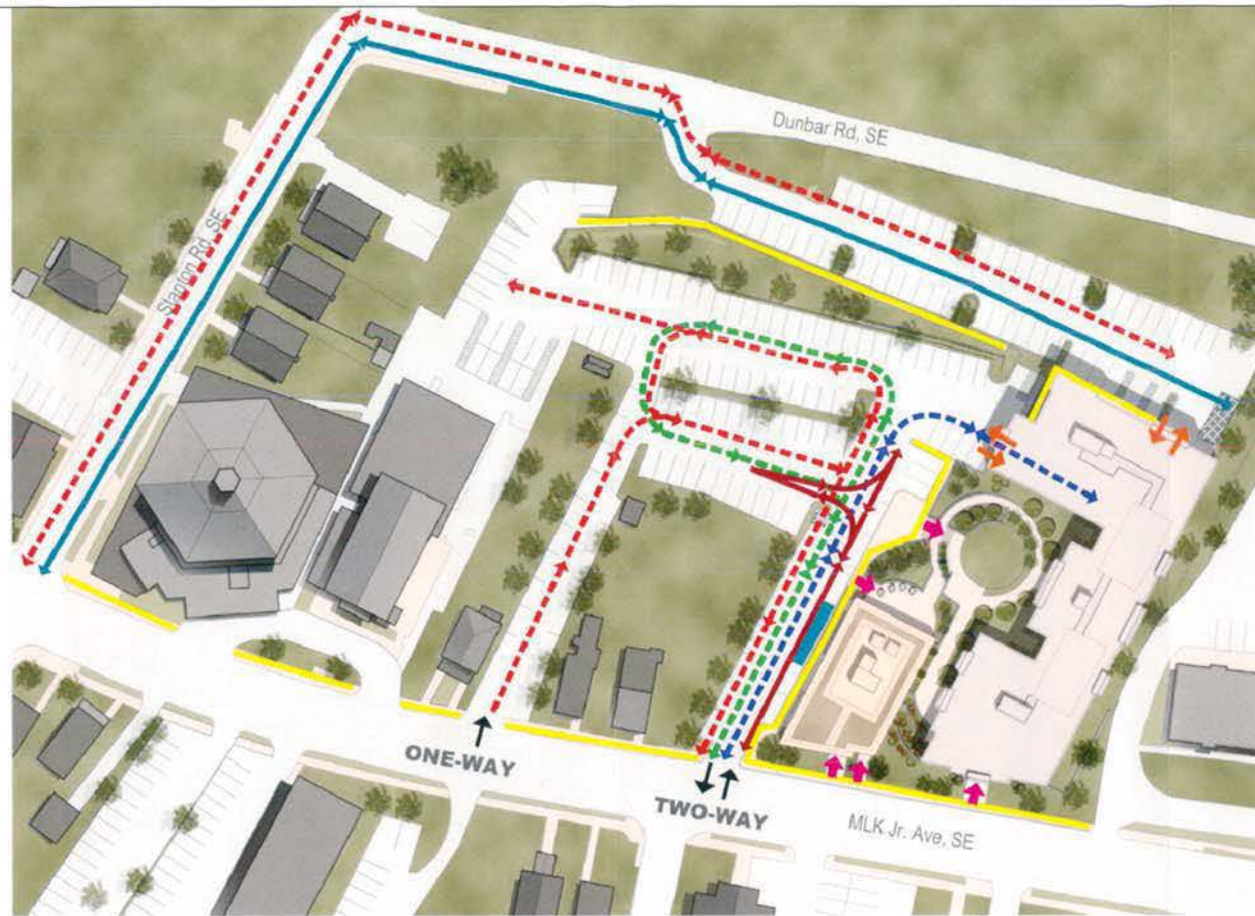

SITE ACCESS AND CIRCULATION PLAN

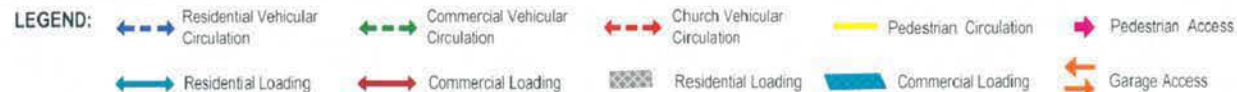

MATTHEWS MEMORIAL TERRACE, LP

01 ACCESS CIRCULATION EXHIBIT
T1.00 SCALE: NTS
WASHINGTON, DC



MATTHEWS MEMORIAL BAPTIST CHURCH
2013 Martin Luther King Jr. Ave, SE
Washington, DC 20020



The Community Builders, Inc.

THE COMMUNITY BUILDERS, INC.
1333 H Street, NW
Washington, DC 20005



PG ARCHITECTS, PLLC
1017 M Street, NW
Washington, DC 20036




Traffic Engineer
1152 15th Street, NW
Suite 935
Washington, DC 20005

Phone: 202-370-6002
Fax: 202-370-6001
Web: www.symmetradesign.com

SEPTEMBER 24, 2008
REVISED DECEMBER 5, 2008



T1.00

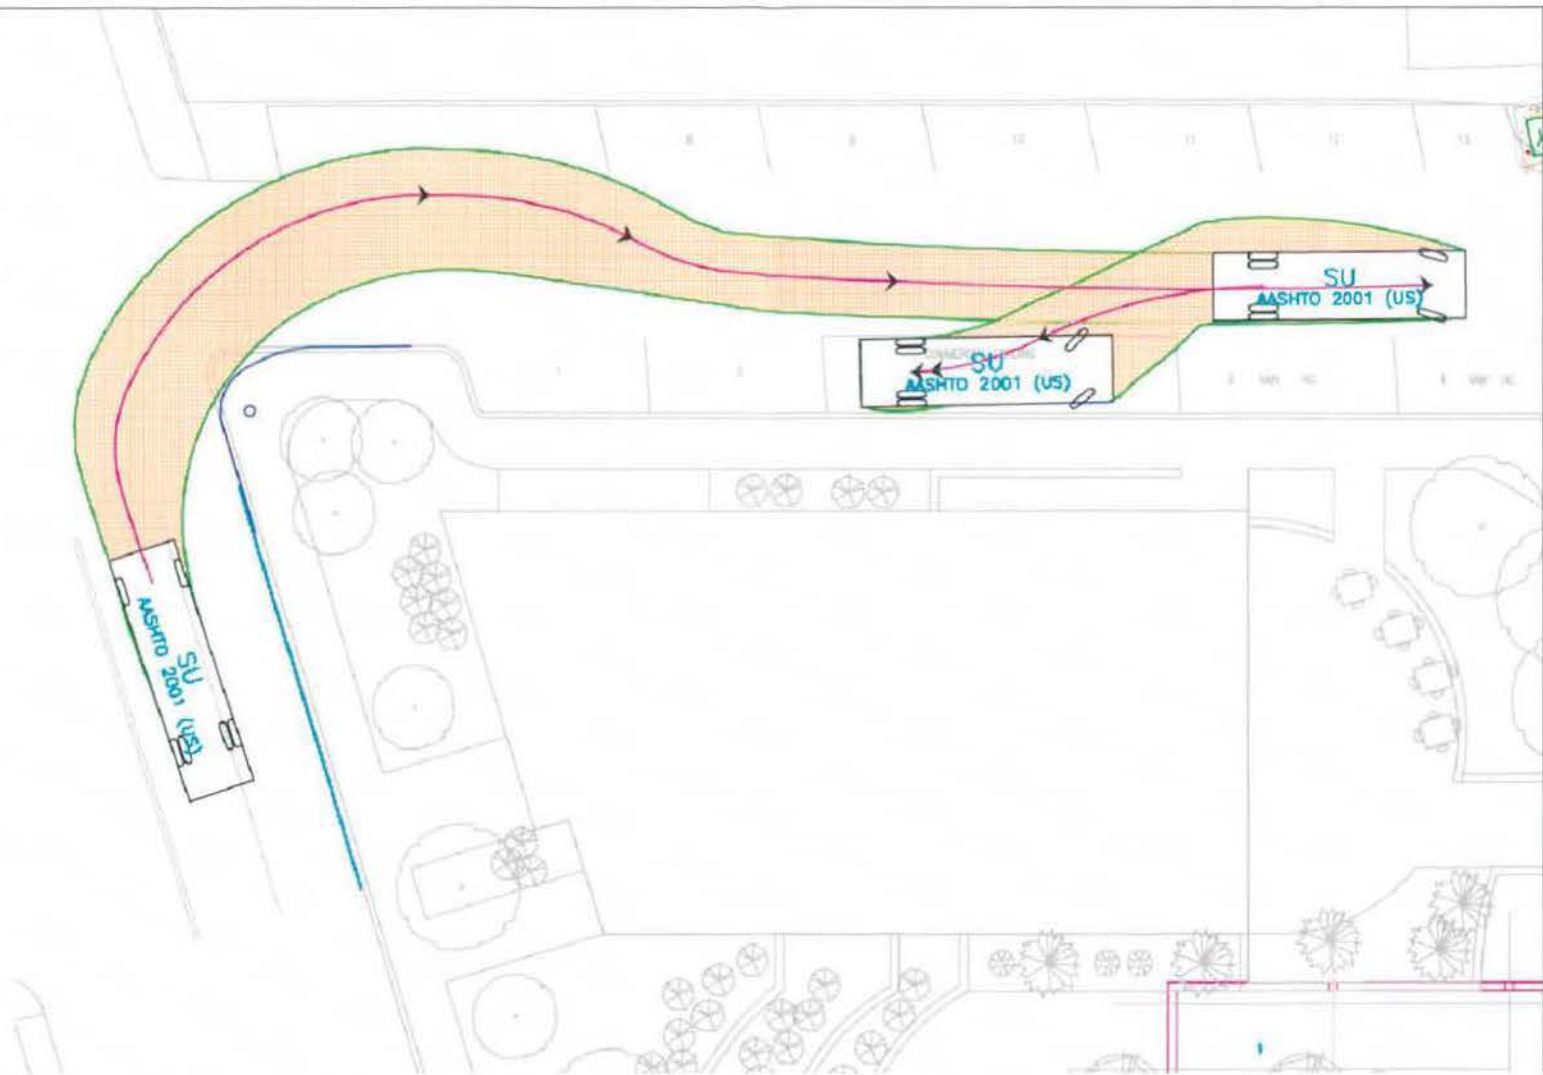

MATTHEWS MEMORIAL TERRACE, LP

01
T2.00 DELIVERY VEHICLE INTO COMMERCIAL LOADING AREA
SCALE: 1" = 30'-0"
WASHINGTON, DC

0 7.5 15 30' T2.00



MATTHEWS MEMORIAL BAPTIST CHURCH
3815 Martin Luther King Jr. Ave. SE
Washington, DC 20009



THE COMMUNITY BUILDERS, INC.
1203 M Street, NW
Washington, DC 20005



PG ARCHITECTS, PLLC
1817 M Street, NW
Washington, DC 20006



Traffic Engineer
1152 15th Street, NW
Suite 915
Washington, DC 20005

Phone: 202-370-6002
Fax: 202-370-6001
Web: www.symmetradesign.com

SEPTEMBER 24, 2008
REVISED DECEMBER 5, 2008



MATTHEWS MEMORIAL TERRACE, LP

01 DELIVERY VEHICLE OUT OF COMMERCIAL LOADING AREA
T2.10 SCALE: 1" = 30'-0"
WASHINGTON, DC

0 7.5 15 30' T2.10



MATTHEWS MEMORIAL BAPTIST CHURCH
3515 Martin Luther King Jr. Ave. SE
Washington, DC 20020



The Community Builders, Inc.

THE COMMUNITY BUILDERS, INC.
1333 H Street, NW
Washington, DC 20005




PG ARCHITECTS, PLLC
1817 M Street, NW
Washington, DC 20036



Traffic Engineer
1152 15th Street, NW
Suite 935
Washington, DC 20005

Phone: 202-370-6002
Fax: 202-370-6001
Web: www.symmetradesign.com

SEPTEMBER 24, 2008
REVISED DECEMBER 5, 2008

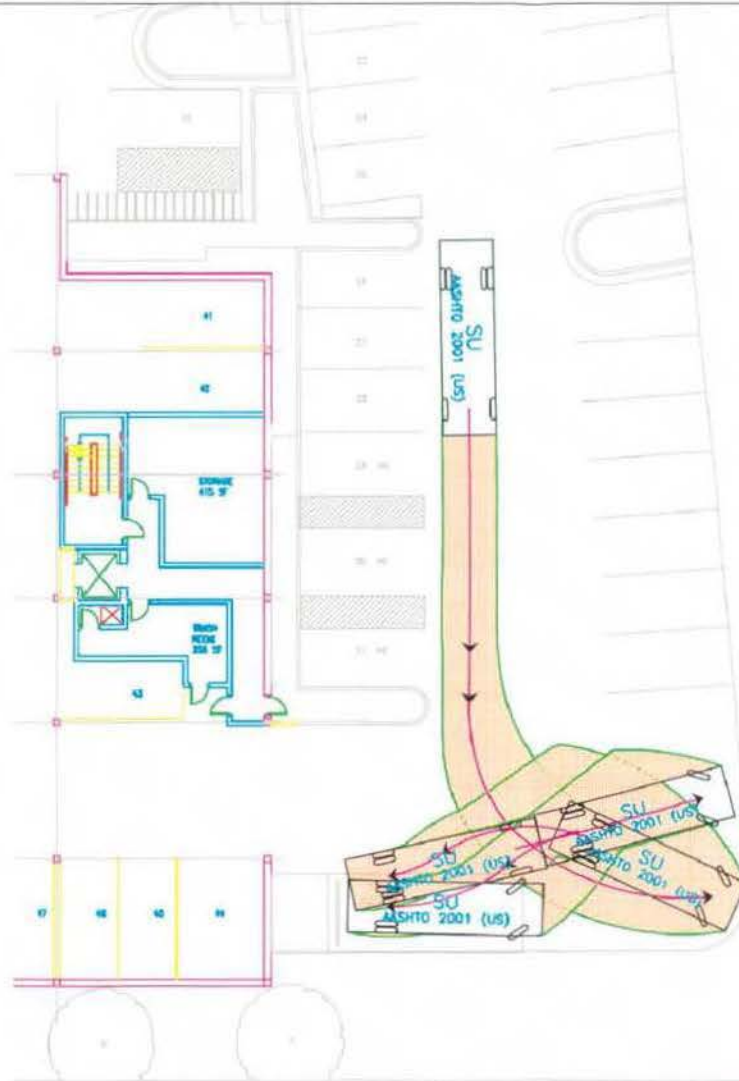

MATTHEWS MEMORIAL TERRACE, LP

01 DELIVERY VEHICLE INTO RESIDENTIAL LOADING AREA
SCALE: 1" = 60'-0"
WASHINGTON, DC



T2.20



MATTHEWS MEMORIAL BAPTIST CHURCH
2515 Martin Luther King Jr. Ave. SE
Washington, DC 20003



The Community Builders, Inc.

THE COMMUNITY BUILDERS, INC.
1331 H Street, NW
Washington, DC 20005



PG ARCHITECTS, P.C.
1817 M Street, NW
Washington, DC 20005



symmetra design

Traffic Engineer
1152 15th Street, NW
Suite 935
Washington, DC 20005

Phone: 202-370-6002
Fax: 202-370-6001
Web: www.symmetradesign.com

SEPTEMBER 24, 2008
REVISED DECEMBER 5, 2008