


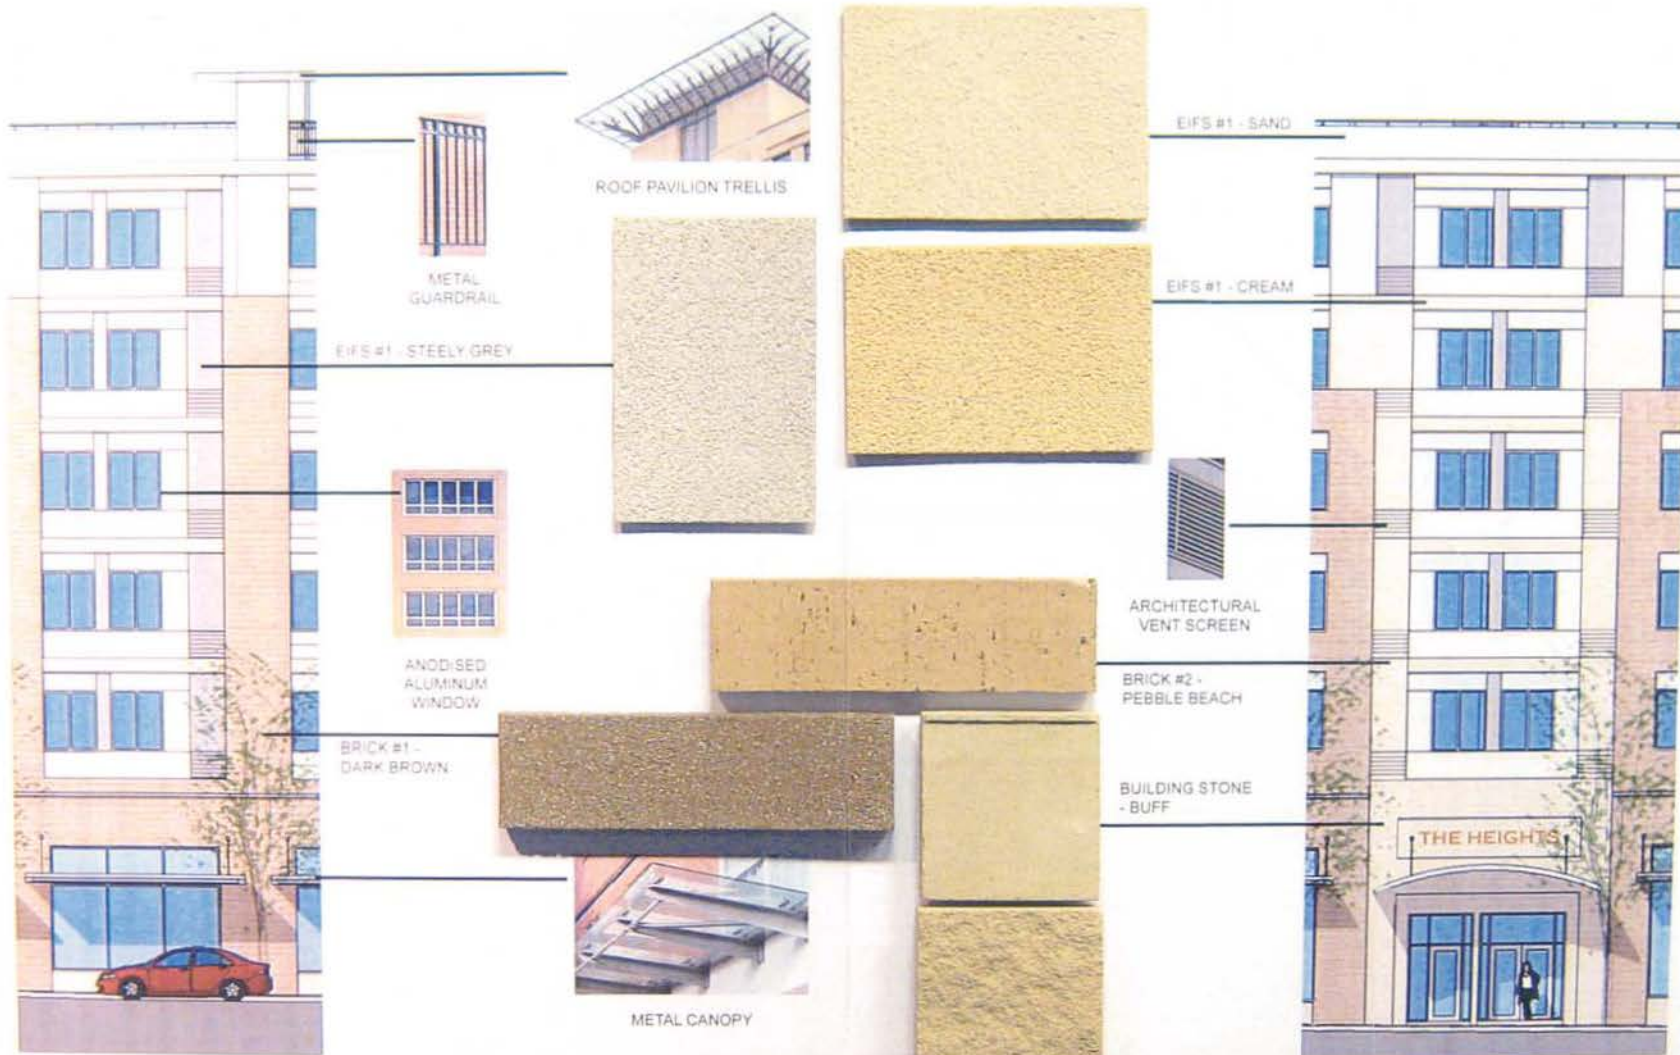

ELEVATION ON GEORGIA AVENUE

ELEVATION ON LAMONT STREET

ZONING COMMISSION
CASE No. 08-26
EXHIBIT No. 30

GRIMM+
PARKER
ARCHITECTS

The Heights on Georgia Avenue

Materials Board

March 12, 2009