


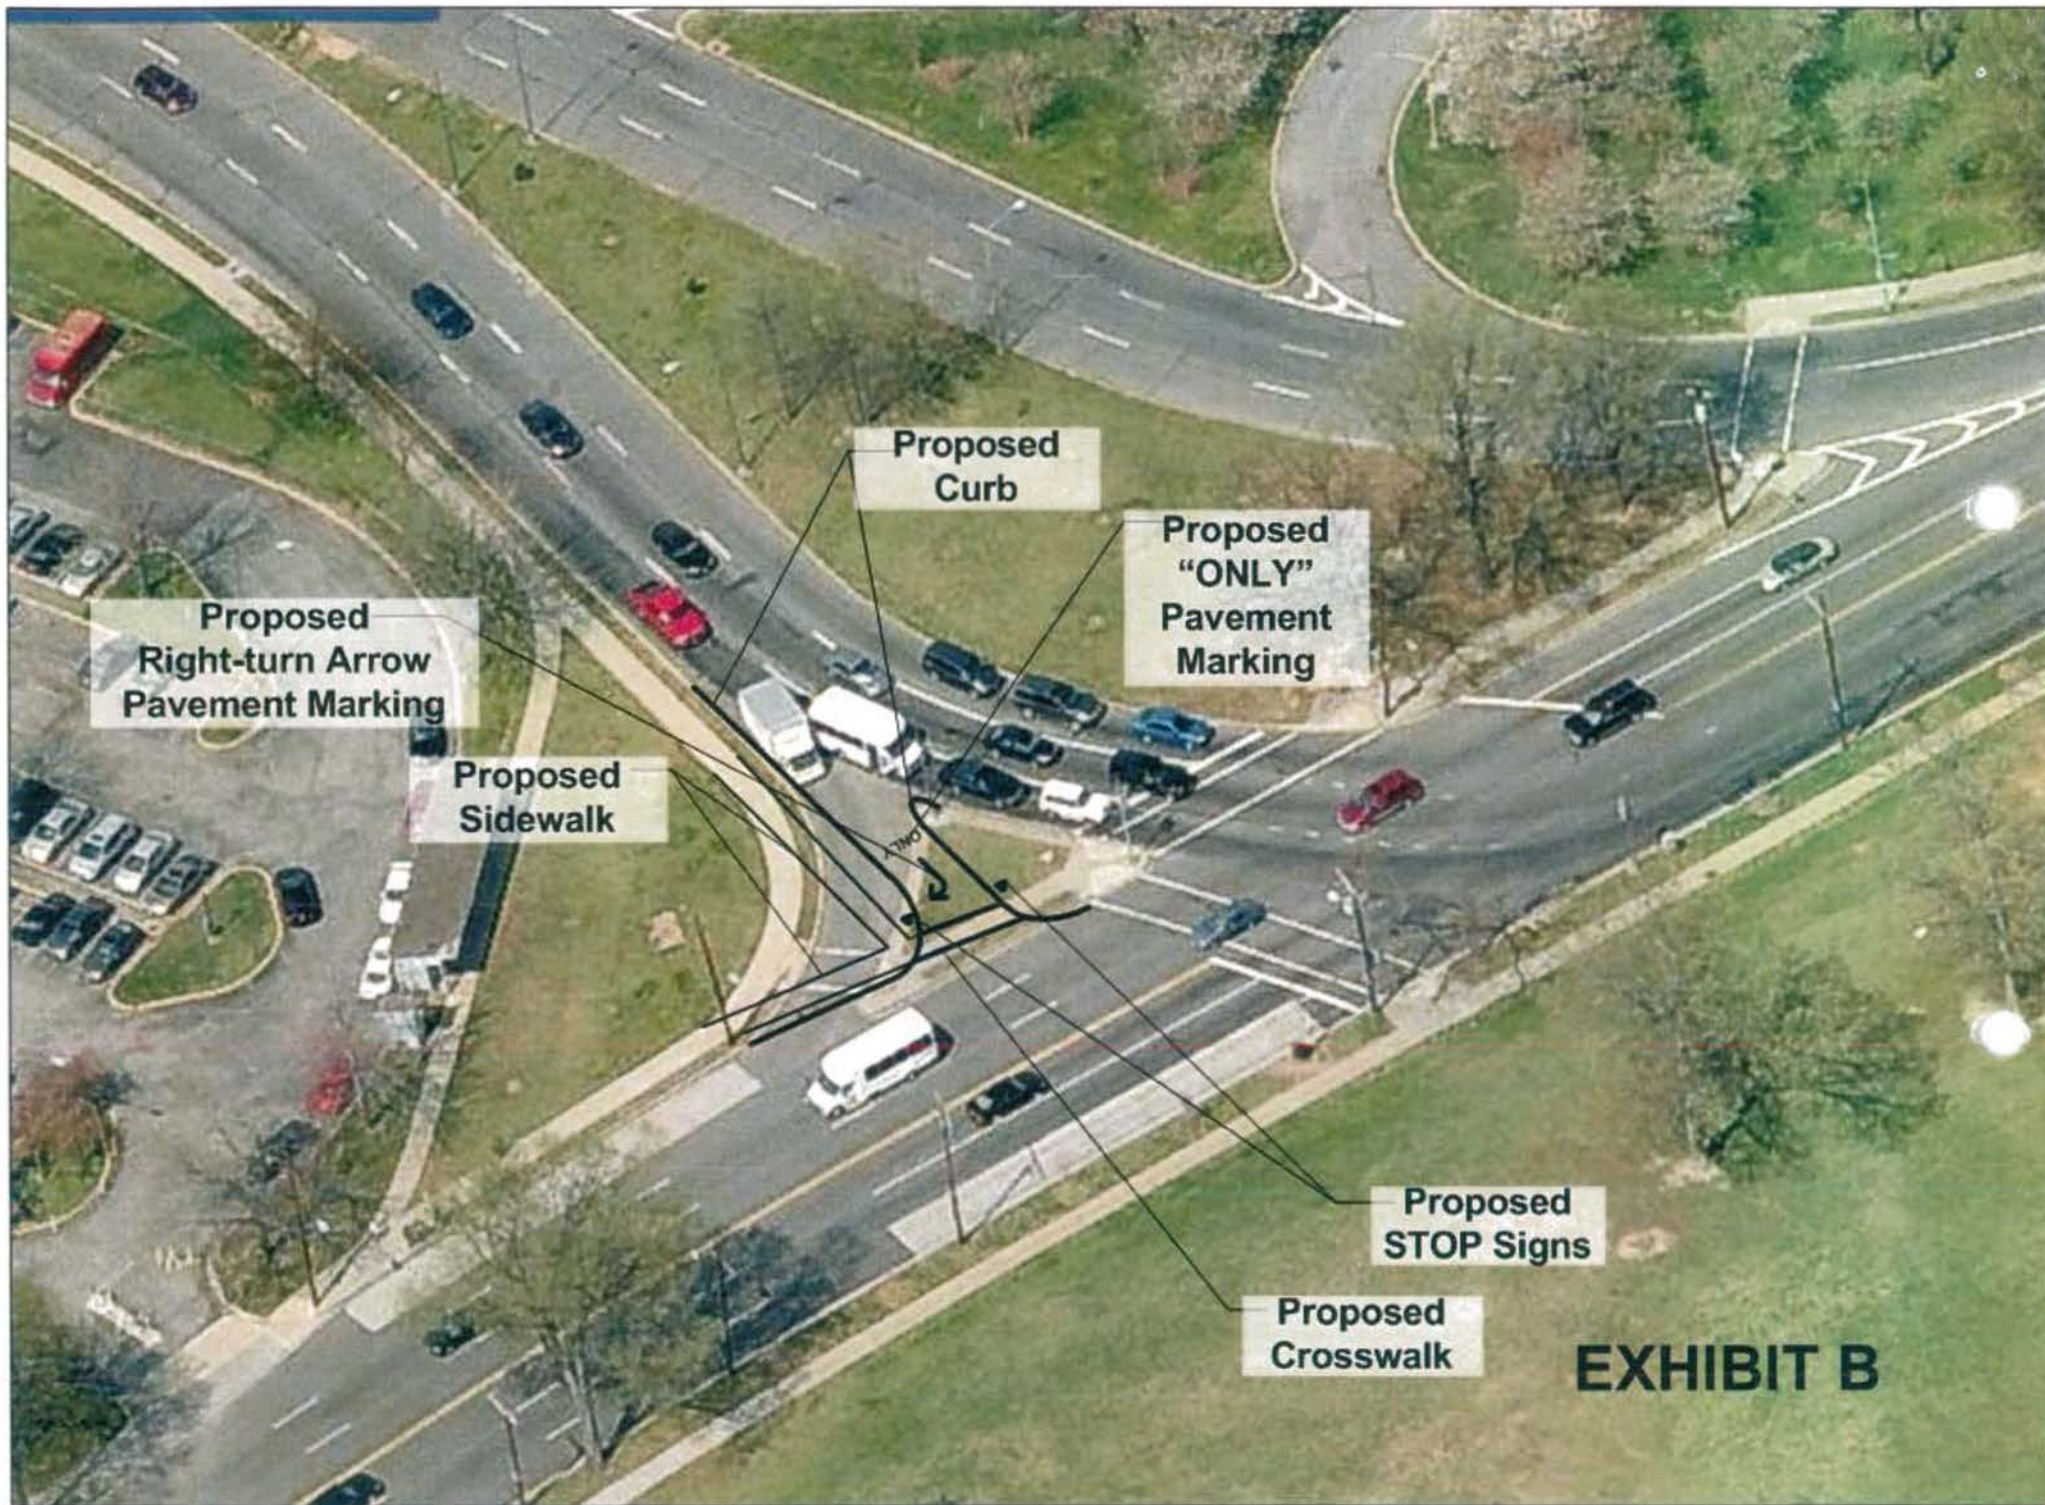

Proposed
Right-turn Arrow
Pavement Marking

Proposed
Curb

Proposed
"ONLY"
Pavement
Marking

Proposed
Sidewalk

Proposed
STOP Signs

Proposed
Crosswalk

EXHIBIT B