

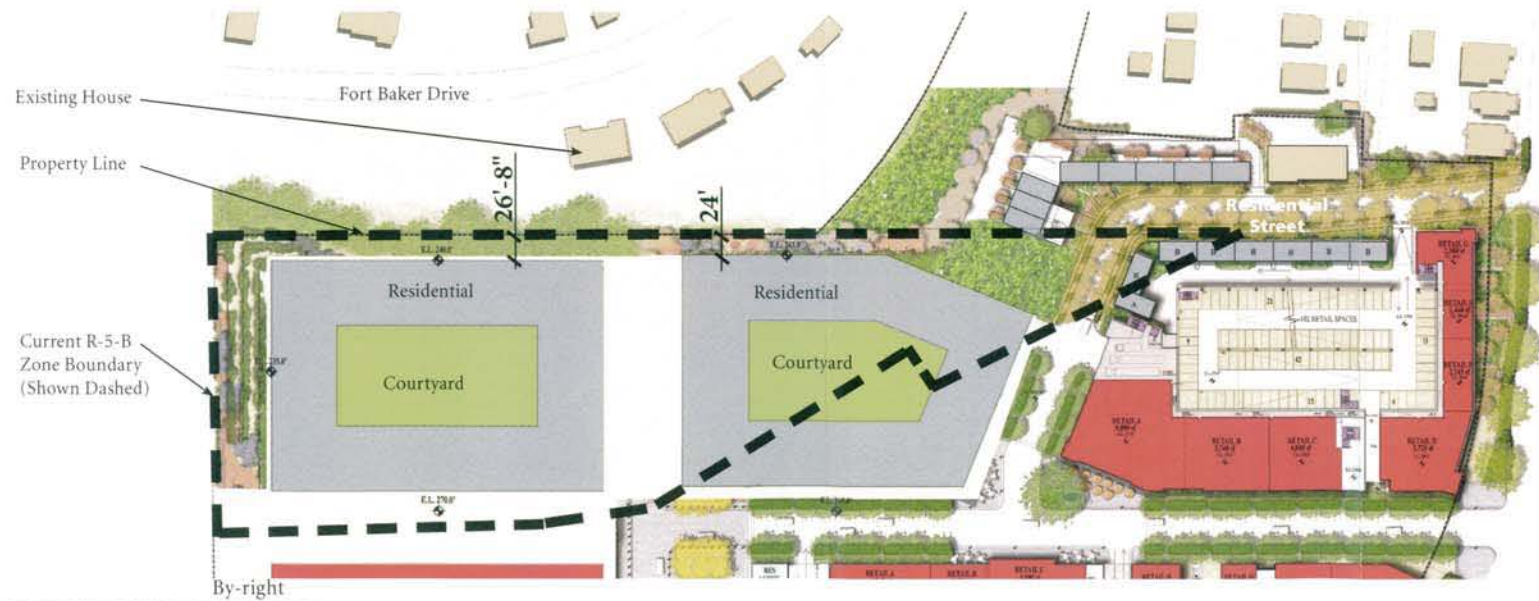
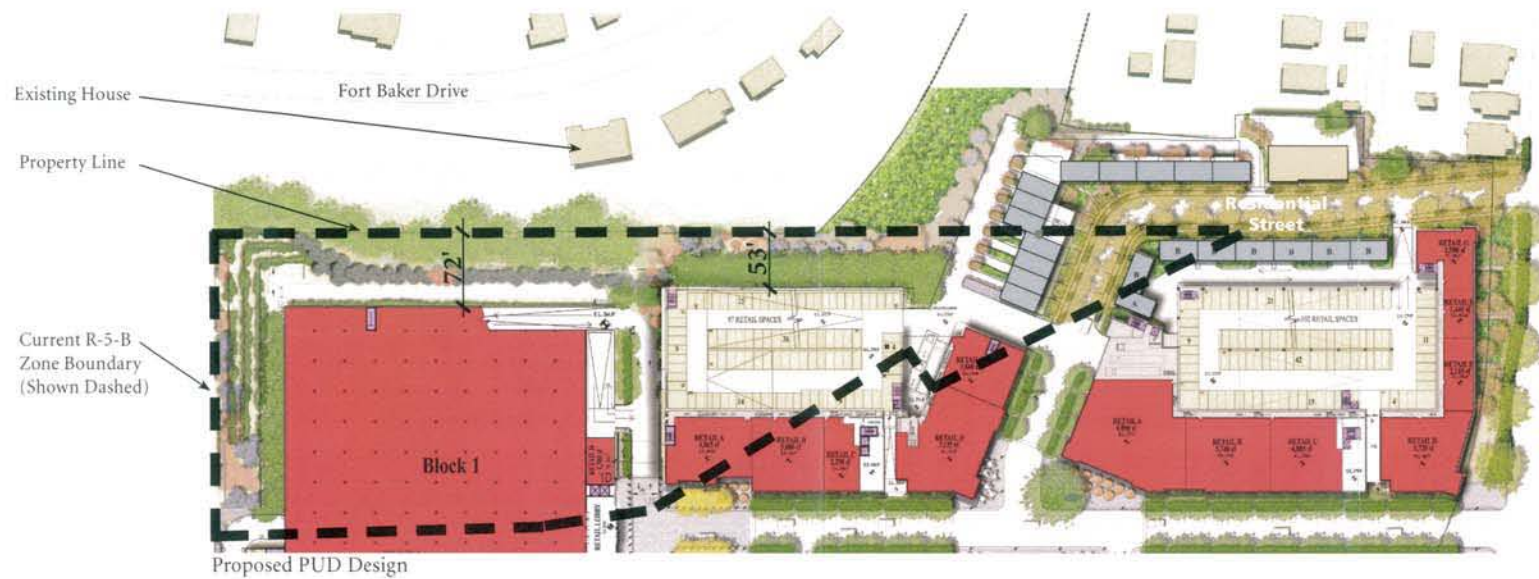


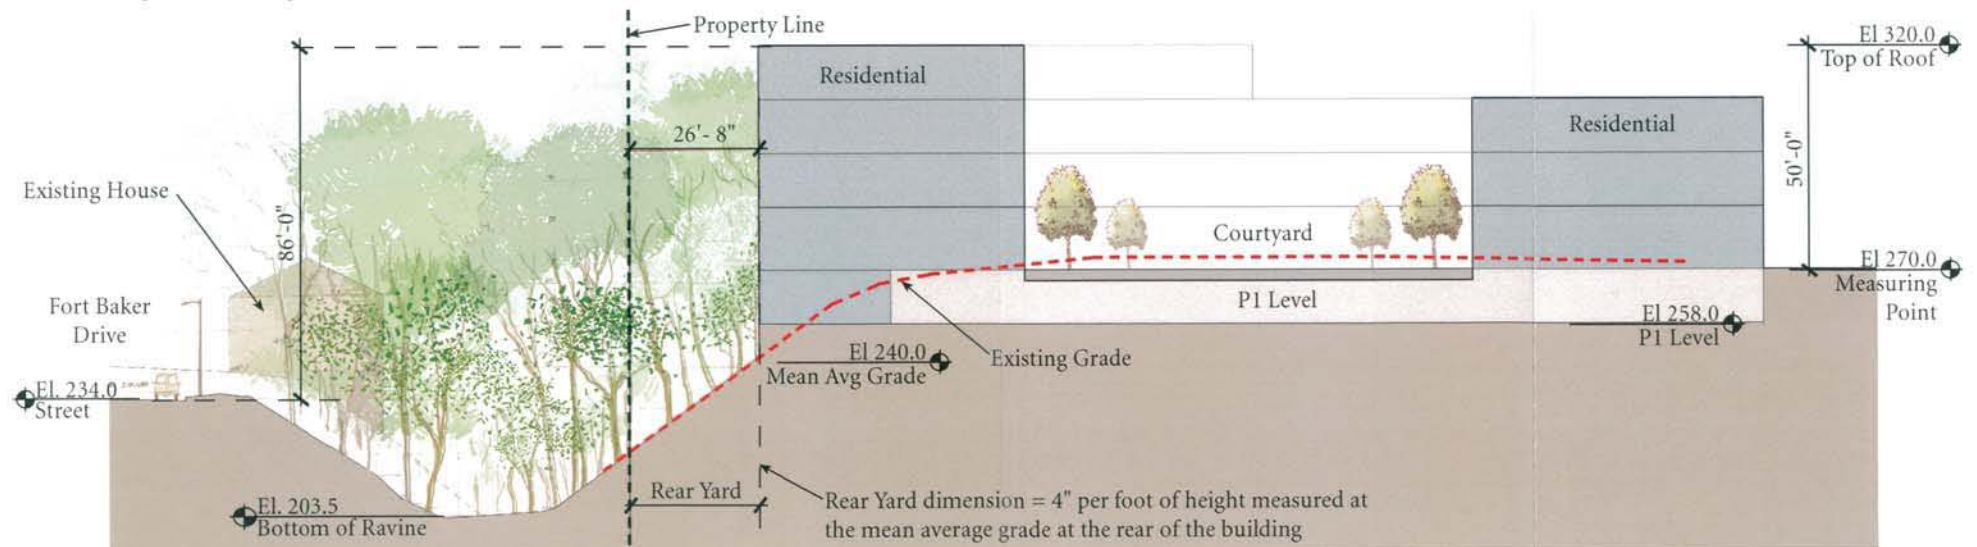

©2009 Torti Gallas and Partners, Inc. / 1000 Spring Street, 4th floor, Silver Spring, Maryland 20910-5812

Exhibit B - Proposed PUD Design versus By-right


THE RAPPAPORT COMPANIES - WILLIAM C. SMITH & CO.
TORTI GALLAS AND PARTNERS

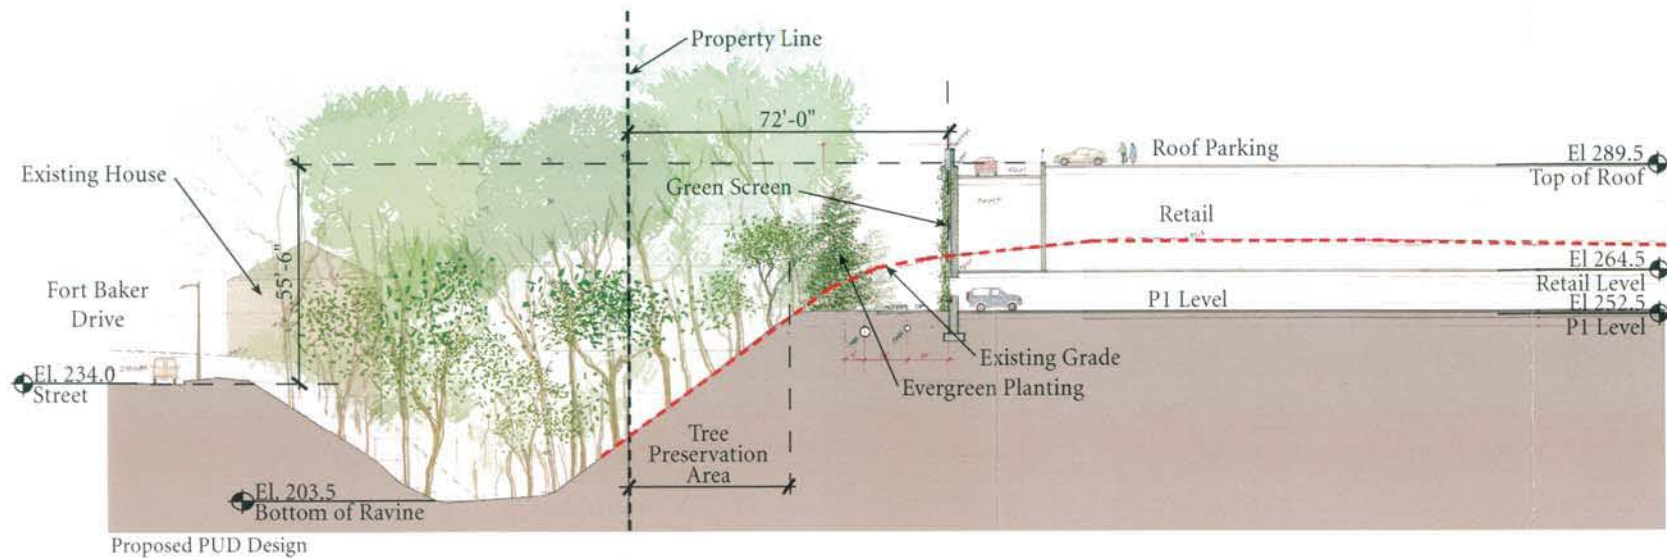


©2009 Torti Gallas and Partners, Inc. | 1000 Spring Street, 4th floor, Silver Spring, Maryland 20910-3000

Exhibit B - Sections - Block One

THE RAPPAPORT COMPANIES - WILLIAM C. SMITH & CO.
TORTI GALLAS AND PARTNERS

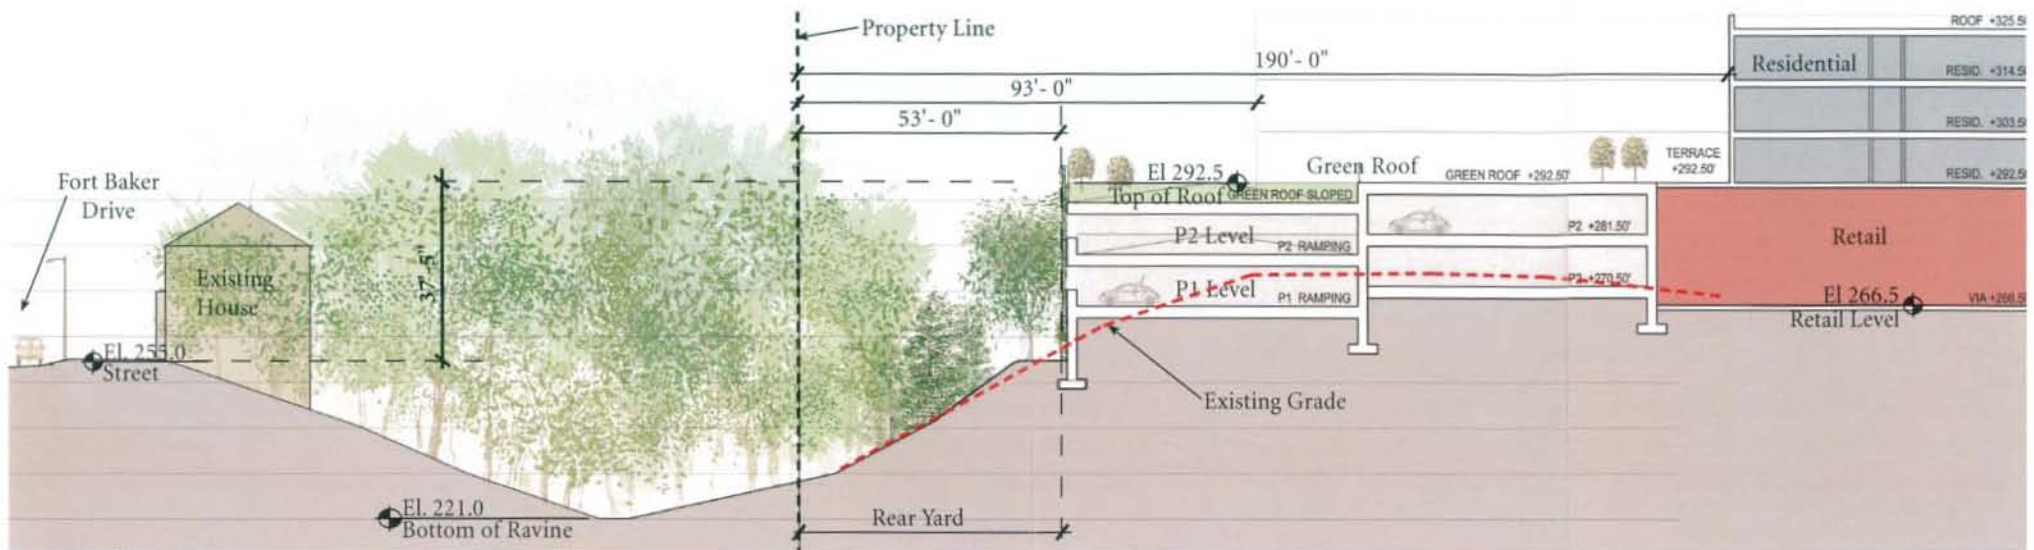

Proposed PUD Design

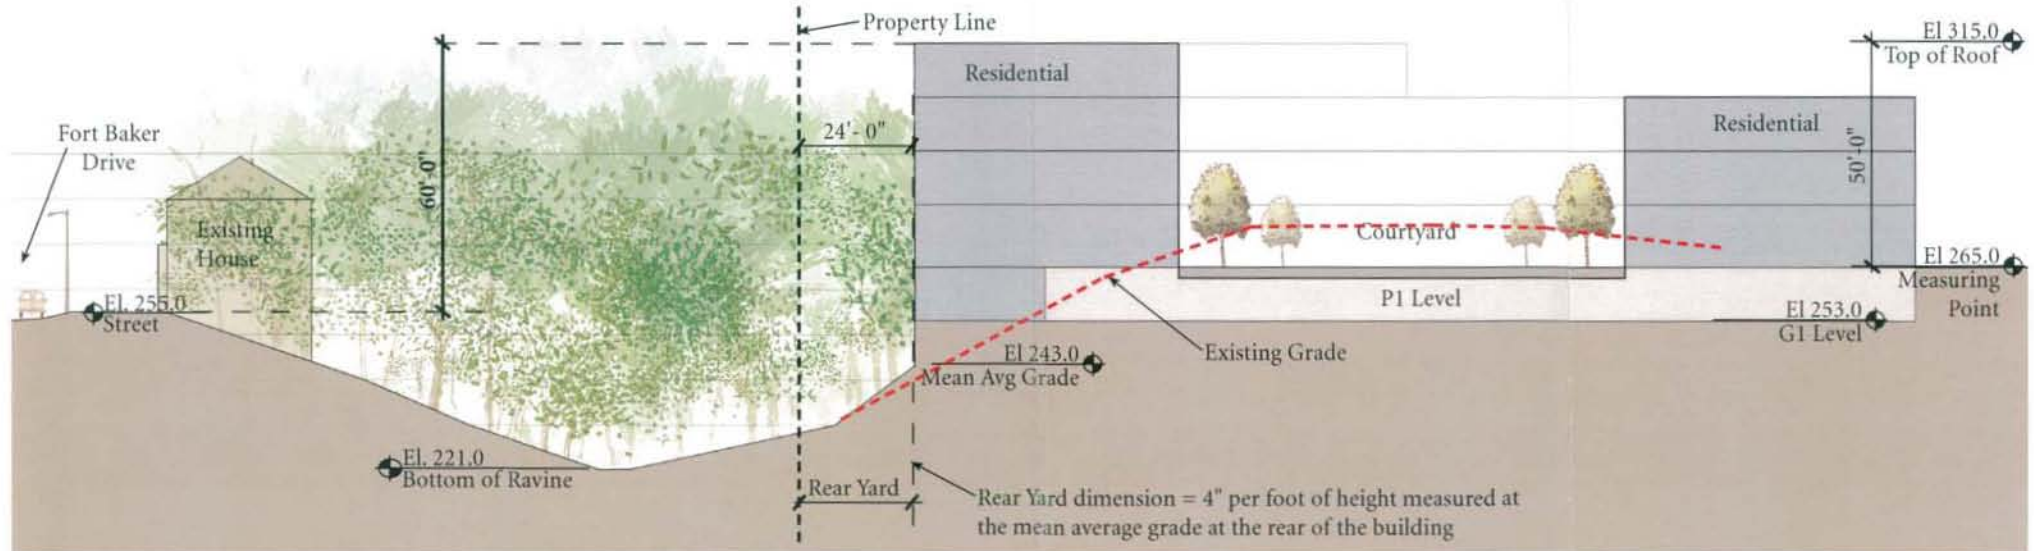

Matter-of-Right Analysis for the Existing R-5-B Zone

Source: Torti Gallas and Partners, Inc. | 1000 Spring Street, 4th Floor, Silver Spring, Maryland | 301.581.0100

Exhibit B - Sections - Block Four

THE RAPPAPORT COMPANIES - WILLIAM C. SMITH & CO.
TORTI GALLAS AND PARTNERS