




Note: Dimensions are approximate and subject to change. All dimensions are in feet and inches.


Note: This plan is a preliminary drawing and is not to be used for construction. All dimensions are in feet and inches.

Typical Floor Plan: Block C

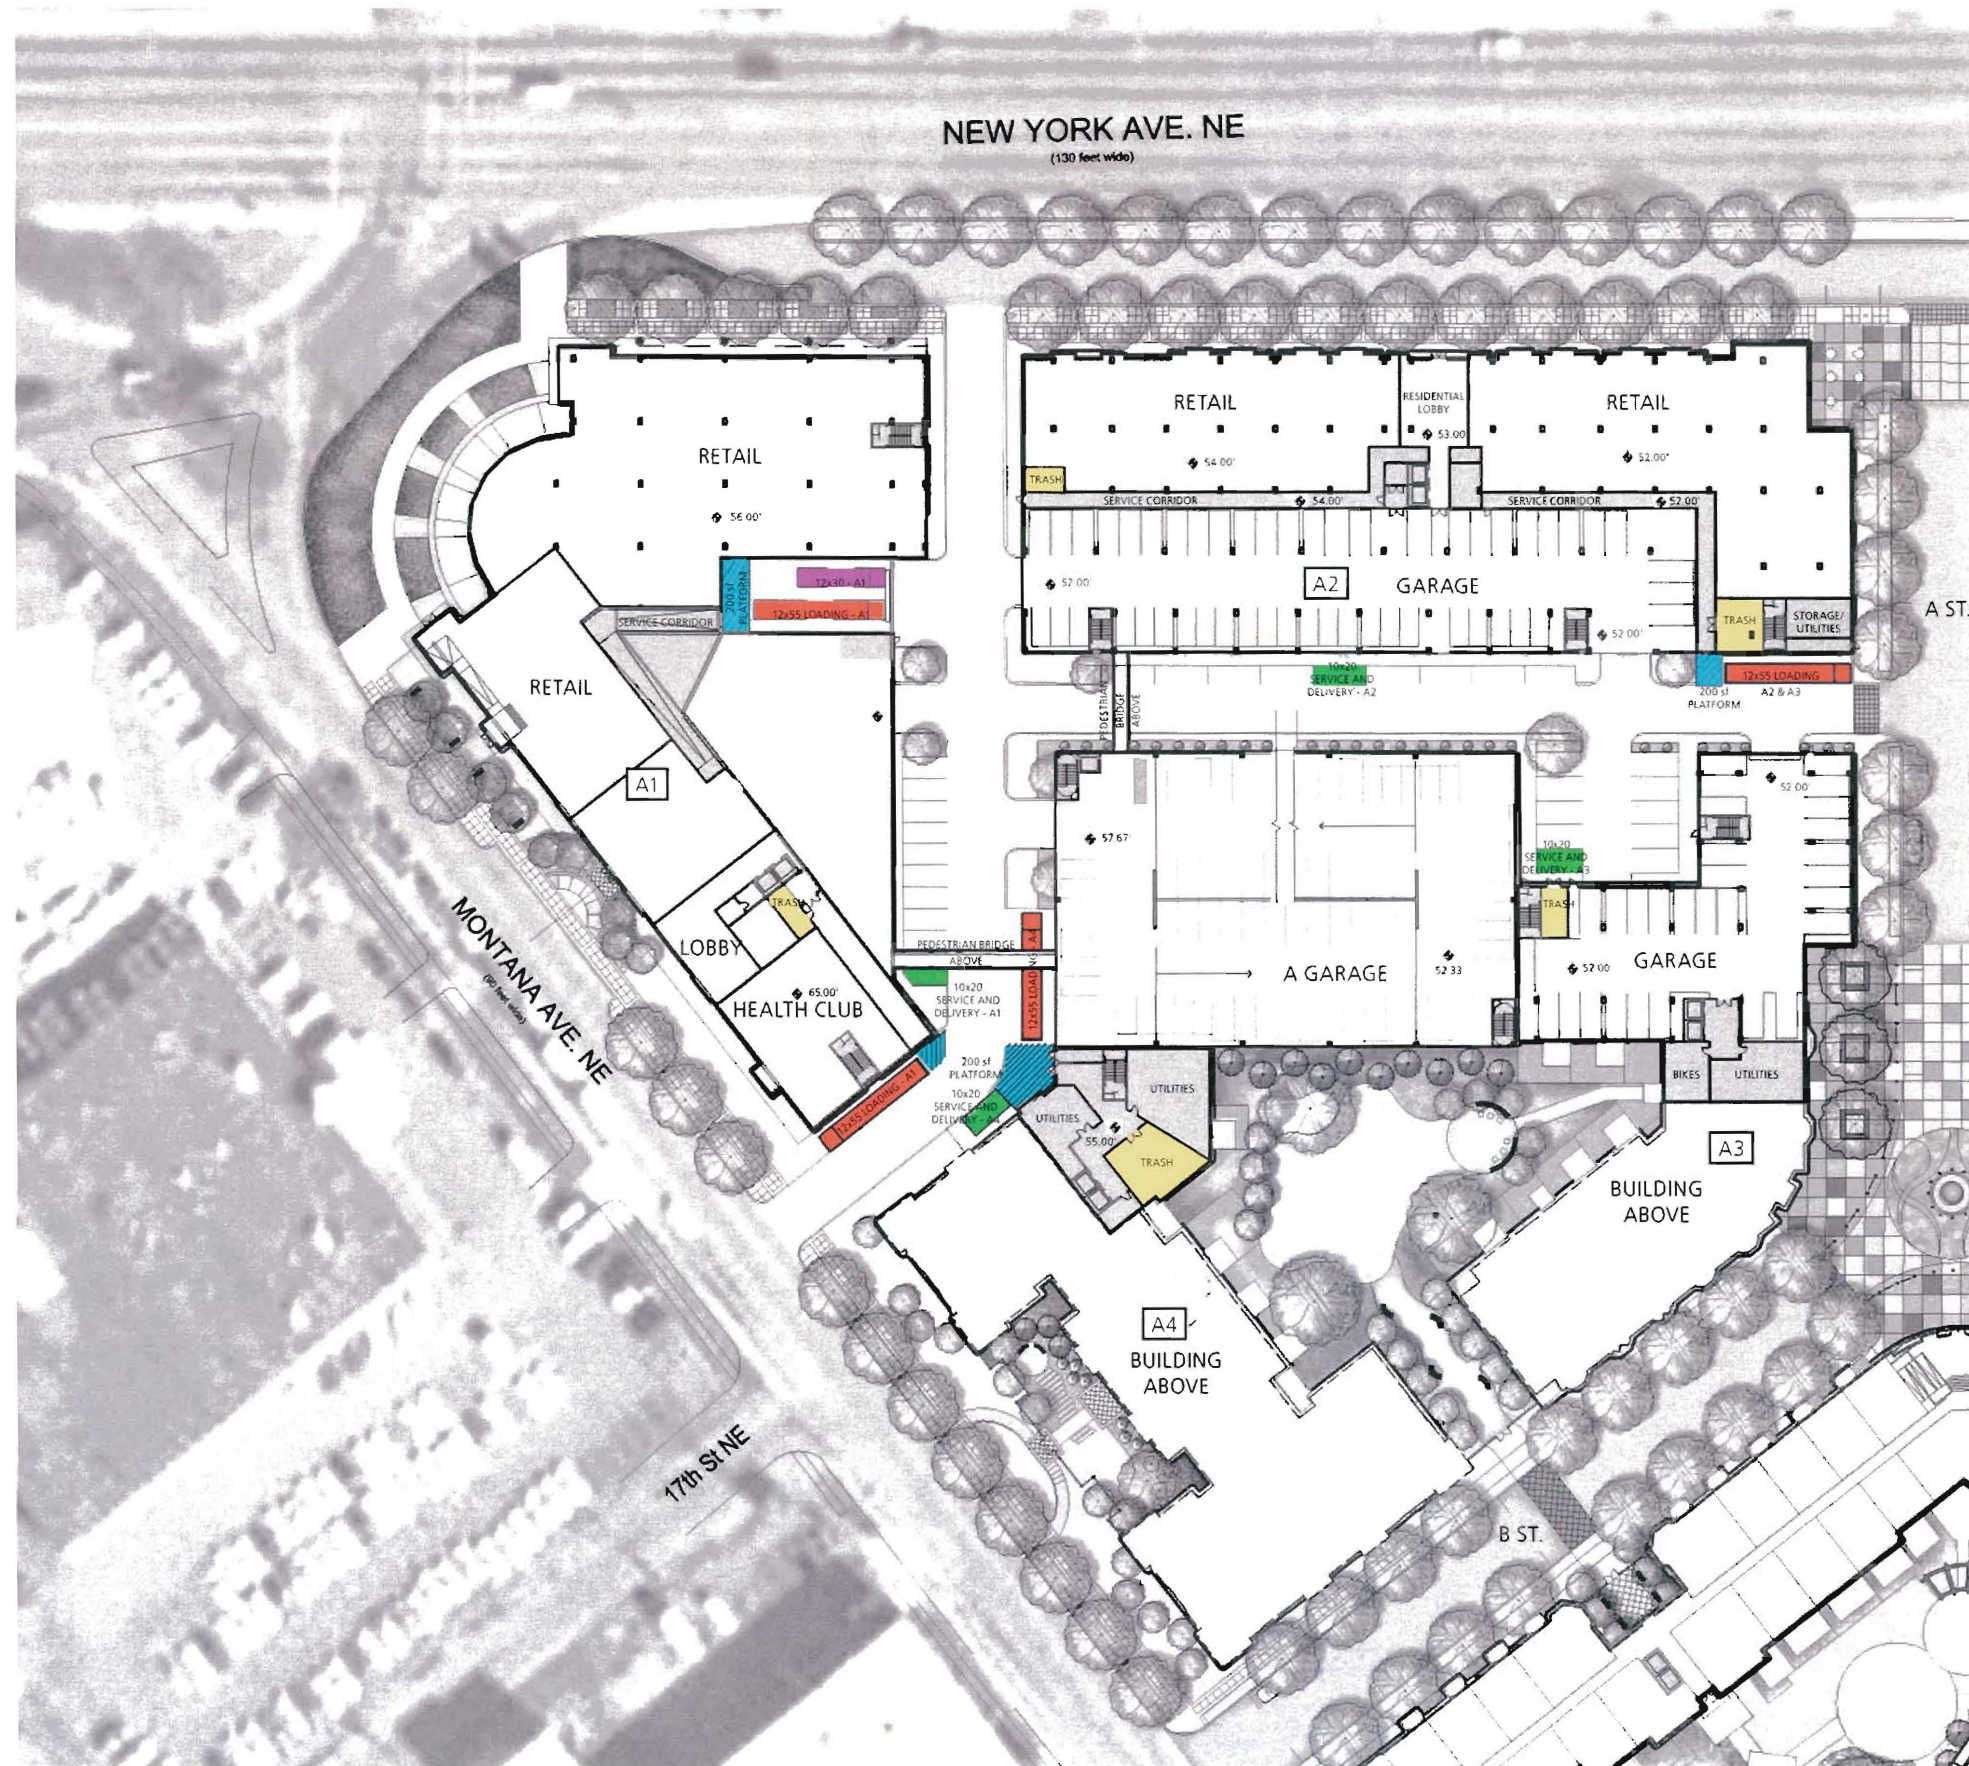


COLOR LEGEND

- 12x55 TRUCK
- 12x30 TRUCK
- 10x20 SERVICE AND DELIVERY
- LOADING PLATFORM
- TRASH

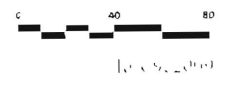

LOADING DIAGRAM: Block A

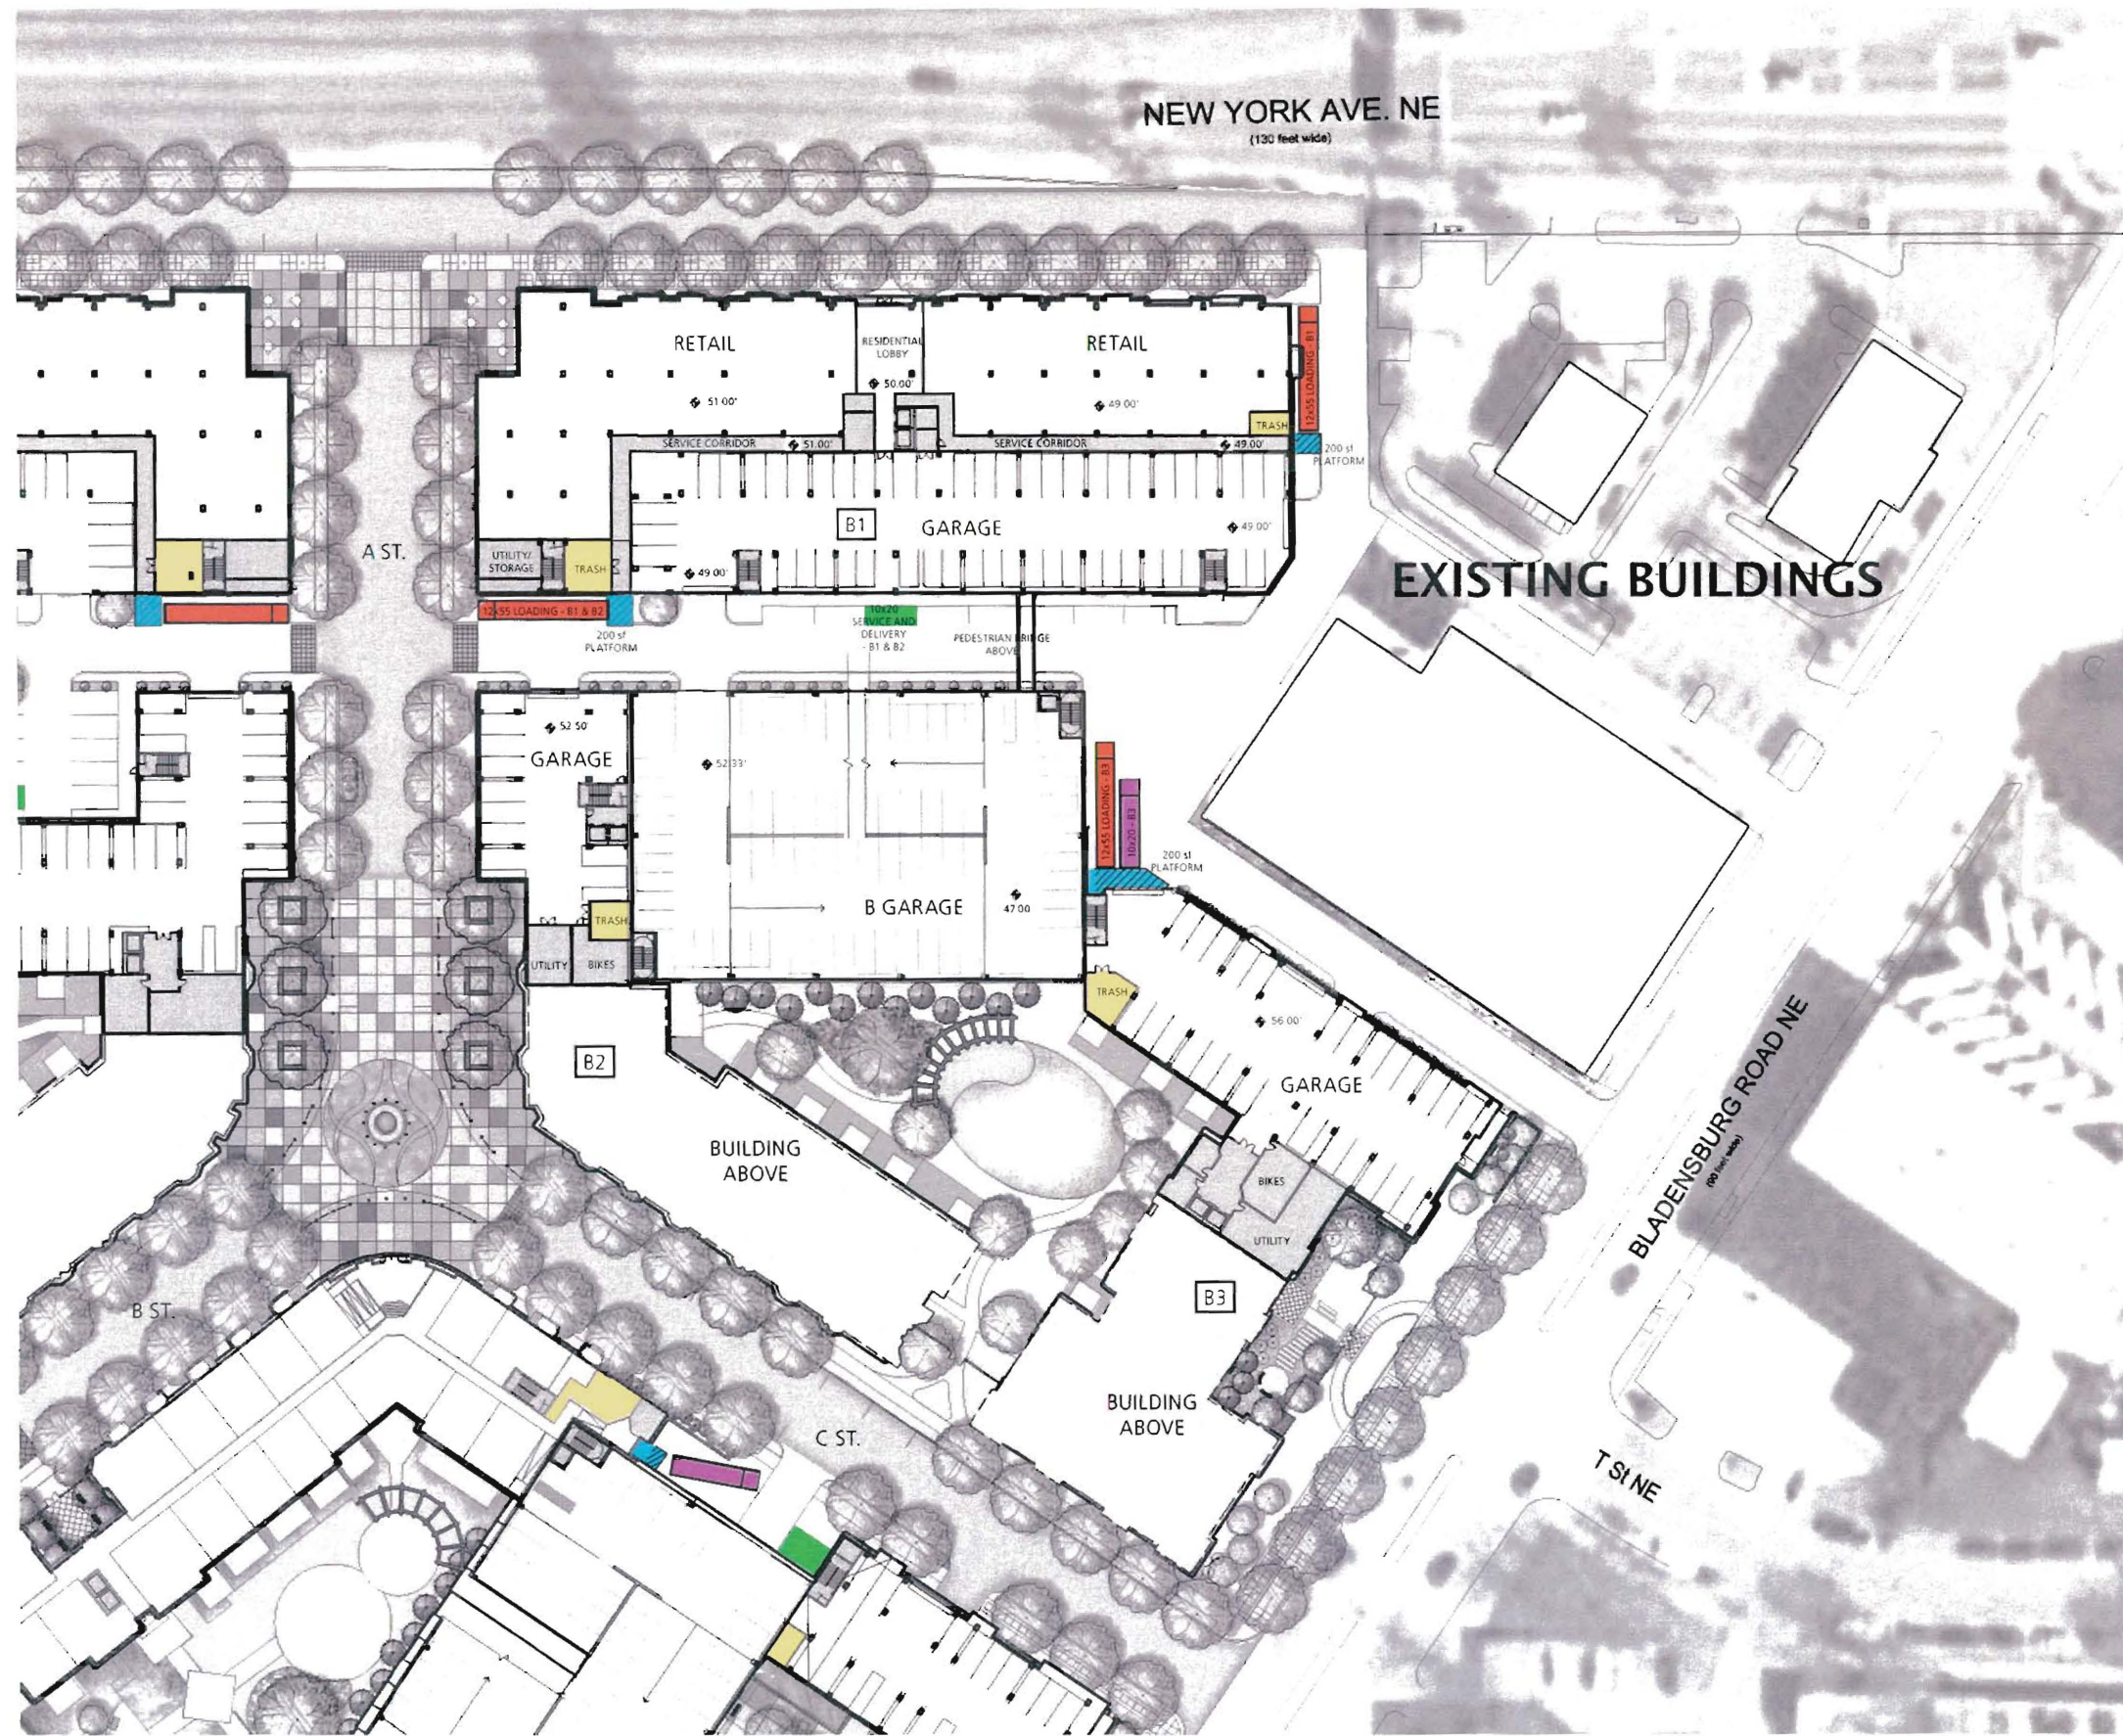


COLOR LEGEND


- 12x55 TRUCK
- 12x30 TRUCK
- 10x20 SERVICE AND DELIVERY
- LOADING PLATFORM
- TRASH







LOADING DIAGRAM: Block B

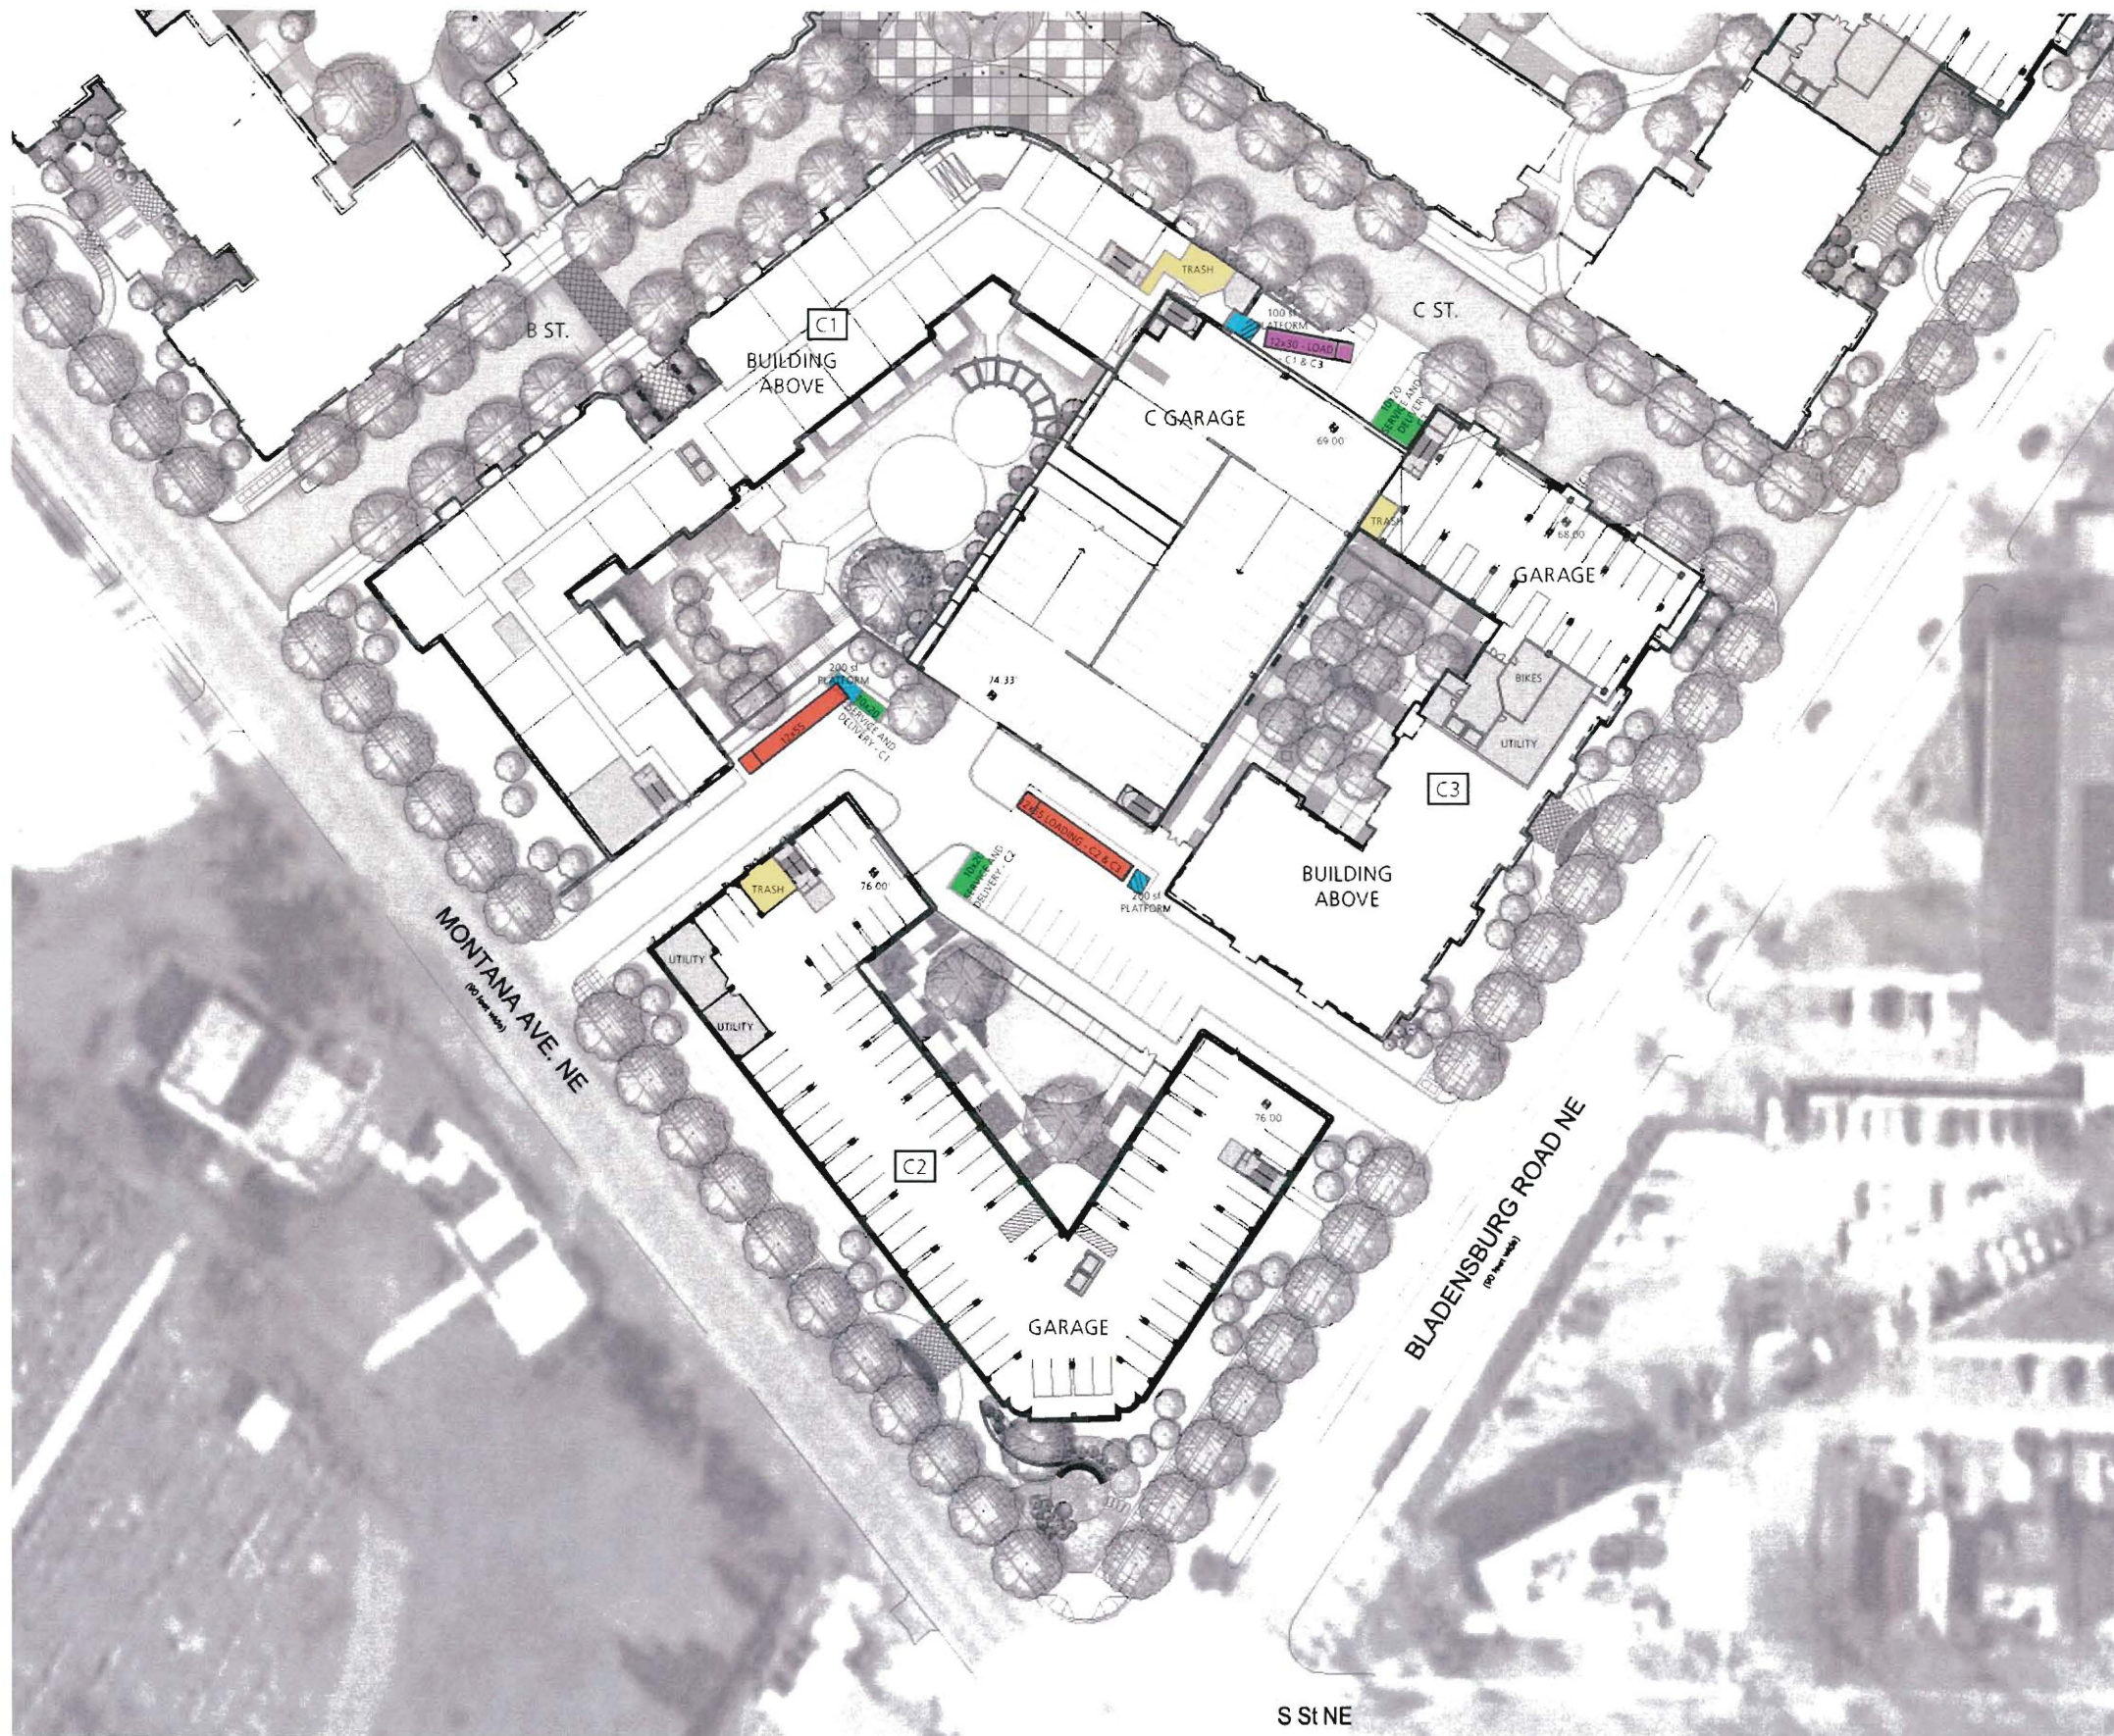

COLOR LEGEND	
■	12x55 TRUCK
■	12x30 TRUCK
■	10x20 SERVICE AND DELIVERY
■	LOADING PLATFORM
■	TRASH

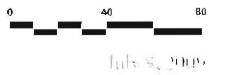

LOADING DIAGRAM: Block C

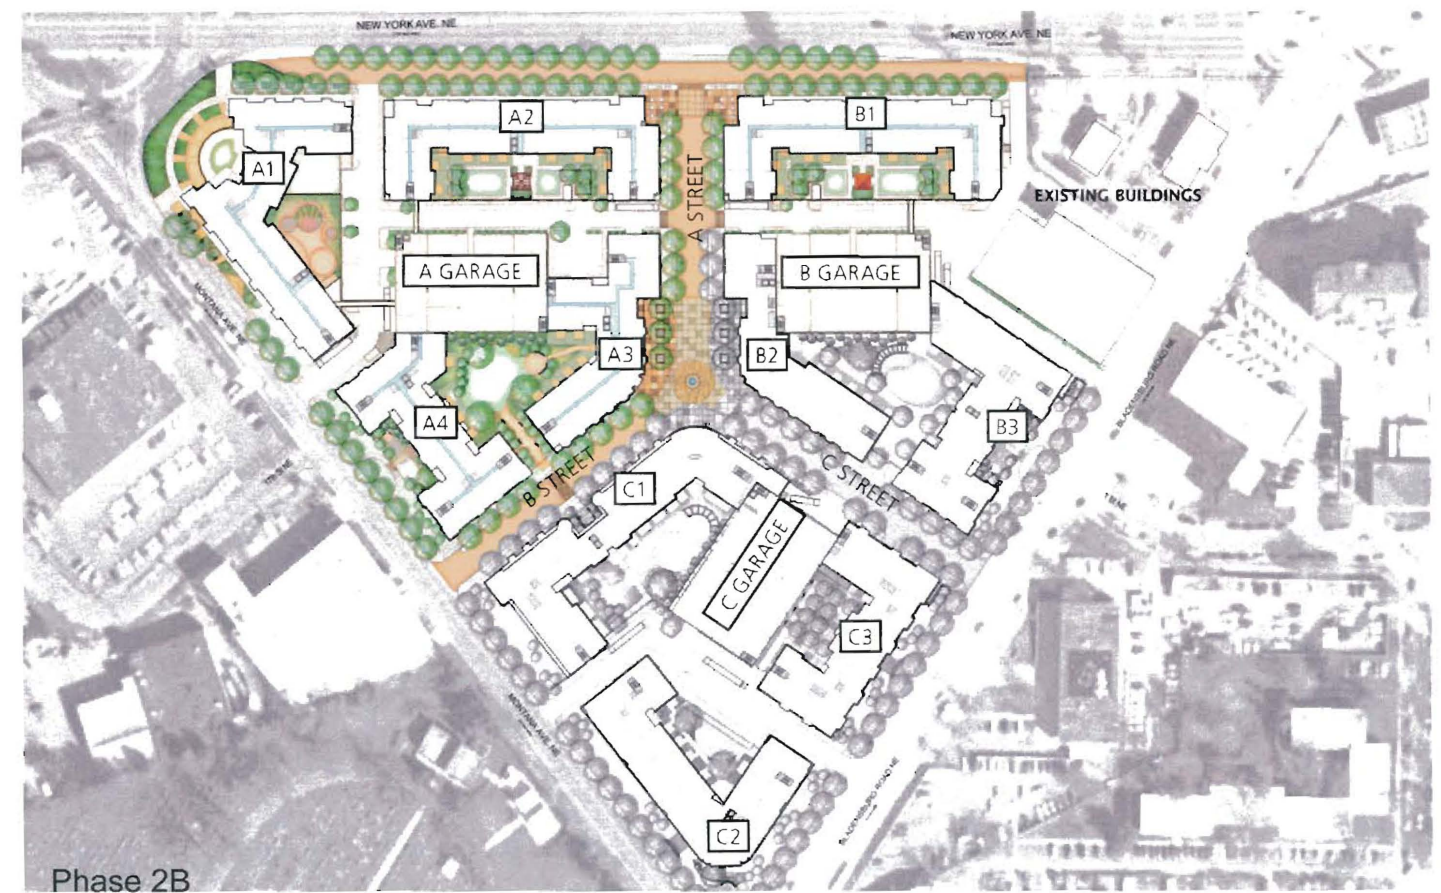
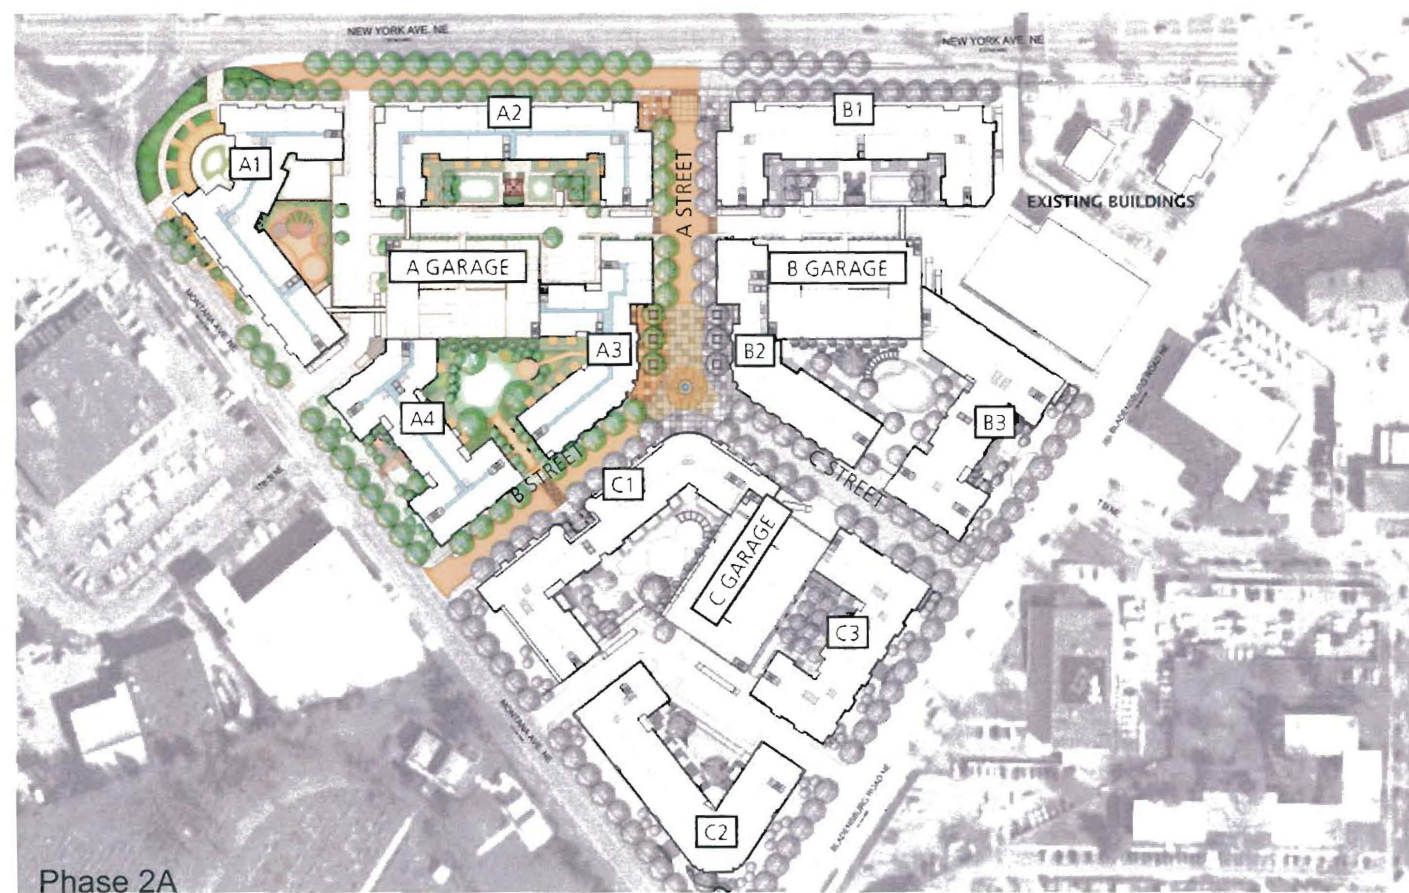
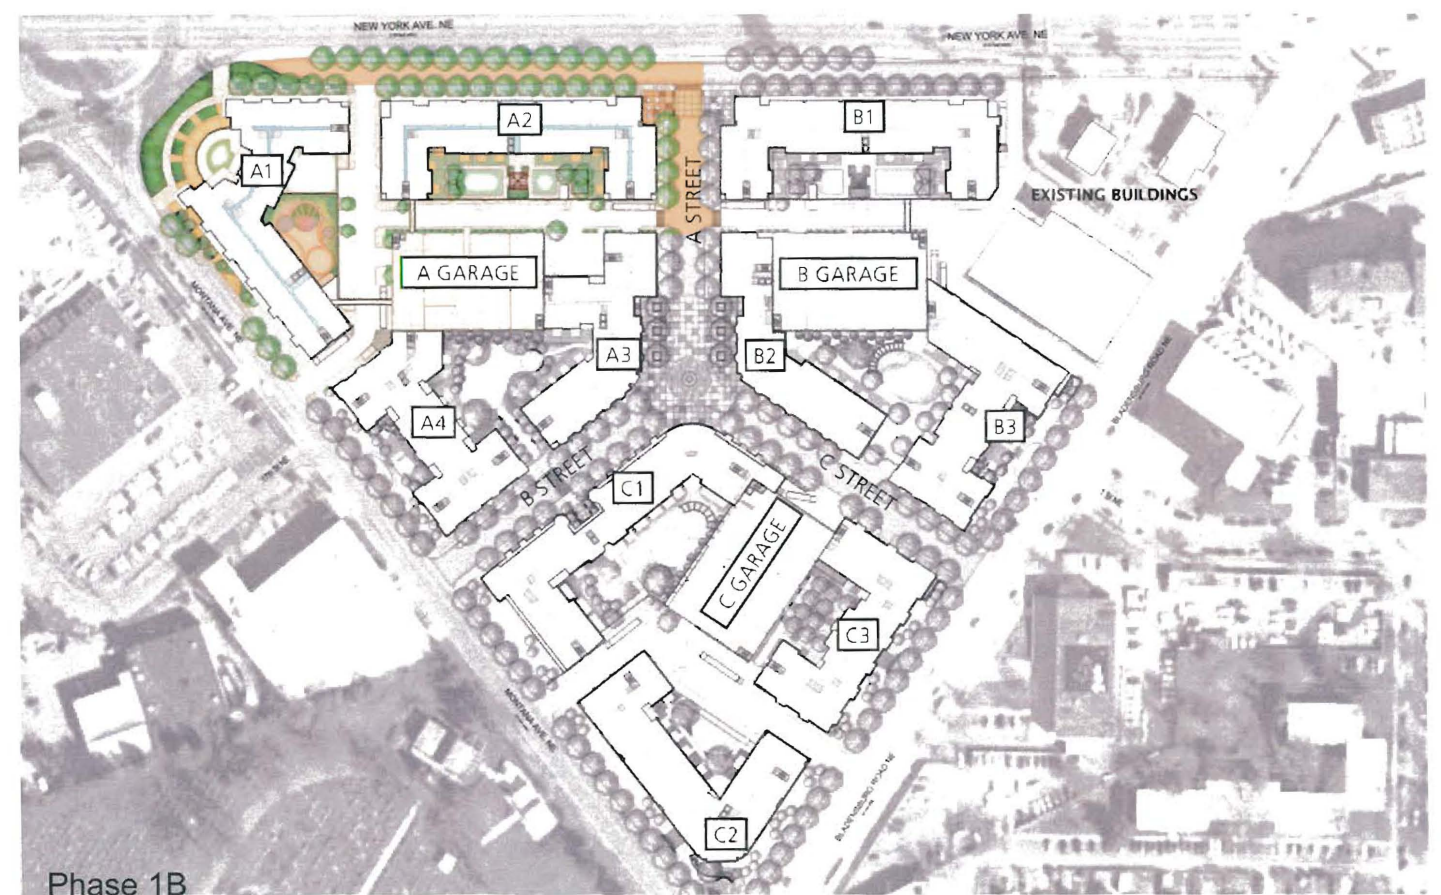
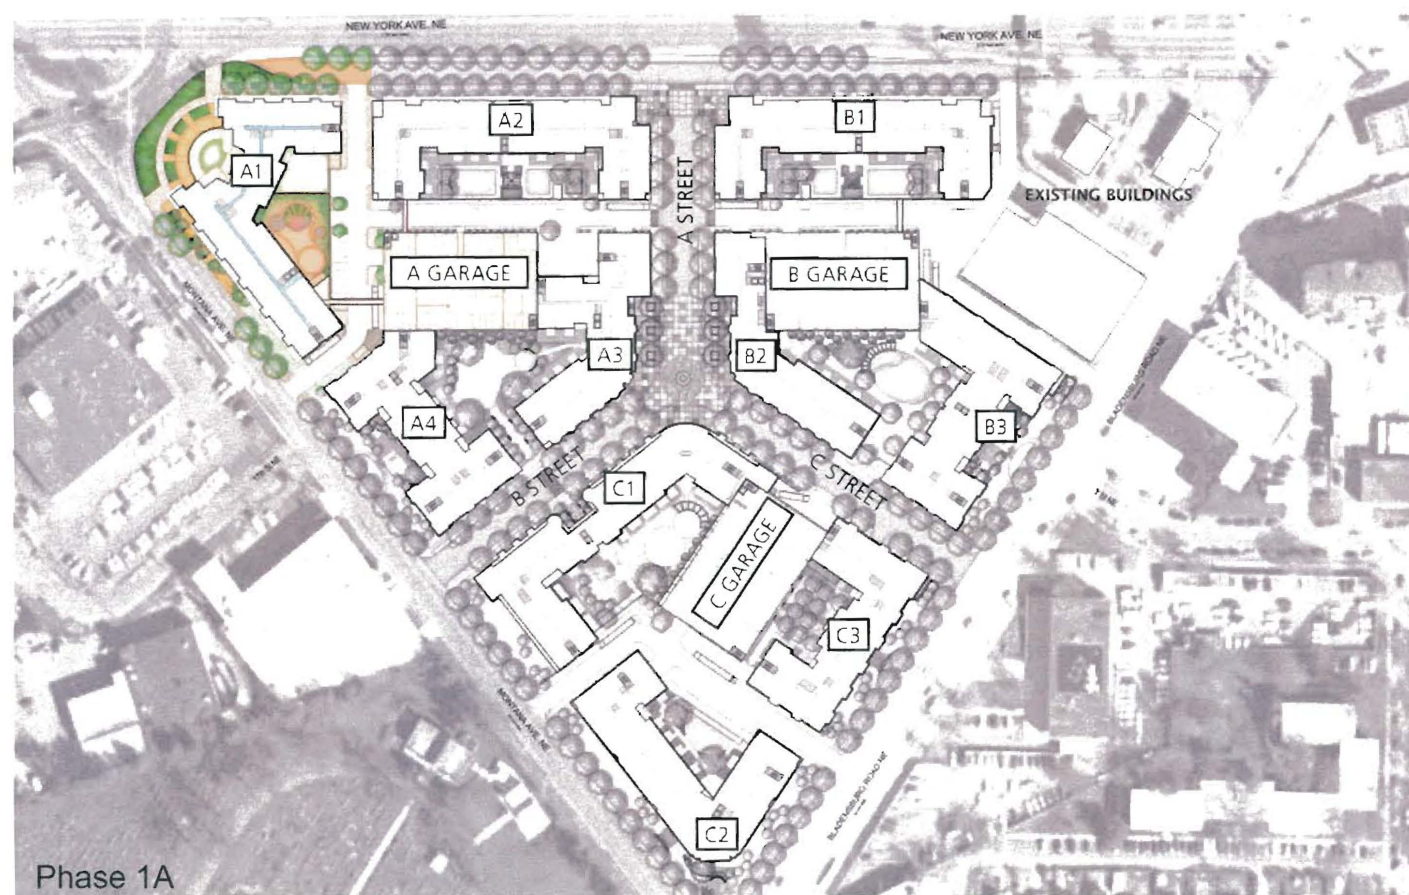


Phasing Diagrams

MAURICE WAITERS ARCHITECT, PC | ARDO NEW YORK, PC
BRADLEY SILL DESIGN, INC. | FORT GALLAS AND PARTNERS

A056

ARBOR PLACE

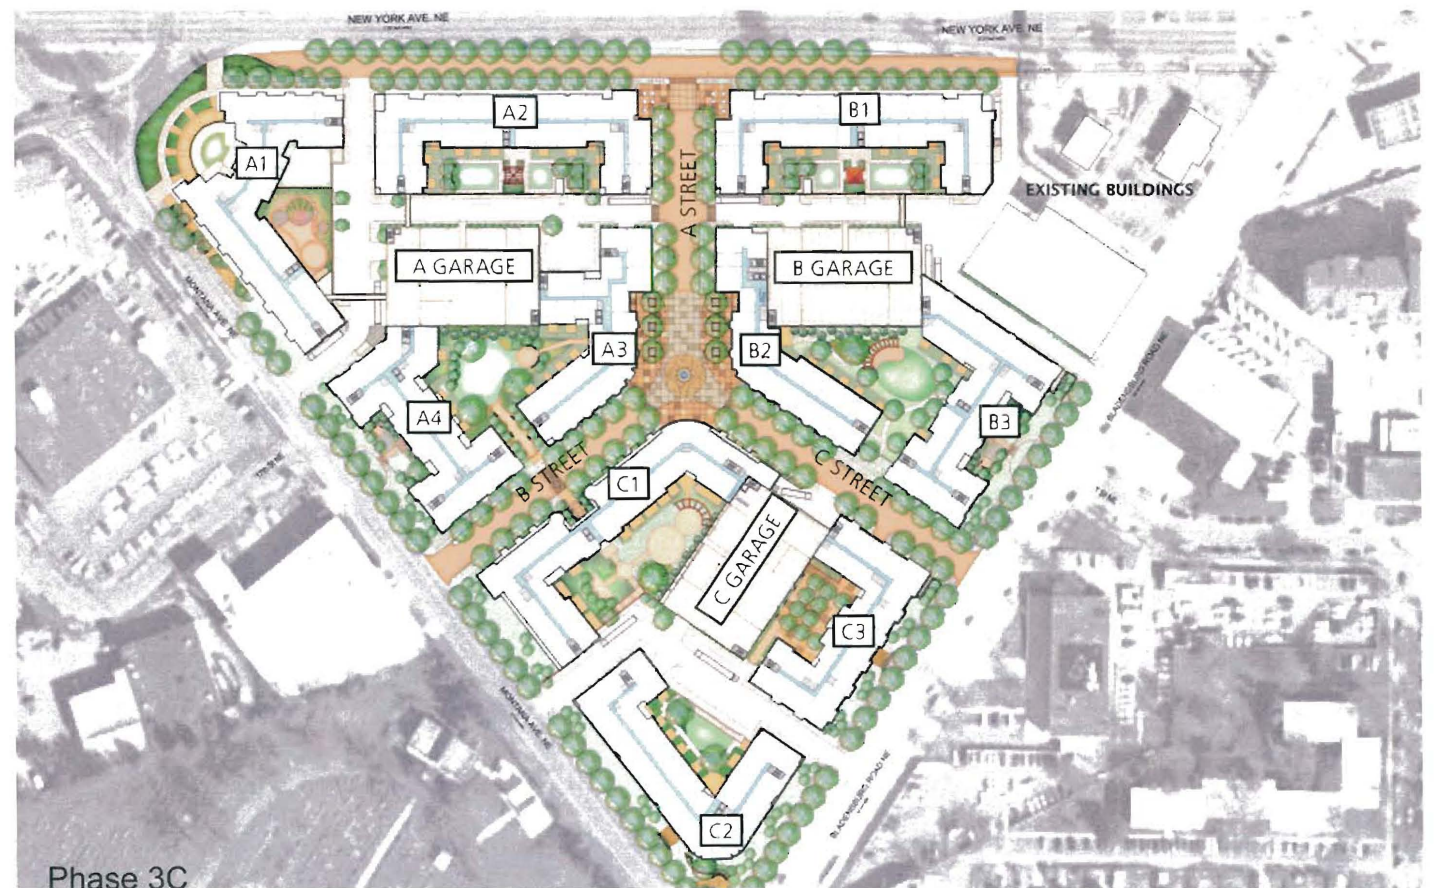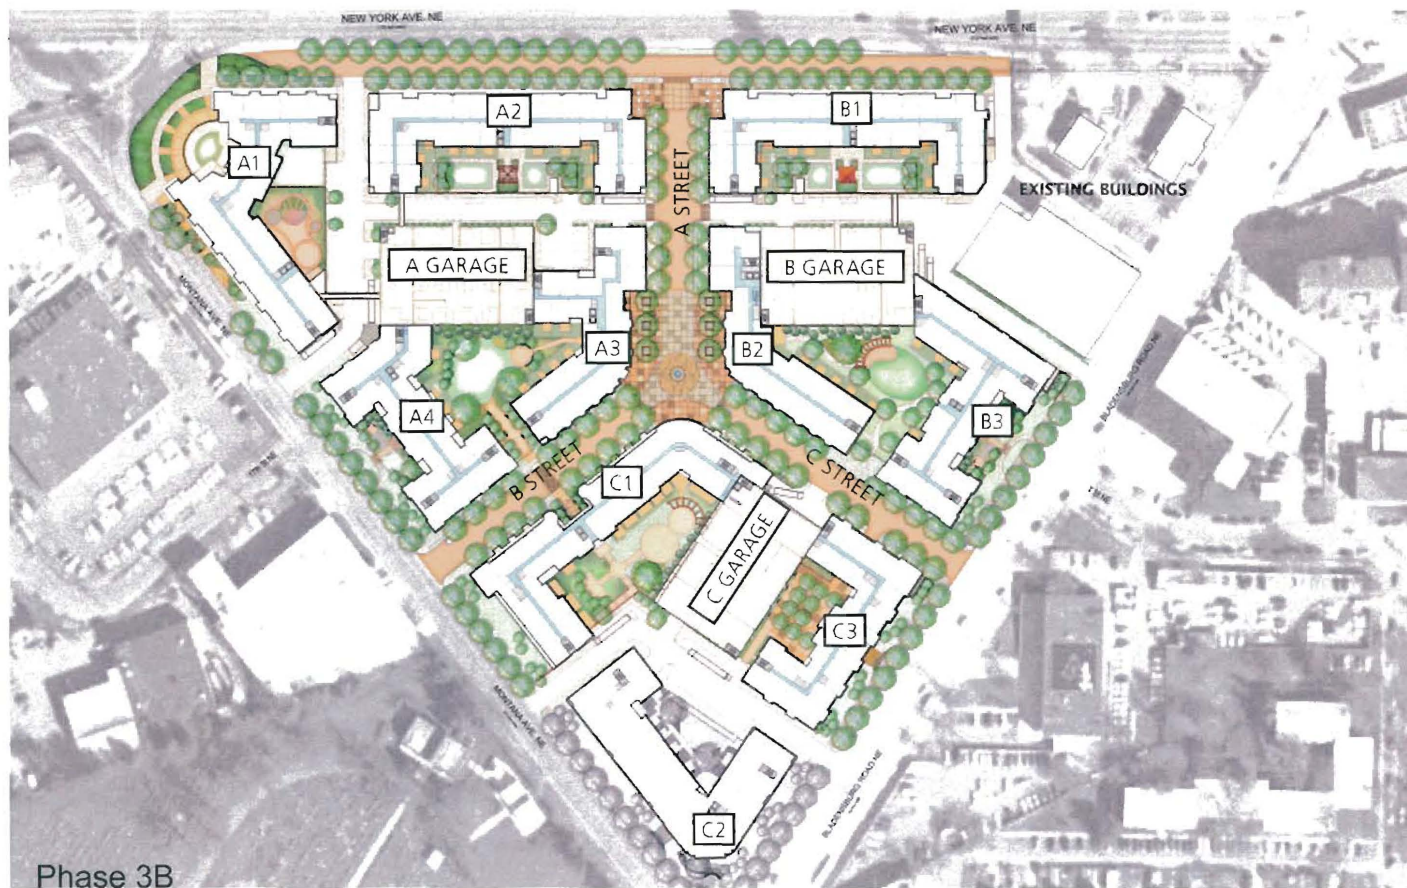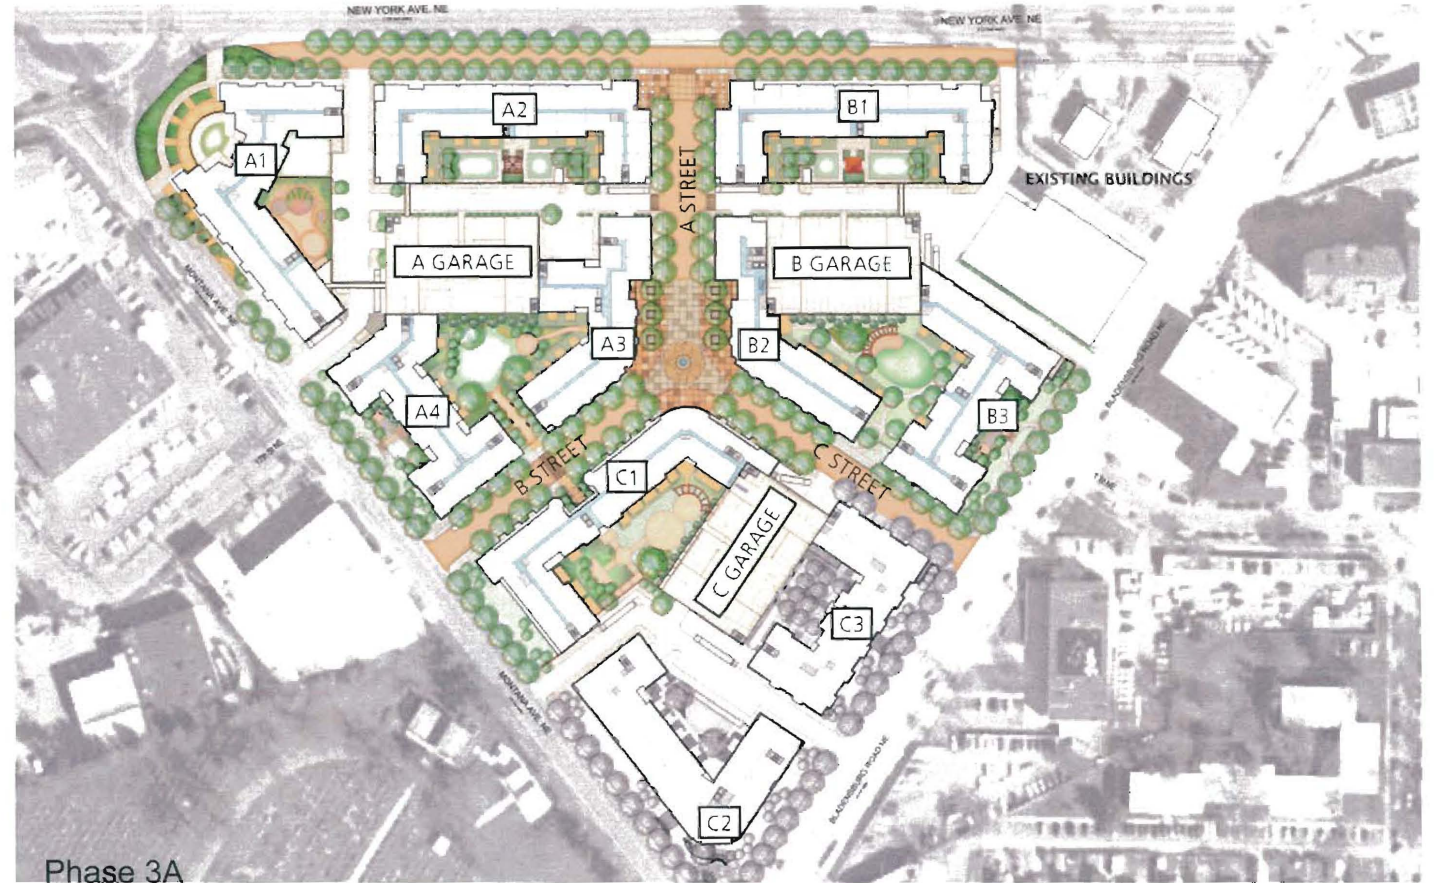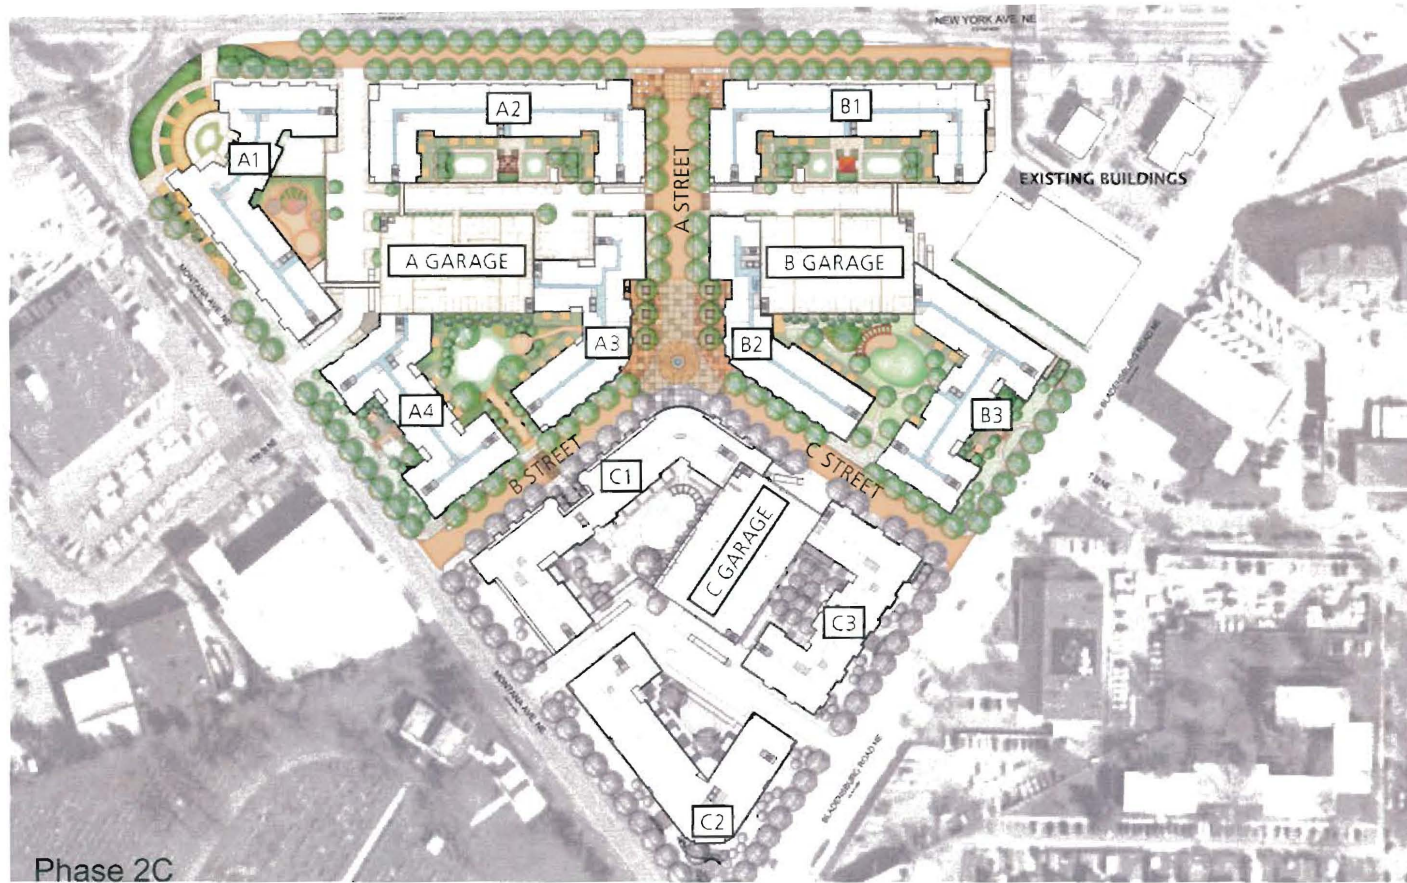

Phasing Diagrams

MAURICE WAITERS ARCHITECT, PC | ABDO NEW YORK, LLC
BRADLEY SITE DESIGN, INC. | TORI GALLAS AND PARTNERS

A057

ARBOR PLACE


July 1, 2019



MATERIALS LEGEND

- 1 - Masonry w/ Precast Accents
(see below for main colors and accent colors)
- 2 - Windows
- 3 - Aluminum and Glass Storefront
- 4 - Canopy / Signage Band
- 5 - Decorative Column Cover

Sample materials are conceptual. Actual color and manufacturer are subject to availability.

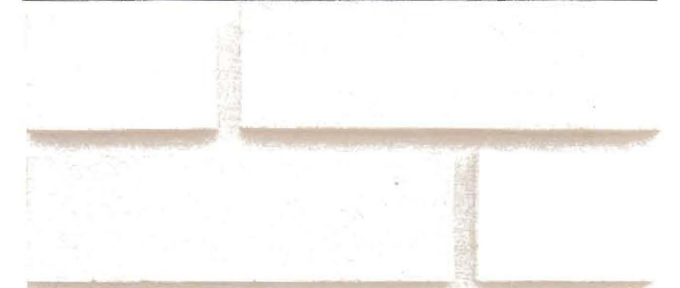

Building A1 - Accent Brick 2



Building A1 - Accent Brick 1



Building A1 - Main Brick



Building A1 - Main Brick



Jul. 9, 2019

Elevation - Typical Bays