



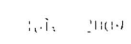

A BLOCK - AMOEBIA GARDEN

MAURICE WAITERS ARCHITECT PC | ALBANY, NEW YORK, PC
BRADLEY SITT DESIGN, INC. | FORTI GALLAS AND PARTNERS



MAURICE WAITERS ARCHITECT PC | ABDO NEW YORK LLC
BRADLEY SITE DESIGN INC. | TORTI GALLAS AND PARTNERS

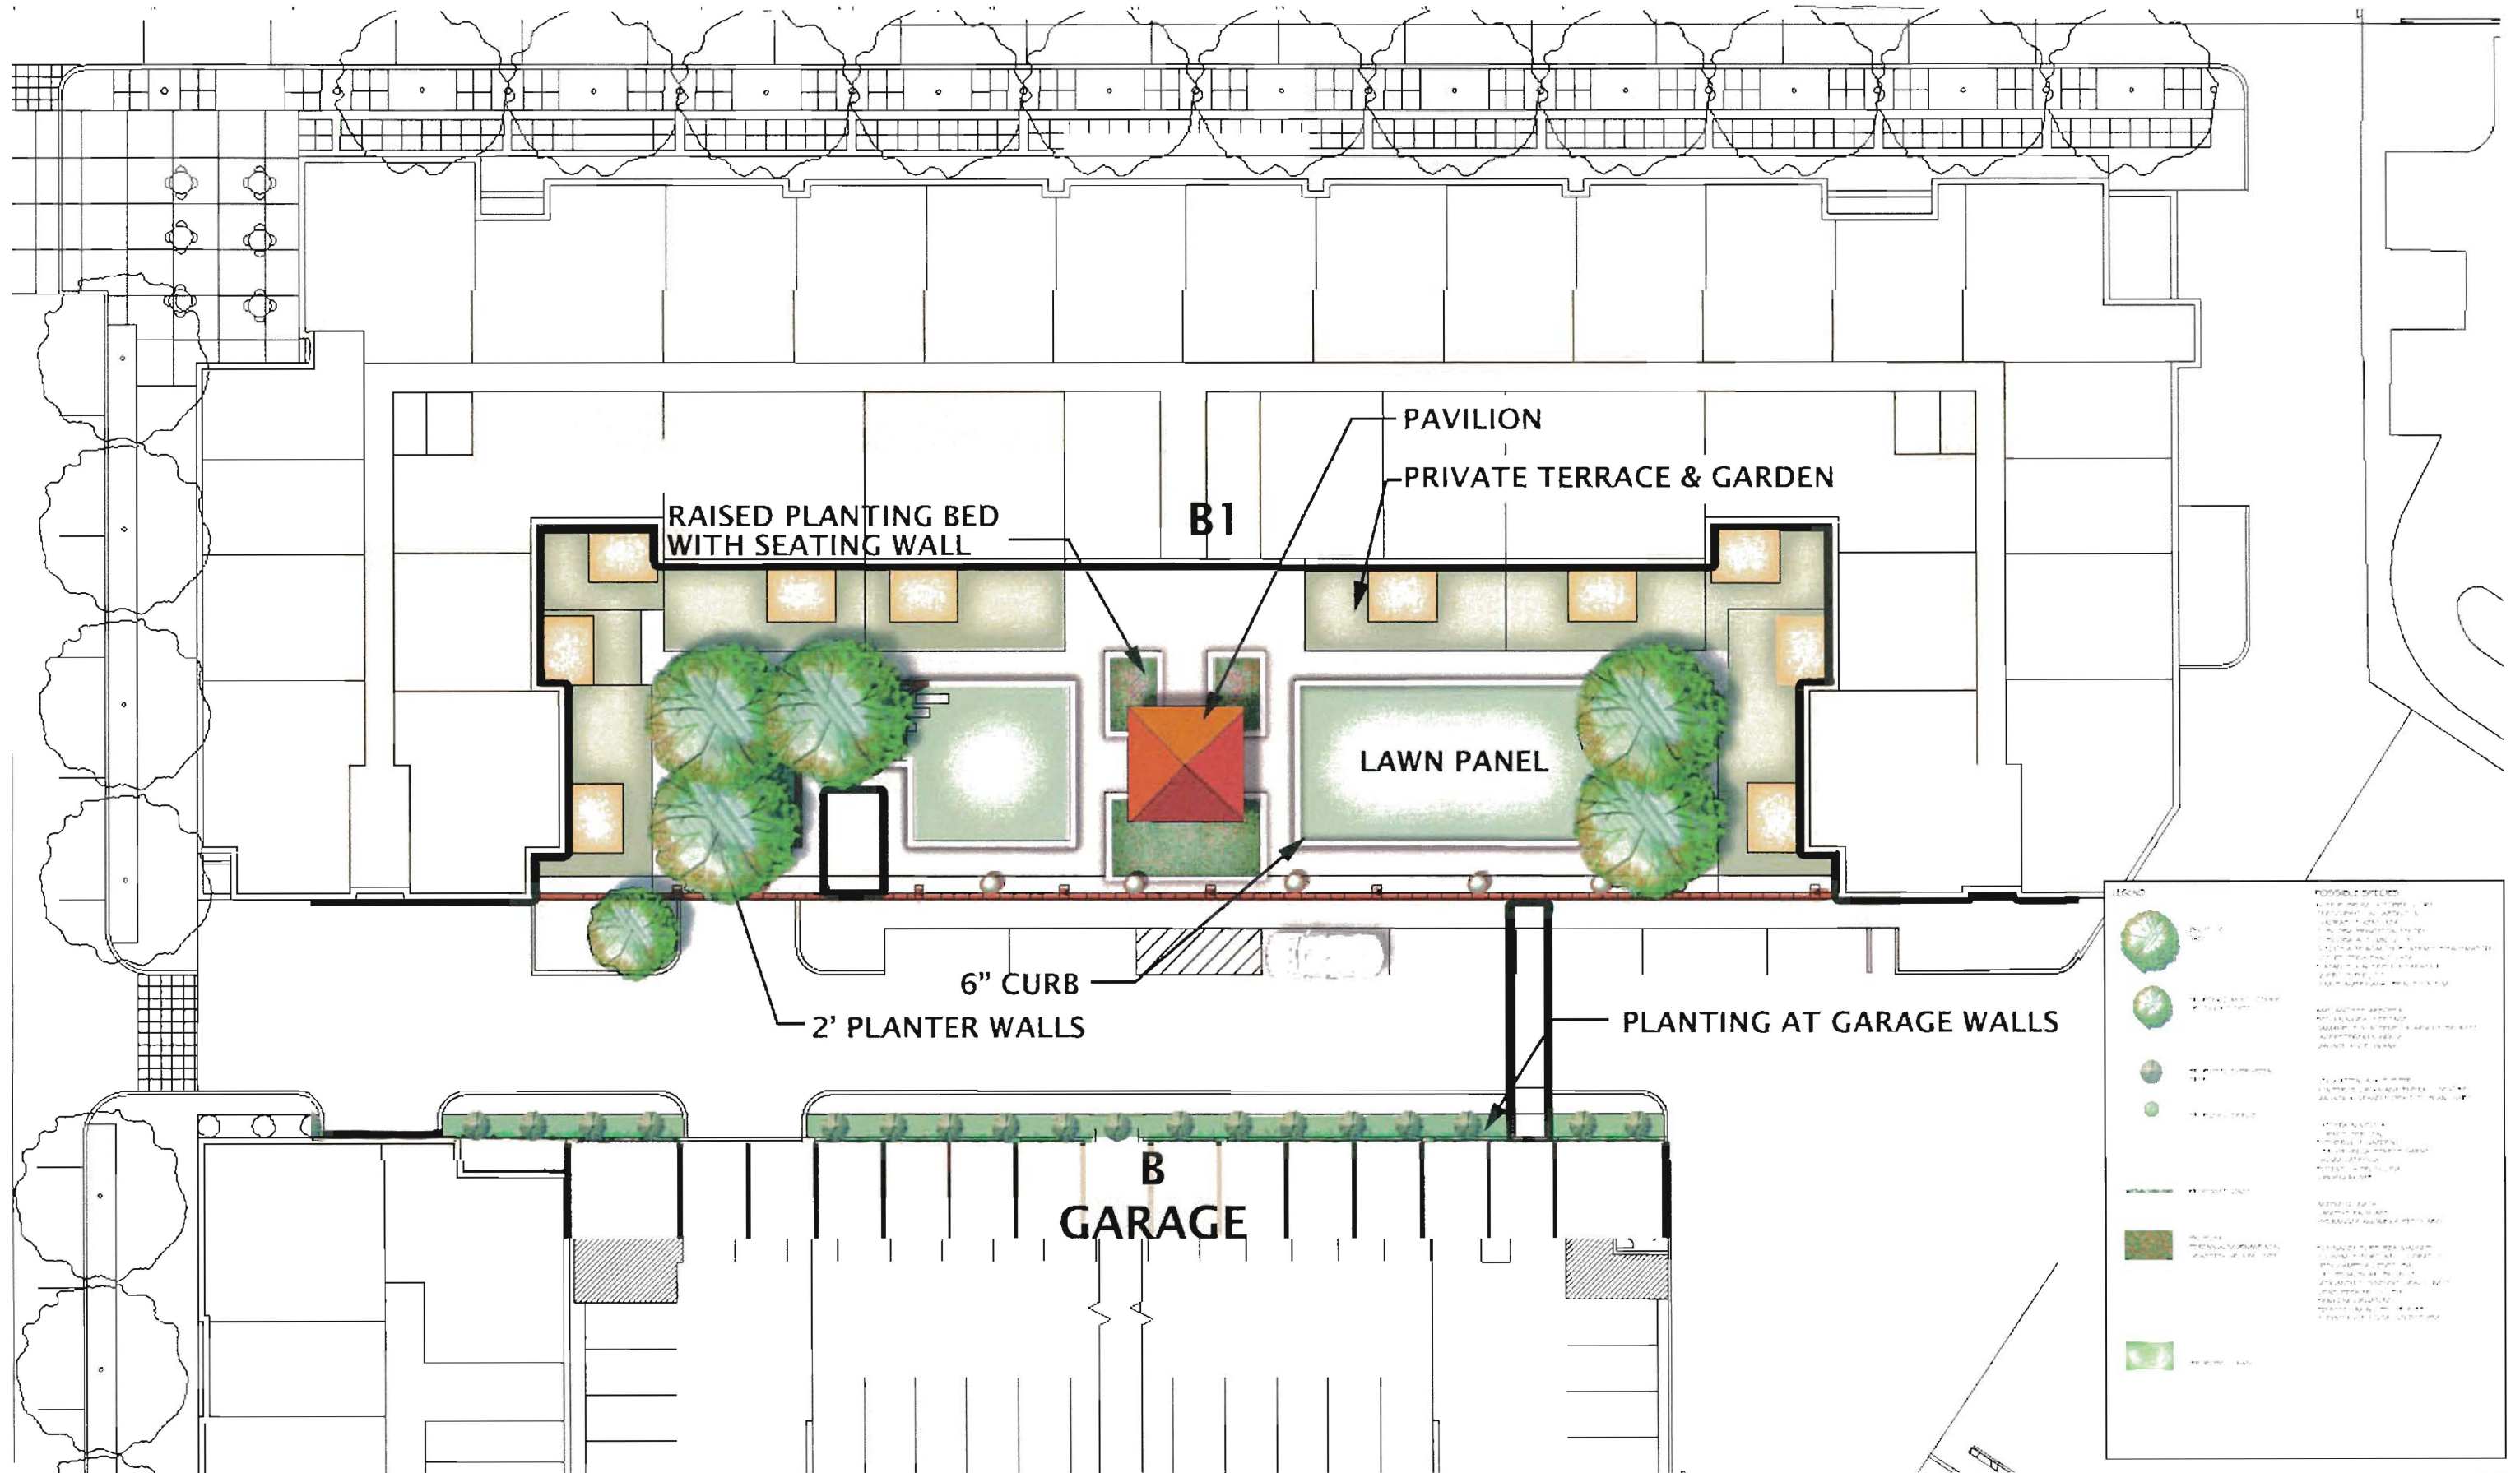


B BLOCK - TERRACE GARDEN




MONTANA AVE. NE

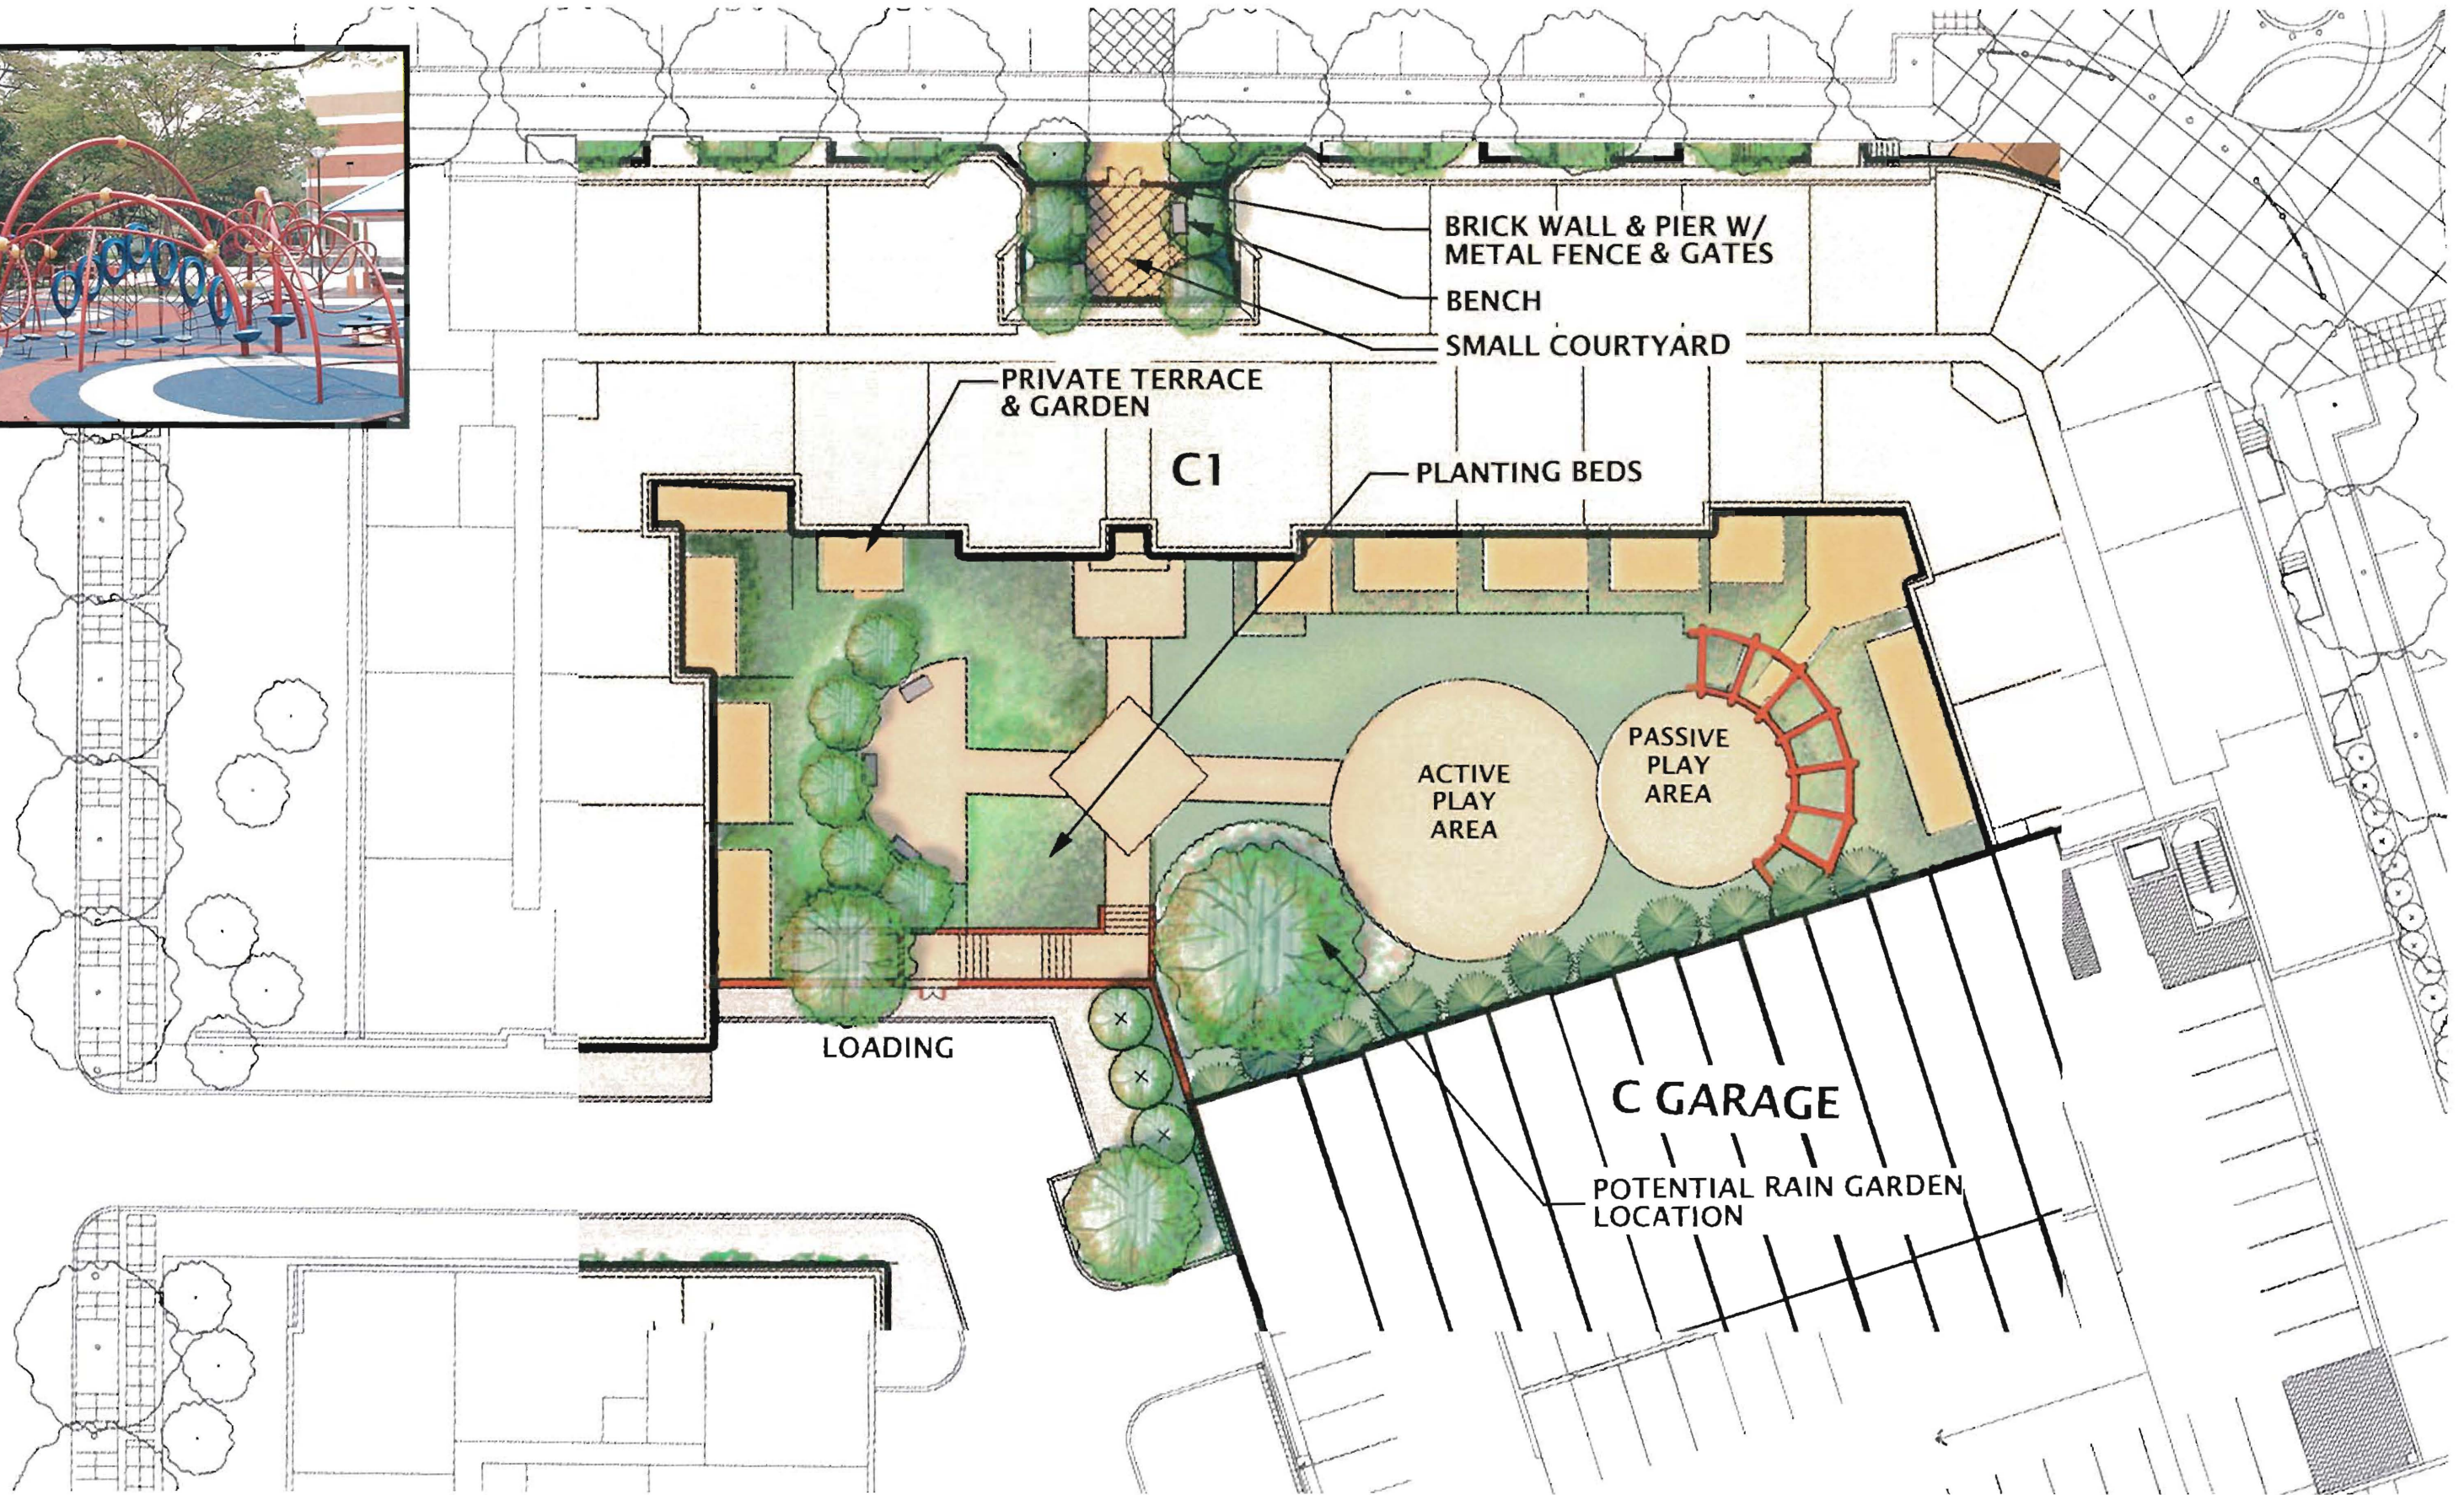


C BLOCK - EDEN GARDEN

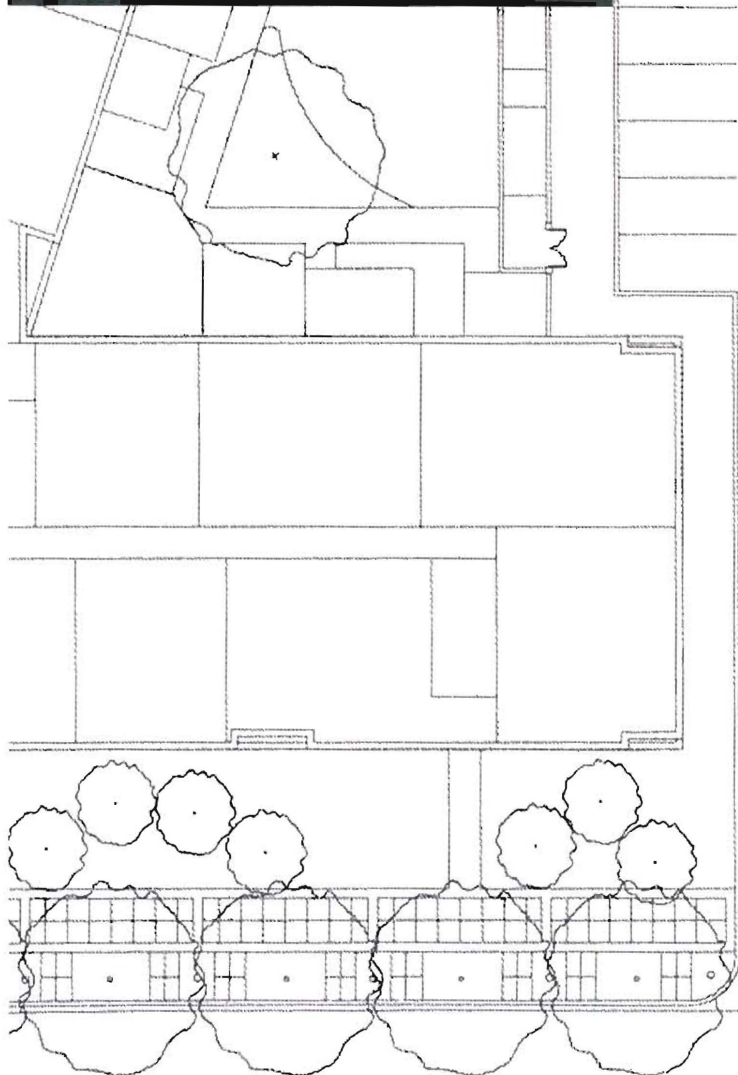

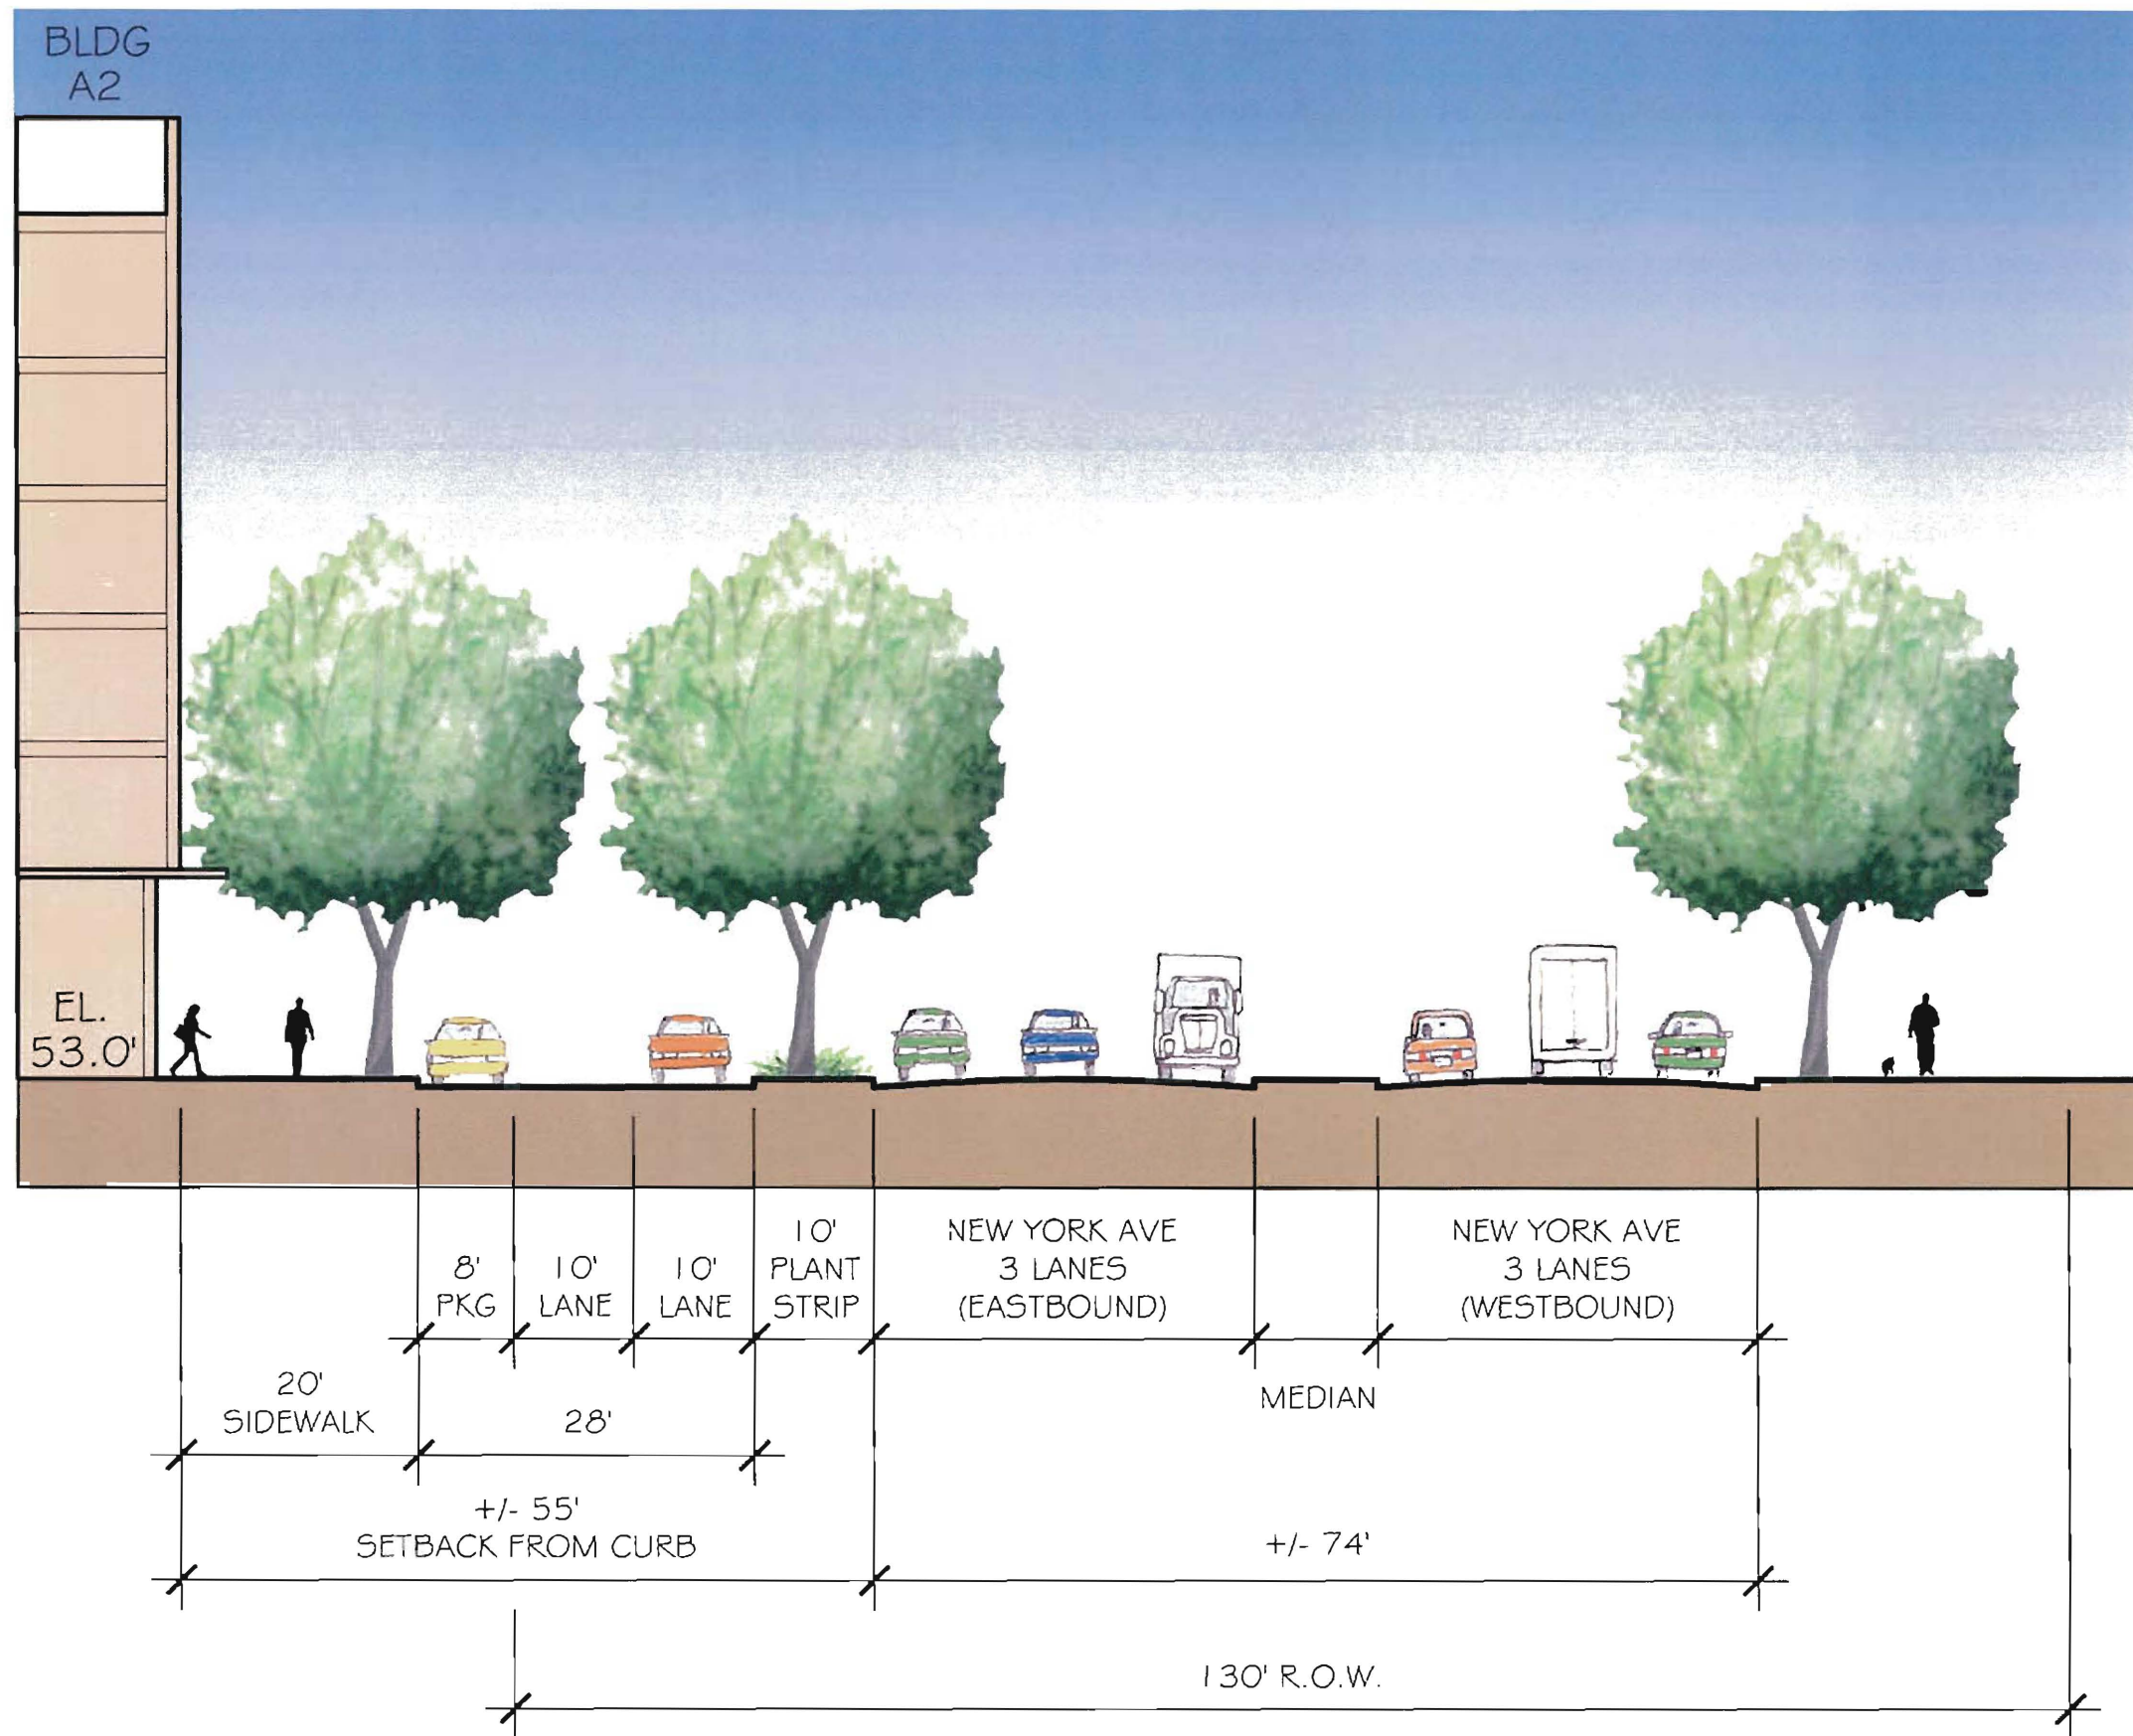

STREET SECTION: NEW YORK AVENUE

MAURICE WAITERS ARCHITECT, PC | ARDO NEW YORK, LLC
BRADLEY SITE DESIGN, INC. | TORTI GALLAS AND PARTNERS

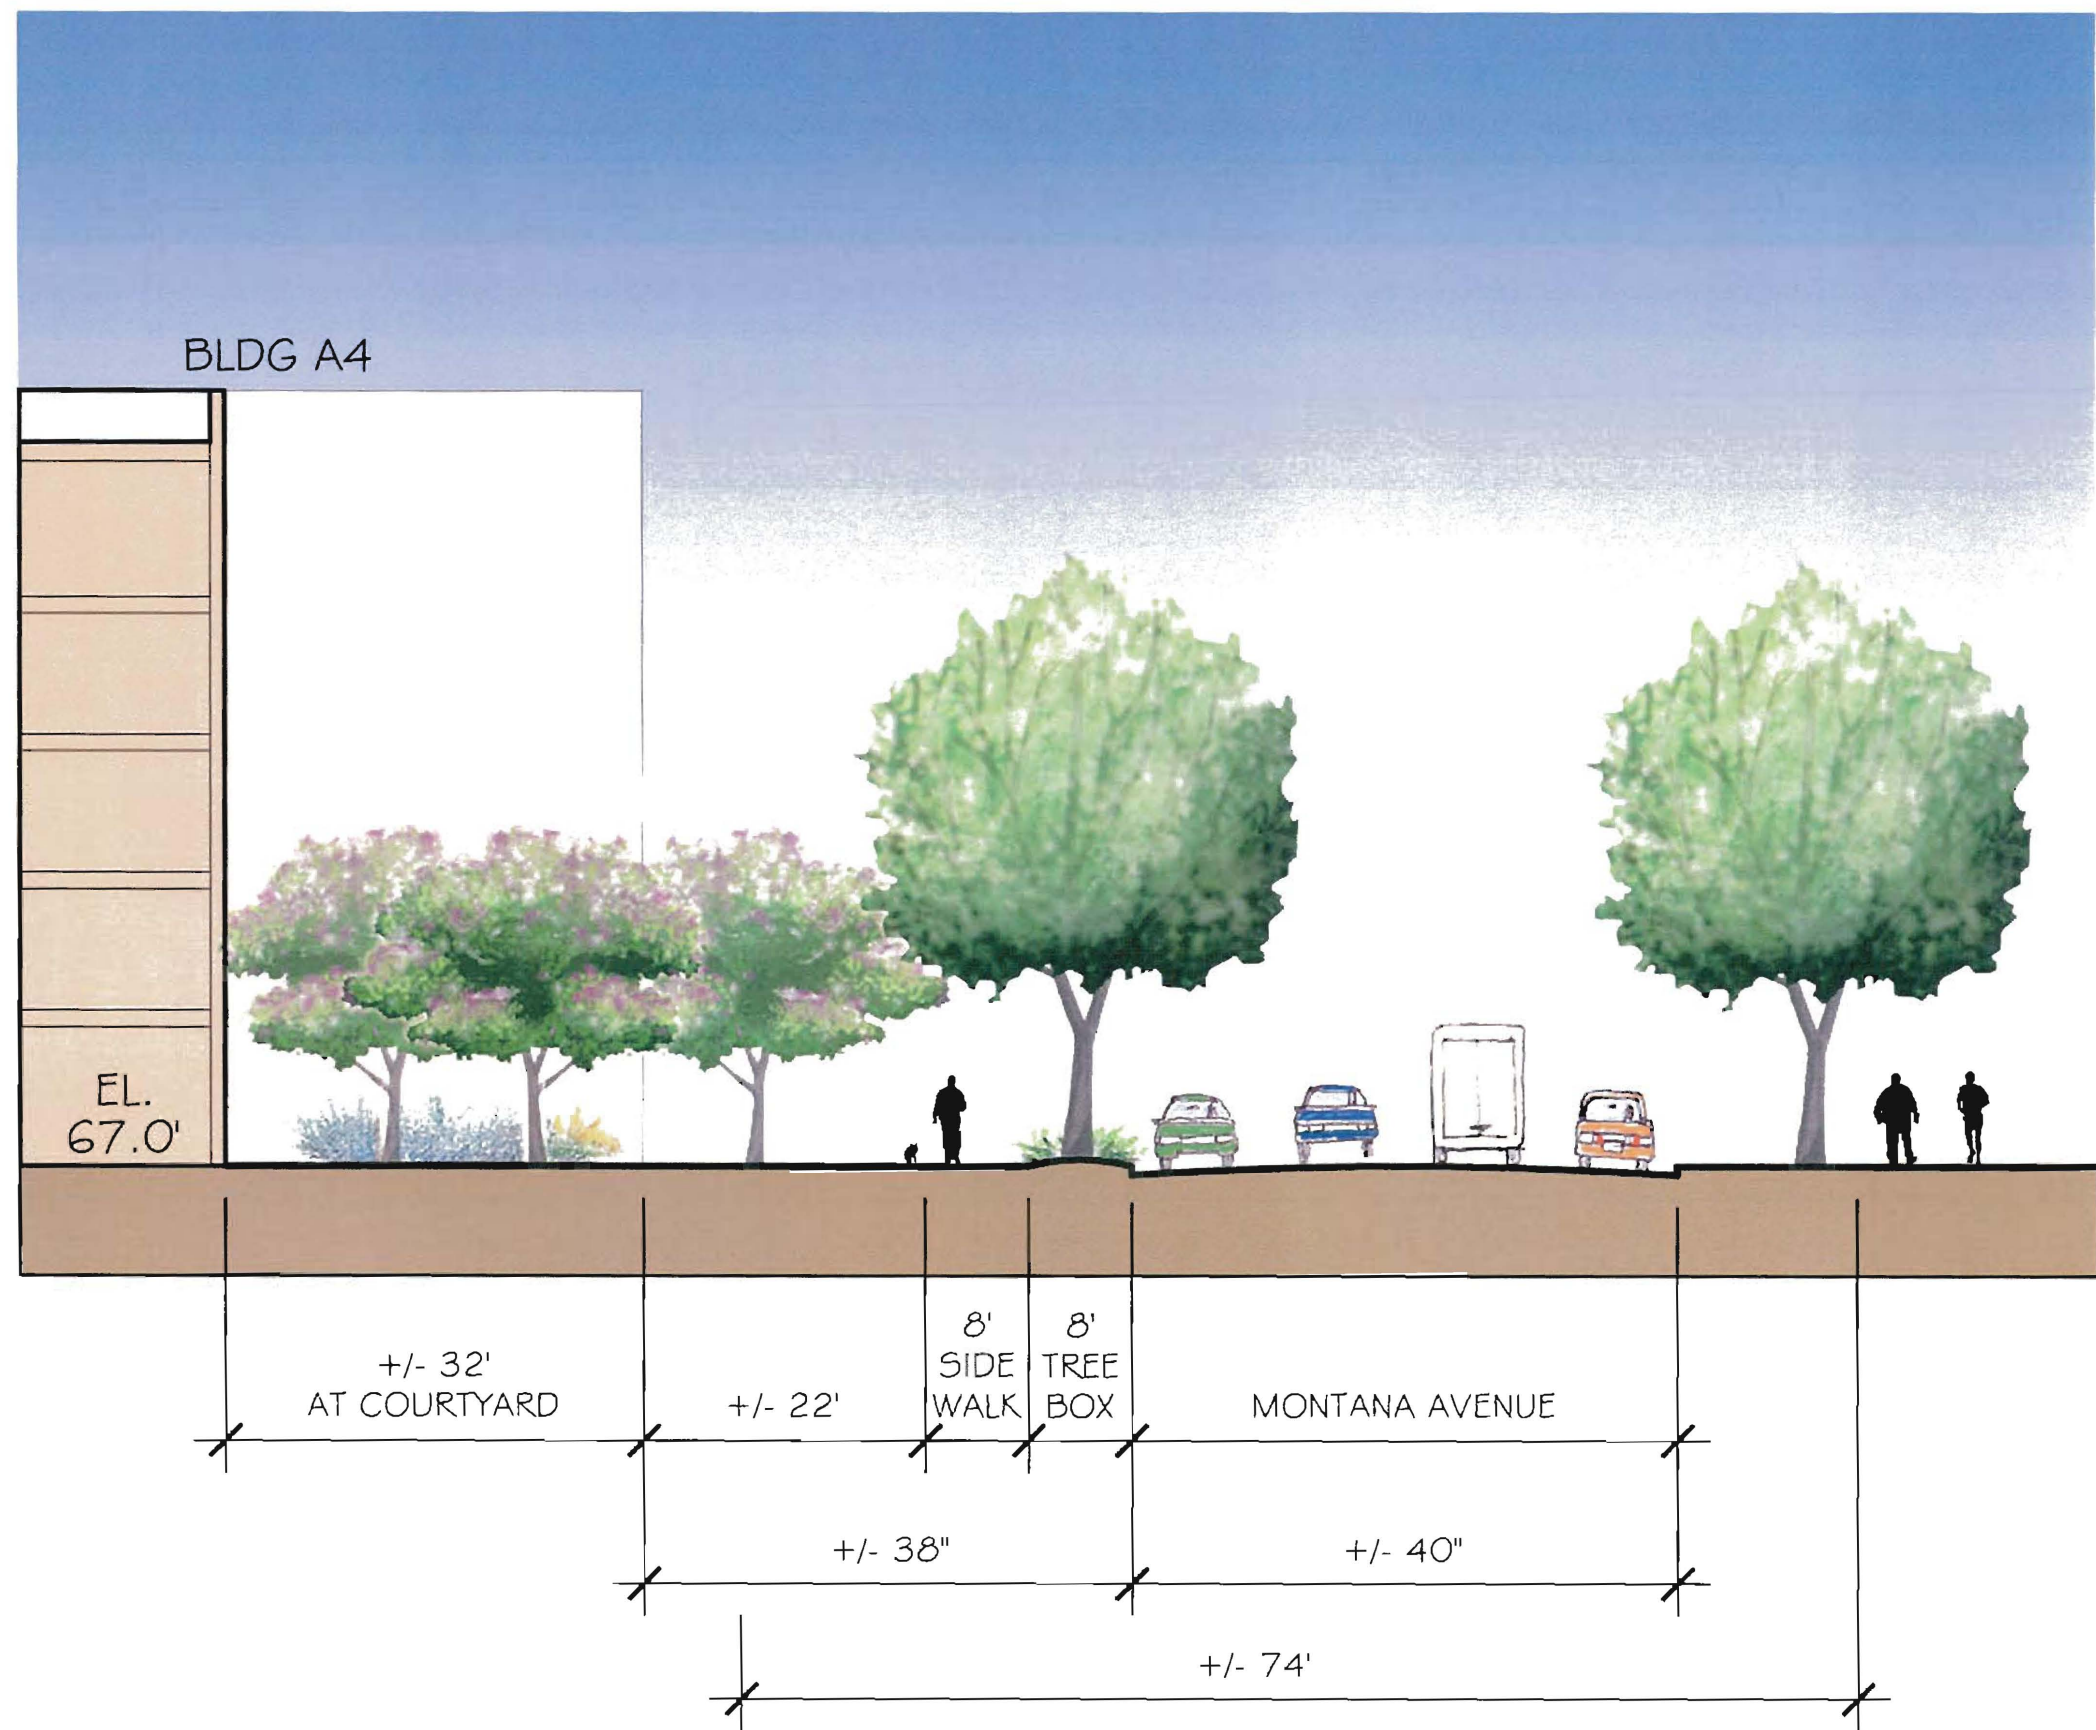

STREET SECTION: MONTANA AVENUE